



HANGING TILE AND LEAD

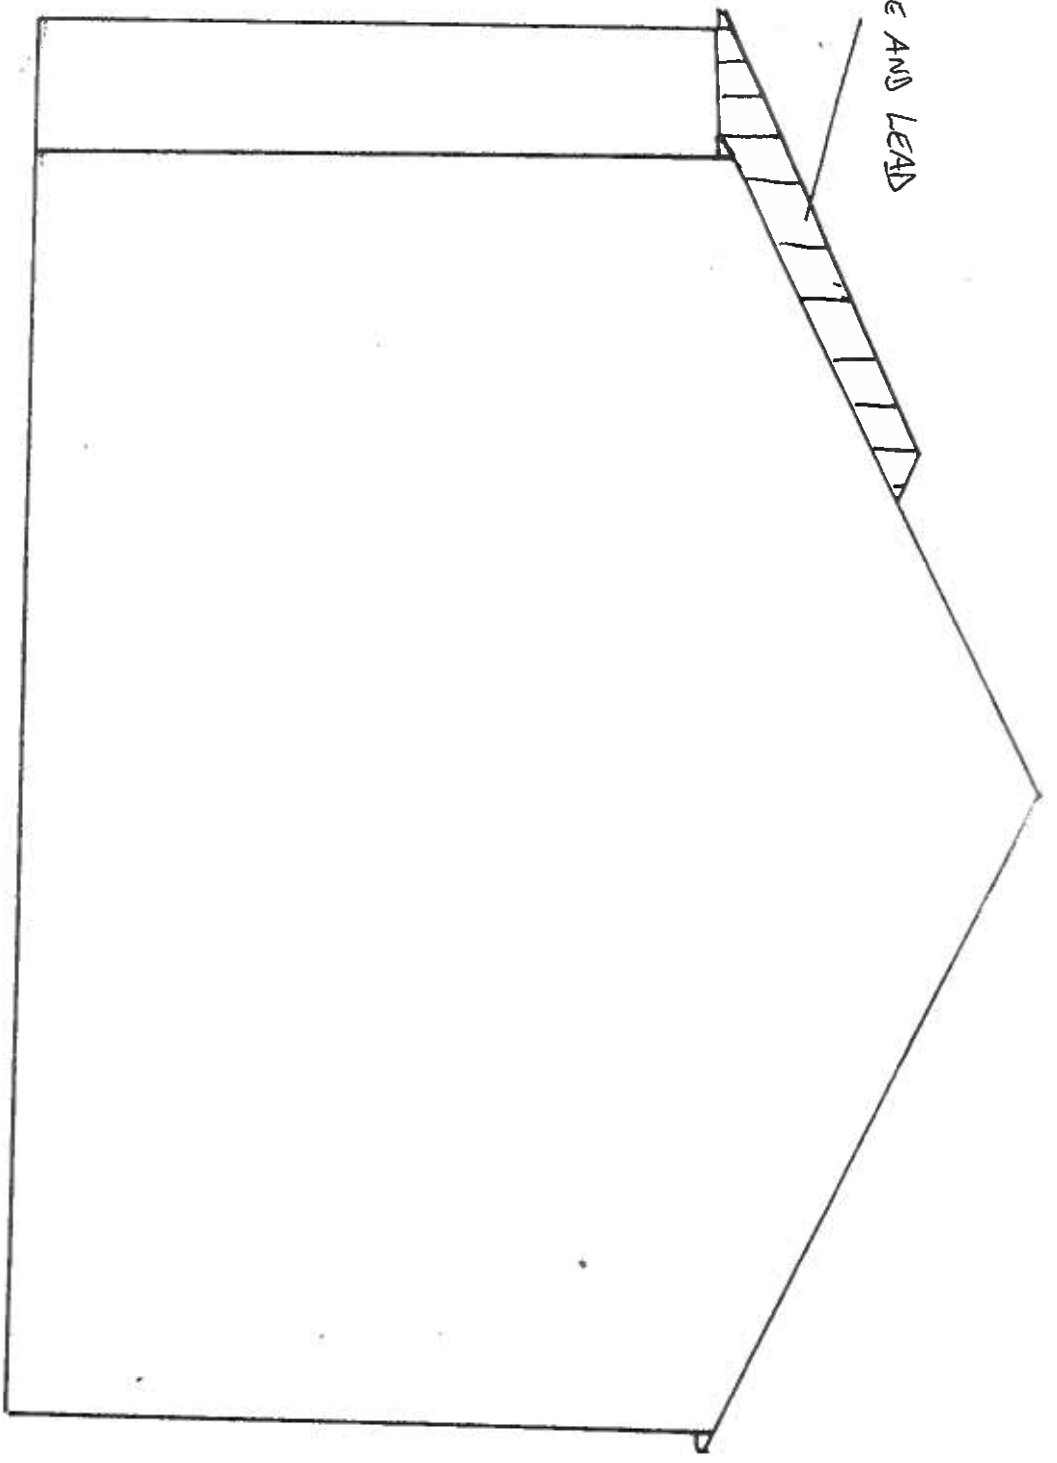

PROPOSED SIDE ELEVATION

EXISTING SIDE ELEVATION

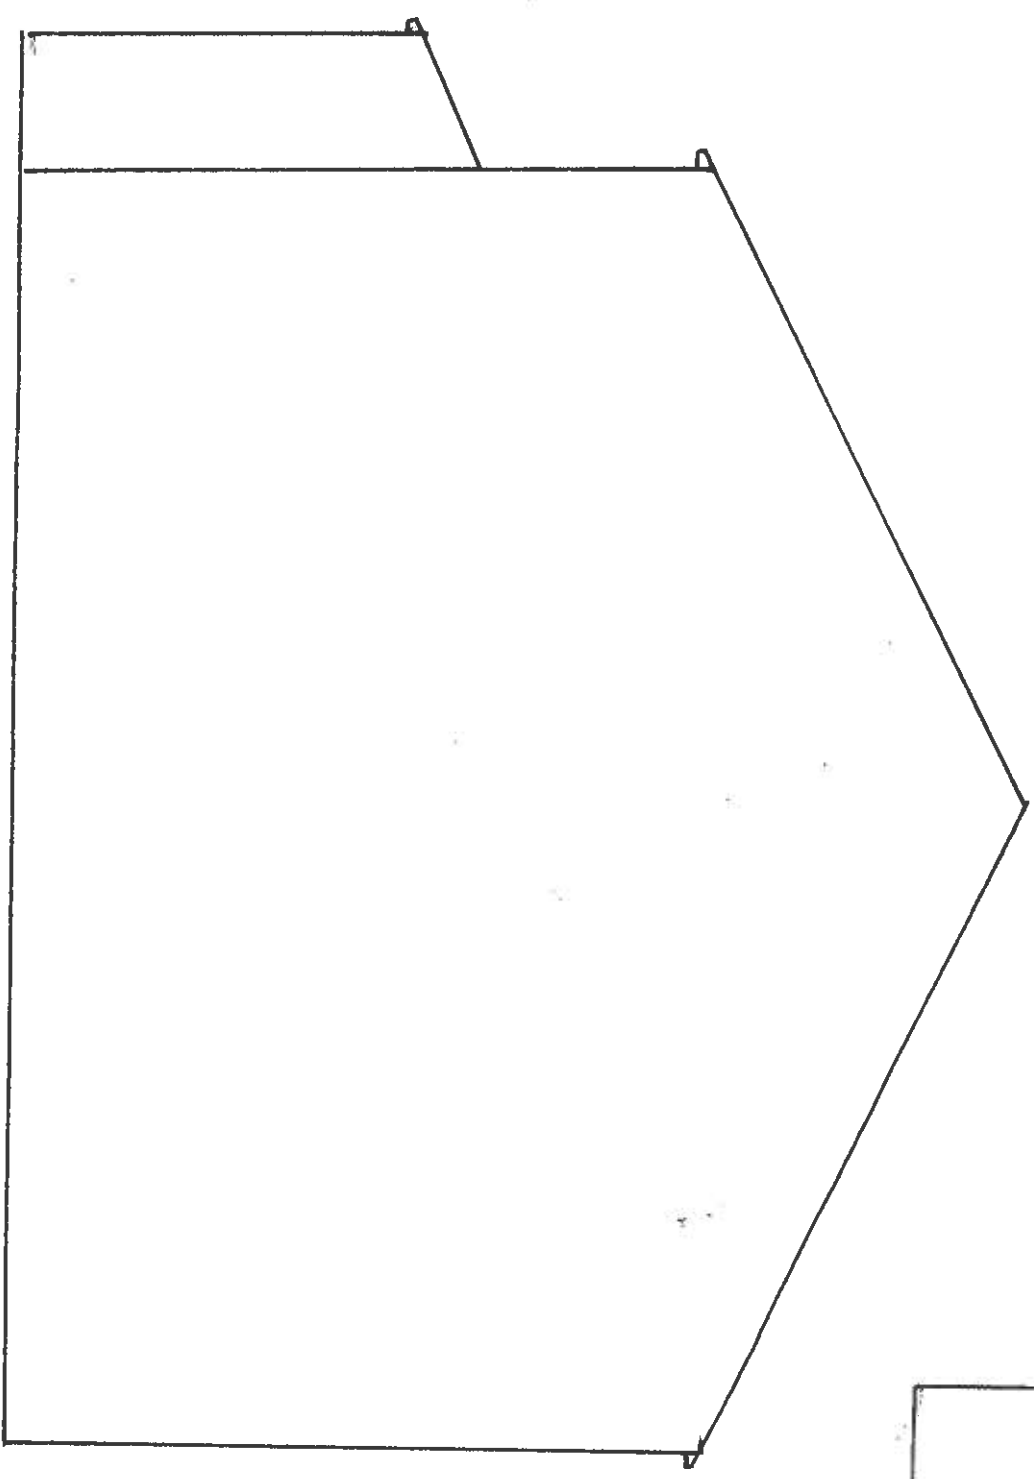

EXISTING AND PROPOSED SIDE (SOUTH EAST) ELEVATION

SCALE 1:50

9 ANTHONY HILL COURT, NENTREBACH