


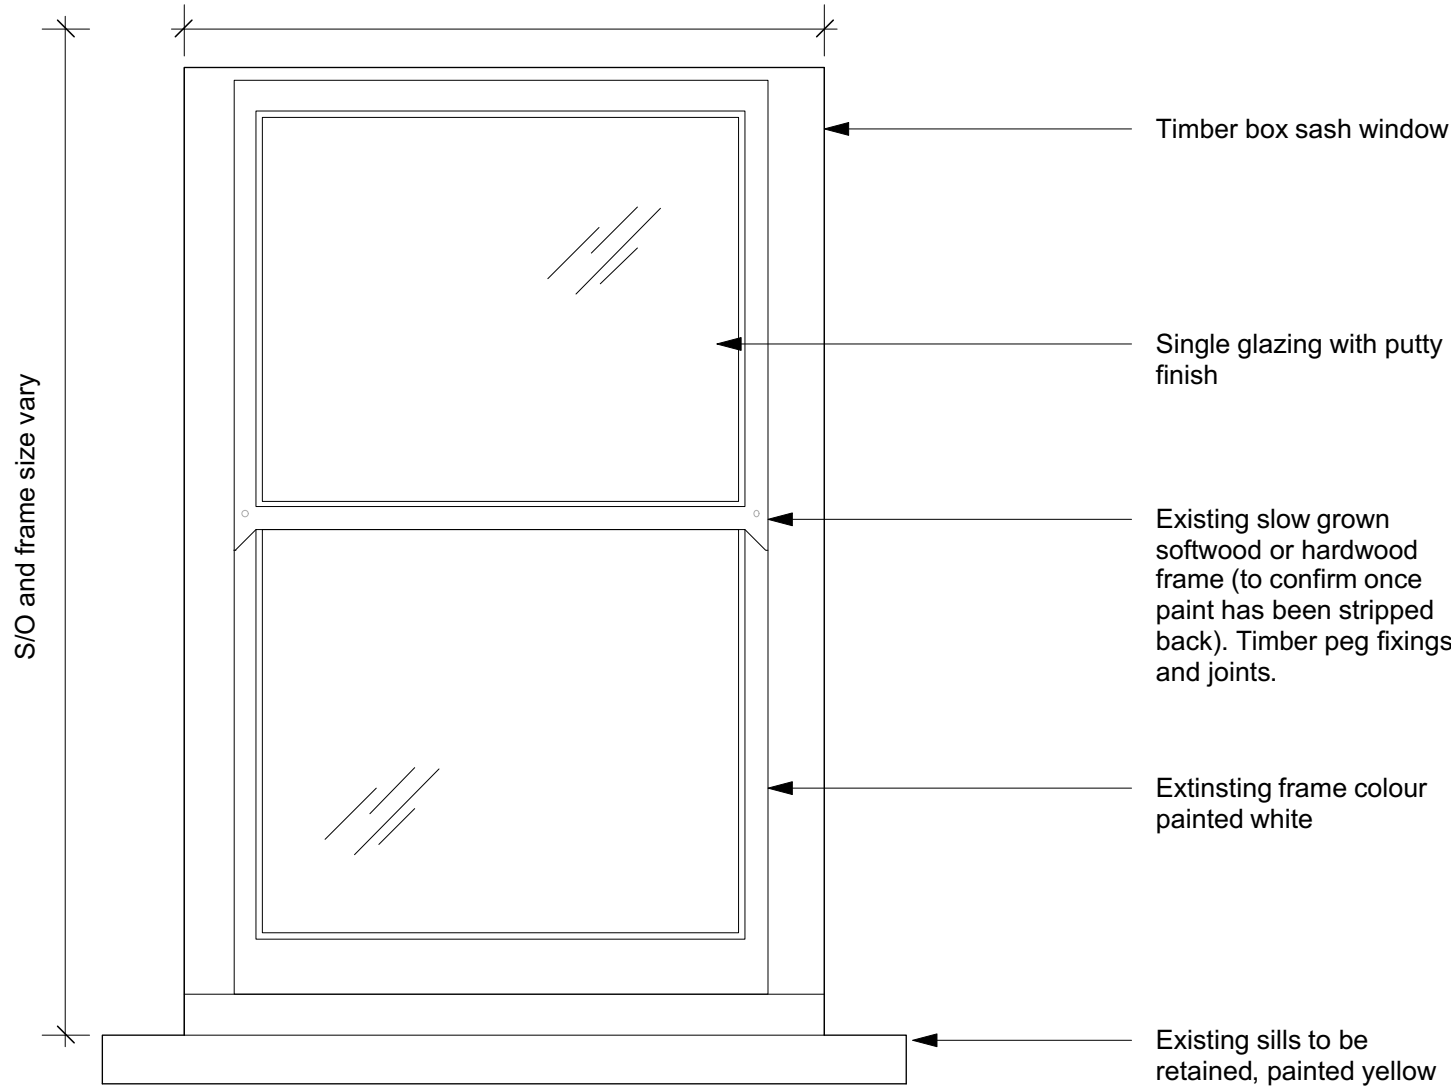


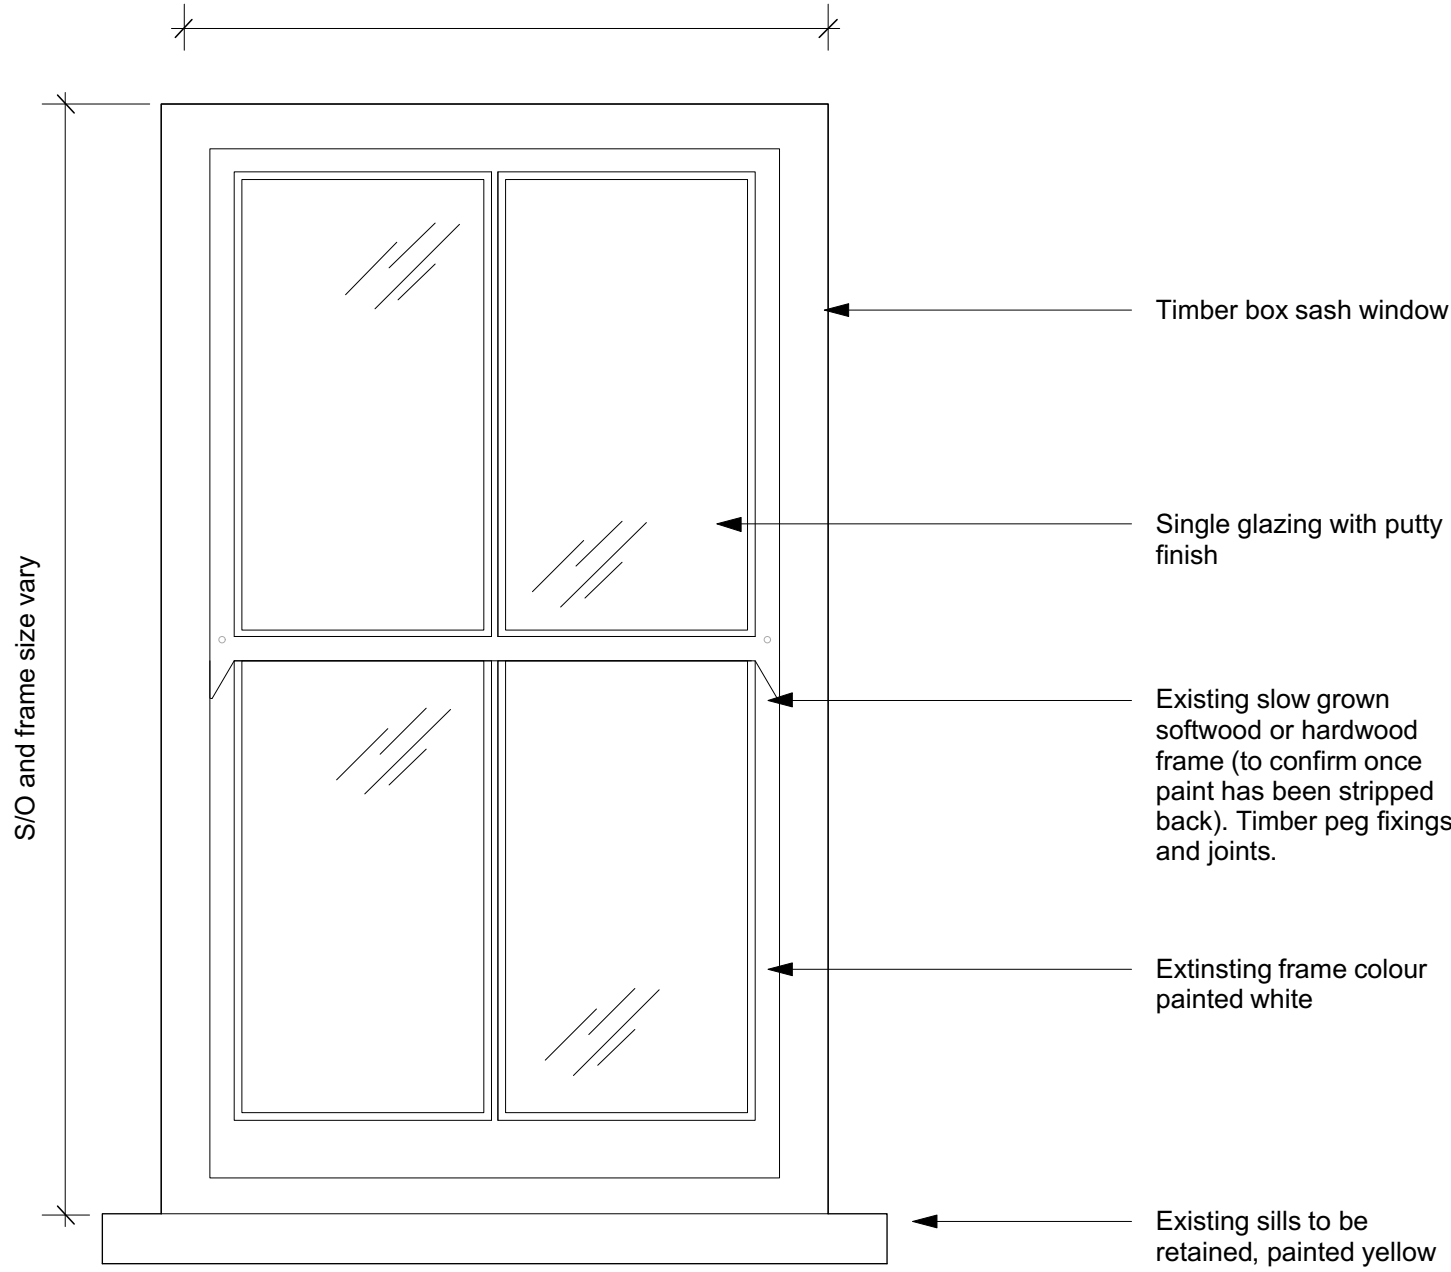


1 Existing Type 1 - W0.09 Indicative Example
Scale: 1:10

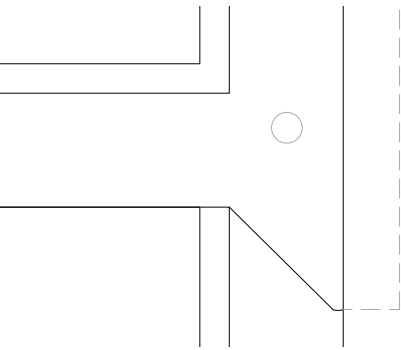



2 Existing Type 2 - W0.02 Indicative Example
Scale: 1:10

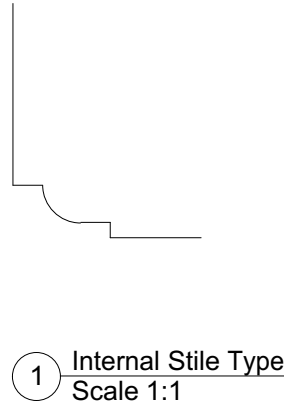


1 Existing Horn Style
Scale 1:2

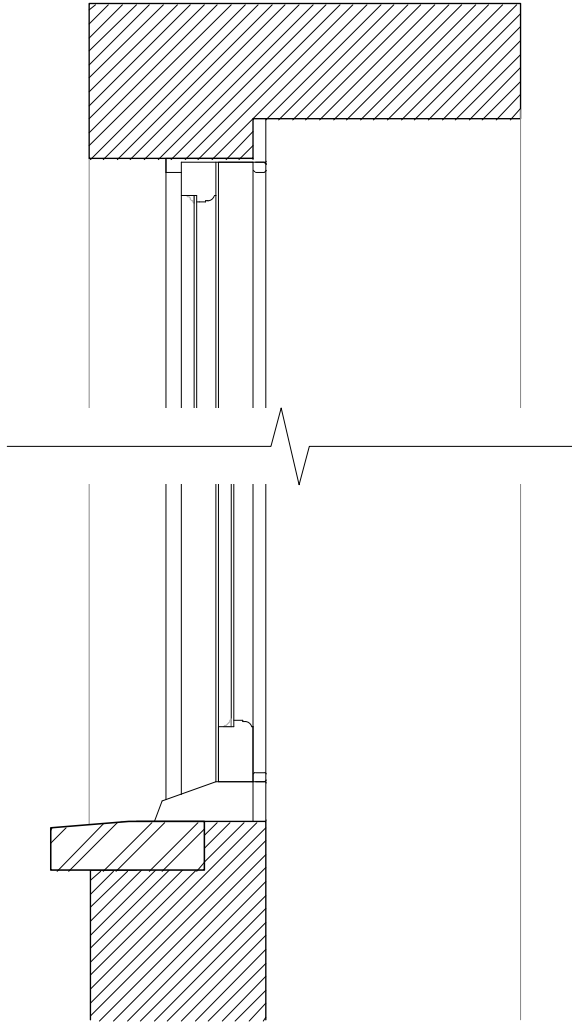


1 Indicative Section
Scale: 1:10

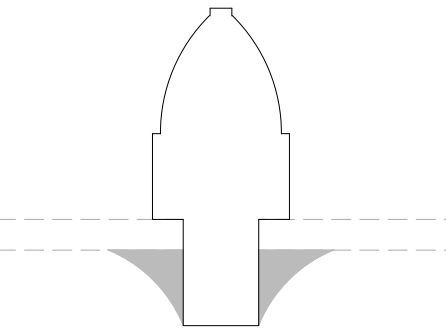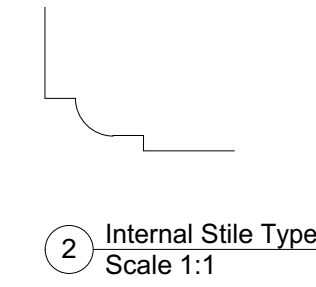

2 Timber astragals (glazing bars) style
Scale 1:1

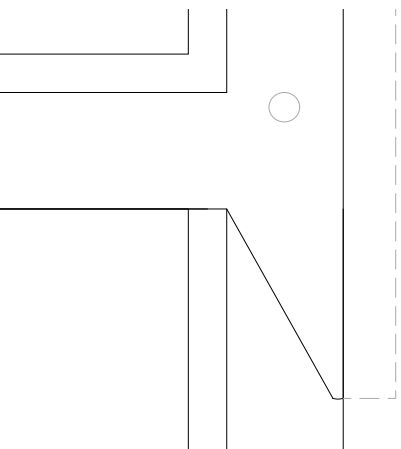

2 Existing Horn Style
Scale 1:2

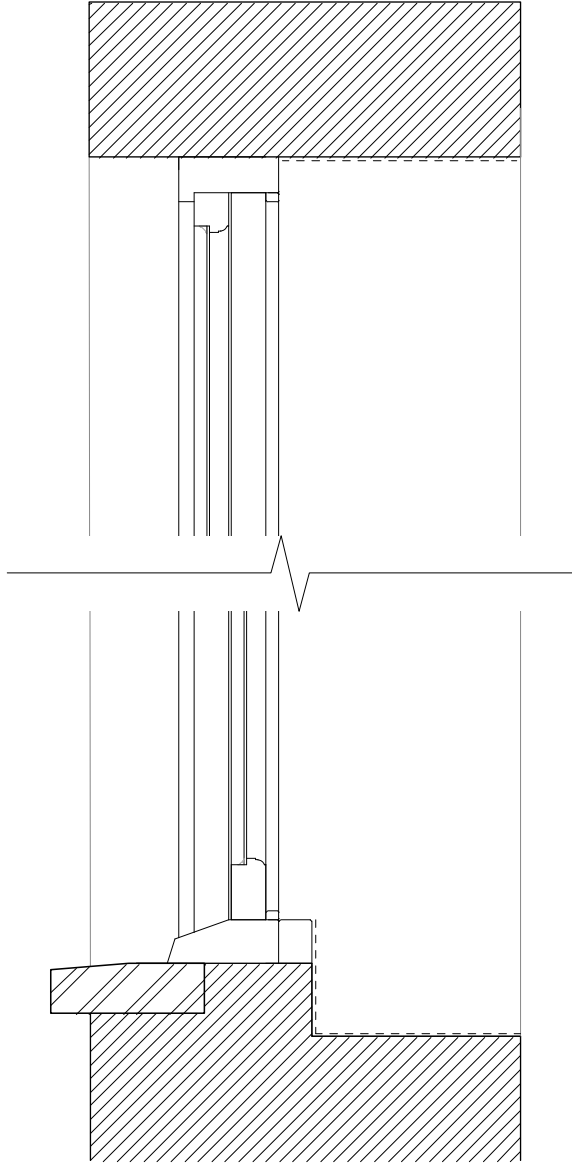

2 Indicative Section
Scale: 1:10