



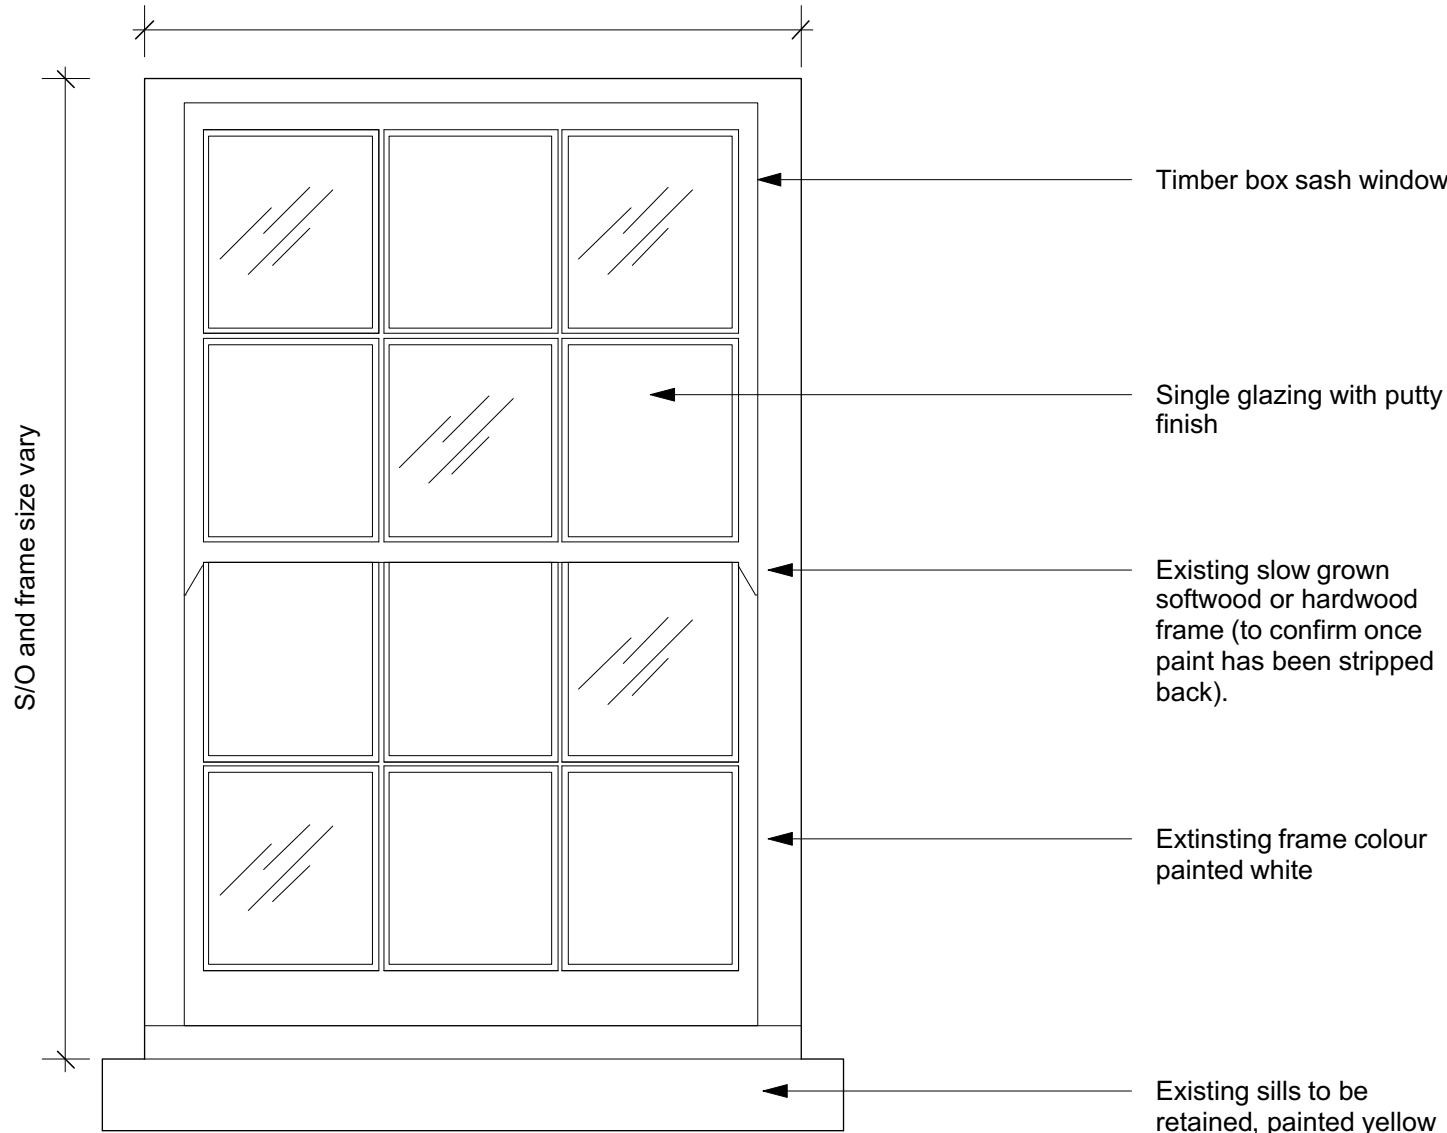


3 Existing Type 3 - W0.10 Indicative Example
Scale: 1:10

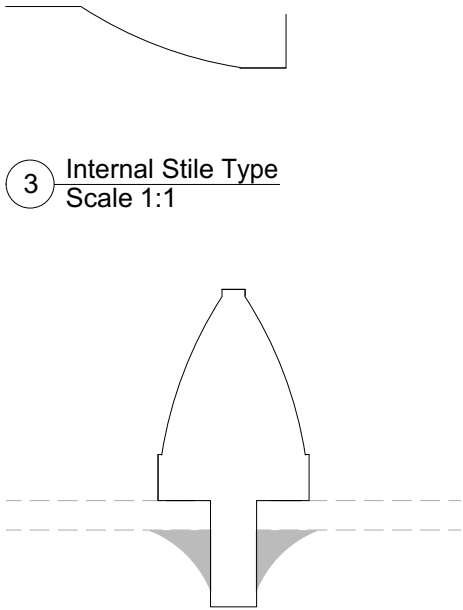


3 Timber astragals (glazing bars) style
Scale 1:1


3 Existing Horn Style
Scale 1:2

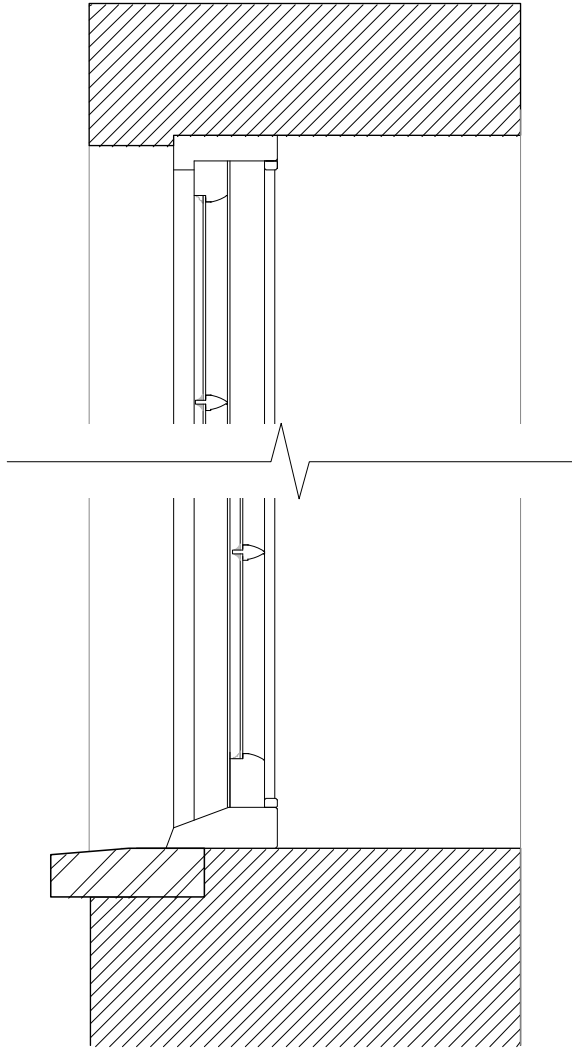

3 Indicative Section
Scale: 1:10

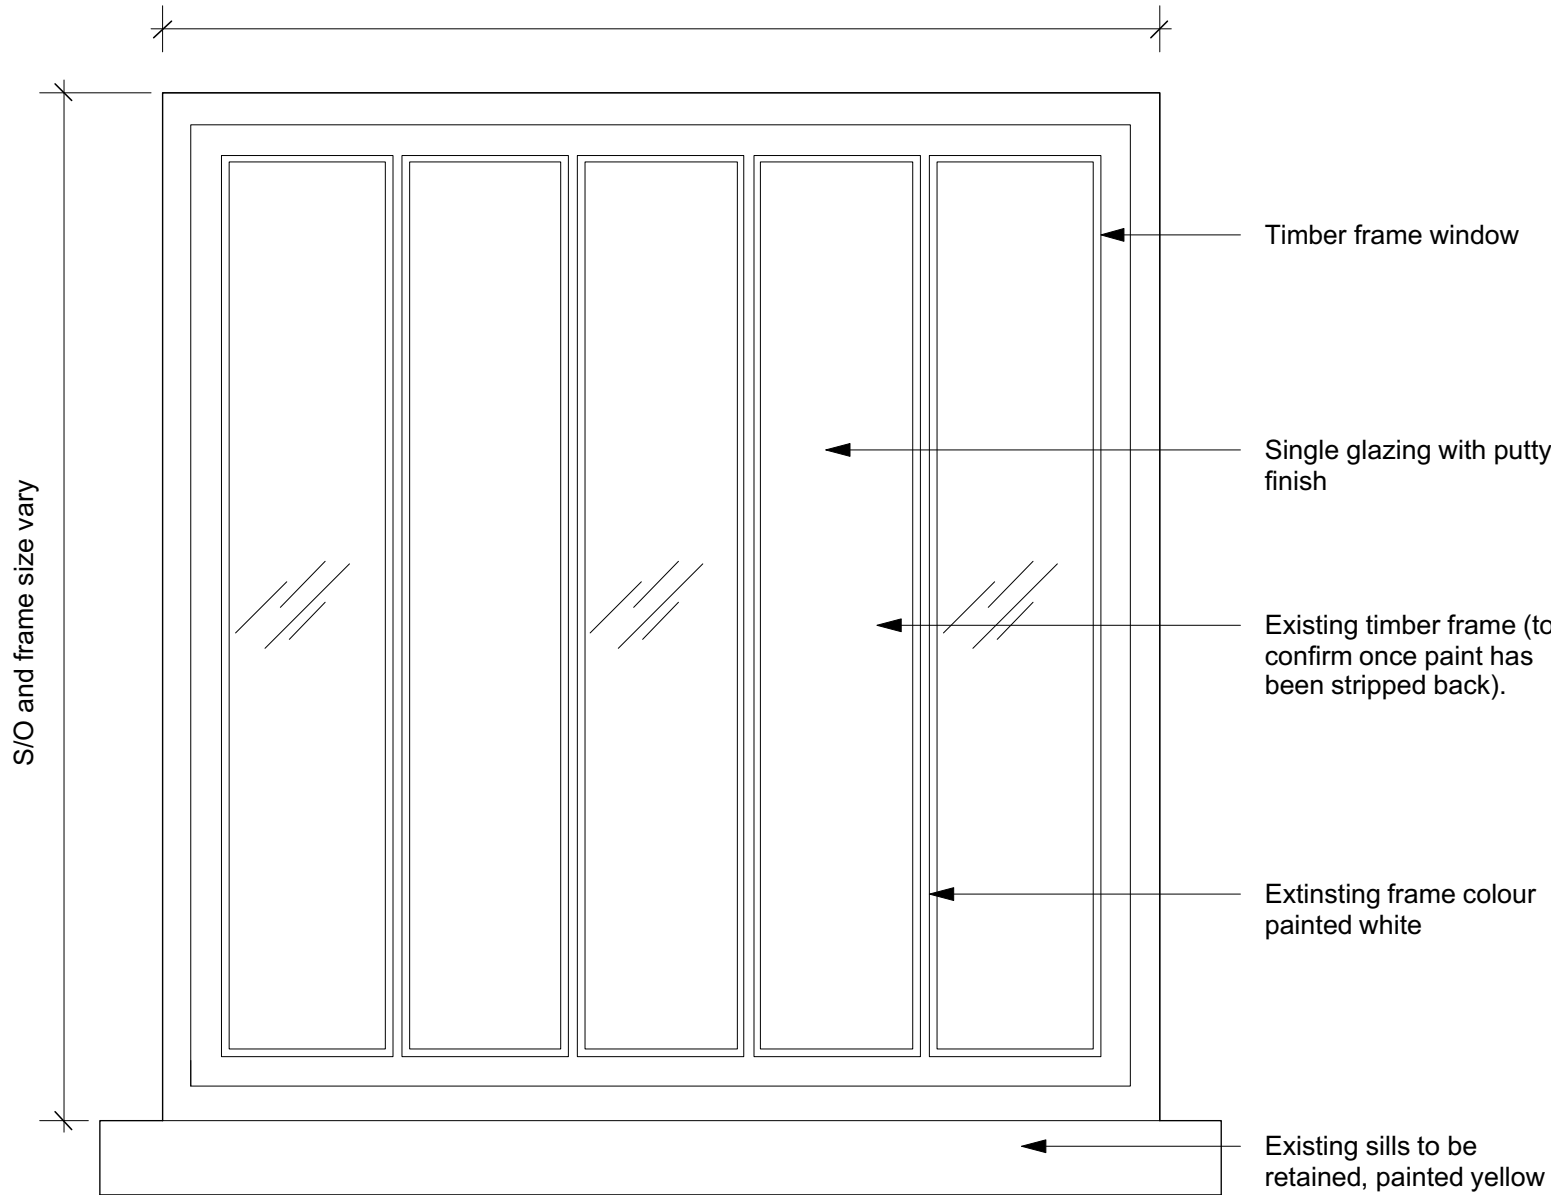


4 Existing Type 4 - W0.06 Indicative Example
Scale: 1:10

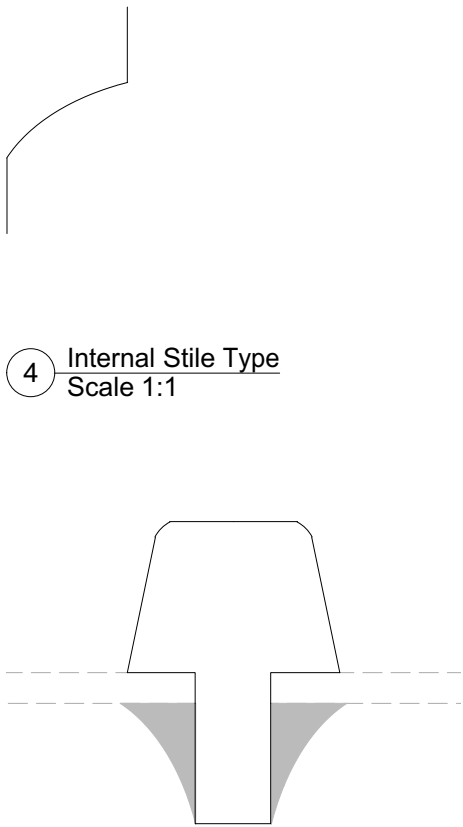

4 Internal Stile Type
Scale 1:1

4 Timber astragals (glazing bars) style
Scale 1:1

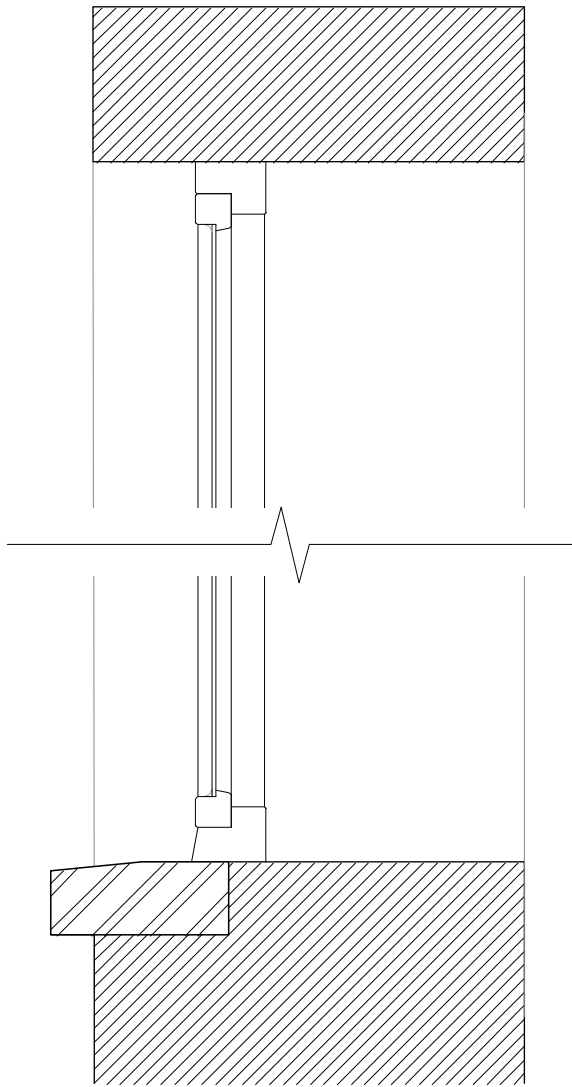

4 Indicative Section
Scale: 1:10