



Existing Sections
Including Pantycelyn
1:150, 1:200

Existing Sections ground Level Sections



Section 1

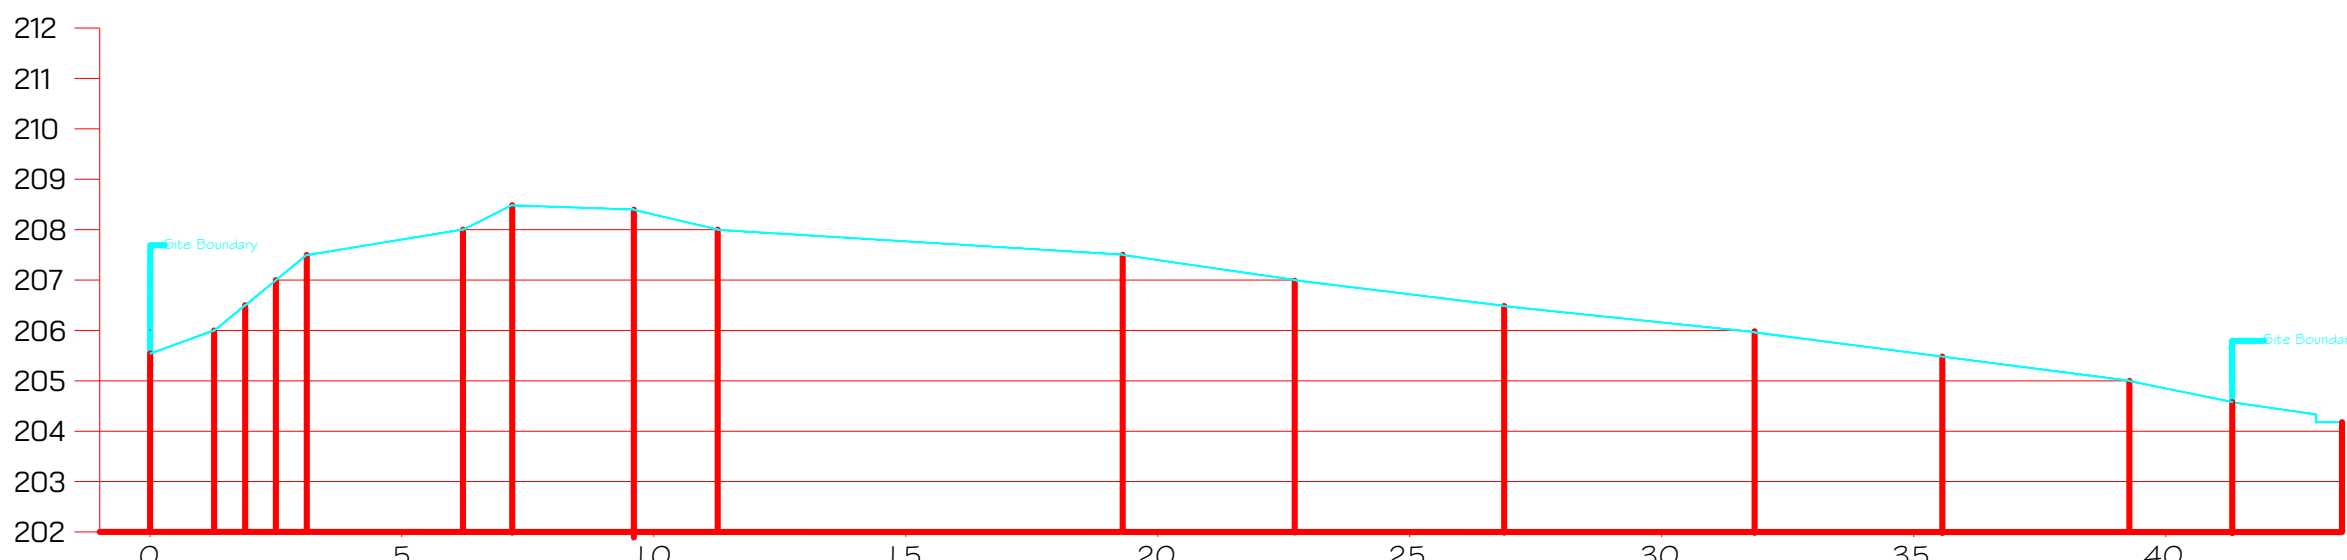


Section 2

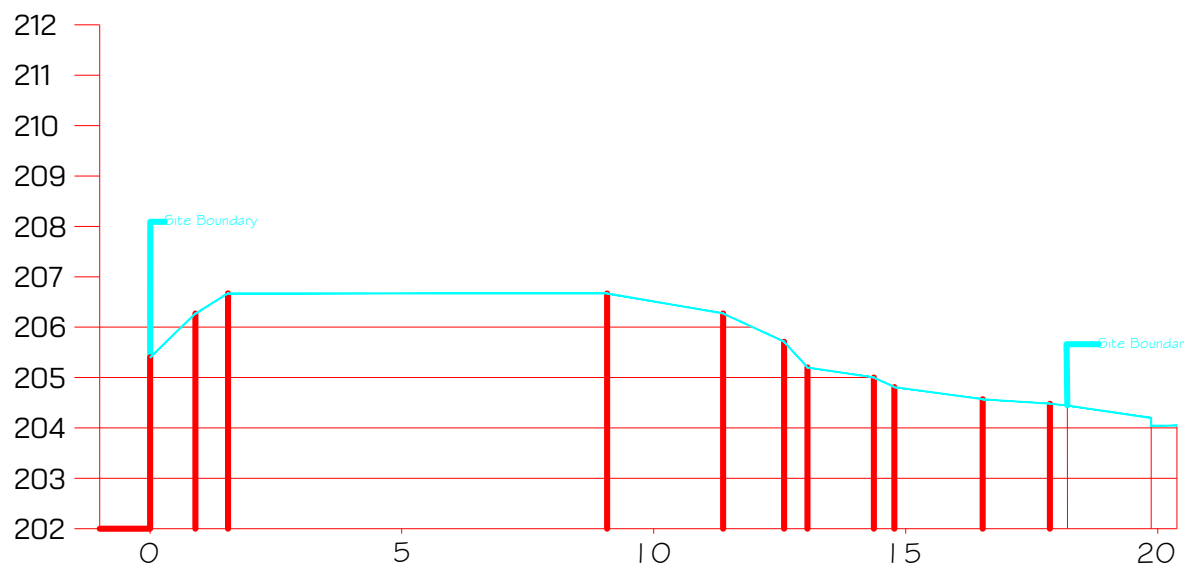

Section 3

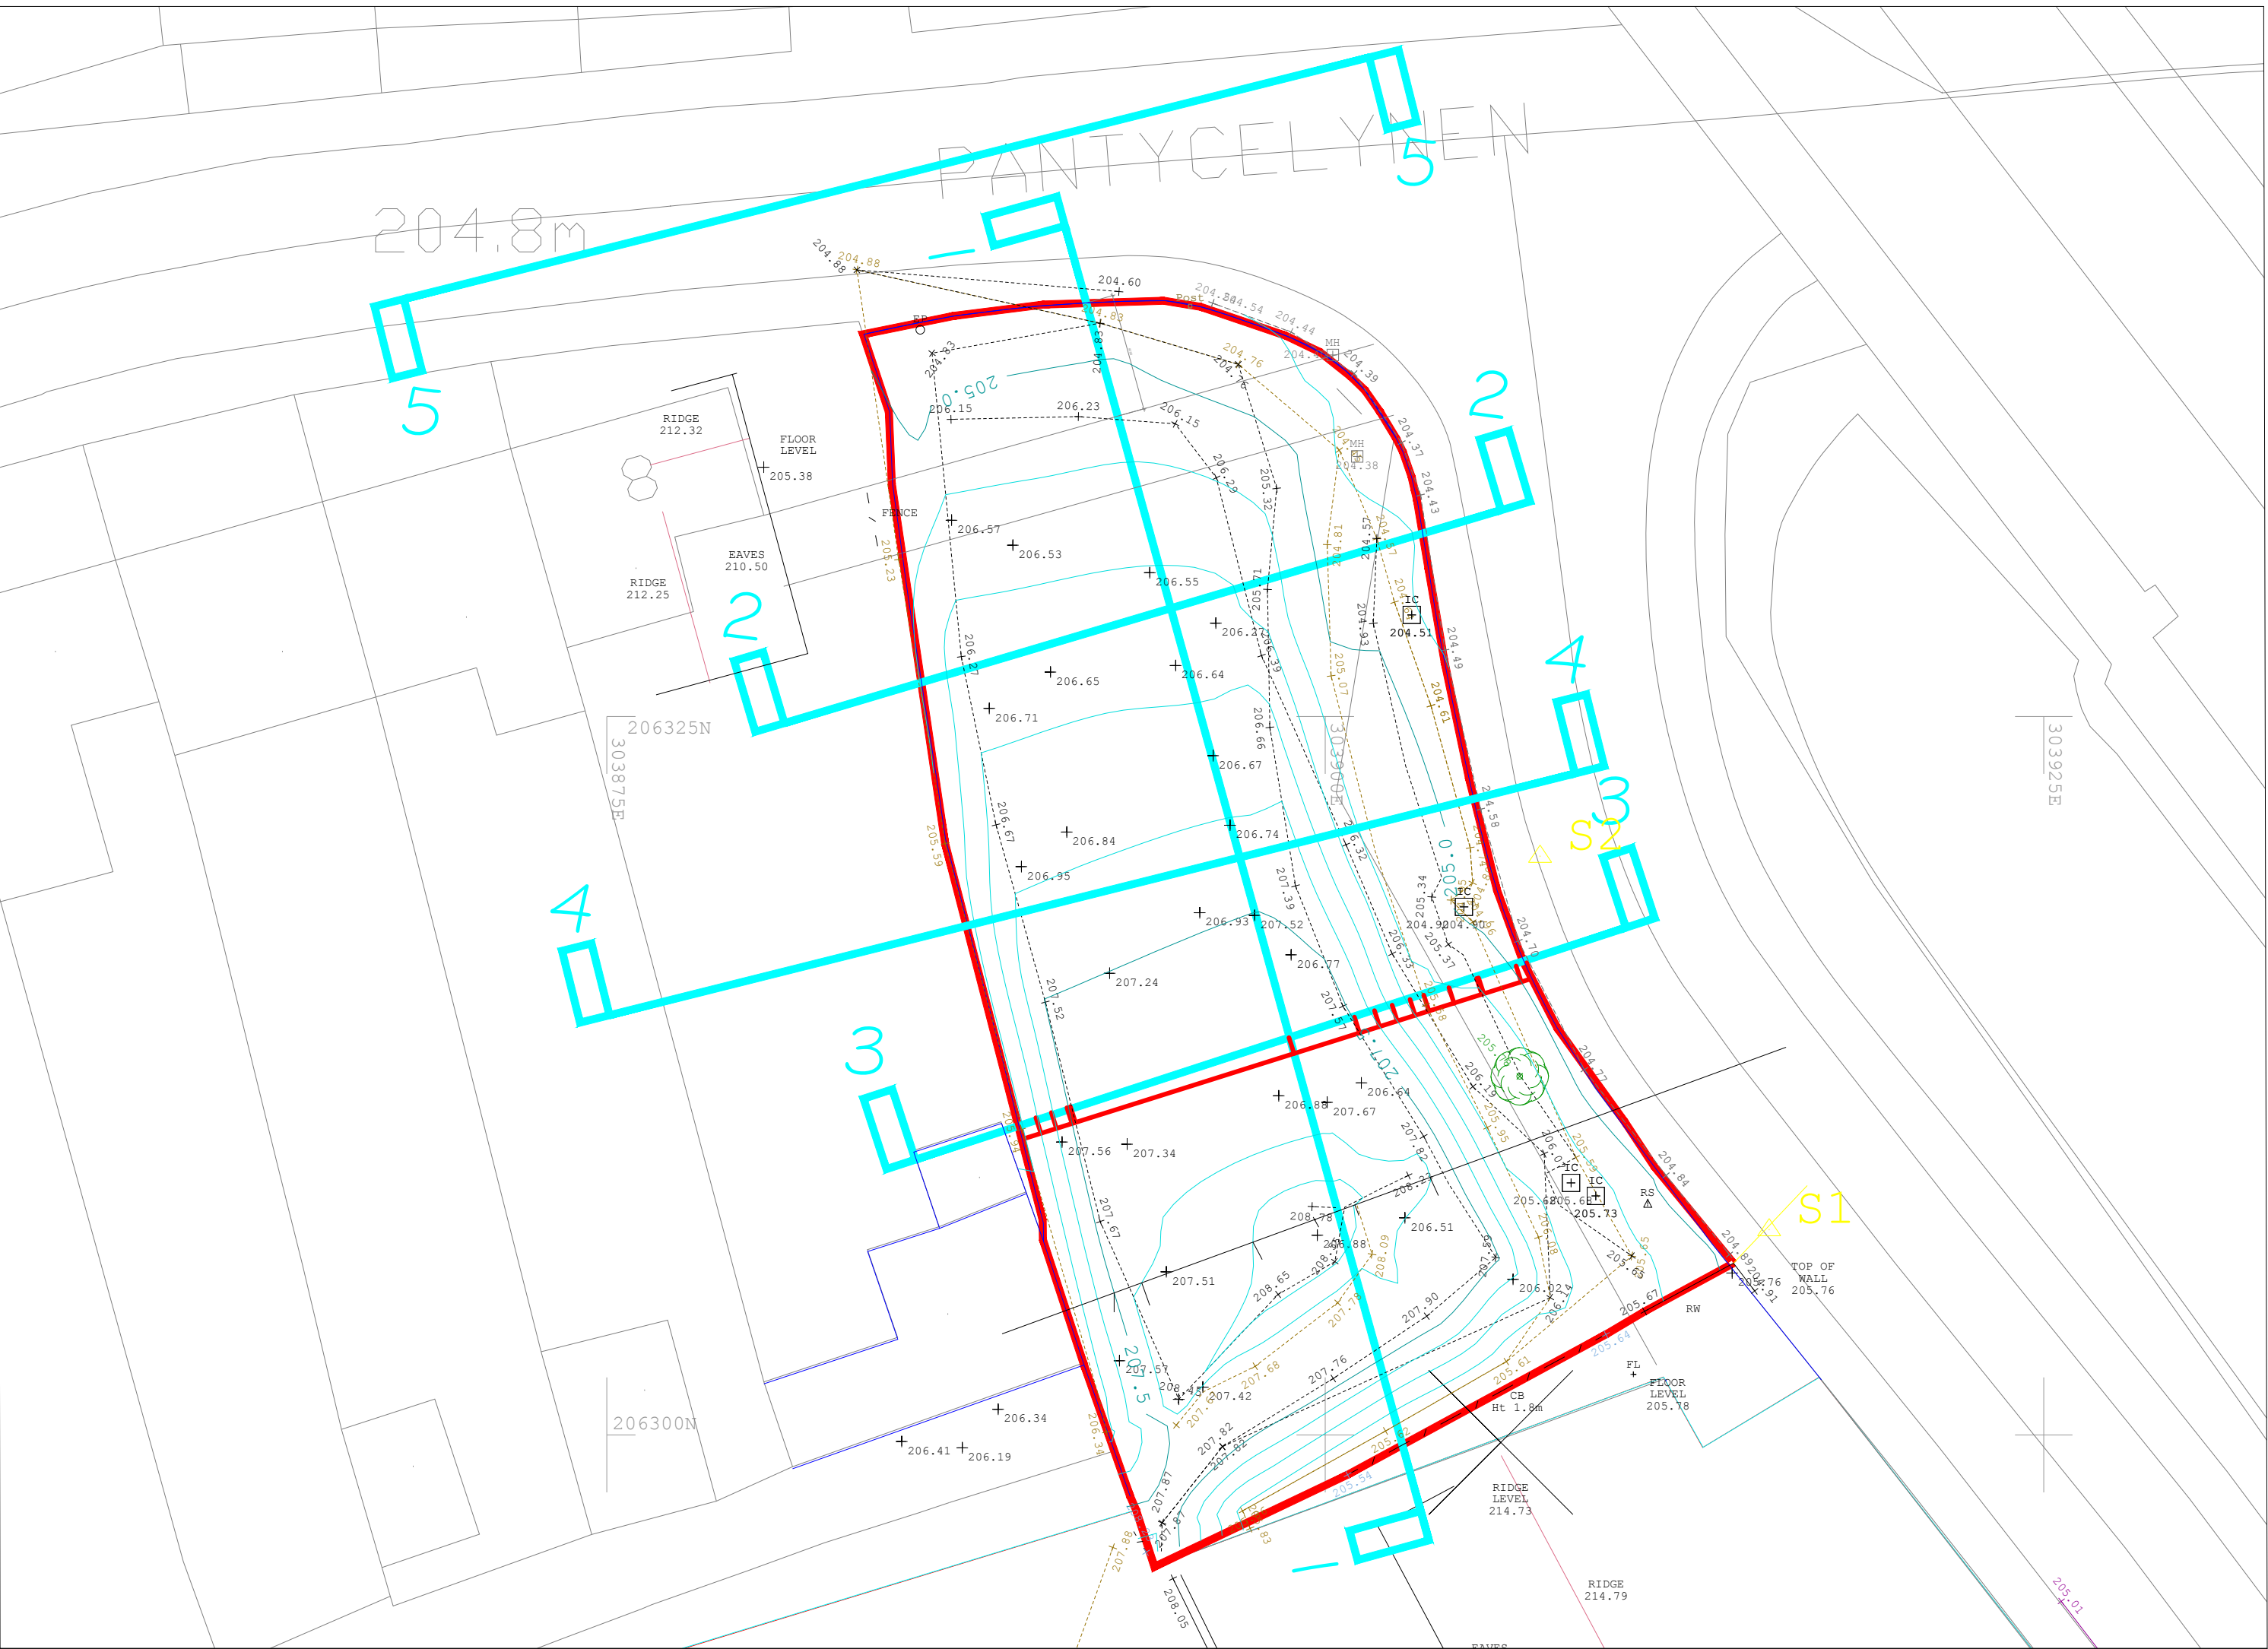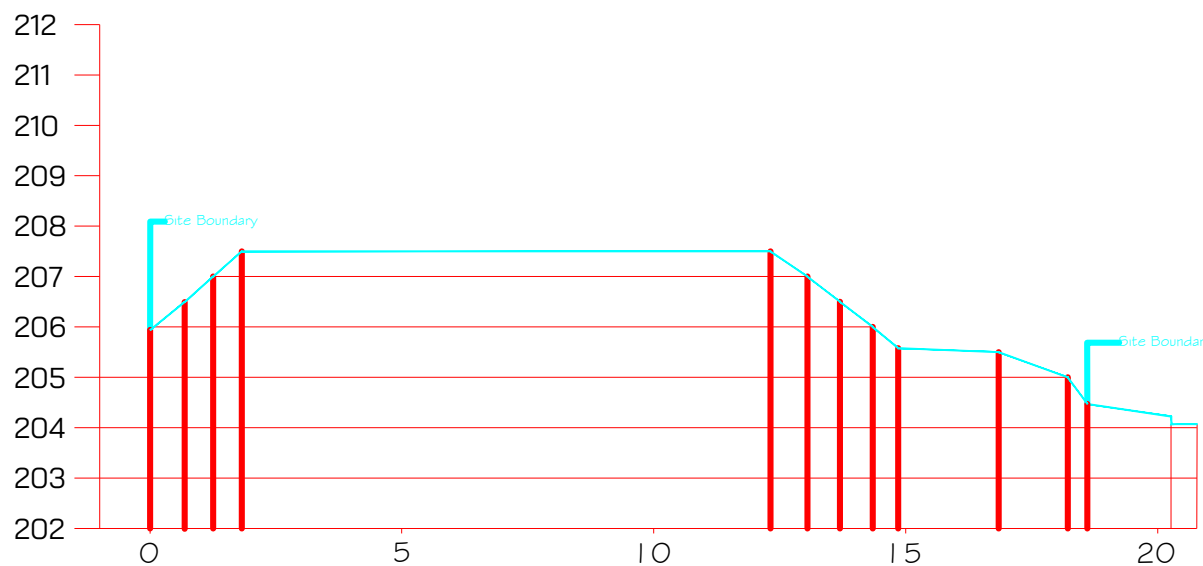

Section 4 - Existing Extended Section Pantycelyn Rear

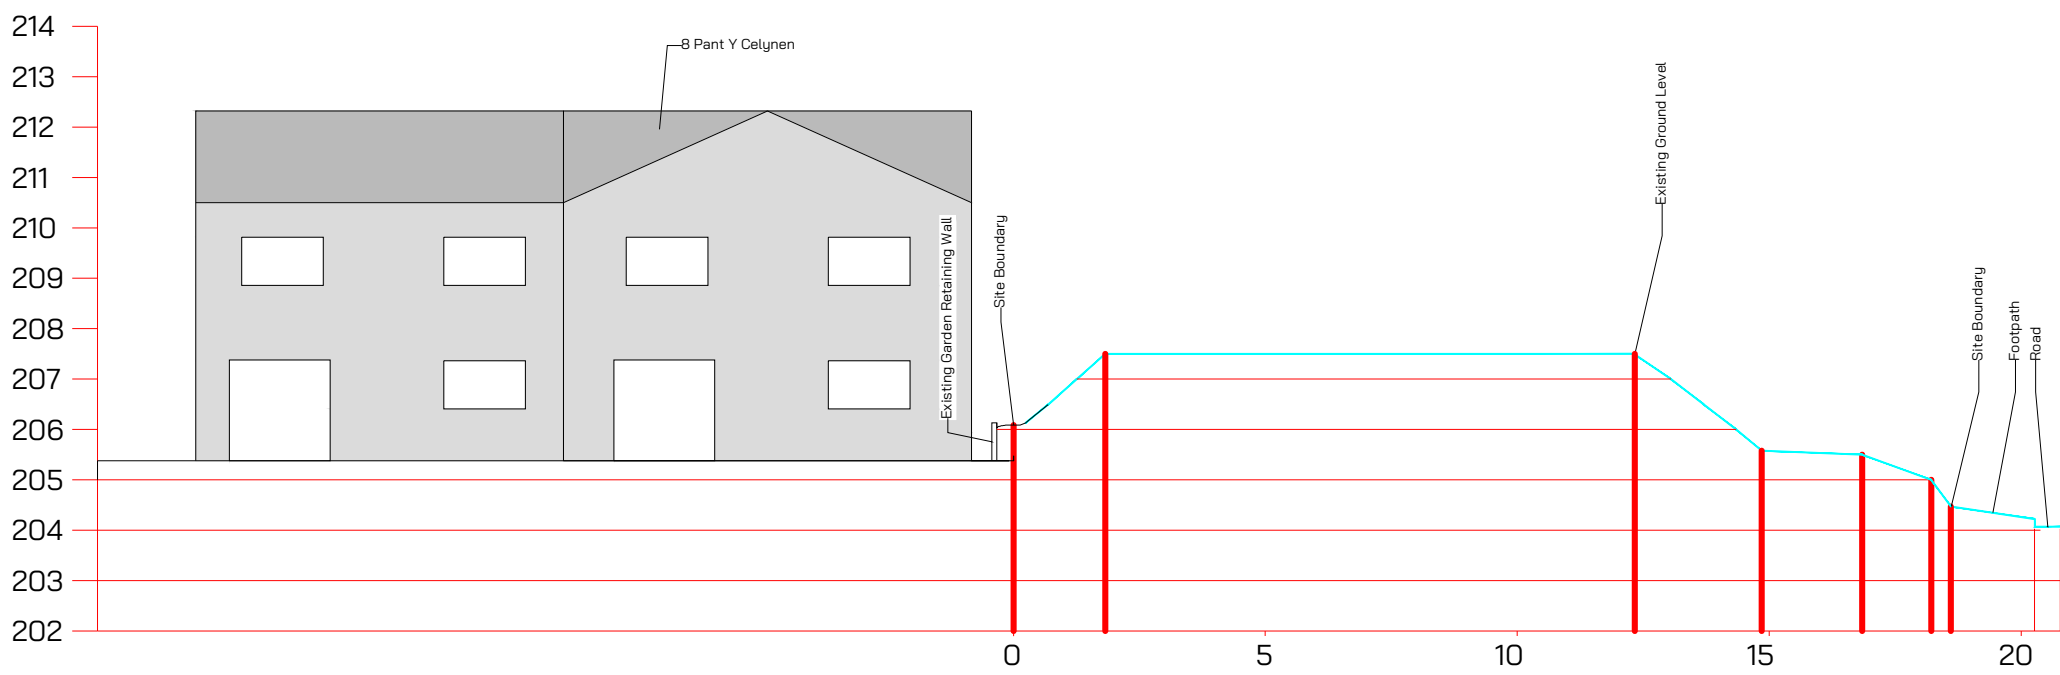

Section 5 - Existing from Pantycelyn Front

