



Proposed Sections
Including Pantycelyn
1:150, 1:200

Proposed Sections Ground Level Sections


Section 1

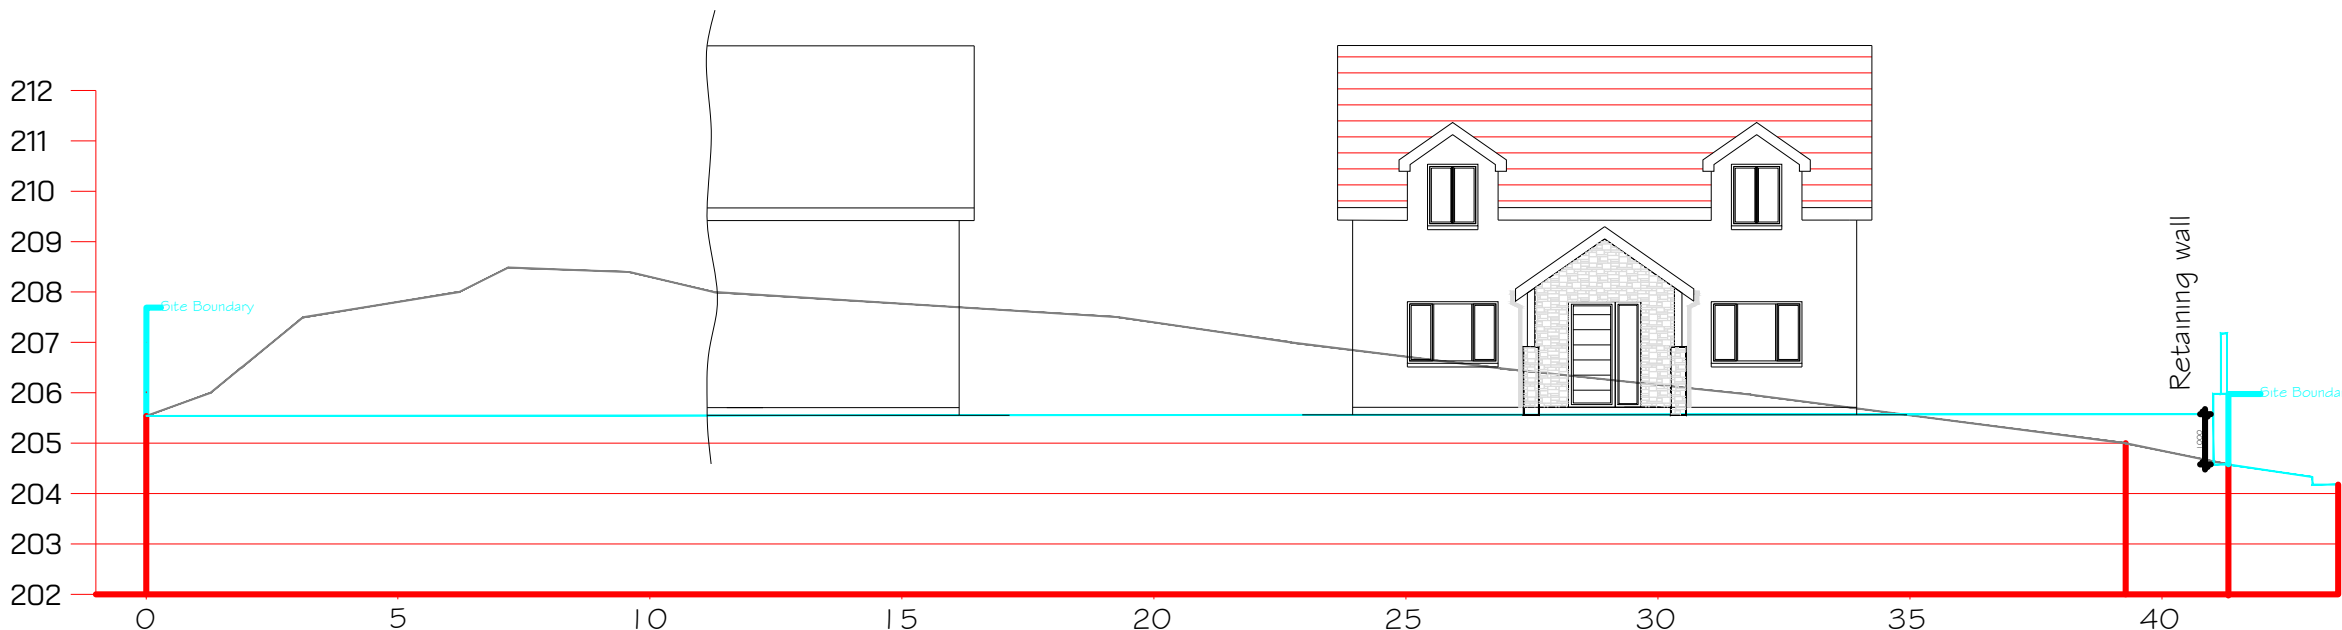



Section 2

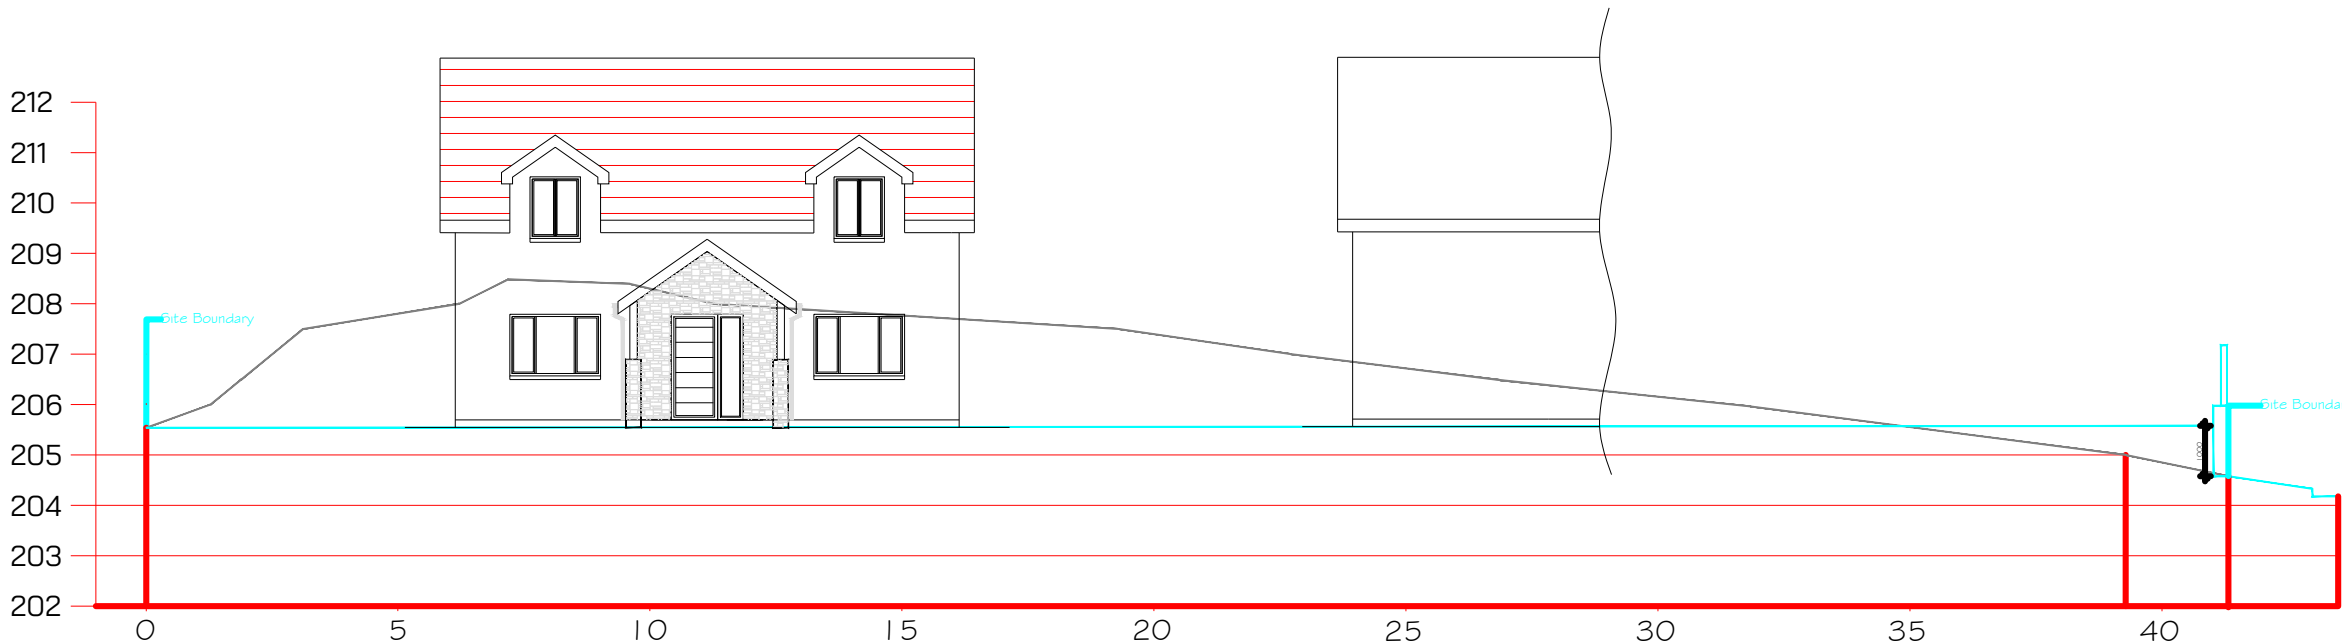


Section 3

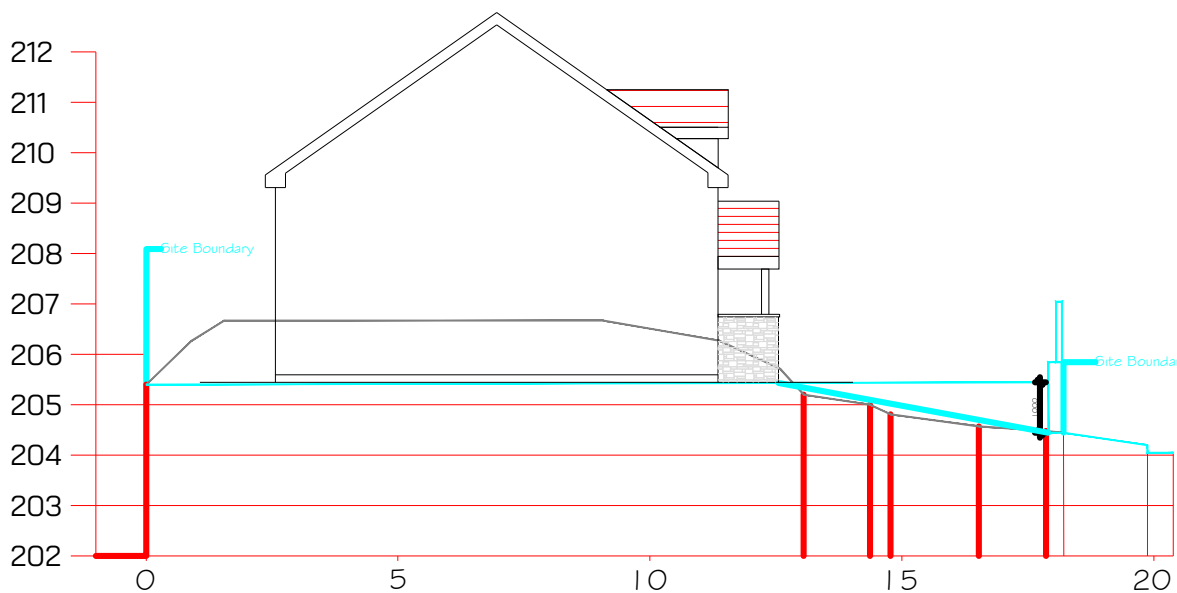

Section 4

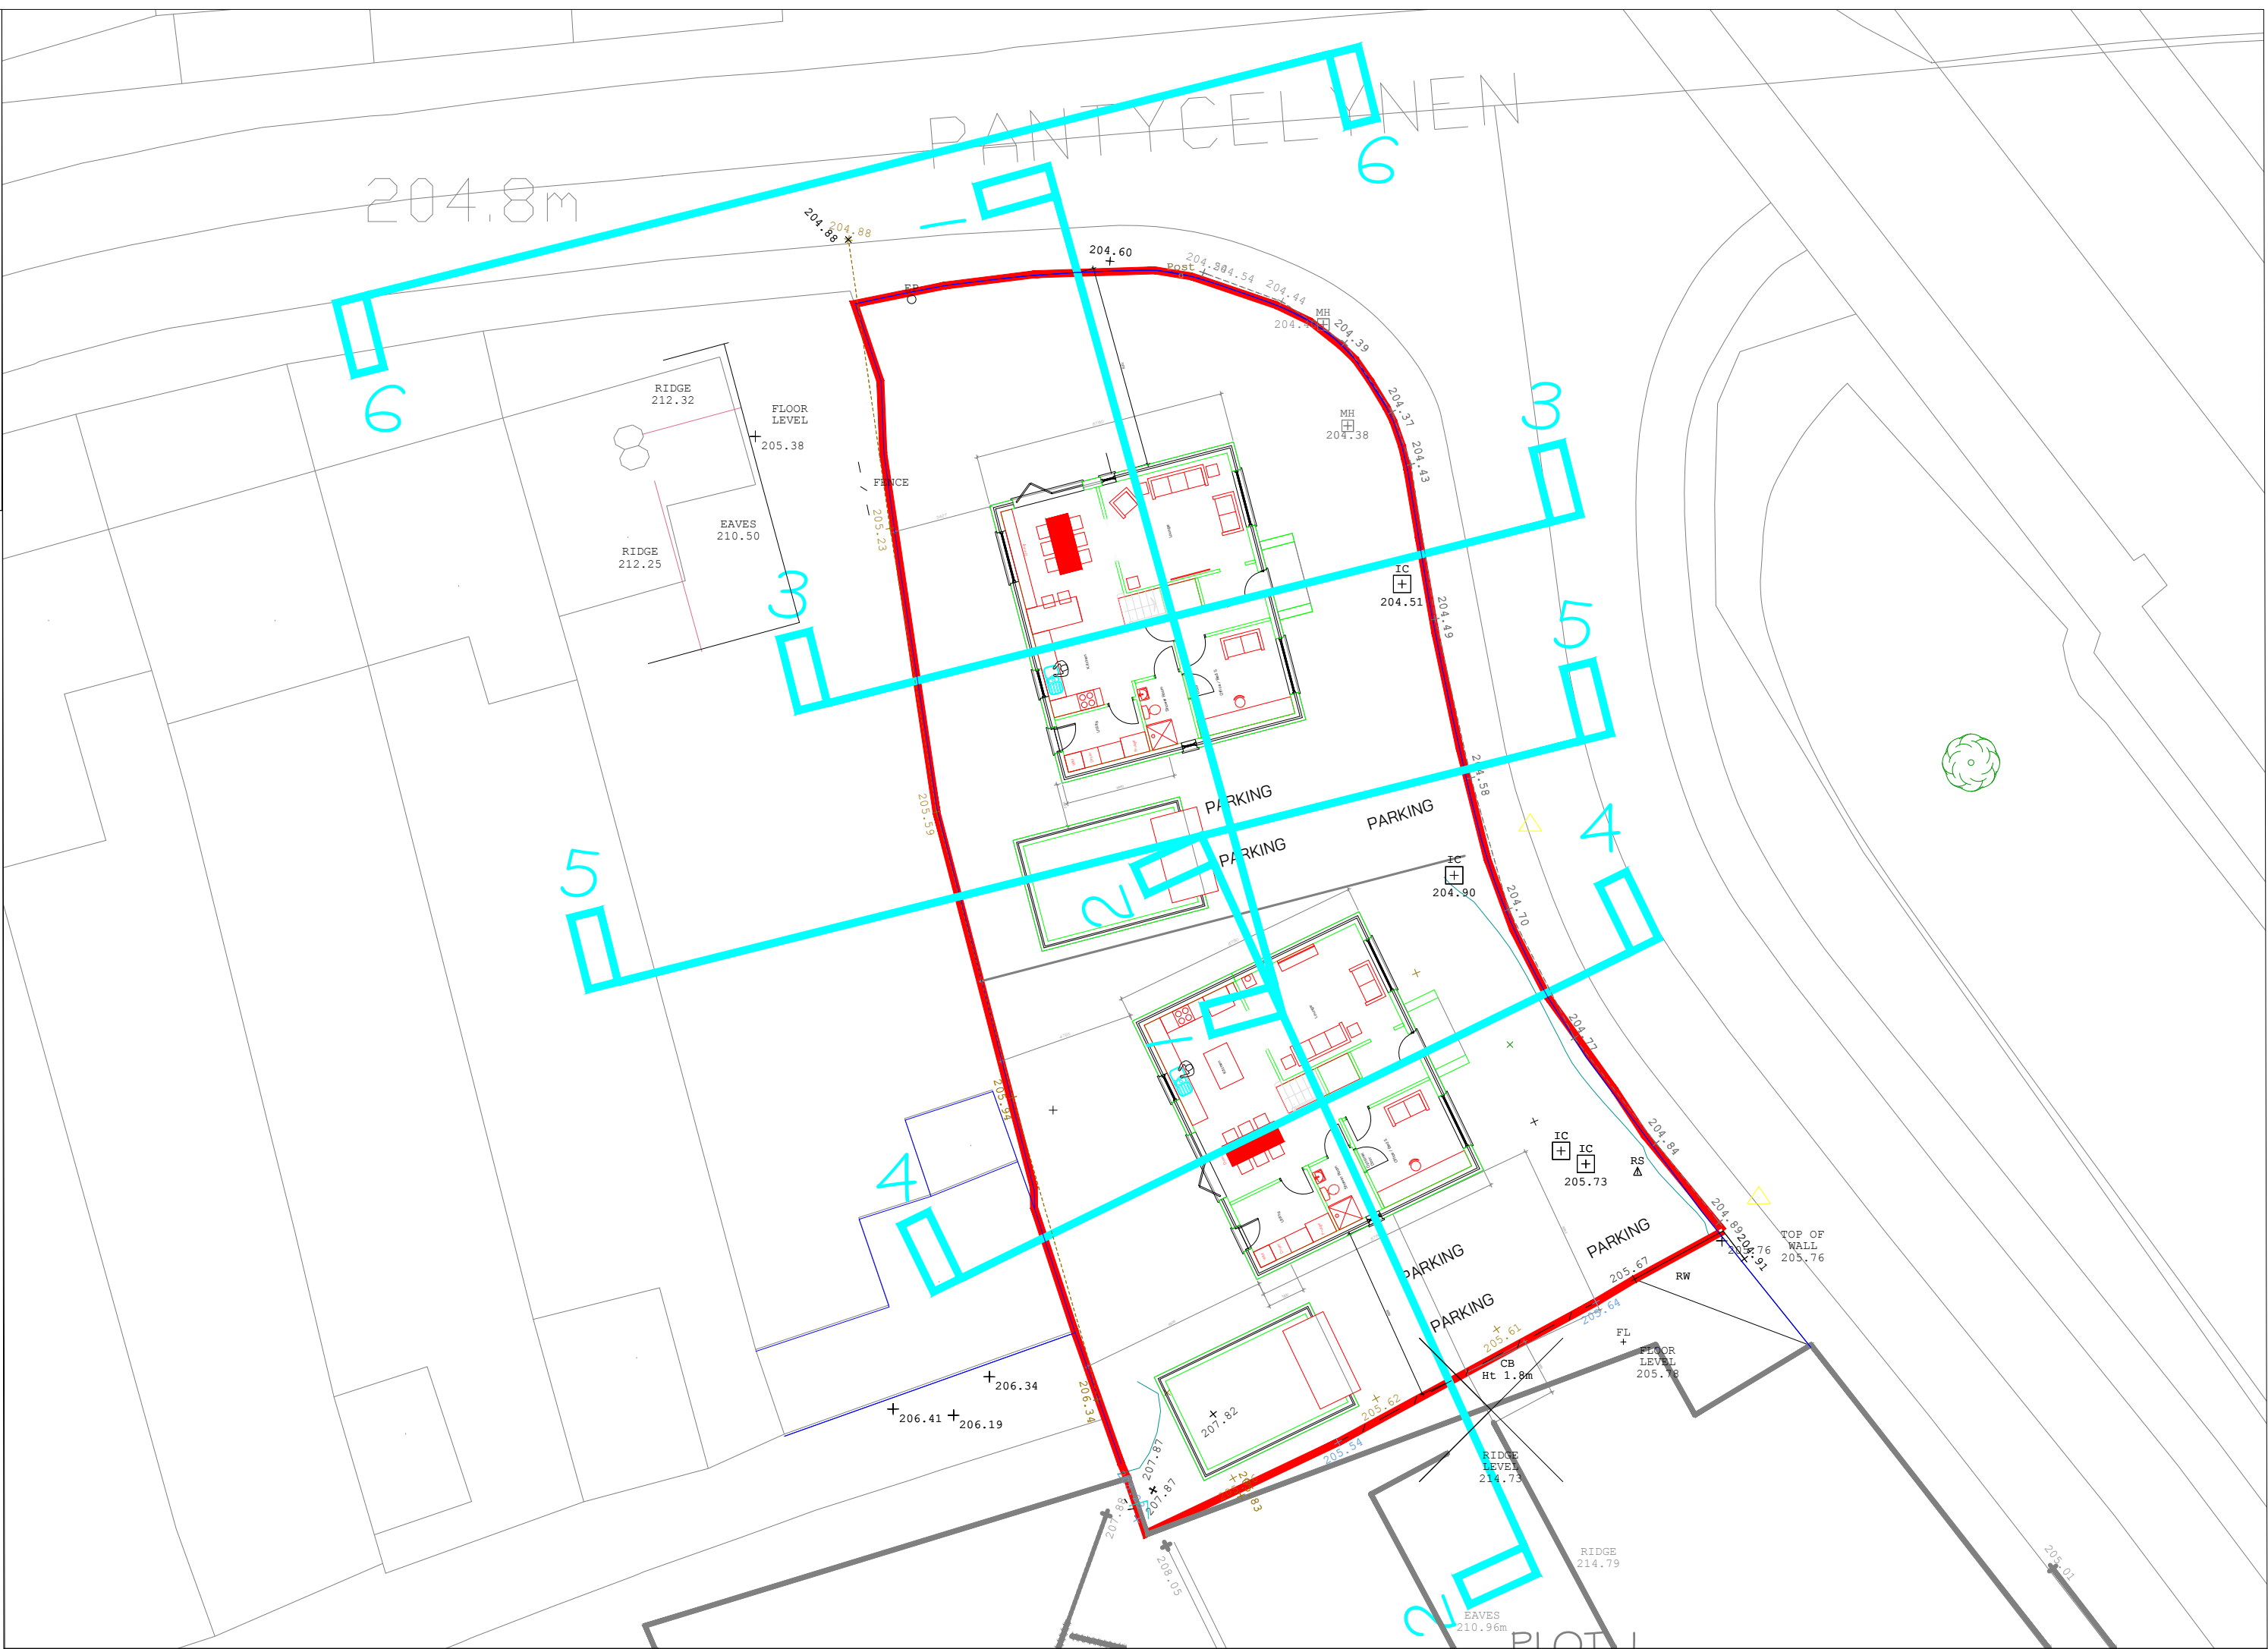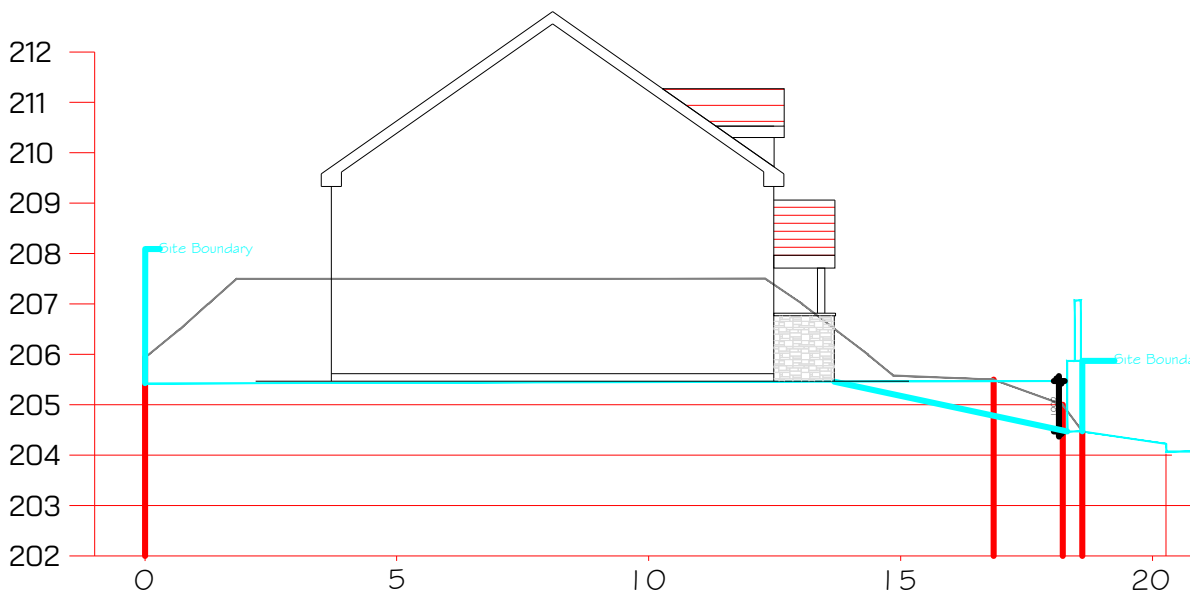

Section 5 - Proposed Extended Section Pantycelyn

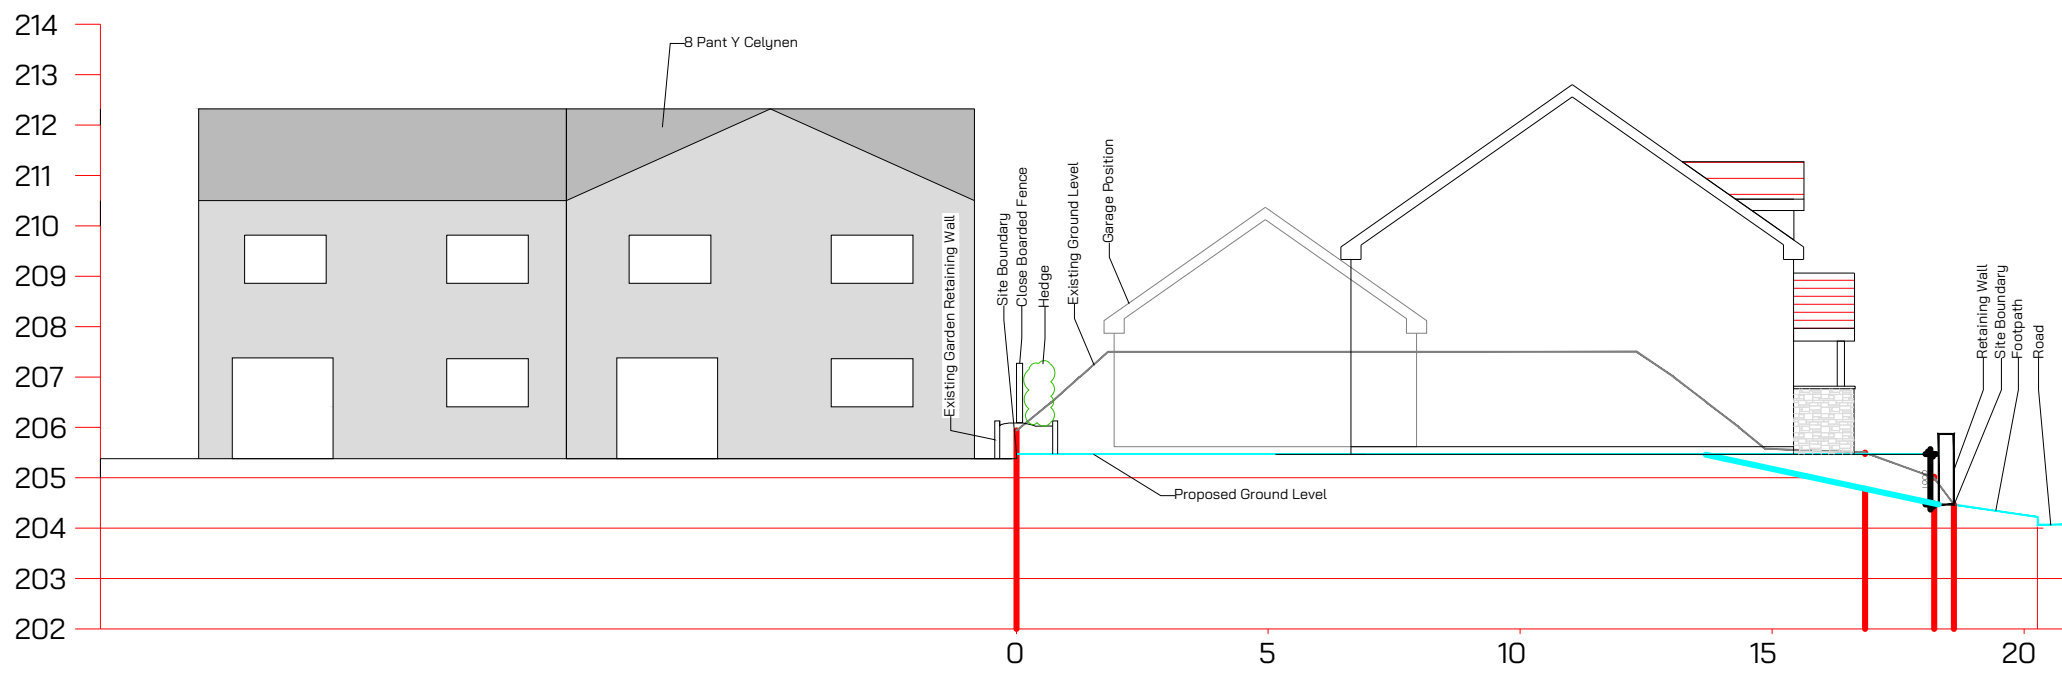

Section 6 - Proposed from Pantycelyn

