



Total PV Panels Output
= 10,555 kWh

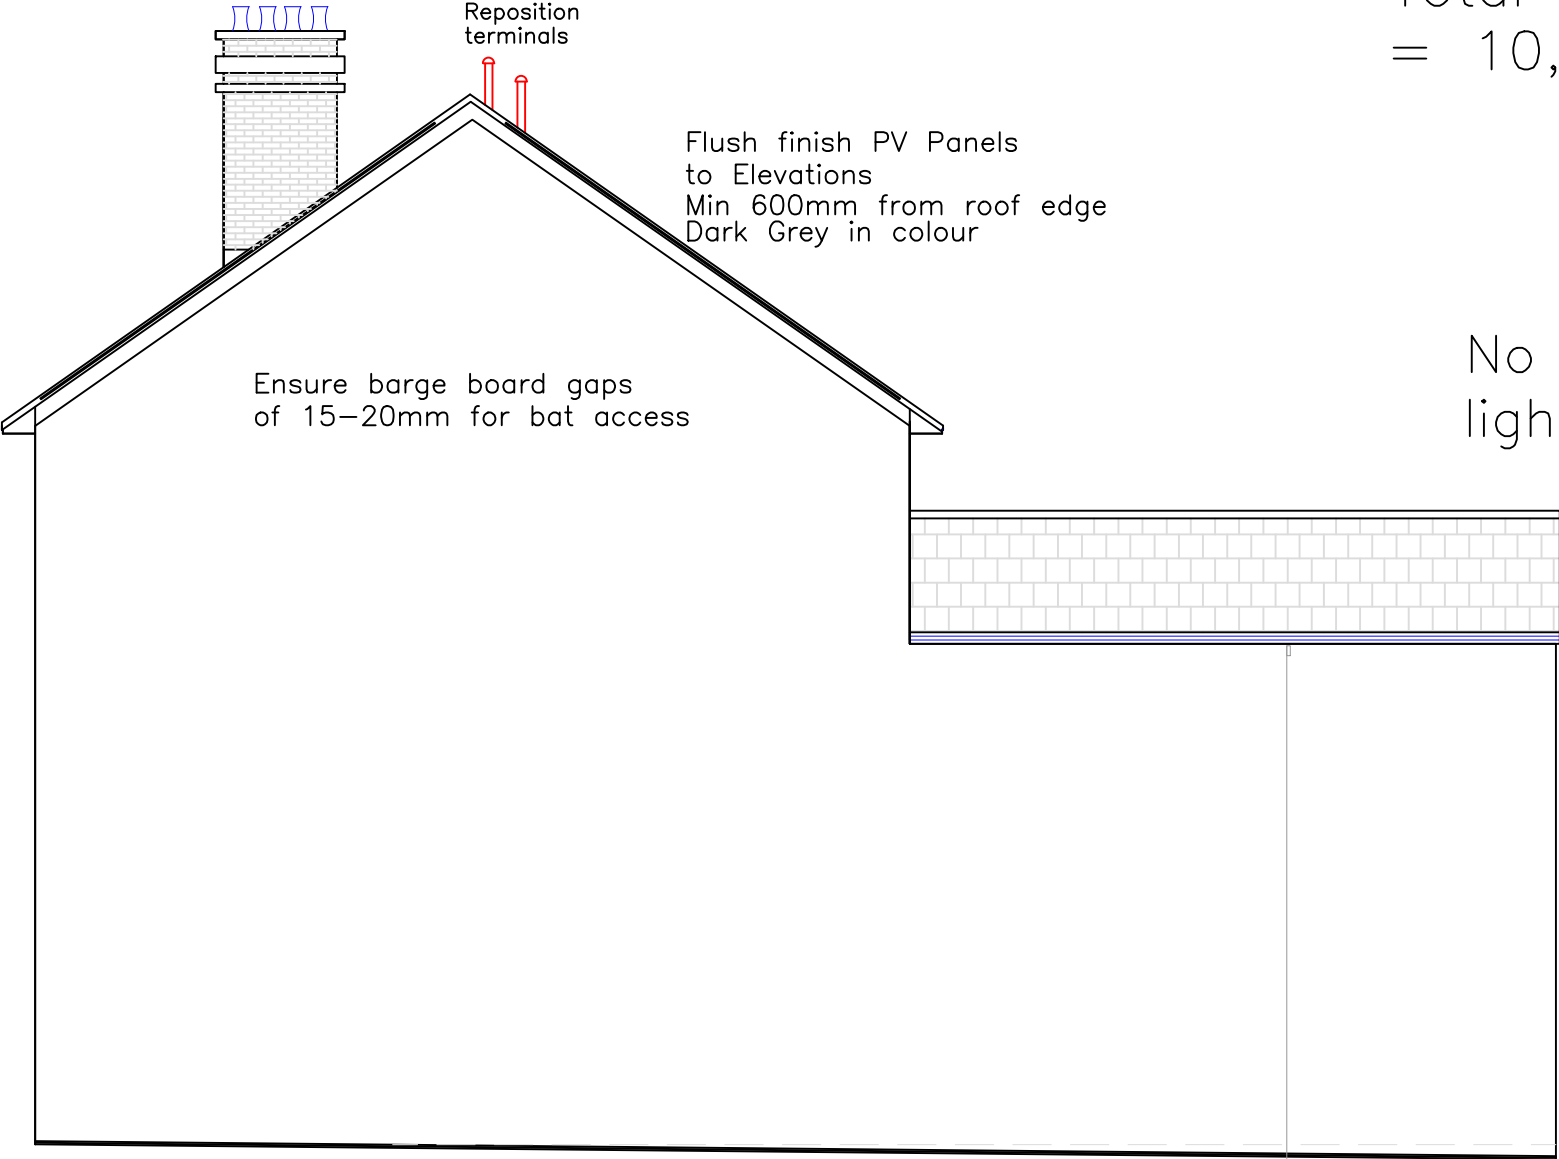

Proposed Side Elevation
1:100

No external
lighting proposed

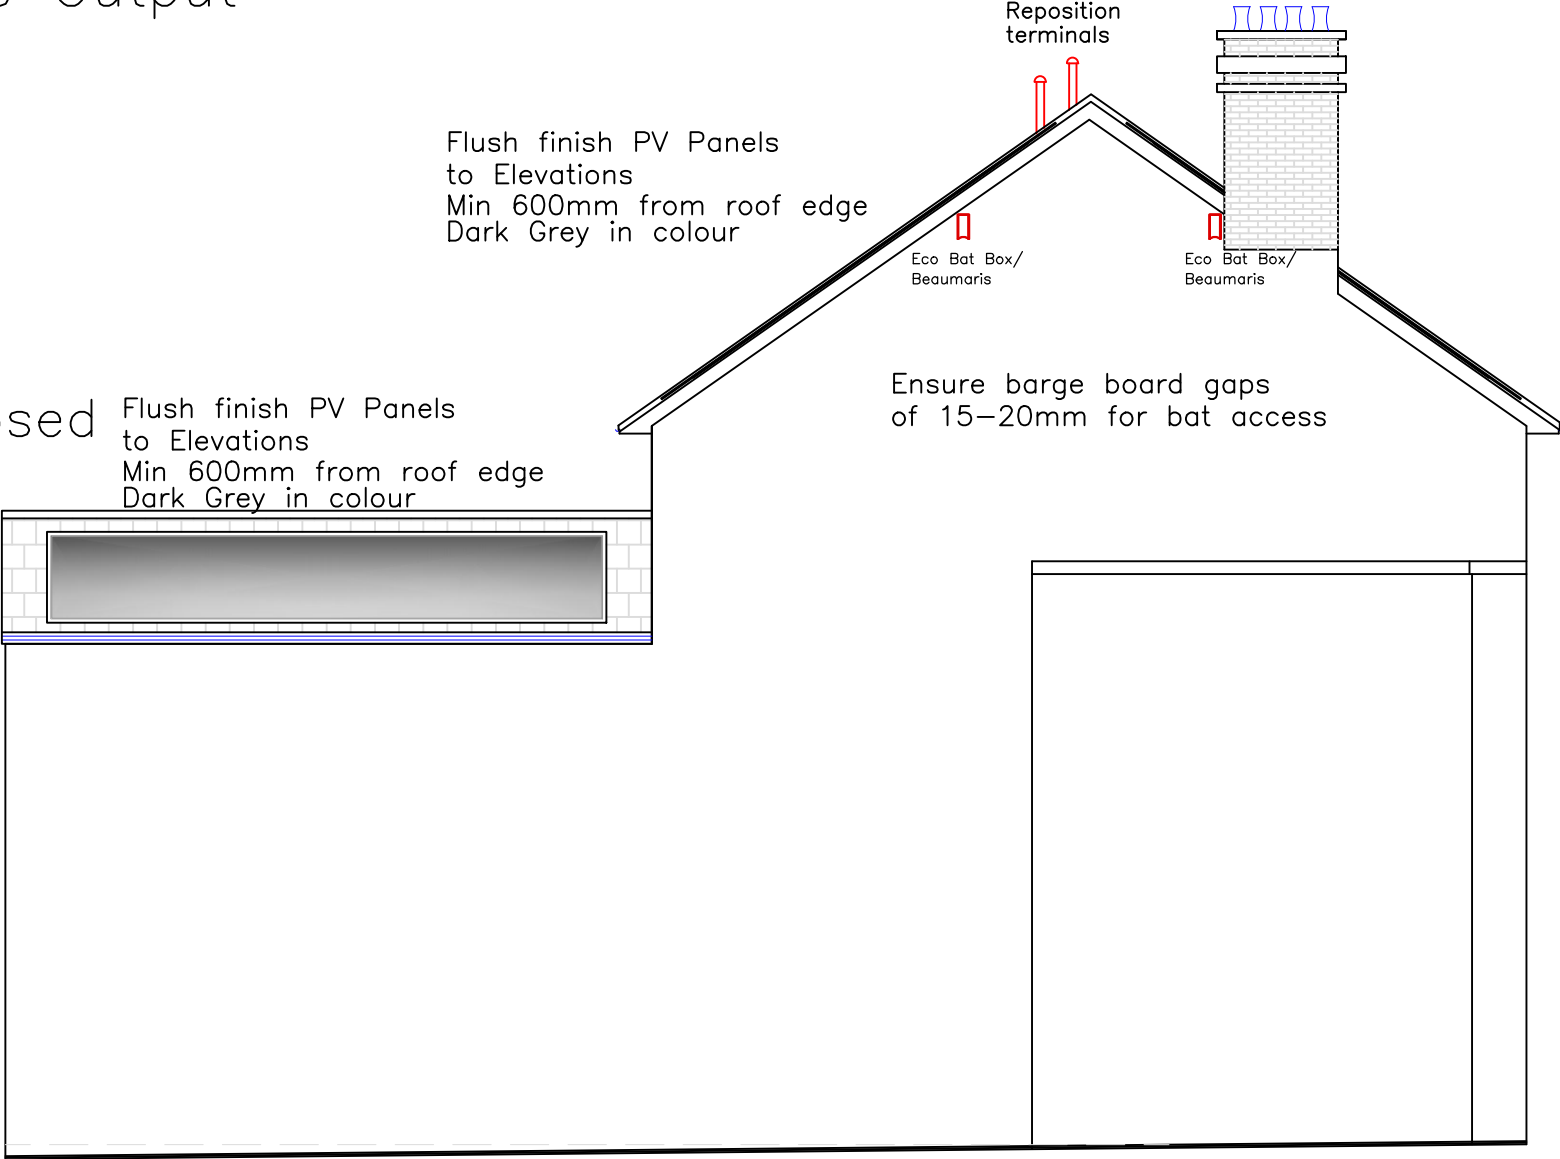


Proposed Side Elevation
1:100




Proposed Front Elevation
1:100

No external
lighting proposed

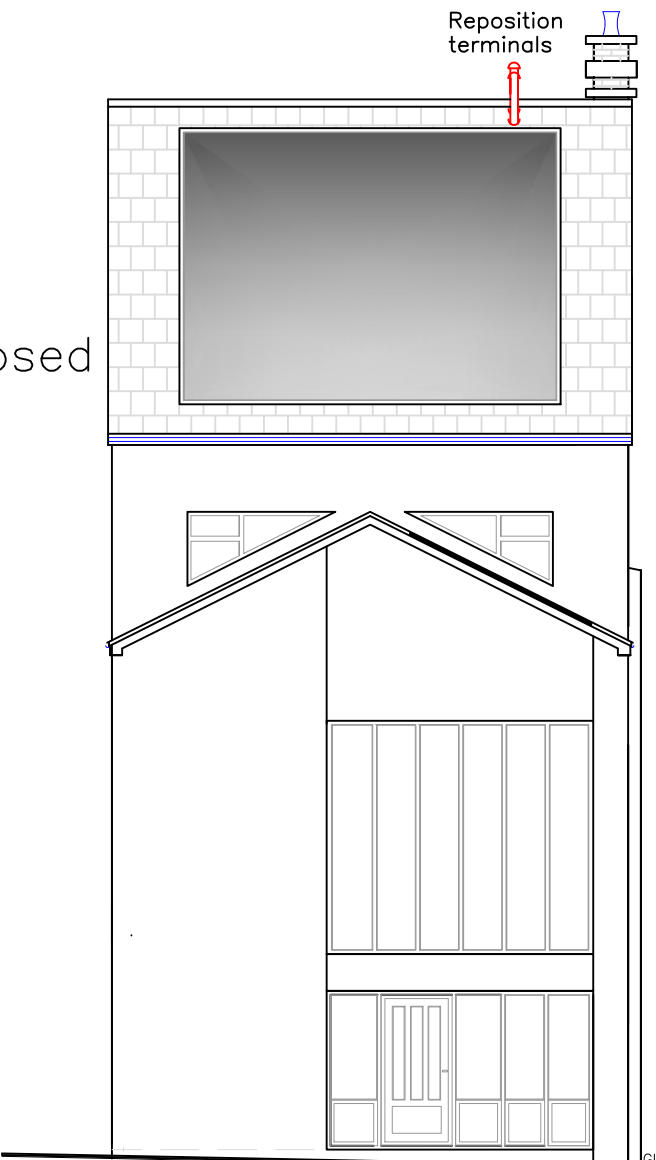

Proposed Rear Elevation
1:100

No external
lighting proposed

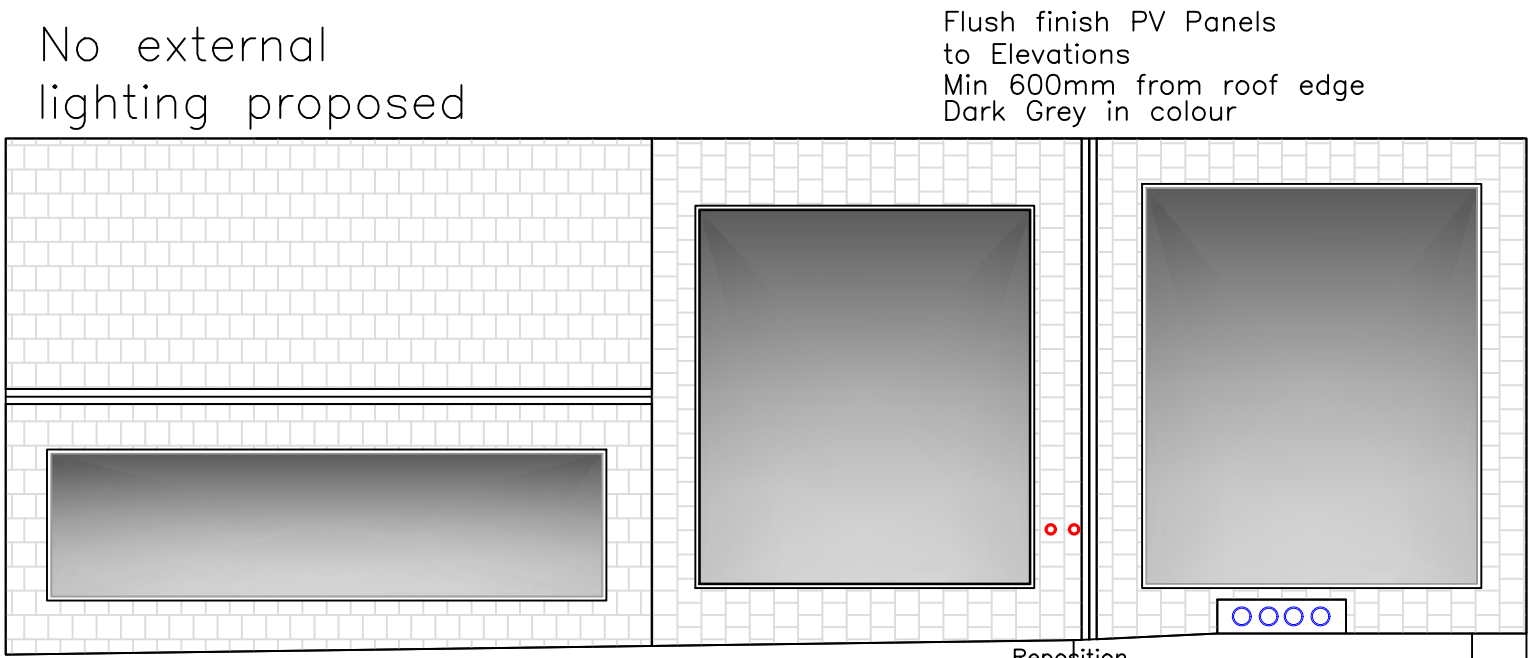

Proposed Roof Plan
1:100

Revision: Dated 09.01.25
Increased area to PV panels
Dark Grey in colour

Revision: Dated 20.10.24
Flush PV panels to all roofs
Grey in colour

All dimensions and datums to be checked
on site by contractor.

Utopia Design Architectural Services	
Issued Only for Purpose Indicated	
Drawing Status: FOR PLANNING PURPOSES ONLY	
Address	
Hairport 97, High Street Merthyr Tydfil CF47 8UD	
Project	
Proposed Solar Panels on Roof	
Title	Date
	JUNE 24
	Scale
	1:100
Proposed Plans & Elevations	Paper
	A2
	Drwg No
	HAIRPORT 97 NMA 02D