



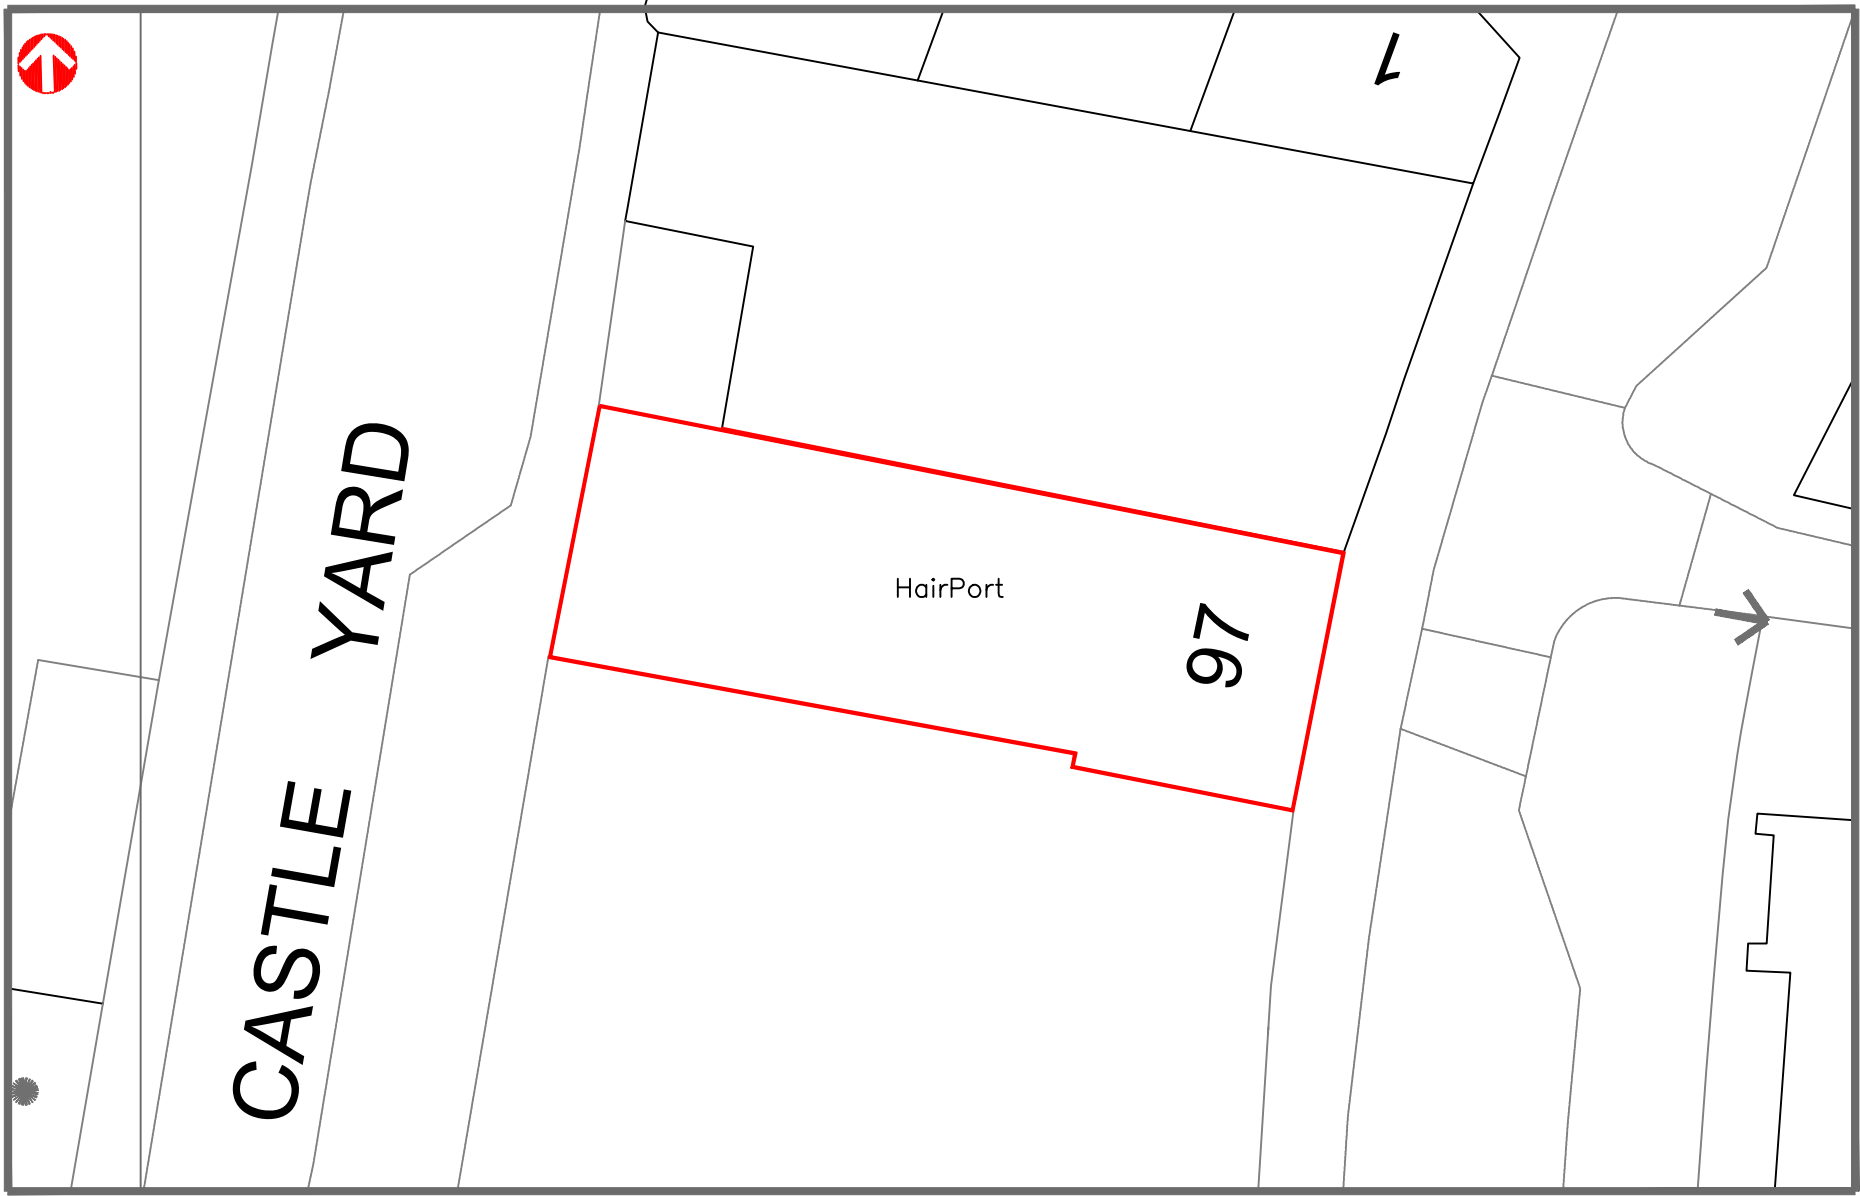

Block Plan
1:200


Total PV Panels Output
= 10,555 kWh

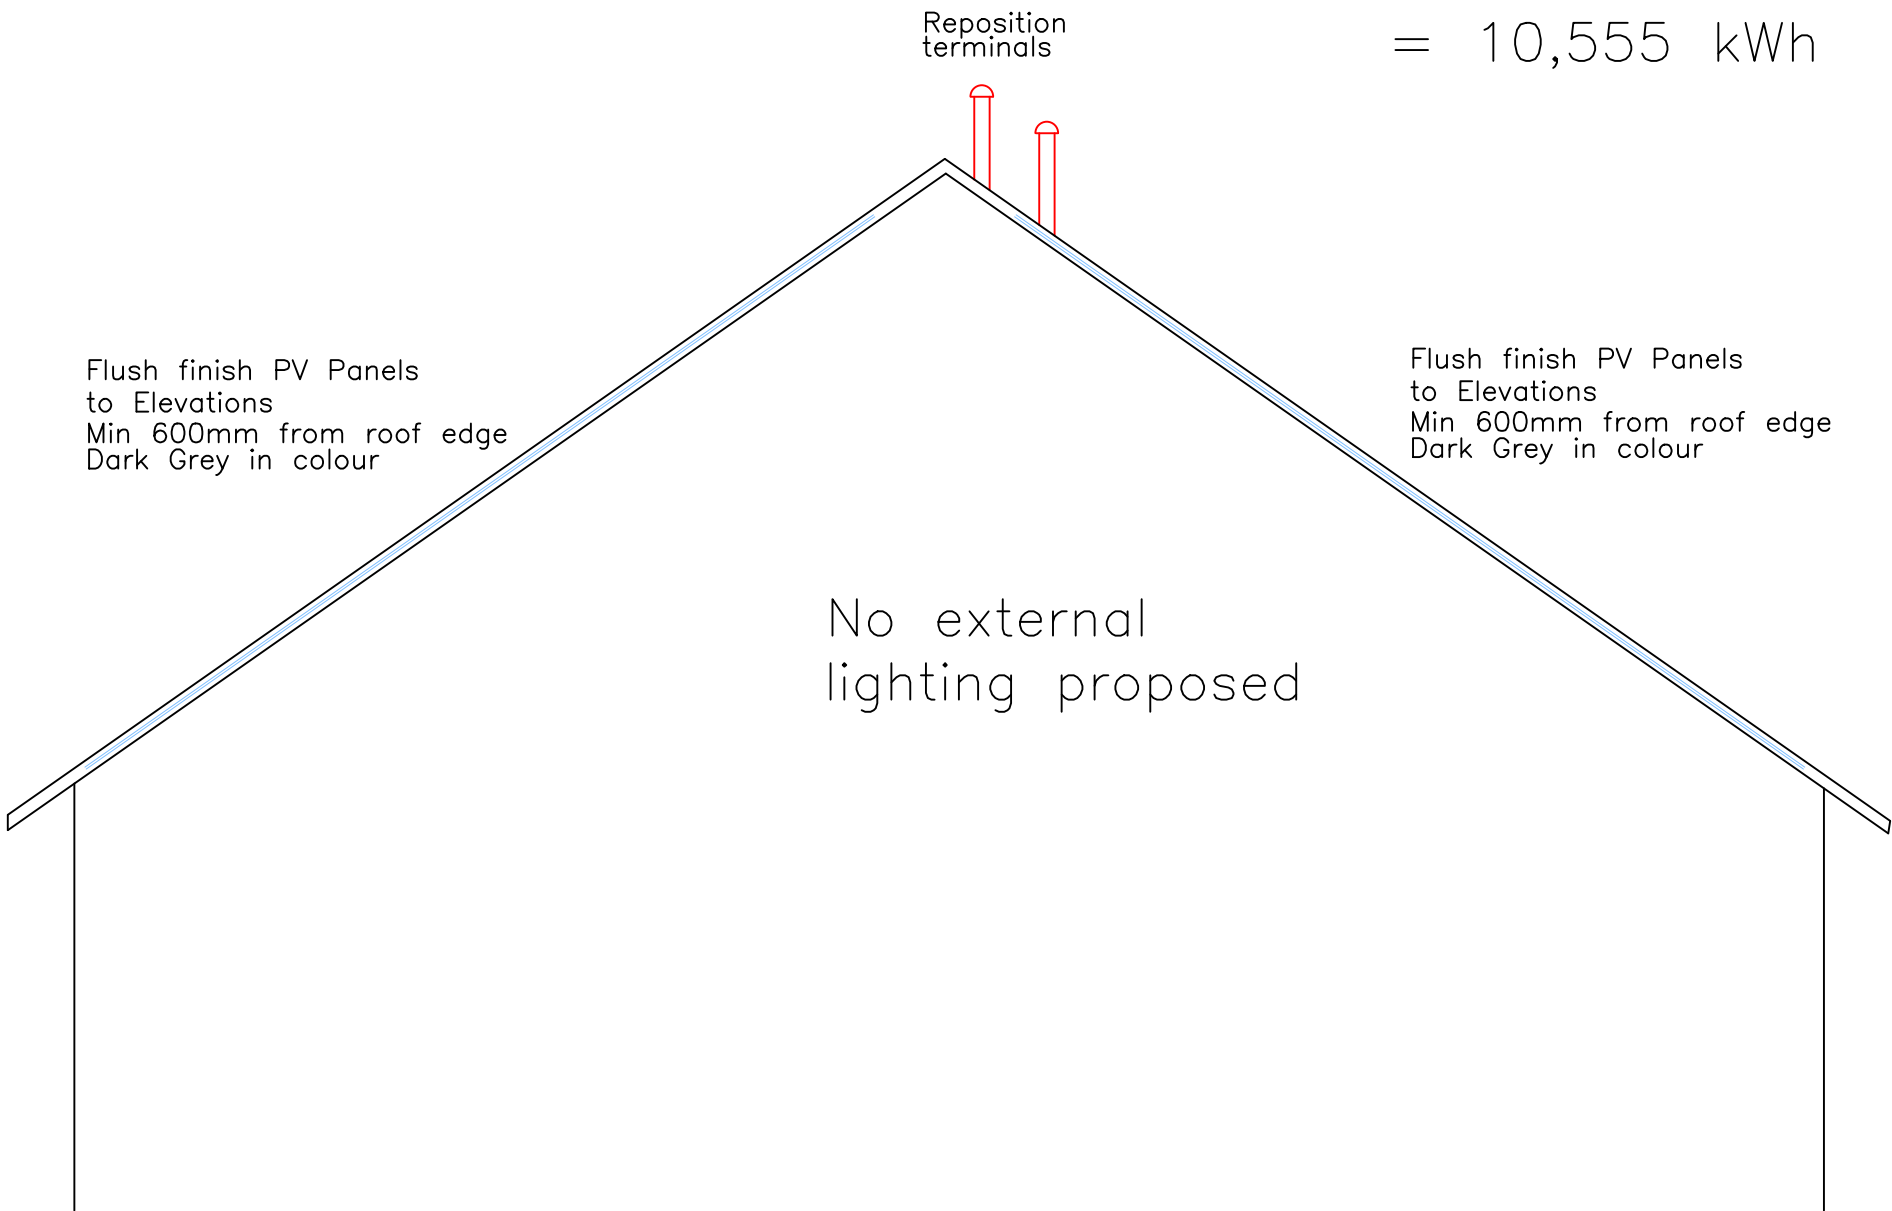

Proposed Roof Section
1:50



PV Flush Finish Example Image

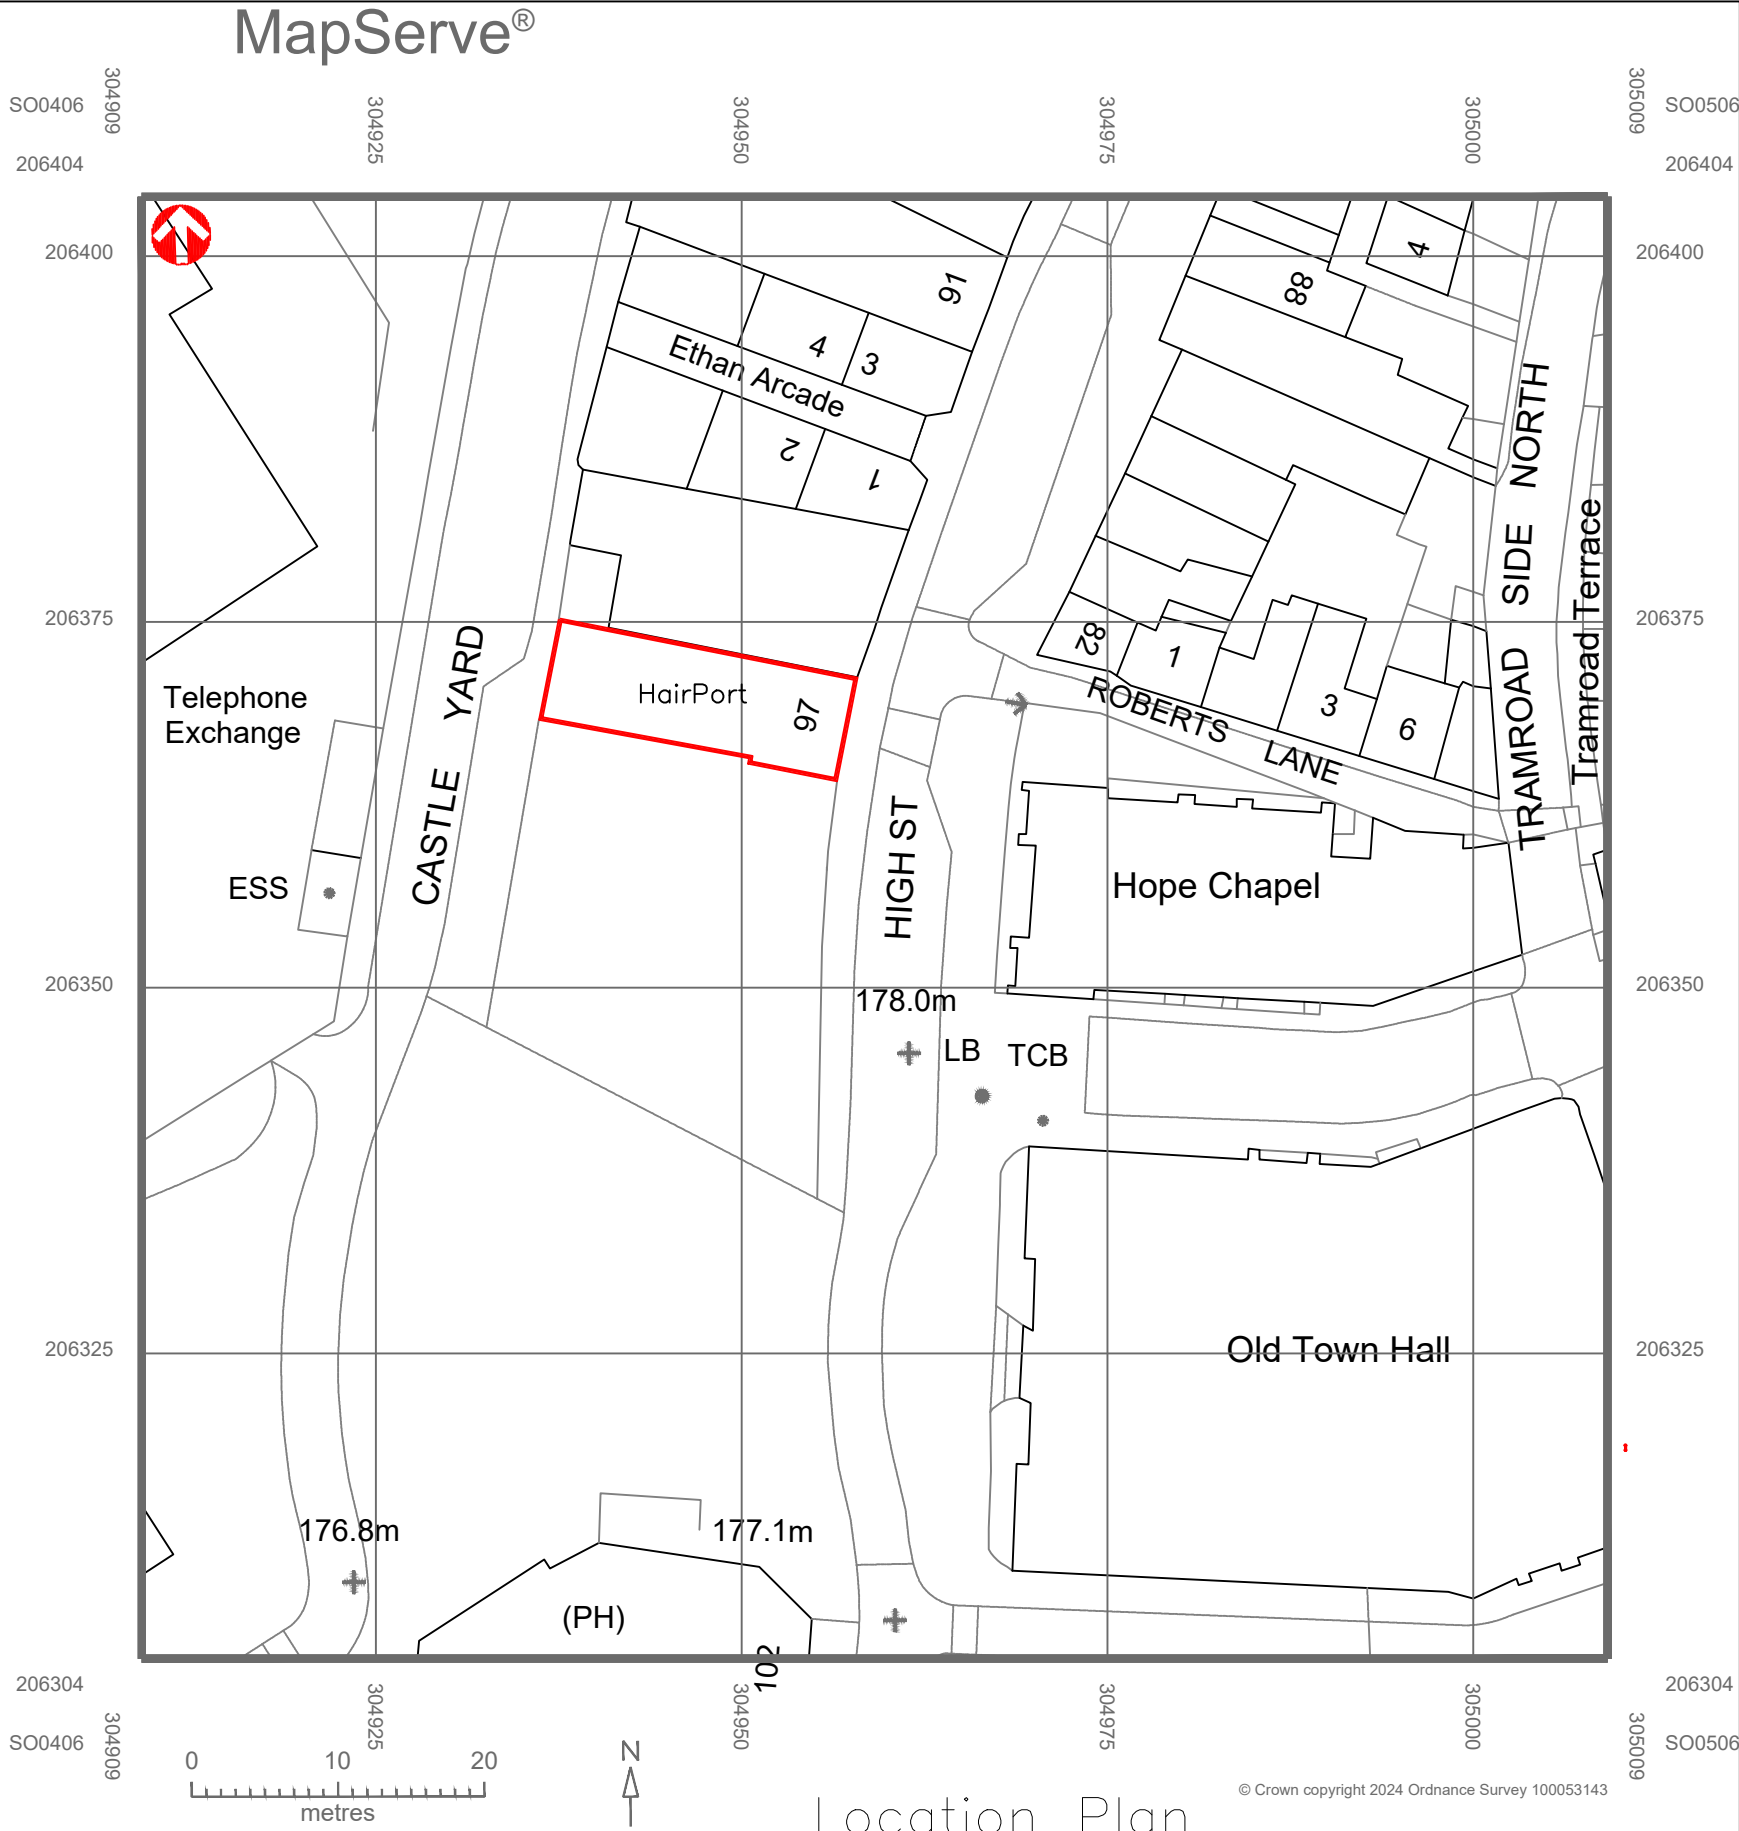

Location Plan
1:500

Revision: Dated 09.01.25
Increased area to PV panels
Dark Grey in colour

Revision: Dated 20.10.24
Flush PV panels to all roofs
Grey in colour

All dimensions and datums to be checked
on site by contractor.



Issued Only for Purpose Indicated

Drawing Status: FOR PLANNING PURPOSES ONLY

Address
HairPort
97, High Street
Merthyr Tydfil
CF47 8UD

Project

Proposed Solar
Panels on Roof

Title	Date	JUNE 24
	Scale	1:50 1:200 1:500
	Paper	A2
	Drwg No	HAIRPORT 97 NMA 03C
Location and Block Plans		