


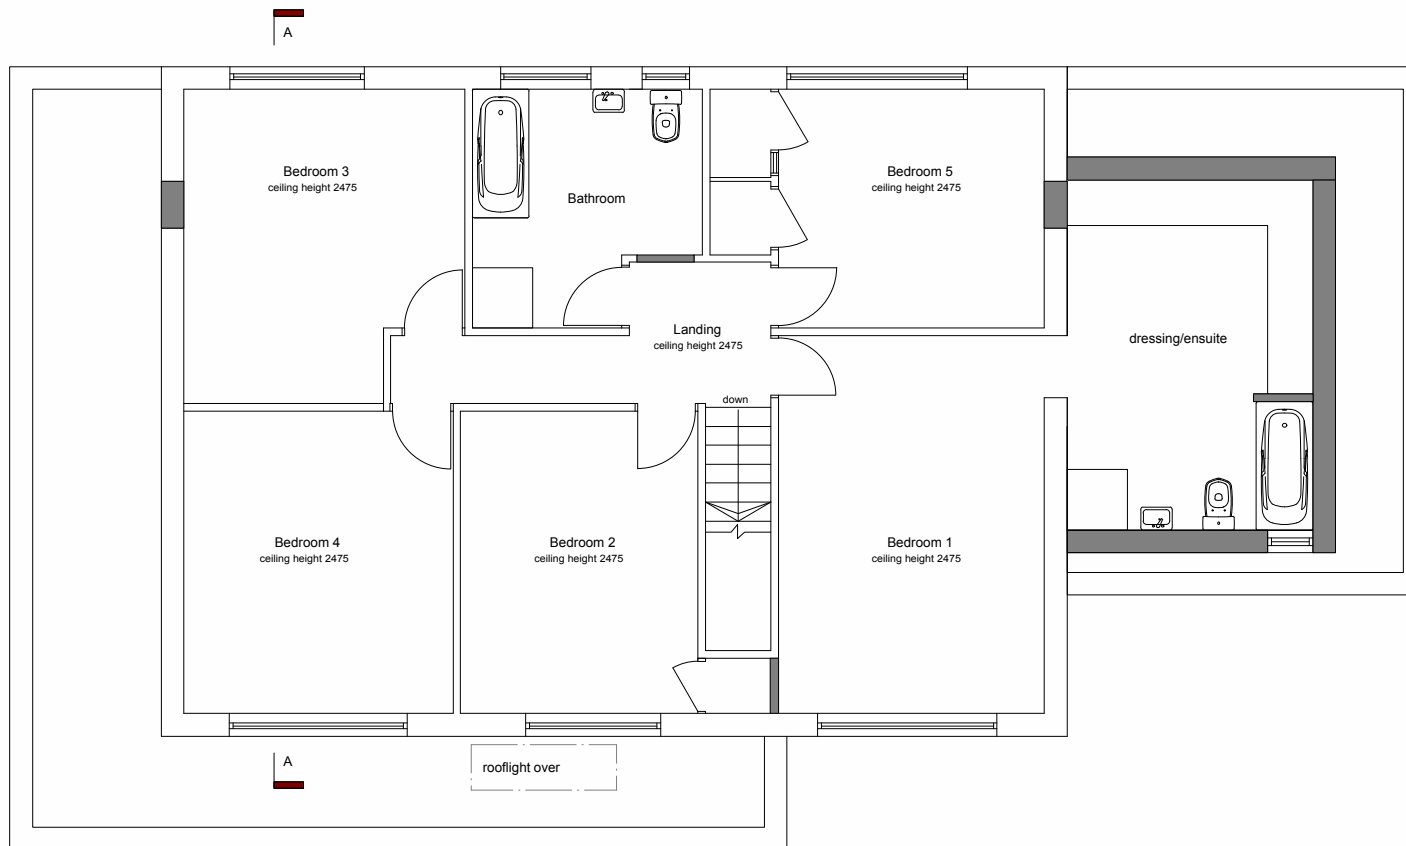


PROPOSED FIRST FLOOR LAYOUT



Proposed new extension to
Fairways, Heol-y-Mynydd,
Cefn Coed, Merthyr Tydfil.

For Mr and Mrs Williams

734.002		Plan	
sketch	1:100@A4	Nov 20	CG
1st Floor Woodfired Studios 62 High St Merthyr Tydfil CF37 8DE 07830328652 hello@georgeandco.studio www.georgeandco.studio			
DO NOT SCALE THIS DRAWING			©George and Co.

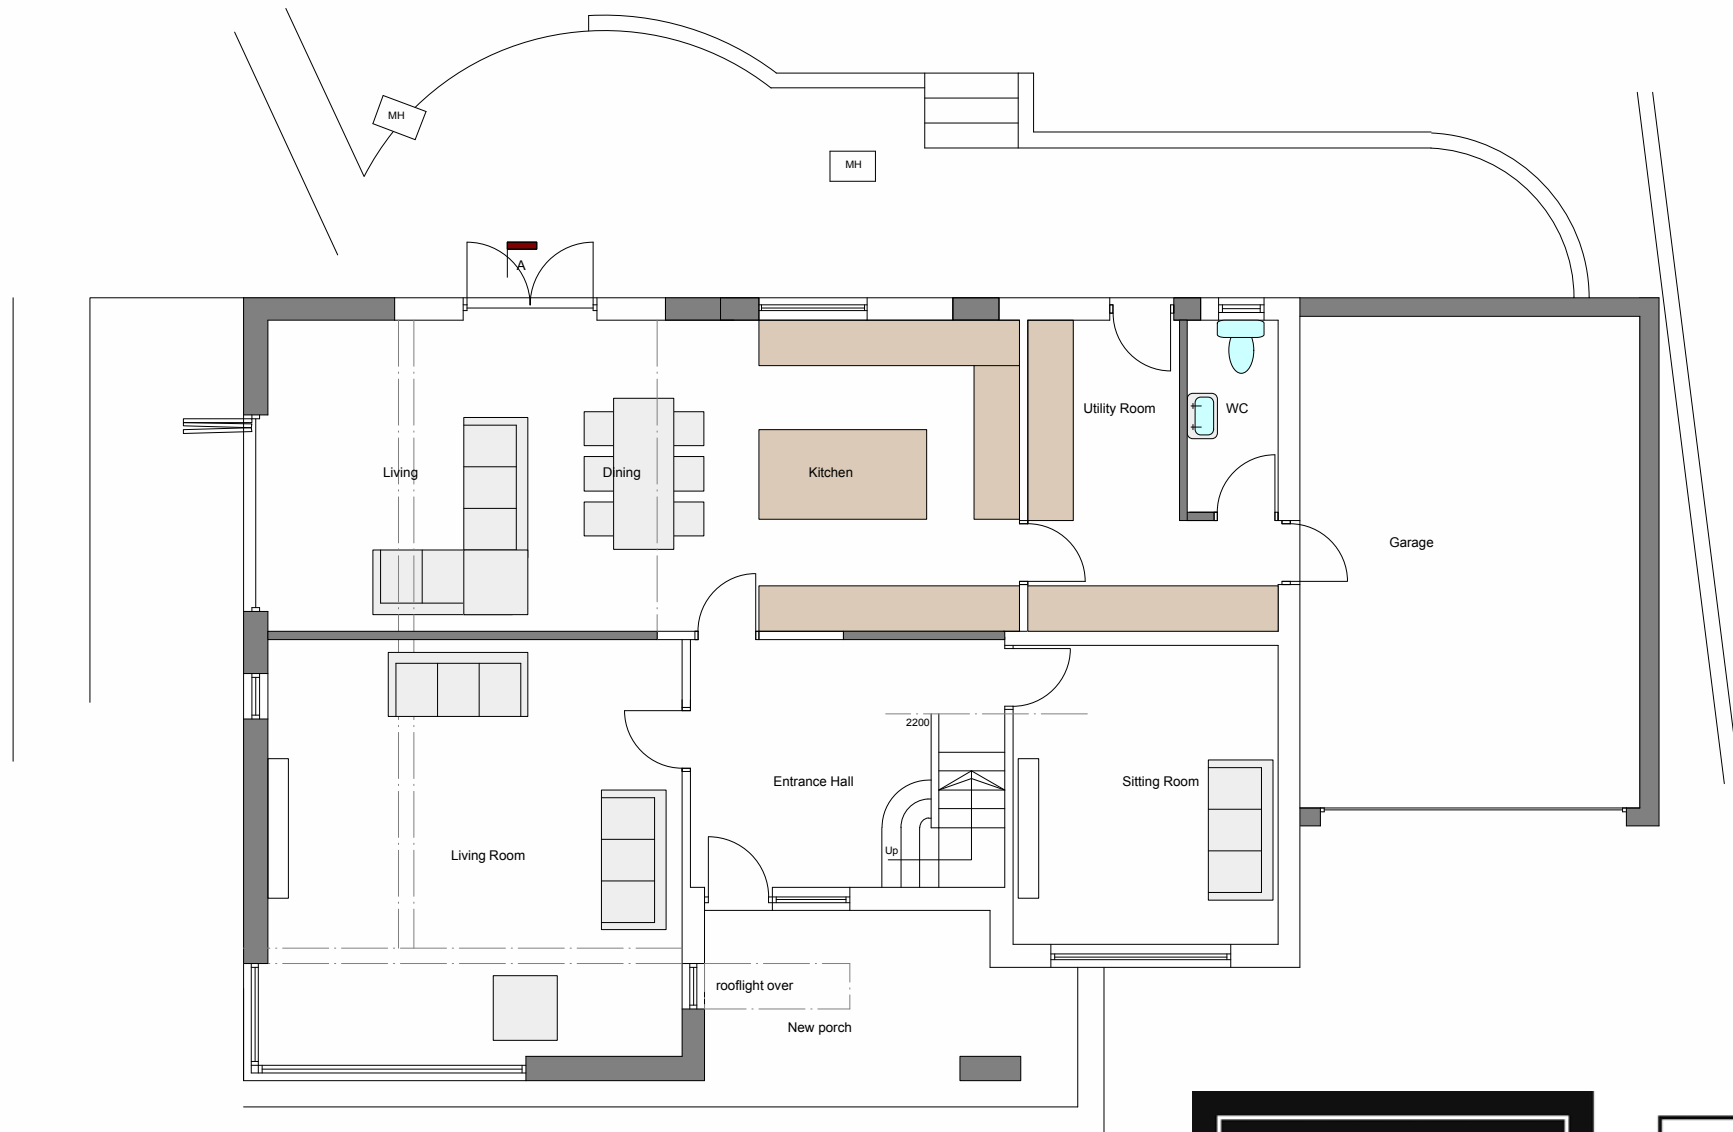


PROPOSED GROUND FLOOR LAYOUT

 George and Co.

Proposed new extension to
Fairways, Heol-y-Mynydd,
Cefn Coed, Merthyr Tydfil.

For Mr and Mrs Williams

734.001		Plan	
sketch	1:100@A4	Nov 20	CG
1st Floor Woodfired Studios 62 High St Merthyr Tydfil CF37 8DE 07830328652 hello@georgeandco.studio www.georgeandco.studio			
DO NOT SCALE THIS DRAWING		©George and Co.	

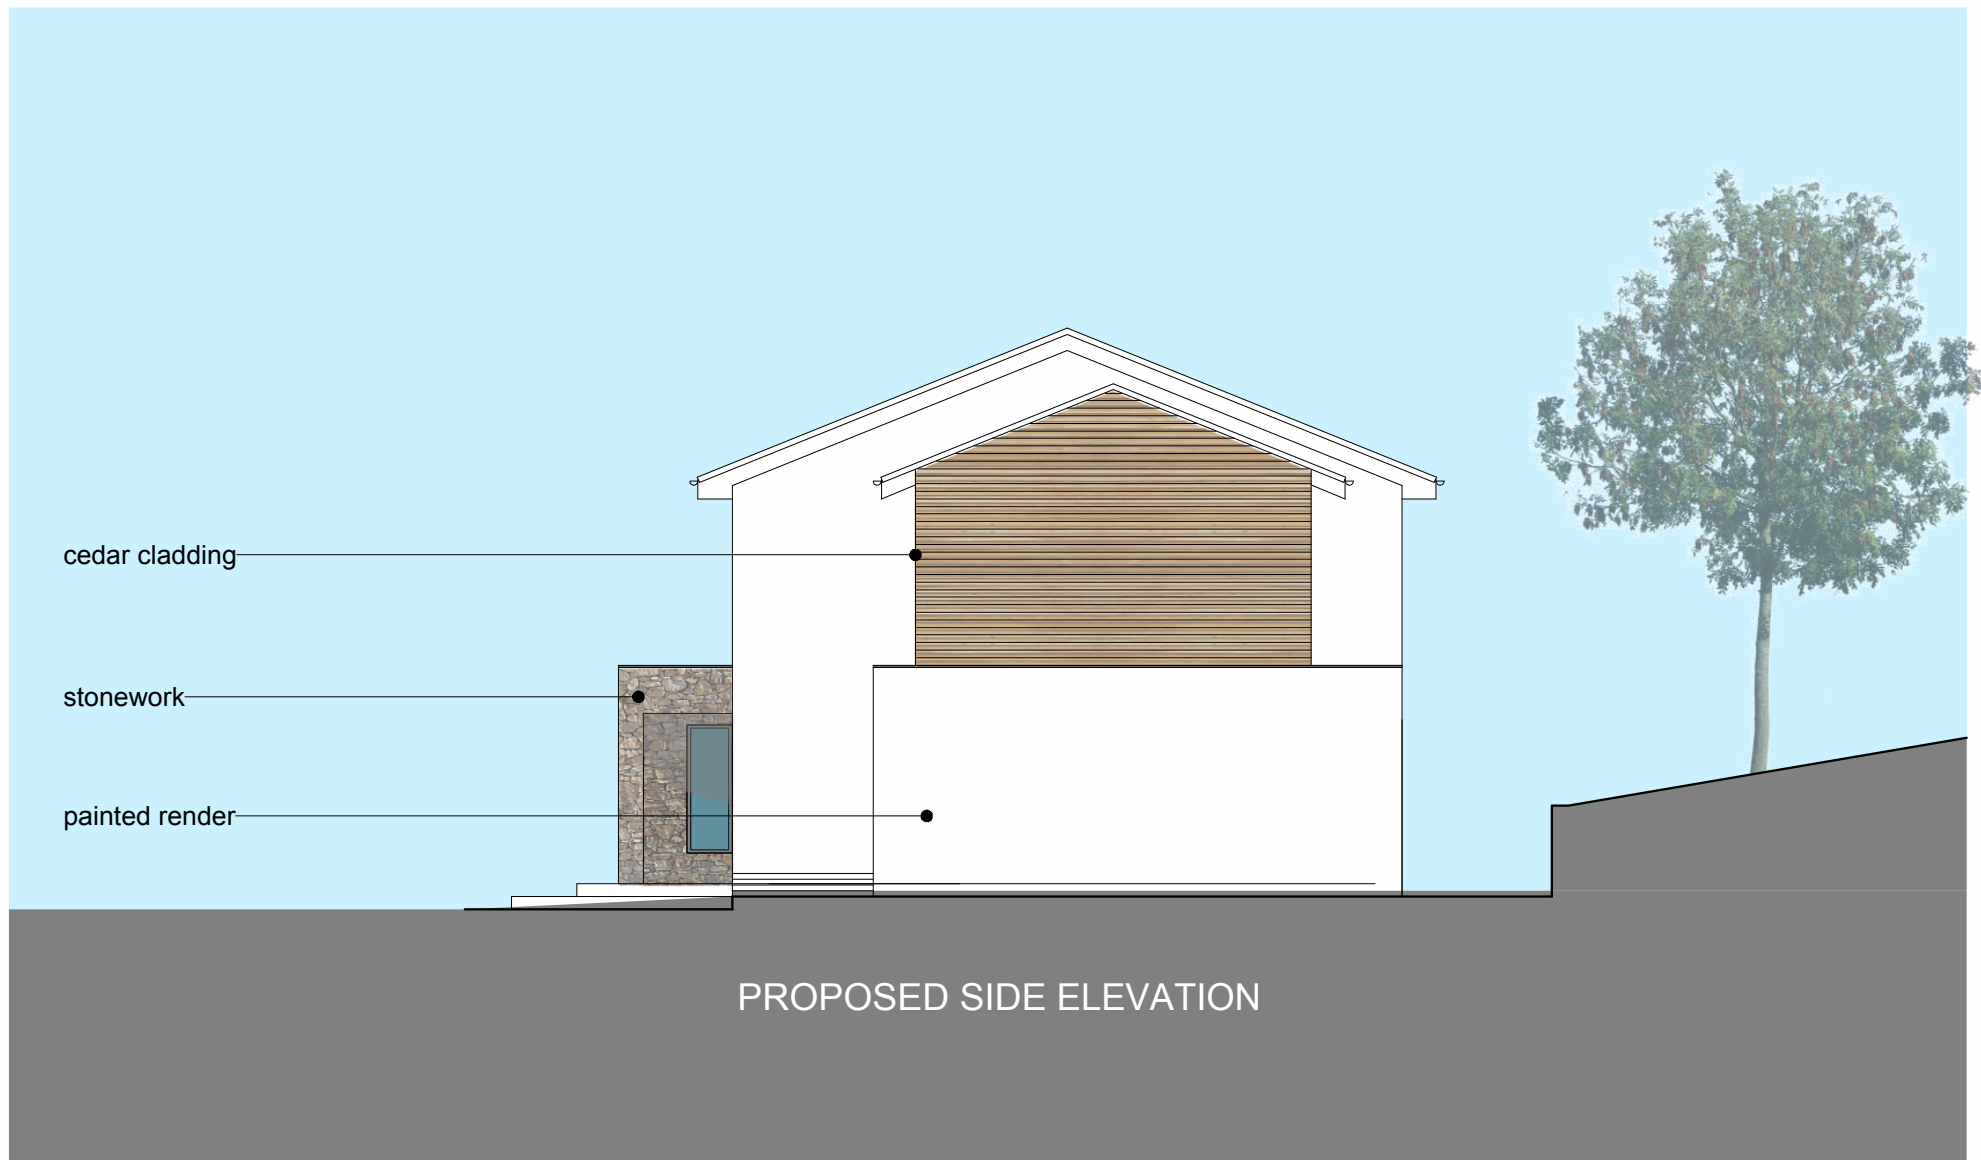

 George and Co.

Proposed new extension to
Fairways, Heol-y-Mynydd,
Cefn Coed, Merthyr Tydfil.

For Mr and Mrs Williams

734.003 Elevation

sketch 1:100@A4 Nov 20 CG

1st Floor
Woodfired Studios 62 High St
Merthyr Tydfil CF37 8DE
07830328652
hello@georgeandco.studio
www.georgeandco.studio

DO NOT SCALE THIS DRAWING

©George and Co.



 George and Co.

Proposed new extension to
Fairways, Heol-y-Mynydd,
Cefn Coed, Merthyr Tydfil.

For Mr and Mrs Williams

734.004		Elevation	
sketch	1:100@A4	Nov 20	CG
1st Floor Woodfired Studios 62 High St Merthyr Tydfil CF37 8DE 07830328652 hello@georgeandco.studio www.georgeandco.studio			
DO NOT SCALE THIS DRAWING		©George and Co.	

concrete tiles
to match

cedar cladding

boundary wall
painted render
to match

PROPOSED REAR ELEVATION



Proposed new extension to
Fairways, Heol-y-Mynydd,
Cefn Coed, Merthyr Tydfil.

For Mr and Mrs Williams

734.005 Elevation

sketch	1:100@A4	Nov 20	CG
--------	----------	--------	----

1st Floor
Woodfired Studios 62 High St
Merthyr Tydfil CF37 8DE
07830328652
hello@georgeandco.studio
www.georgeandco.studio

DO NOT SCALE THIS DRAWING	©George and Co.
---------------------------	-----------------



 George and Co.

Proposed new extension to
Fairways, Heol-y-Mynydd,
Cefn Coed, Merthyr Tydfil.

For Mr and Mrs Williams

734.006		Elevation	
sketch	1:100@A4	Nov 20	CG
1st Floor Woodfired Studios 62 High St Merthyr Tydfil CF37 8DE 07830328652 hello@georgeandco.studio www.georgeandco.studio			
DO NOT SCALE THIS DRAWING			©George and Co.