



7M HIGH TOTEM POLE SIGN

7M high totem pole sign constructed from a double sided aluminium roundel sign to the top with opal 050 acrylic panels either side decorated with applied 'siren' logos in 3M Holly Green translucent vinyl, supporting steel frame within also to house LEDs to illuminate both side. 'DRIVE THRU' signs also fabricated from aluminium with fret cut text and directional arrow with flush mounted opal 050 acrylic as detailed, internally illuminated by LEDs all fitted to a 359mm dia mild steel post.

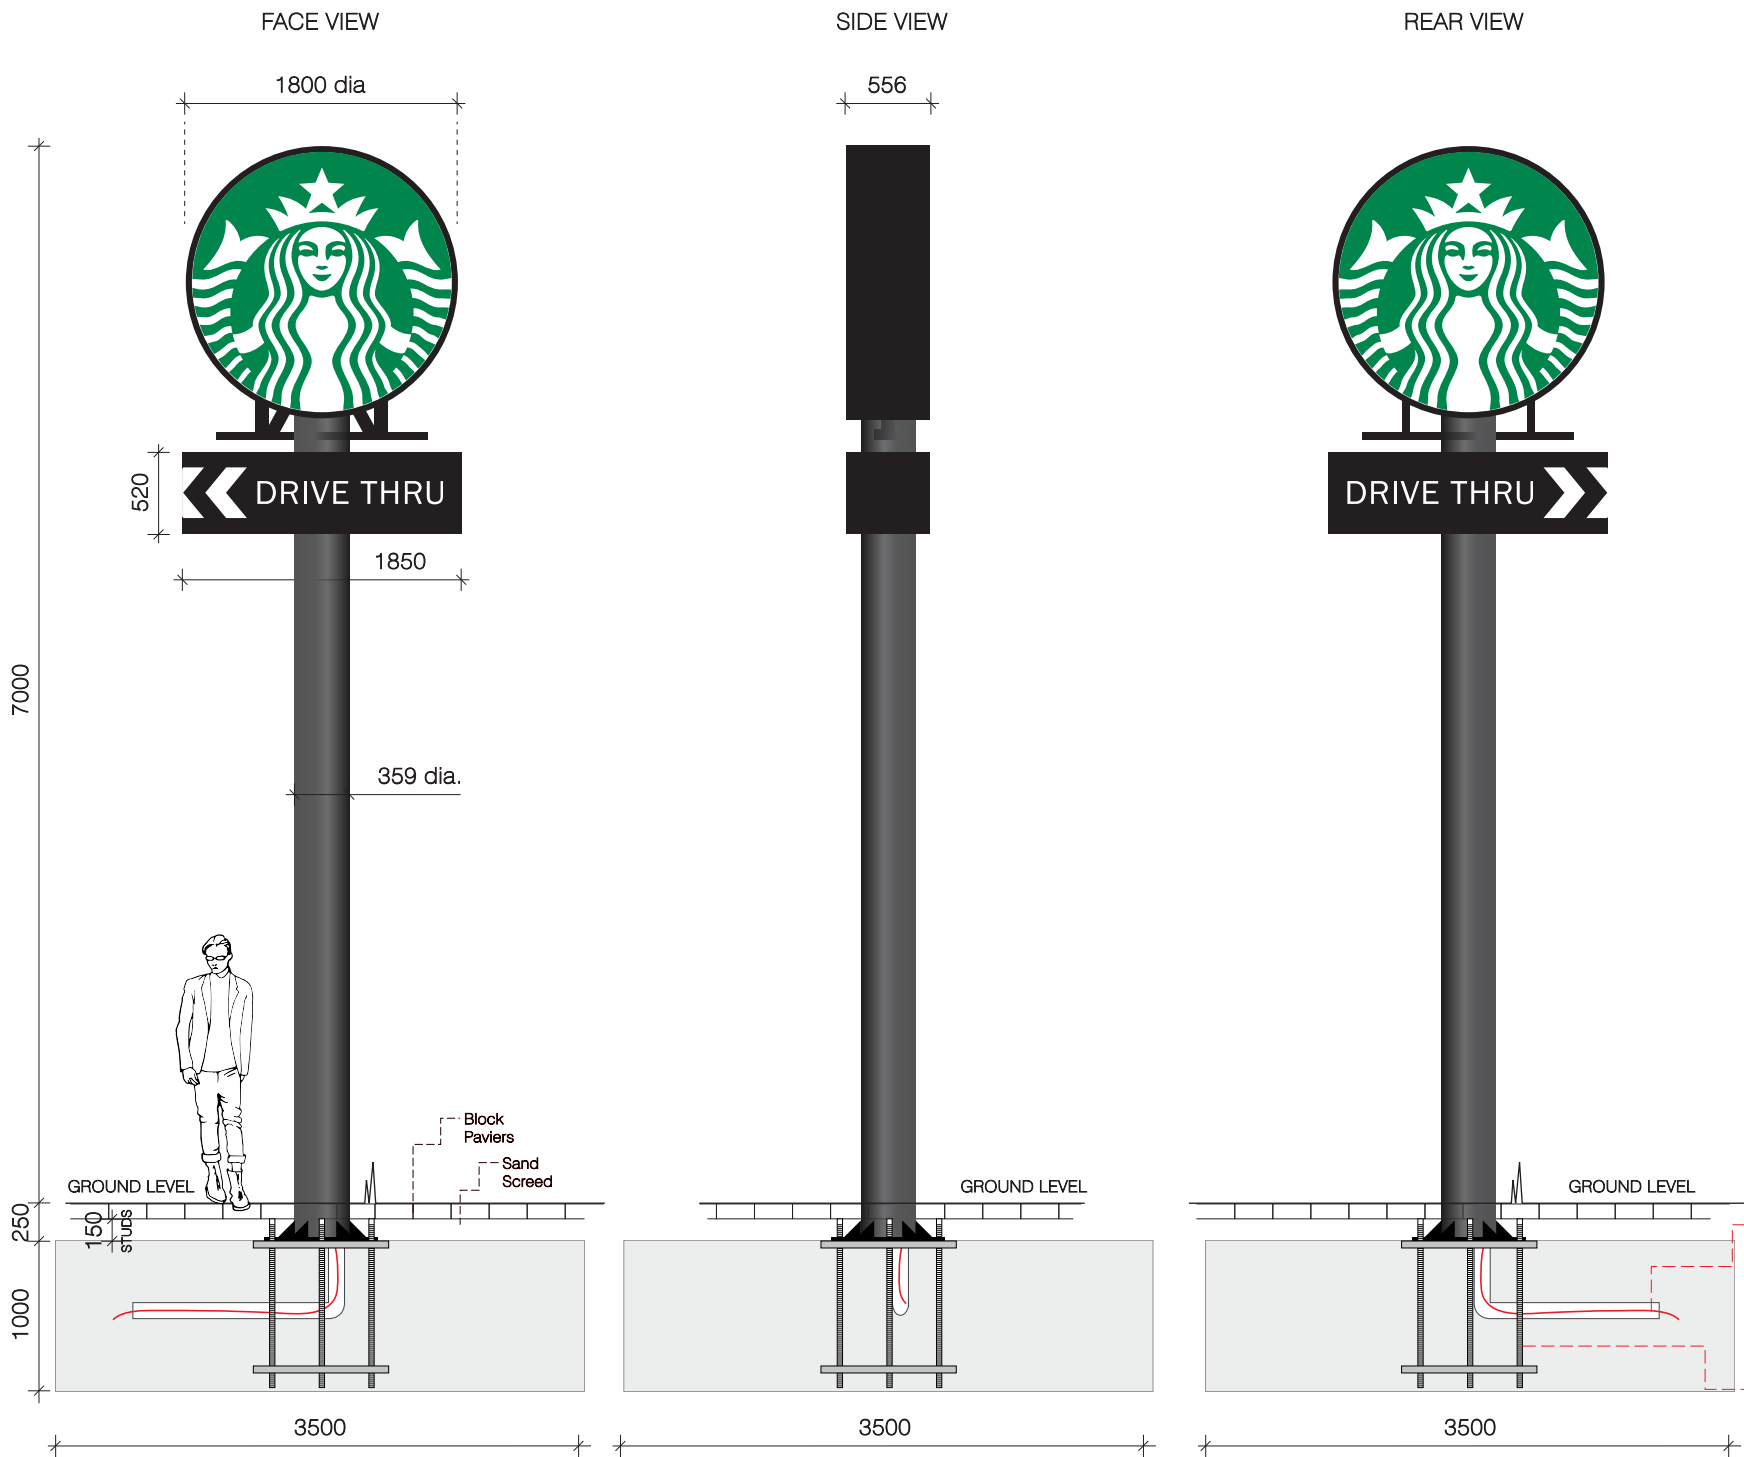

7M HIGH TOTEM POLE
BASE/CAGE DETAILS
Scale 1:50 @ A3

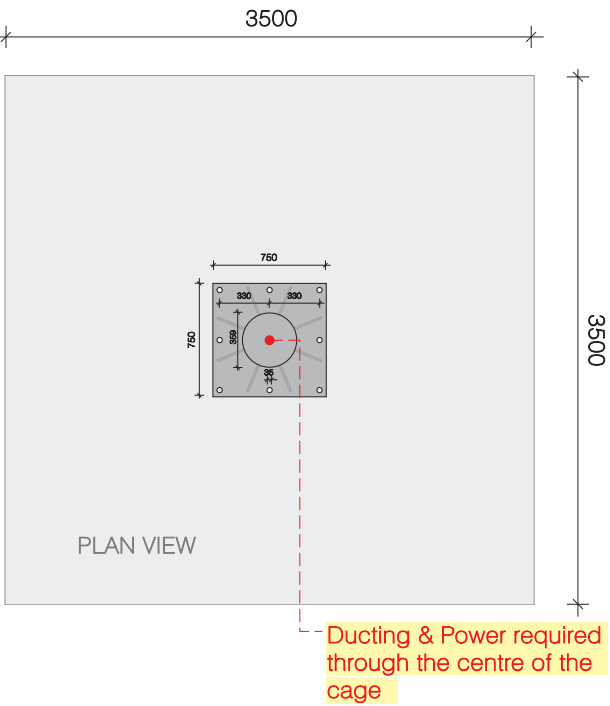

DRAWING NOTE
Final positioning for base as per
main approved SBUX drawing.

POWER
(Building TECH LKR)

Avon Signs to supply
steel foundation cage
direct to Main Contractor
to install.

ALL DIMENSIONS TO BE CHECKED ON SITE.
DO NOT SCALE FROM THIS DRAWING EXCEPT FOR THE
PURPOSES OF LOCAL AUTHORITY PLANNING

rev	date	description
-	-	-

avonsigns

Unit 8, St. Georges Business Park, Lower Cape, Warwick, CV34 5DR
Tel: (01926) 888226 - Fax: (01926) 888561

client
STARBUCKS

store address

drawing title
PROPOSED
7M High Totem Pole Sign

drawn by	checked	date
A. Rajput	-	07.01.2019
store no.	scale	status
-	1:50 @ A3	-

drawing no.
Sheet 1

revision
-