
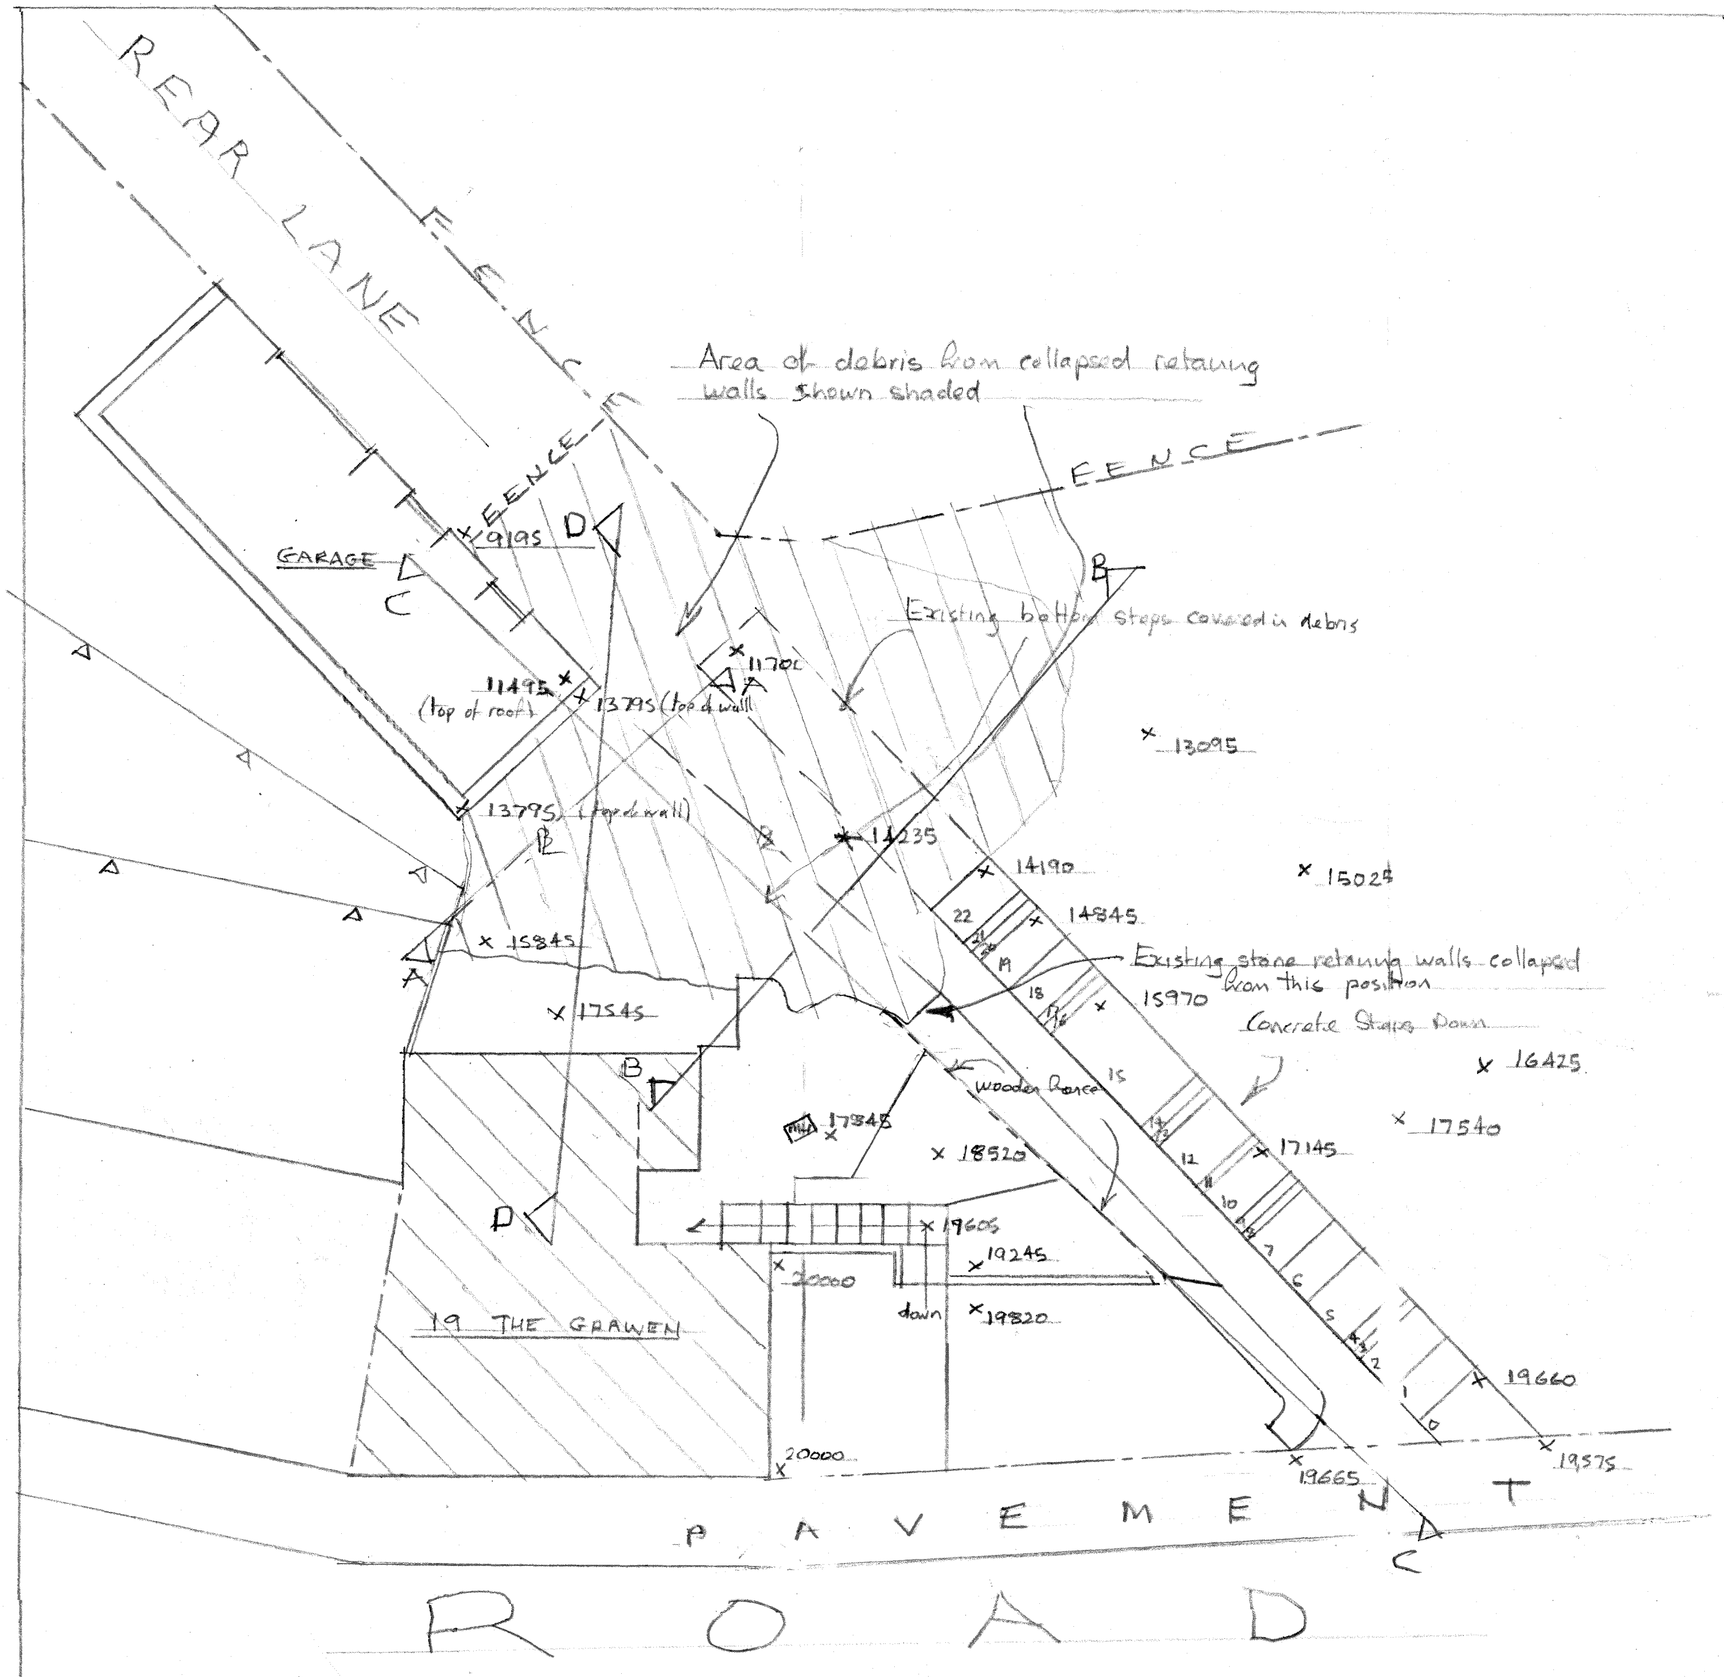


EXISTING SITE LAYOUT

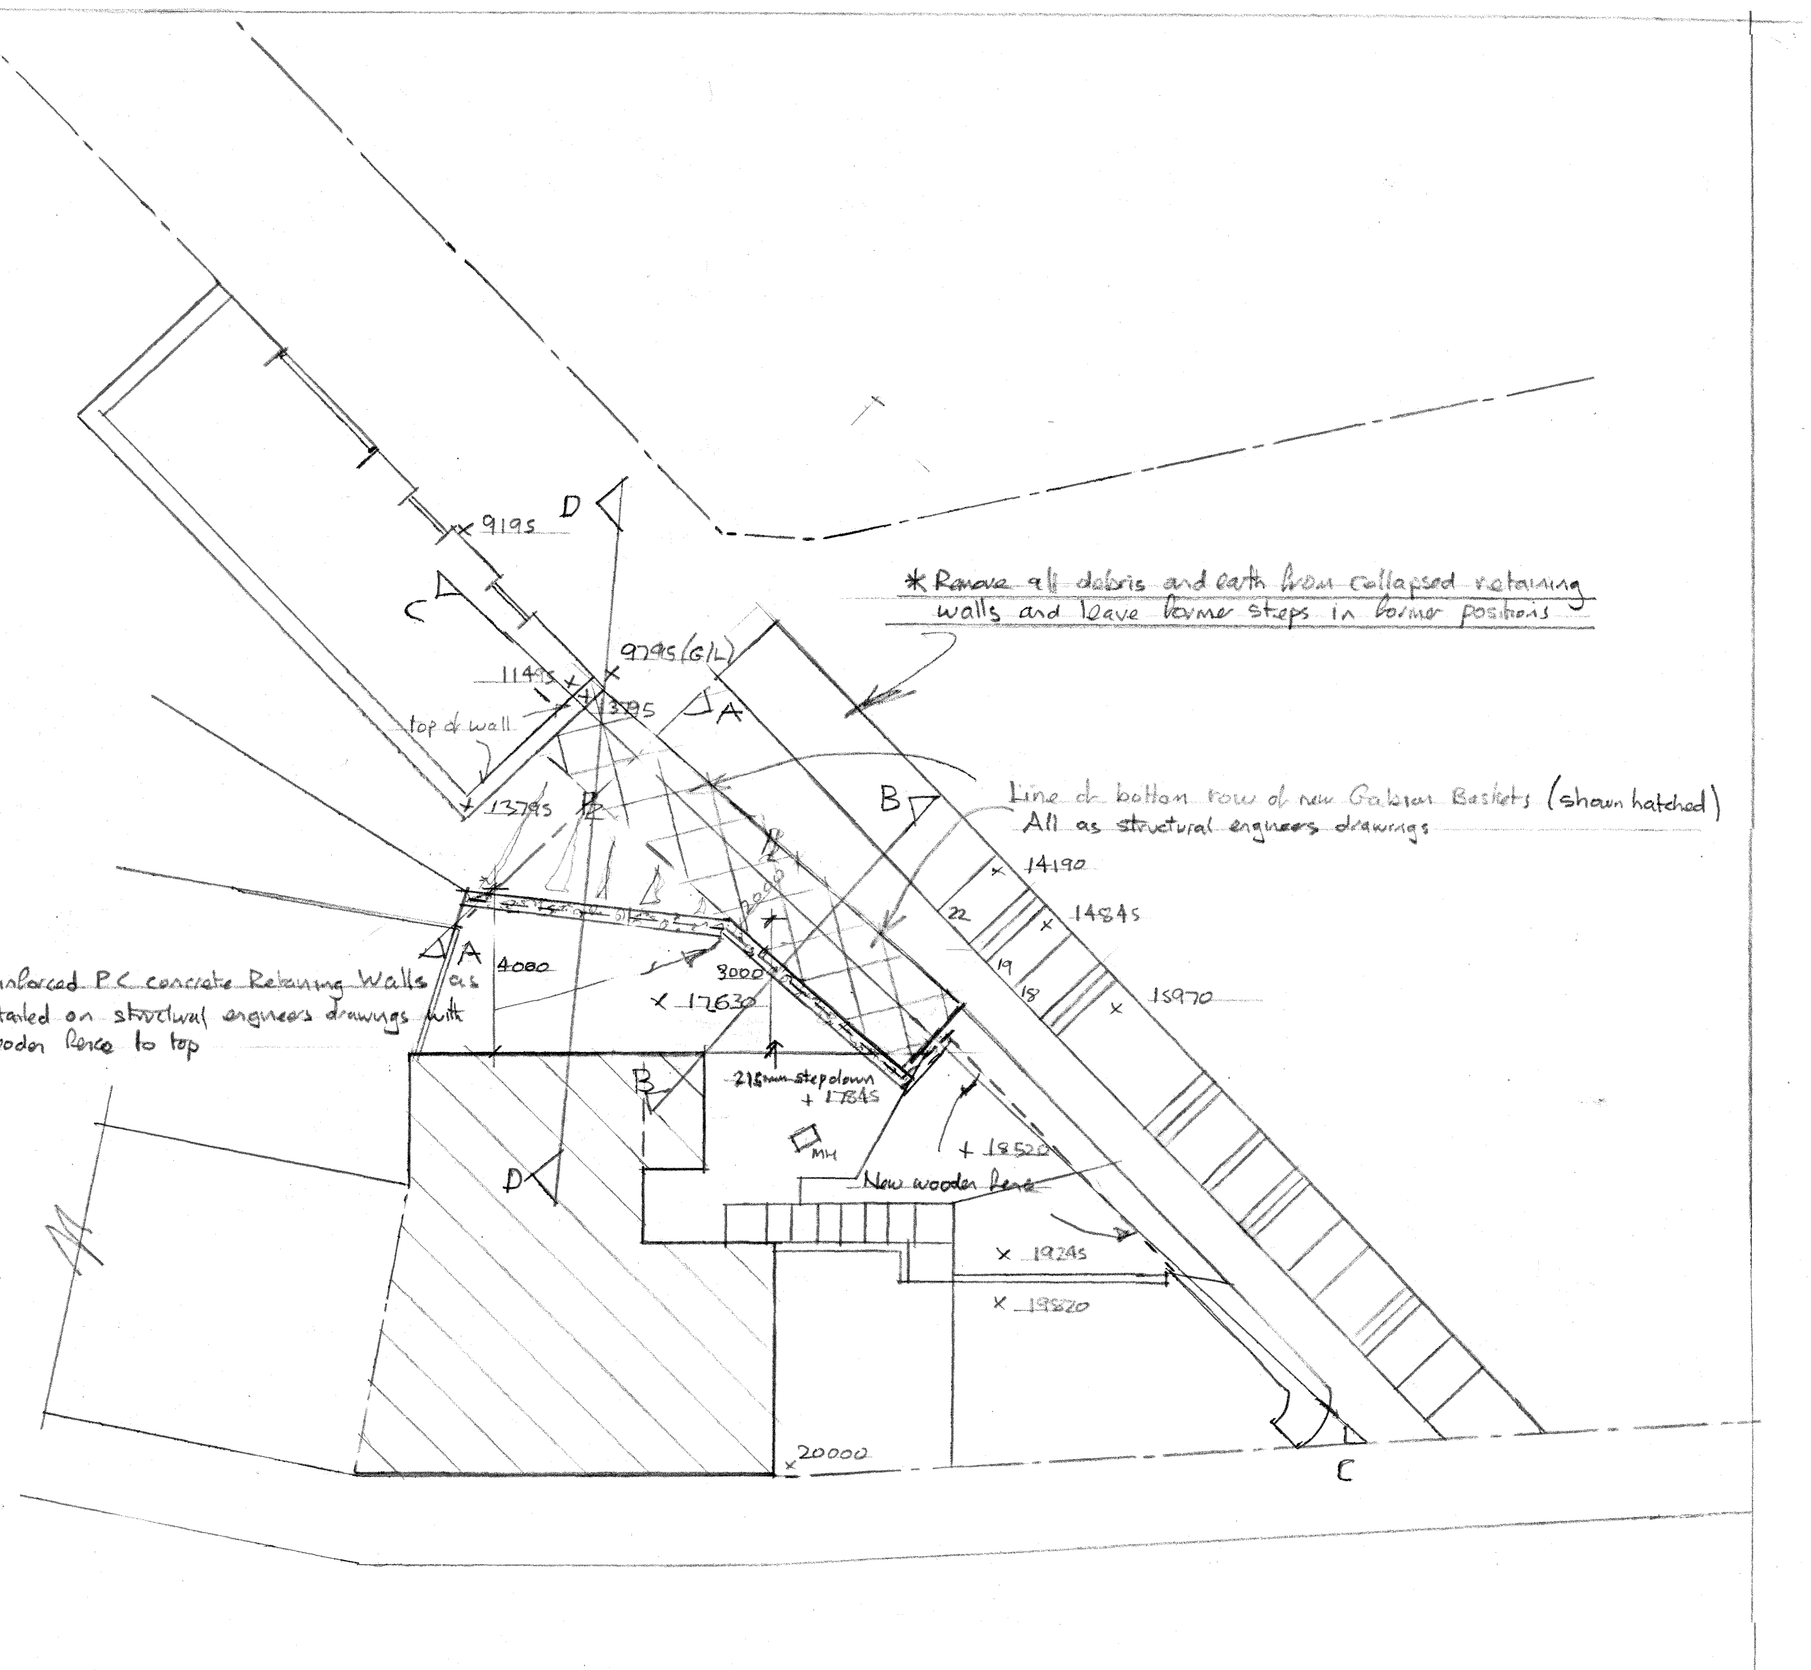

PROPOSED SITE LAYOUT

Amendments
A Section Lines D-D, E-E & F-F added A. Collins
B Section lines omitted & new added A. Collins

Job
PROPOSED NEW RETAINING WALLS TO REPLACE COLLAPSED EXISTING

Address
GRAWEN CHINESE TAKEAWAY, 19 THE GRAWEN MERTHYR TYDFIL, CF47 8NR

DRWG No	SCALE	DATE	DRAWN
1B of 2	1:100	AUGUST 2022 SEPT 2022 JAN 2023	A. COLLINS

SCAN & 4 copies