




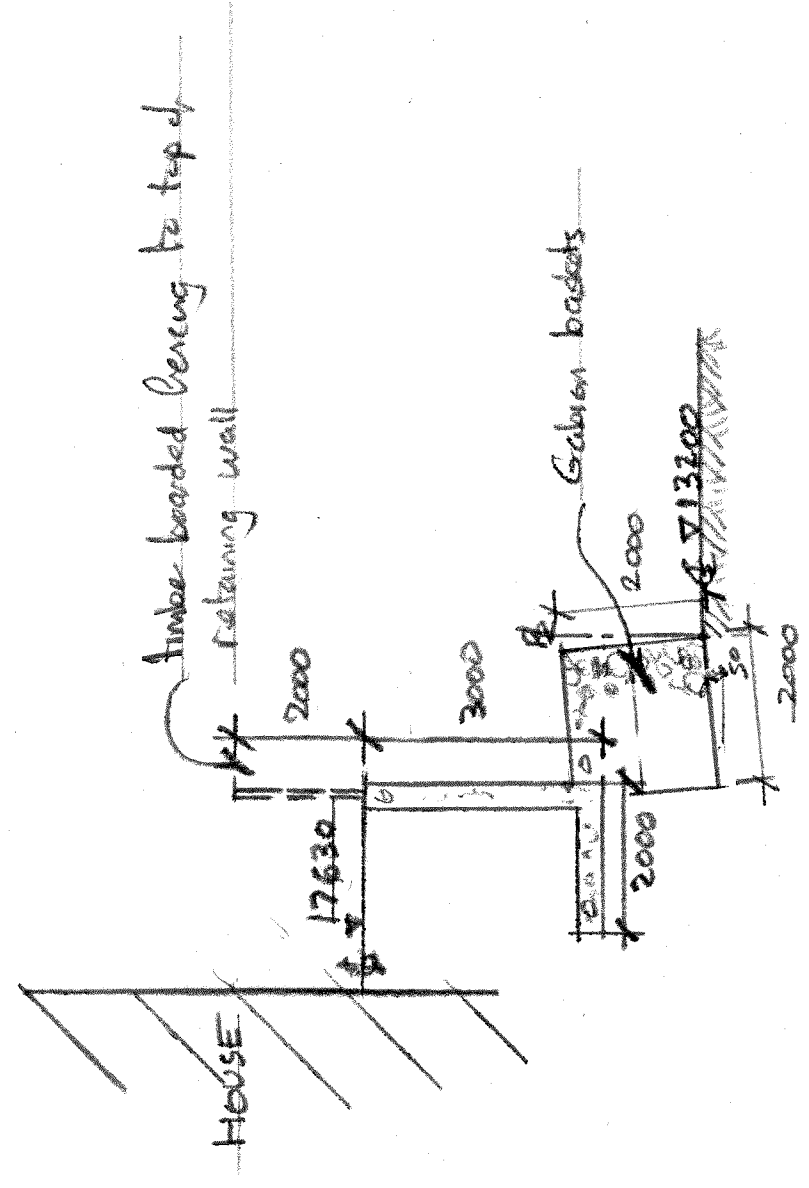

PROPOSED SECTION B-B

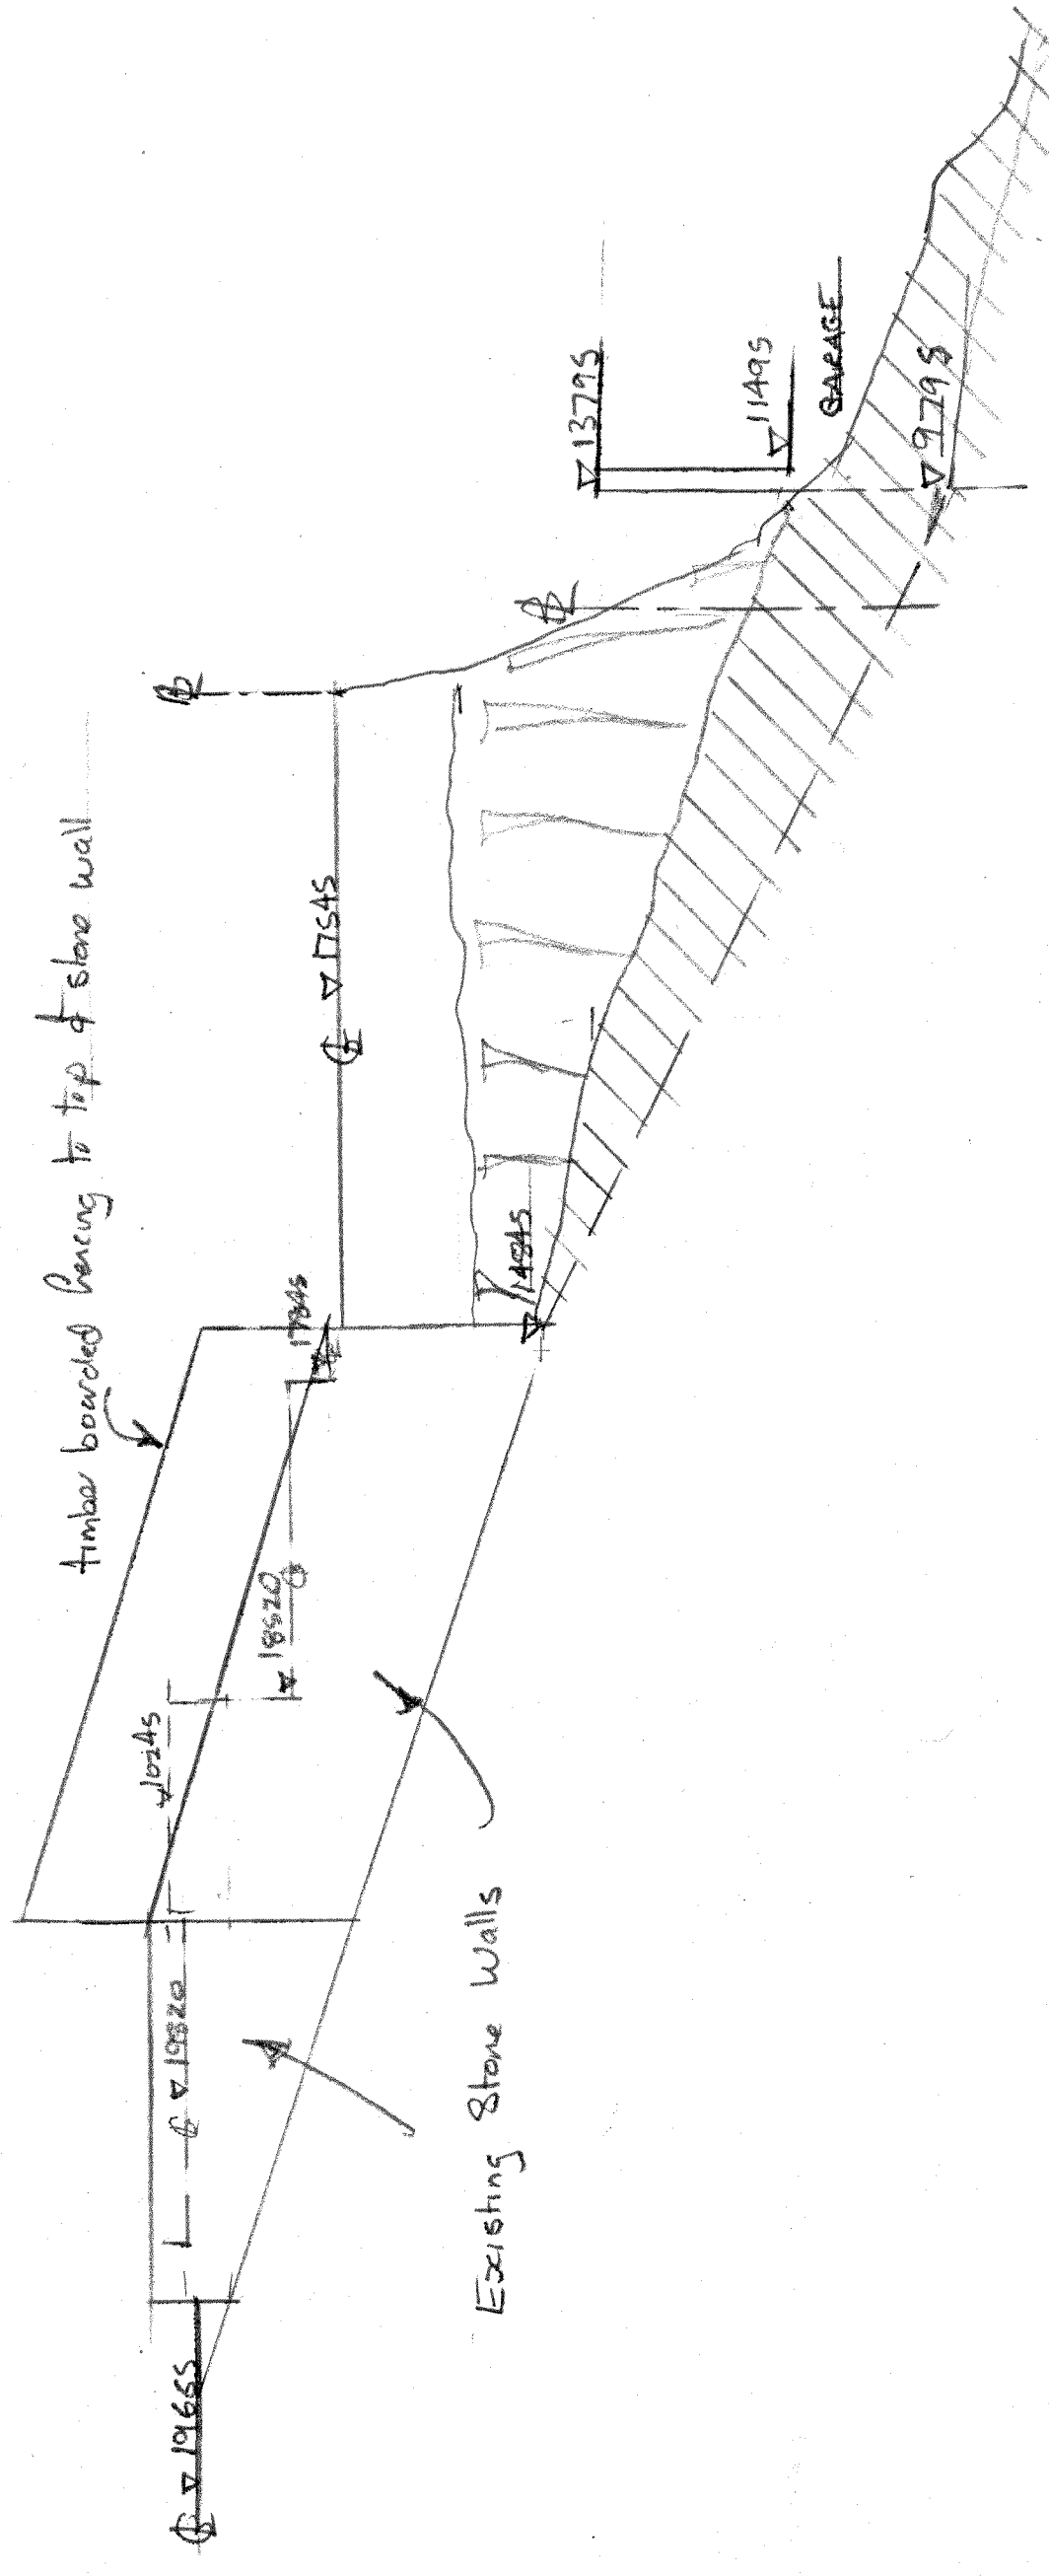

EXISTING SECTION C-C

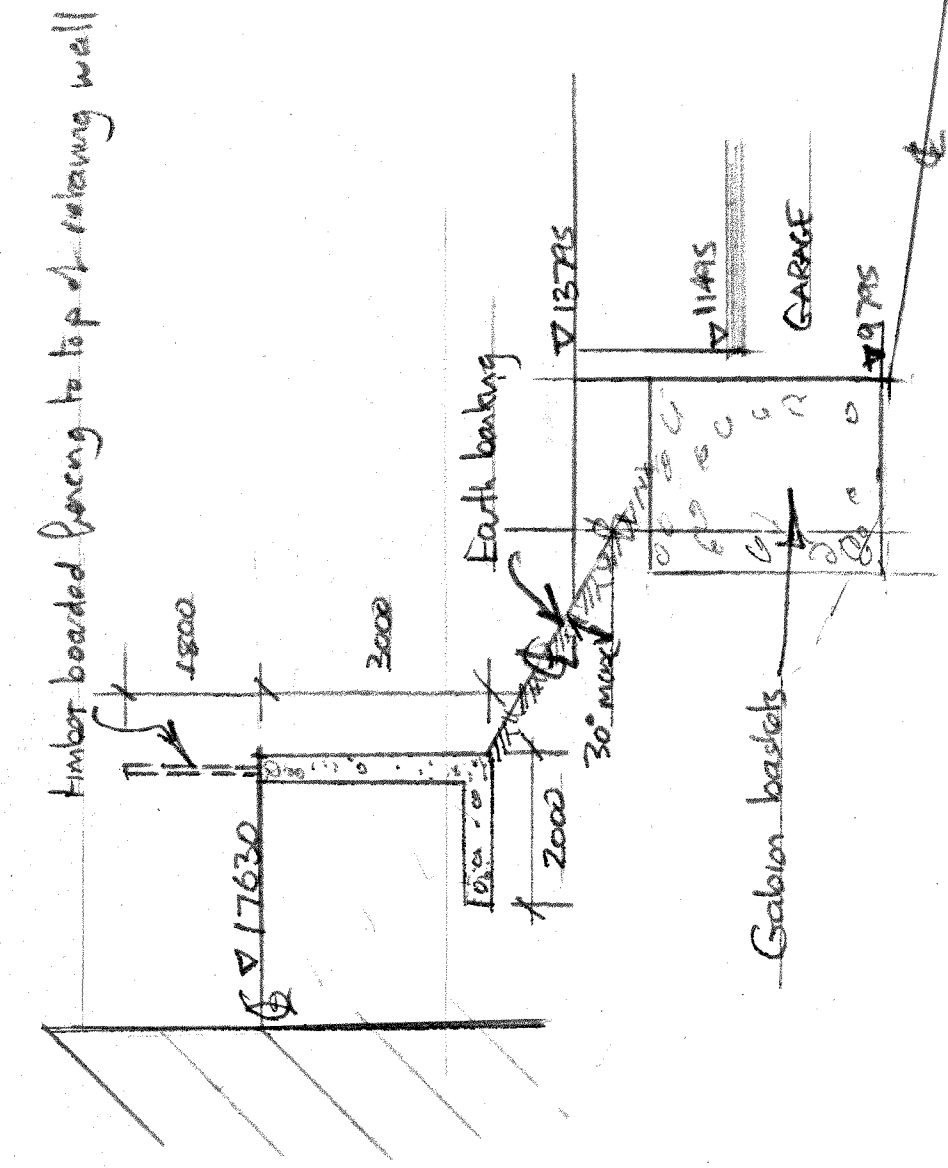

PROPOSED SECTION D-D

306	PROPOSED NEW RETAINING WALLS TO REPLACE COLLAPSED EXISTING WALLS	ADDRESS GRAWEN CHINESE TAKEAWAY, 19 THE GRAWEN BREEZON ROAD, MERTHUR TDFIL, CA47 8NR	DATE JAN. 2023	DRAWN A COLLINS
			SCALE 1"=100'	
		DWG. No 2'A. of 2		