


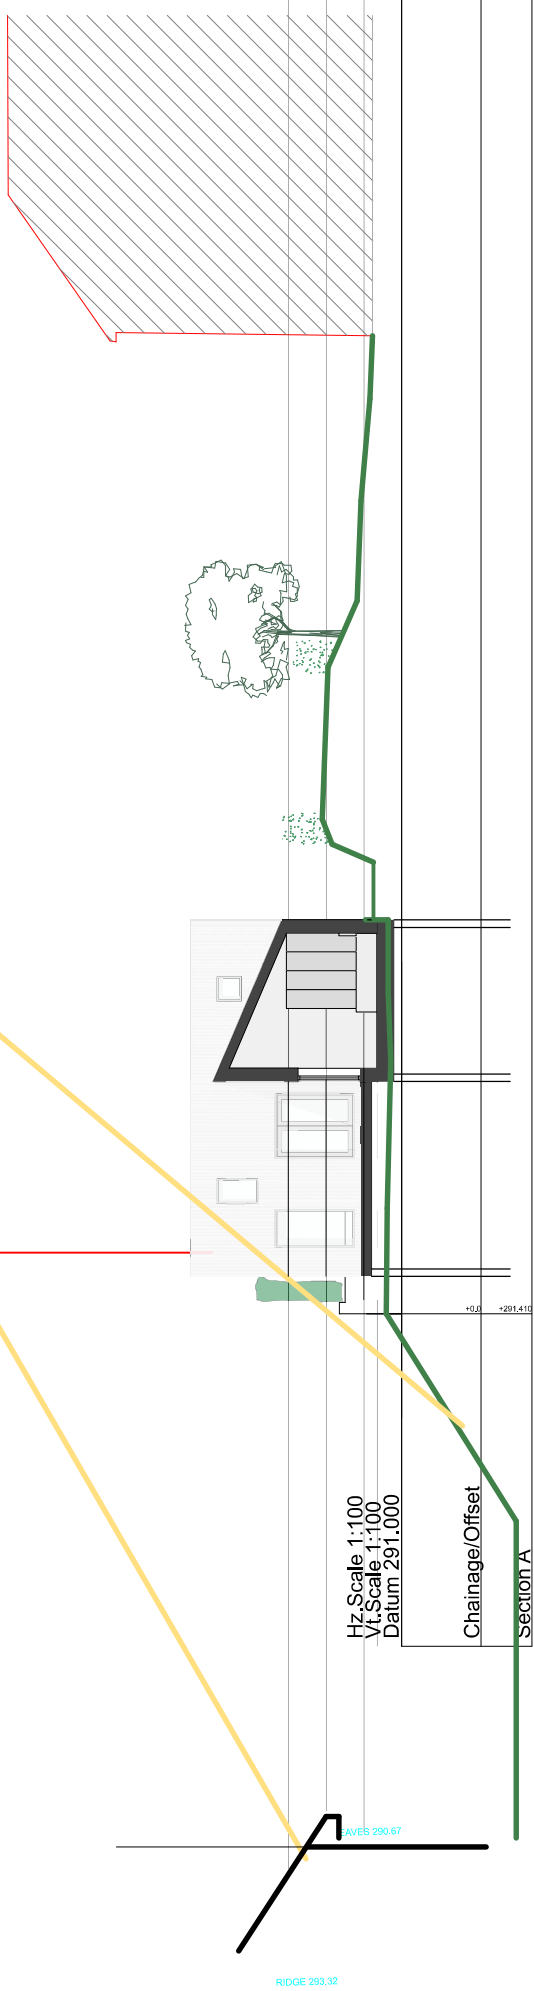


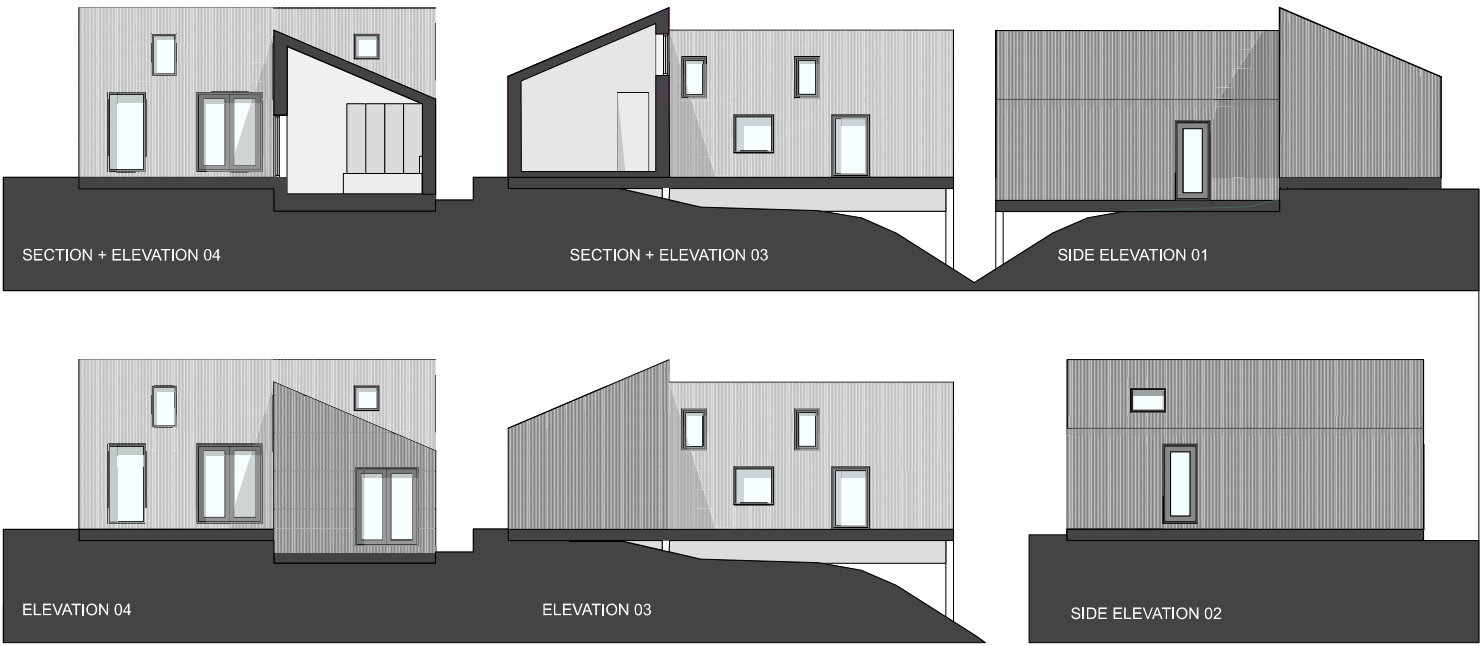

PROPOSED SECTION

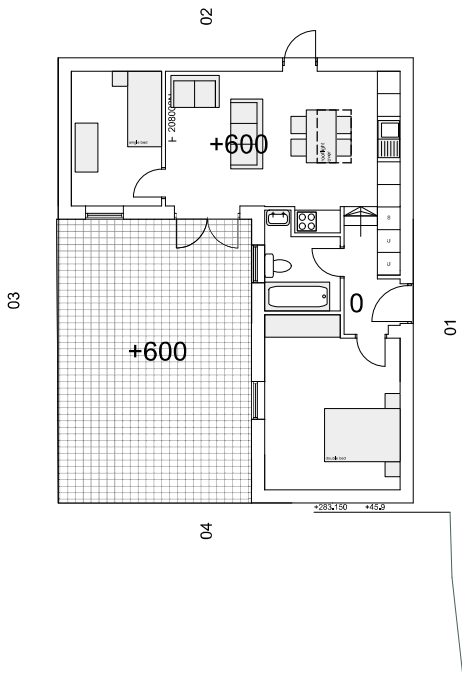

PROPOSED SECTION

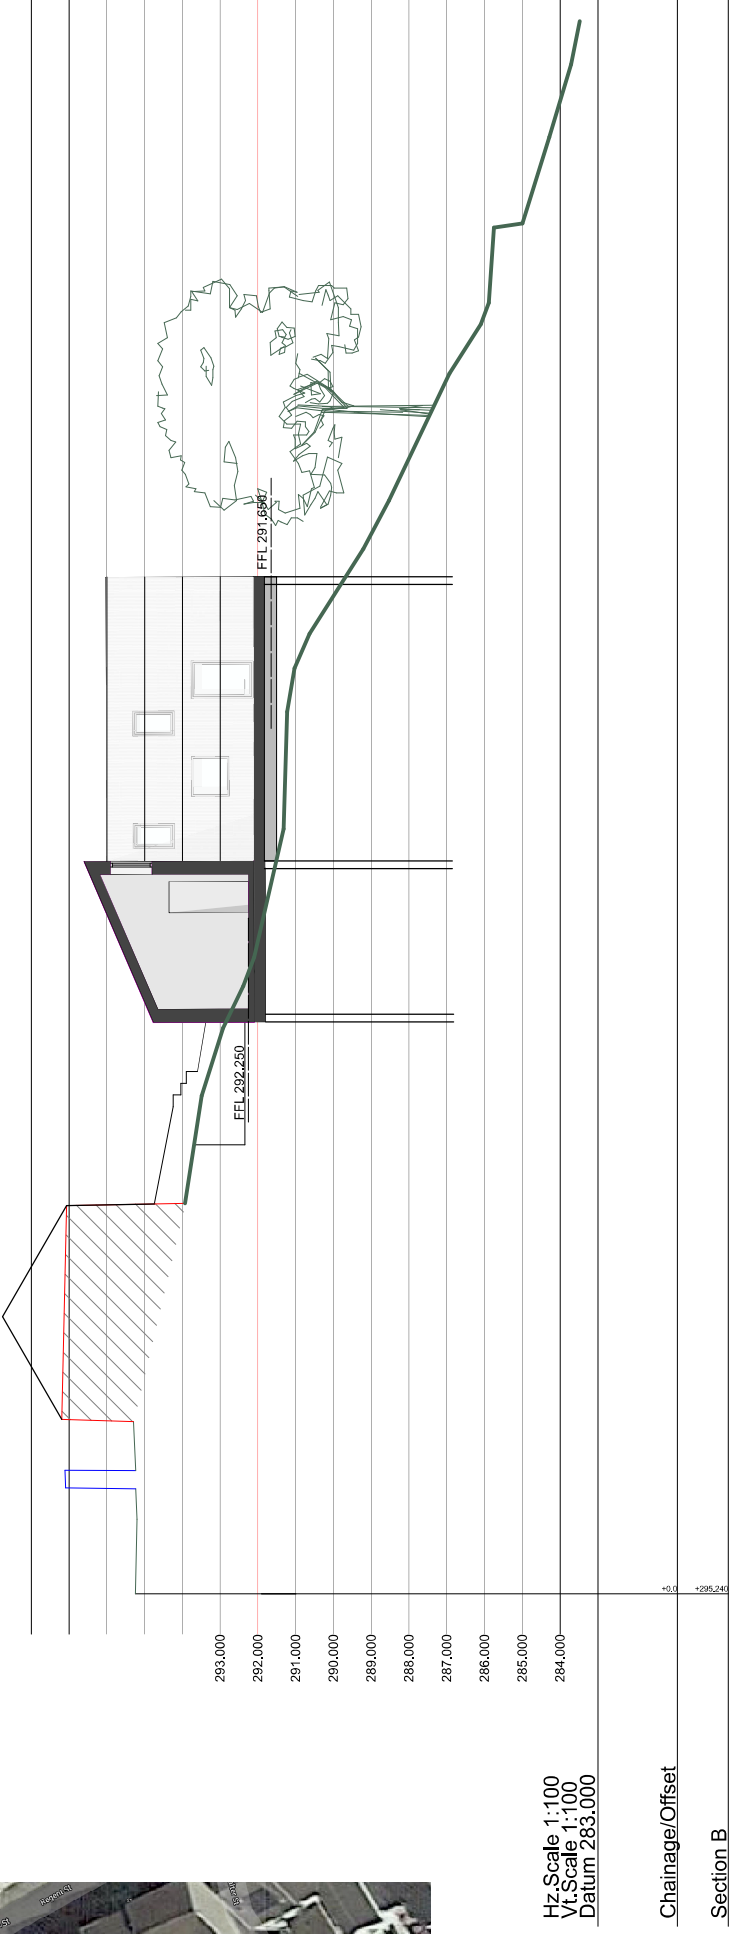

impact no more than
Conifer tree that we
propose to remove

Rev B - Revised design and site layout. 13.07.23

Rev A - Revised site layout. 02.06.21

New dwelling at
Ael-y-Bryn, Walter Street,
Dowlais,
CF48 3RL

727.002A		Proposed sections	
planning	1:100@A1	Oct '20	SG
George + Co Crownford House, Swan Street, Merthyr Tydfil, Mid Glamorgan, Wales, CF47 8EU TEL 07830328652 hello@georgeandco.studio			
DO NOT SCALE THIS DRAWING			©George and Co.