




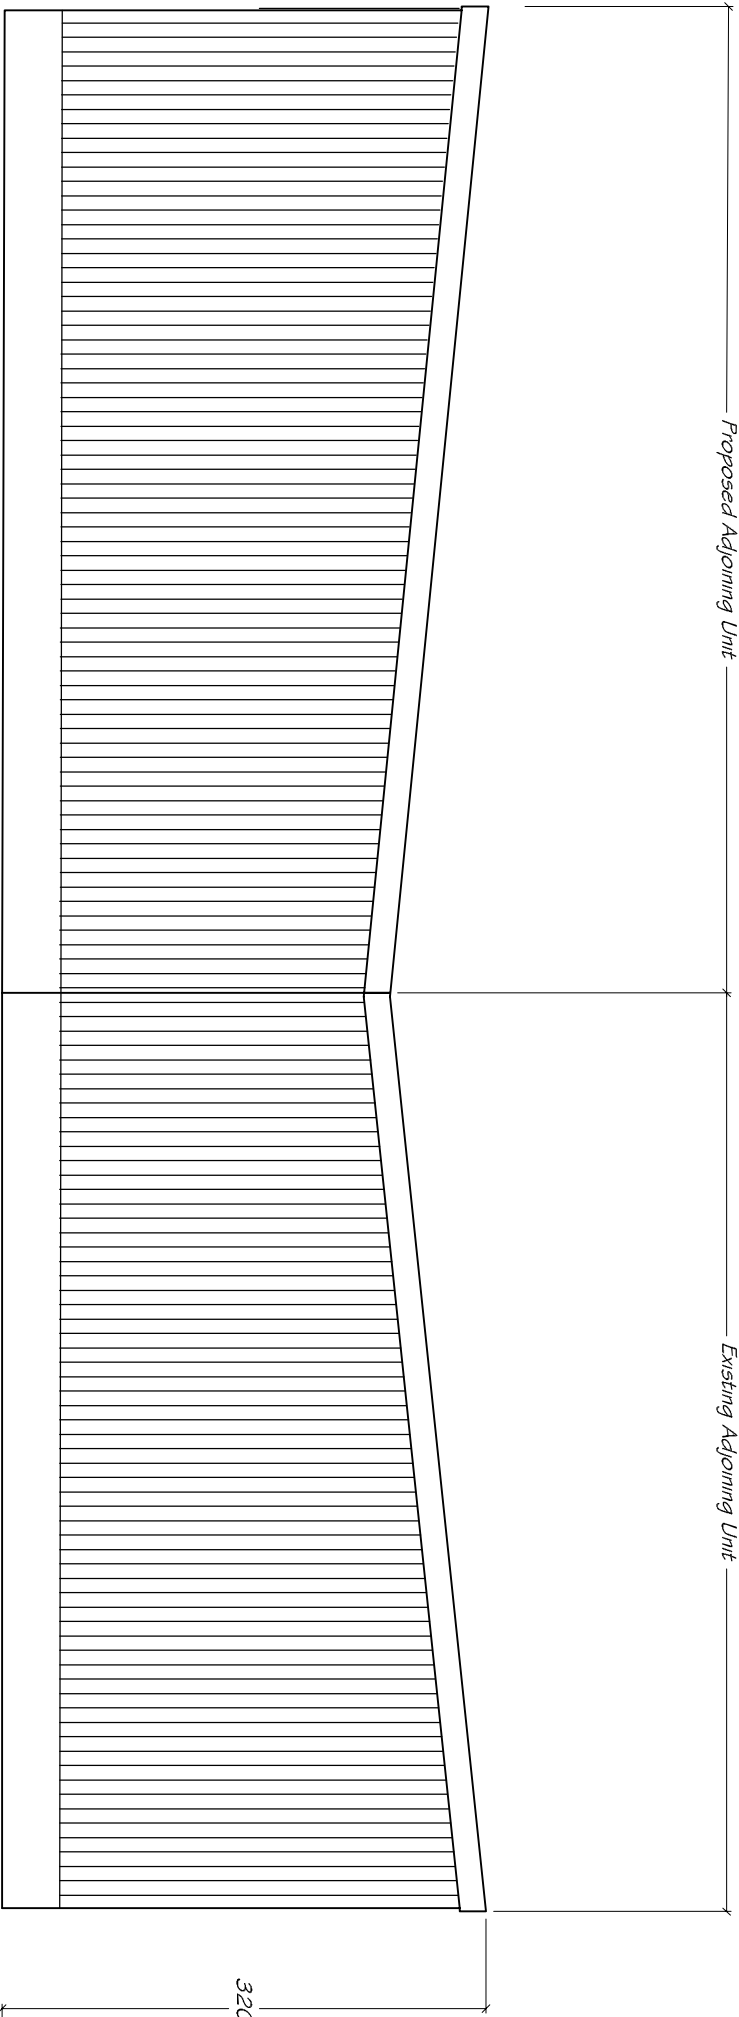


SIDE ELEVATION OF ADJOINING UNITS (1 & 2) 1:50

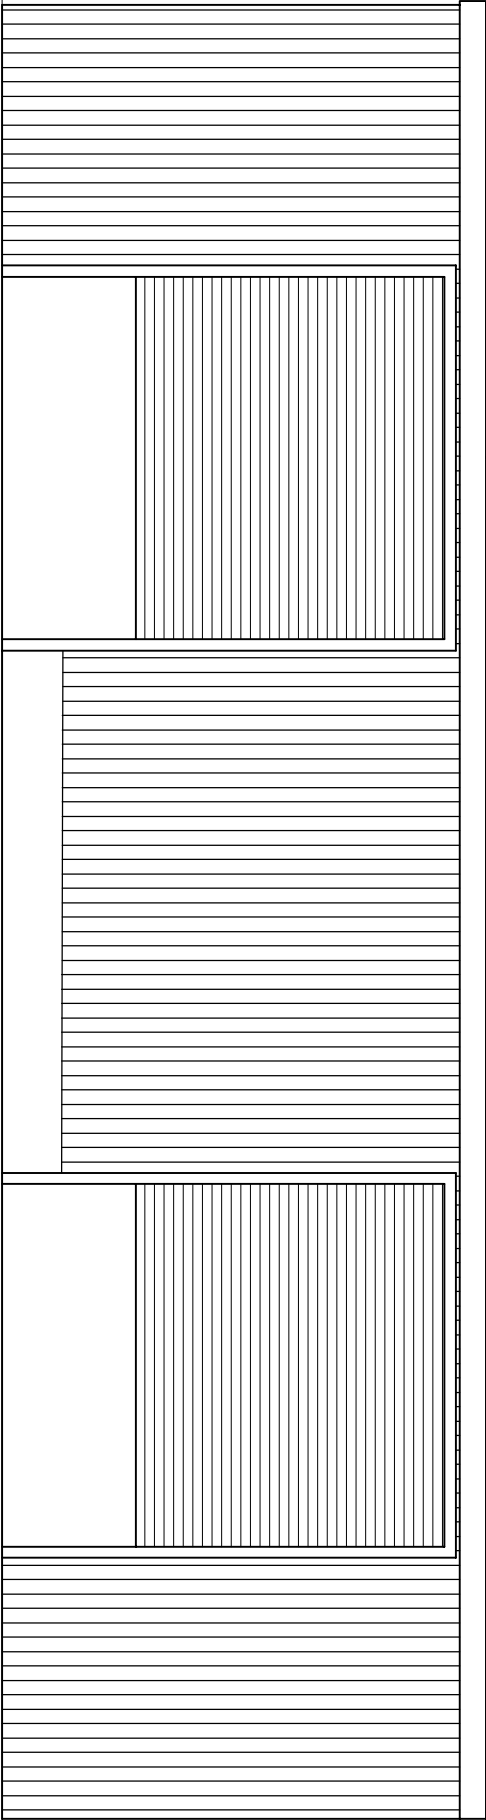


FRONT ELEVATION OF UNITS (1 & 2) 1:50

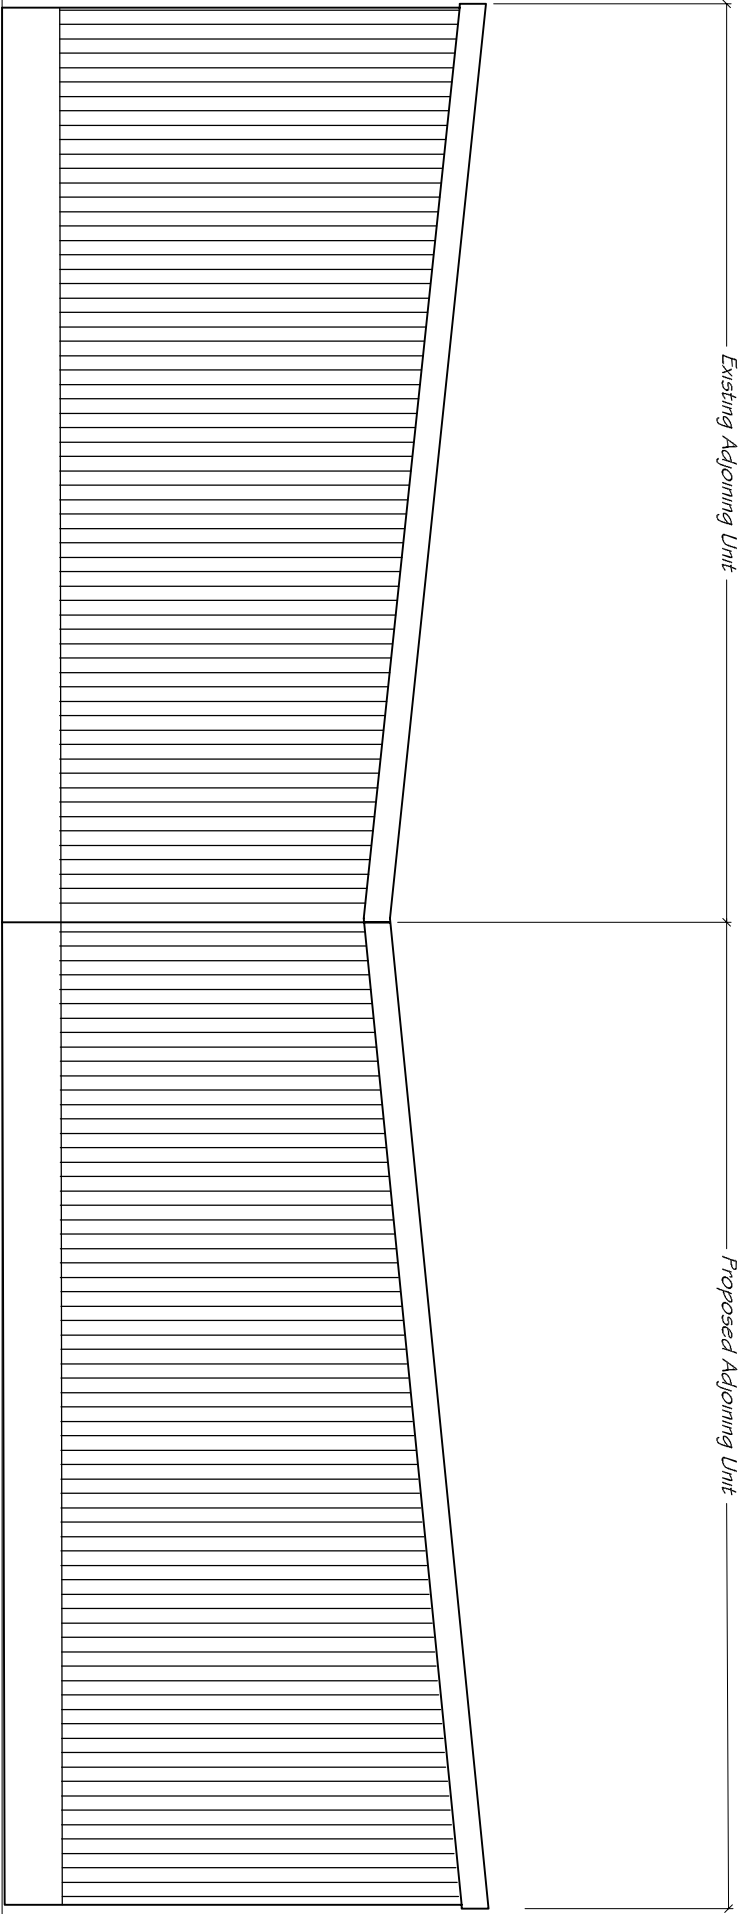


SIDE ELEVATION OF ADJOINING UNITS (1 & 2)1:50

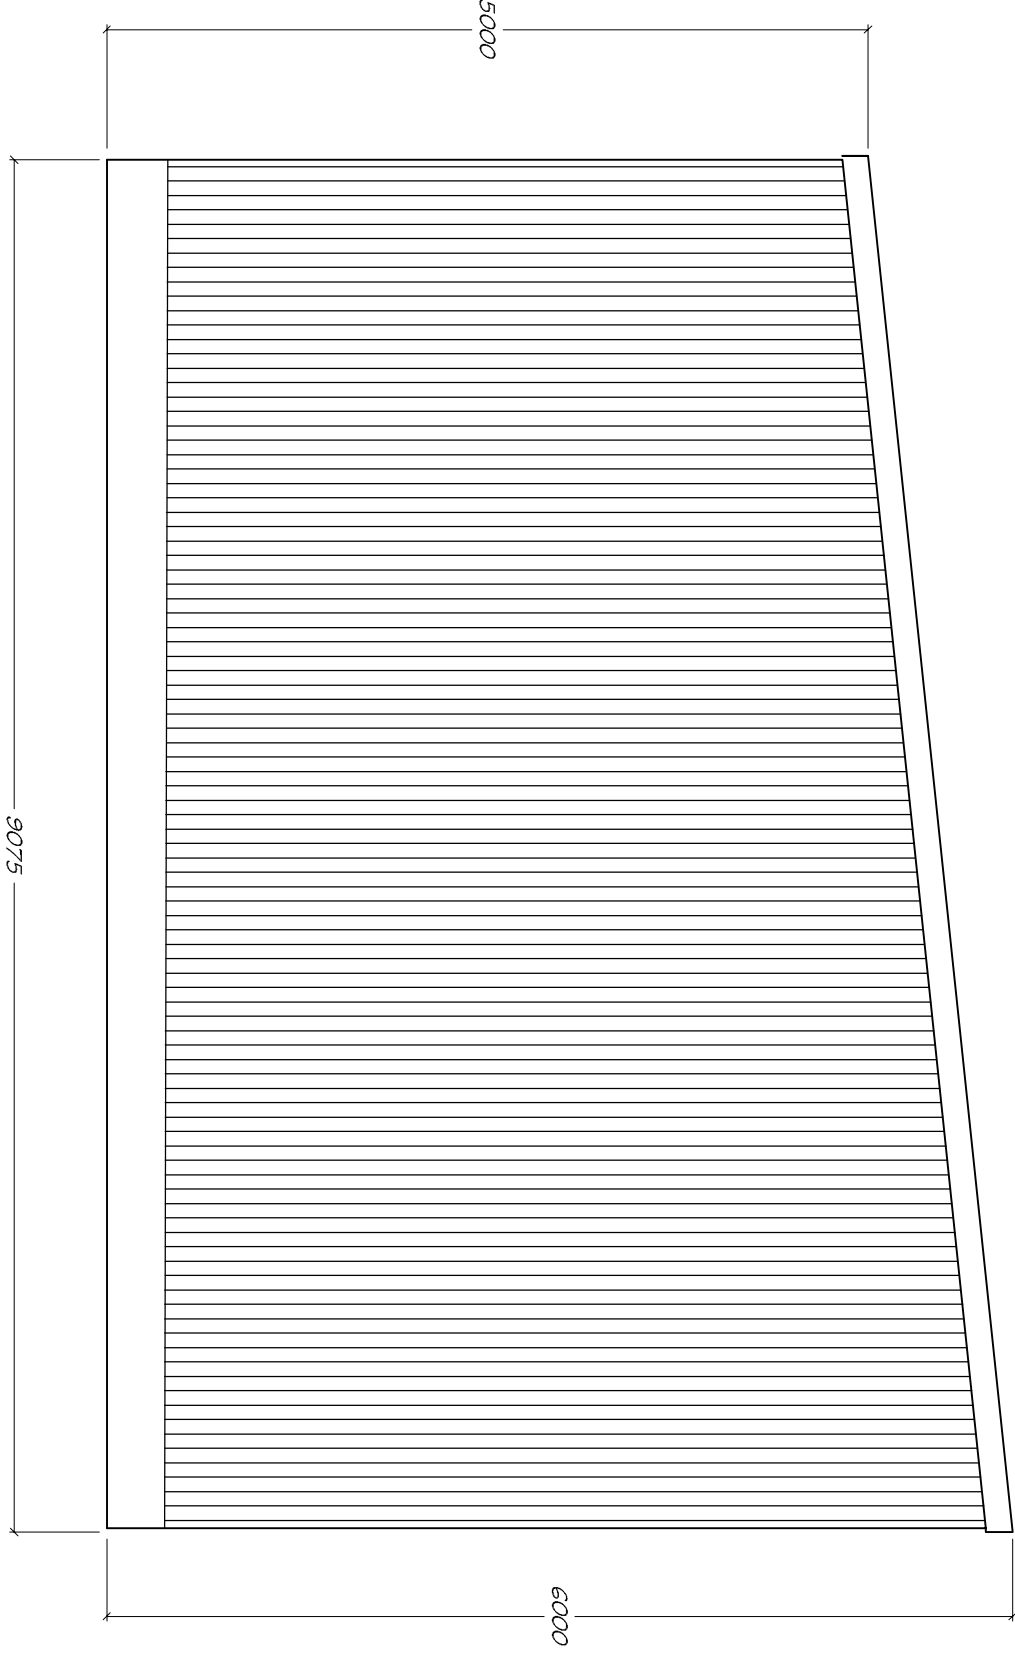


SIDE ELEVATION OF UNITS (3 & 4) 1:50

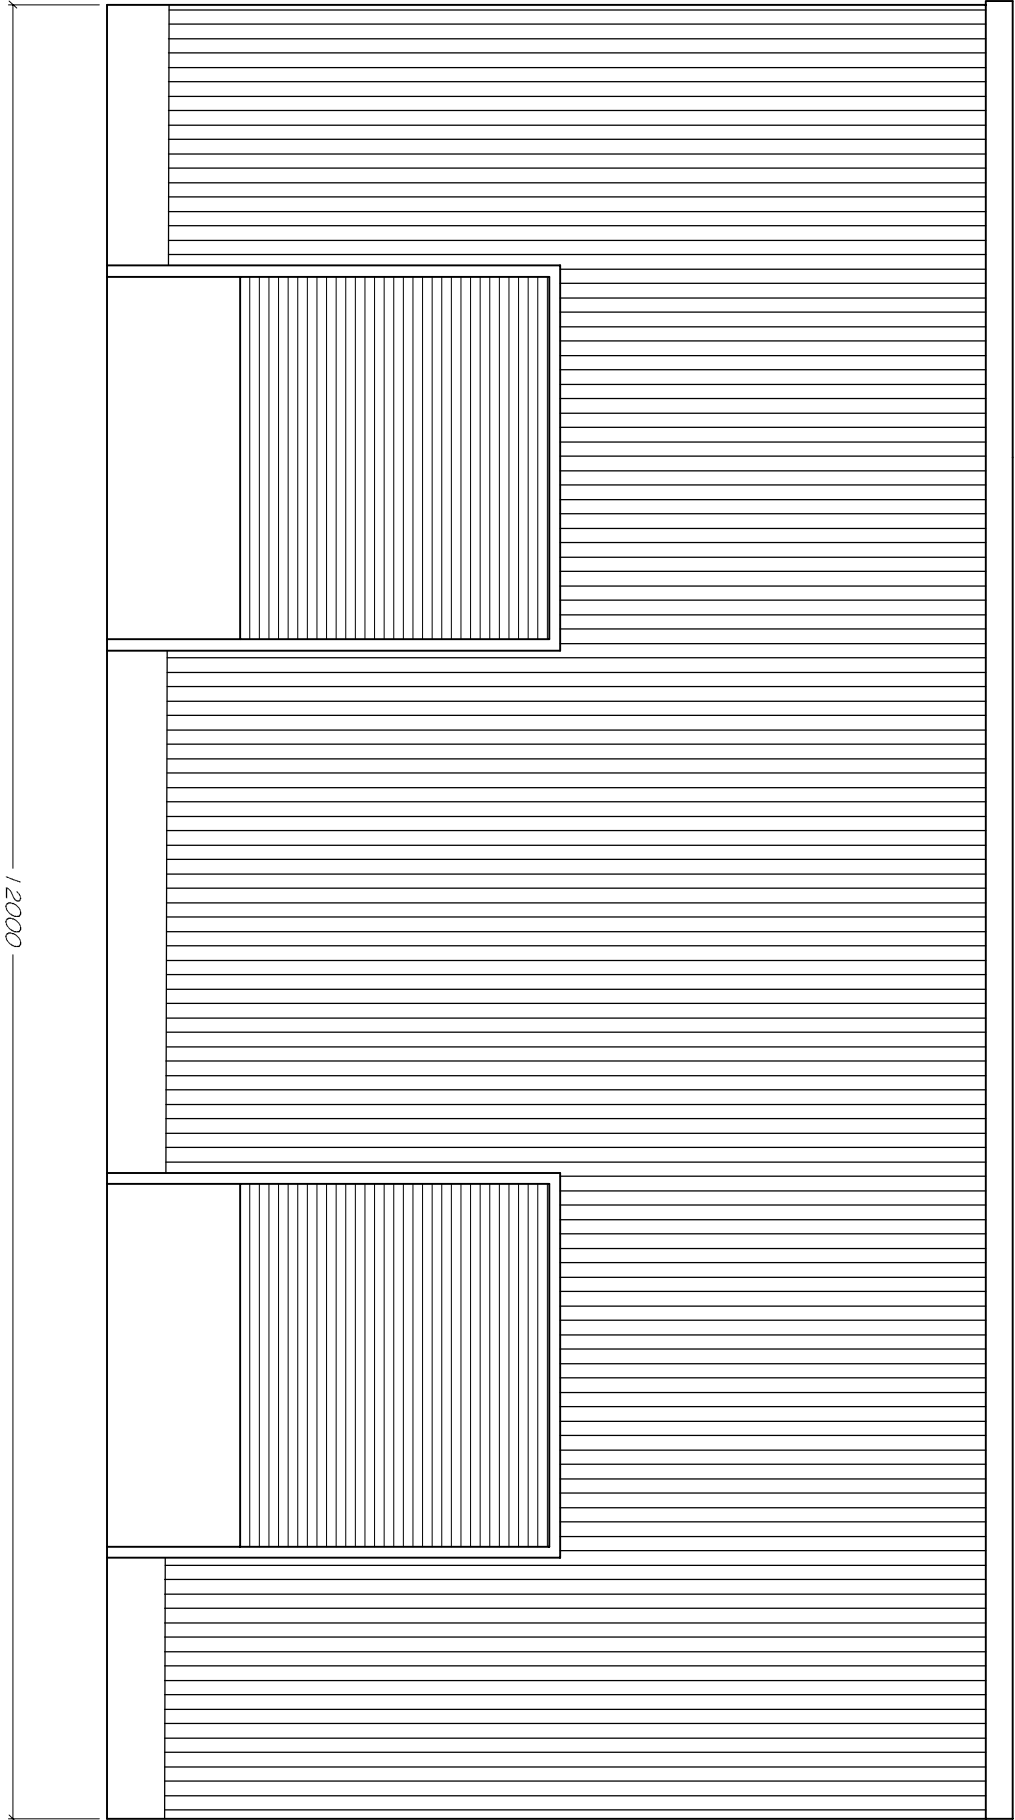


FRONT ELEVATION OF UNITS (3 & 4) 1:50

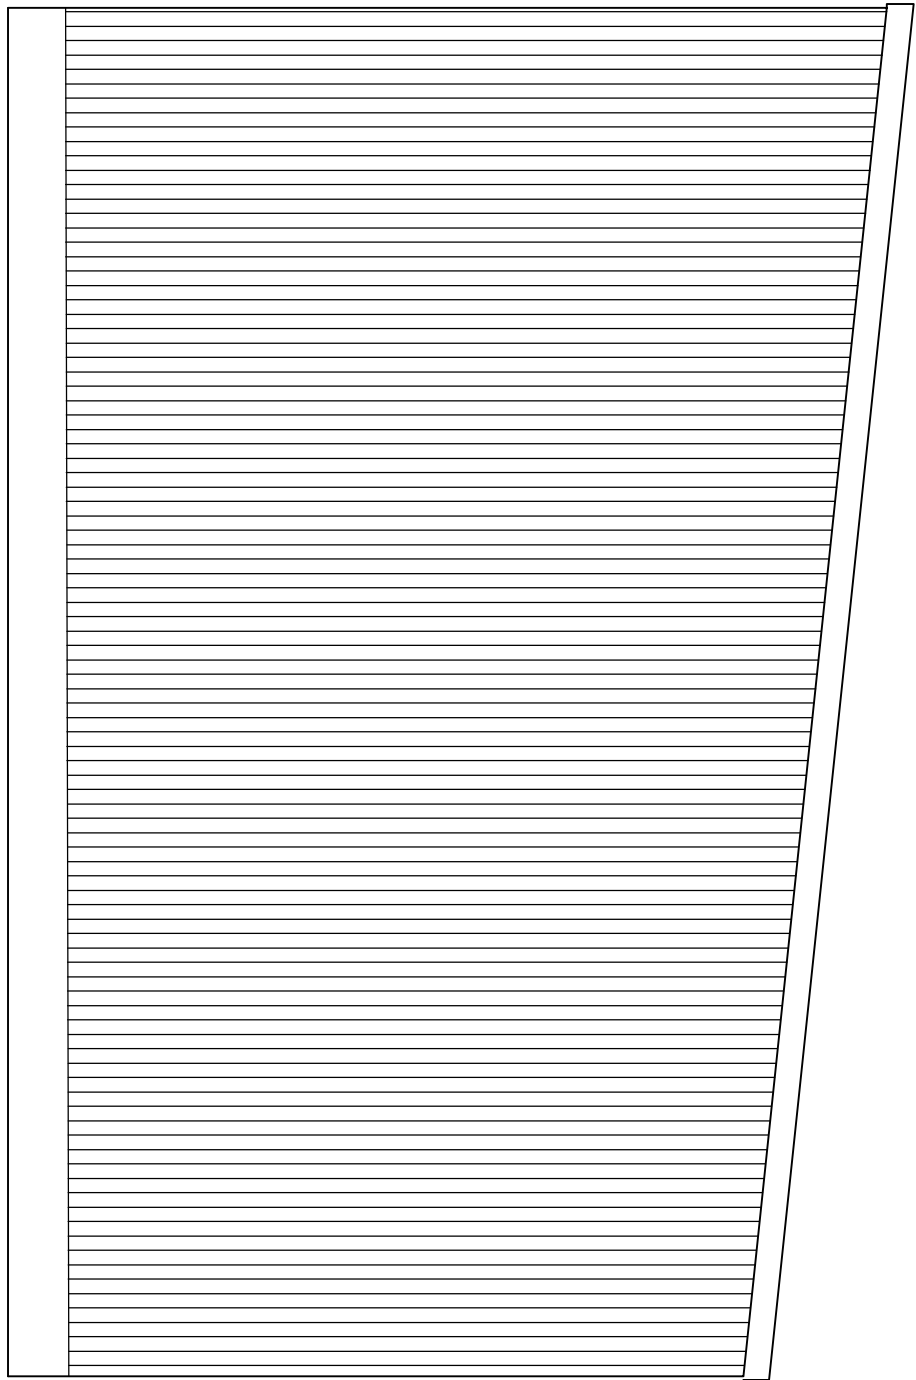

SIDE ELEVATION OF UNITS (3 & 4) 1:50

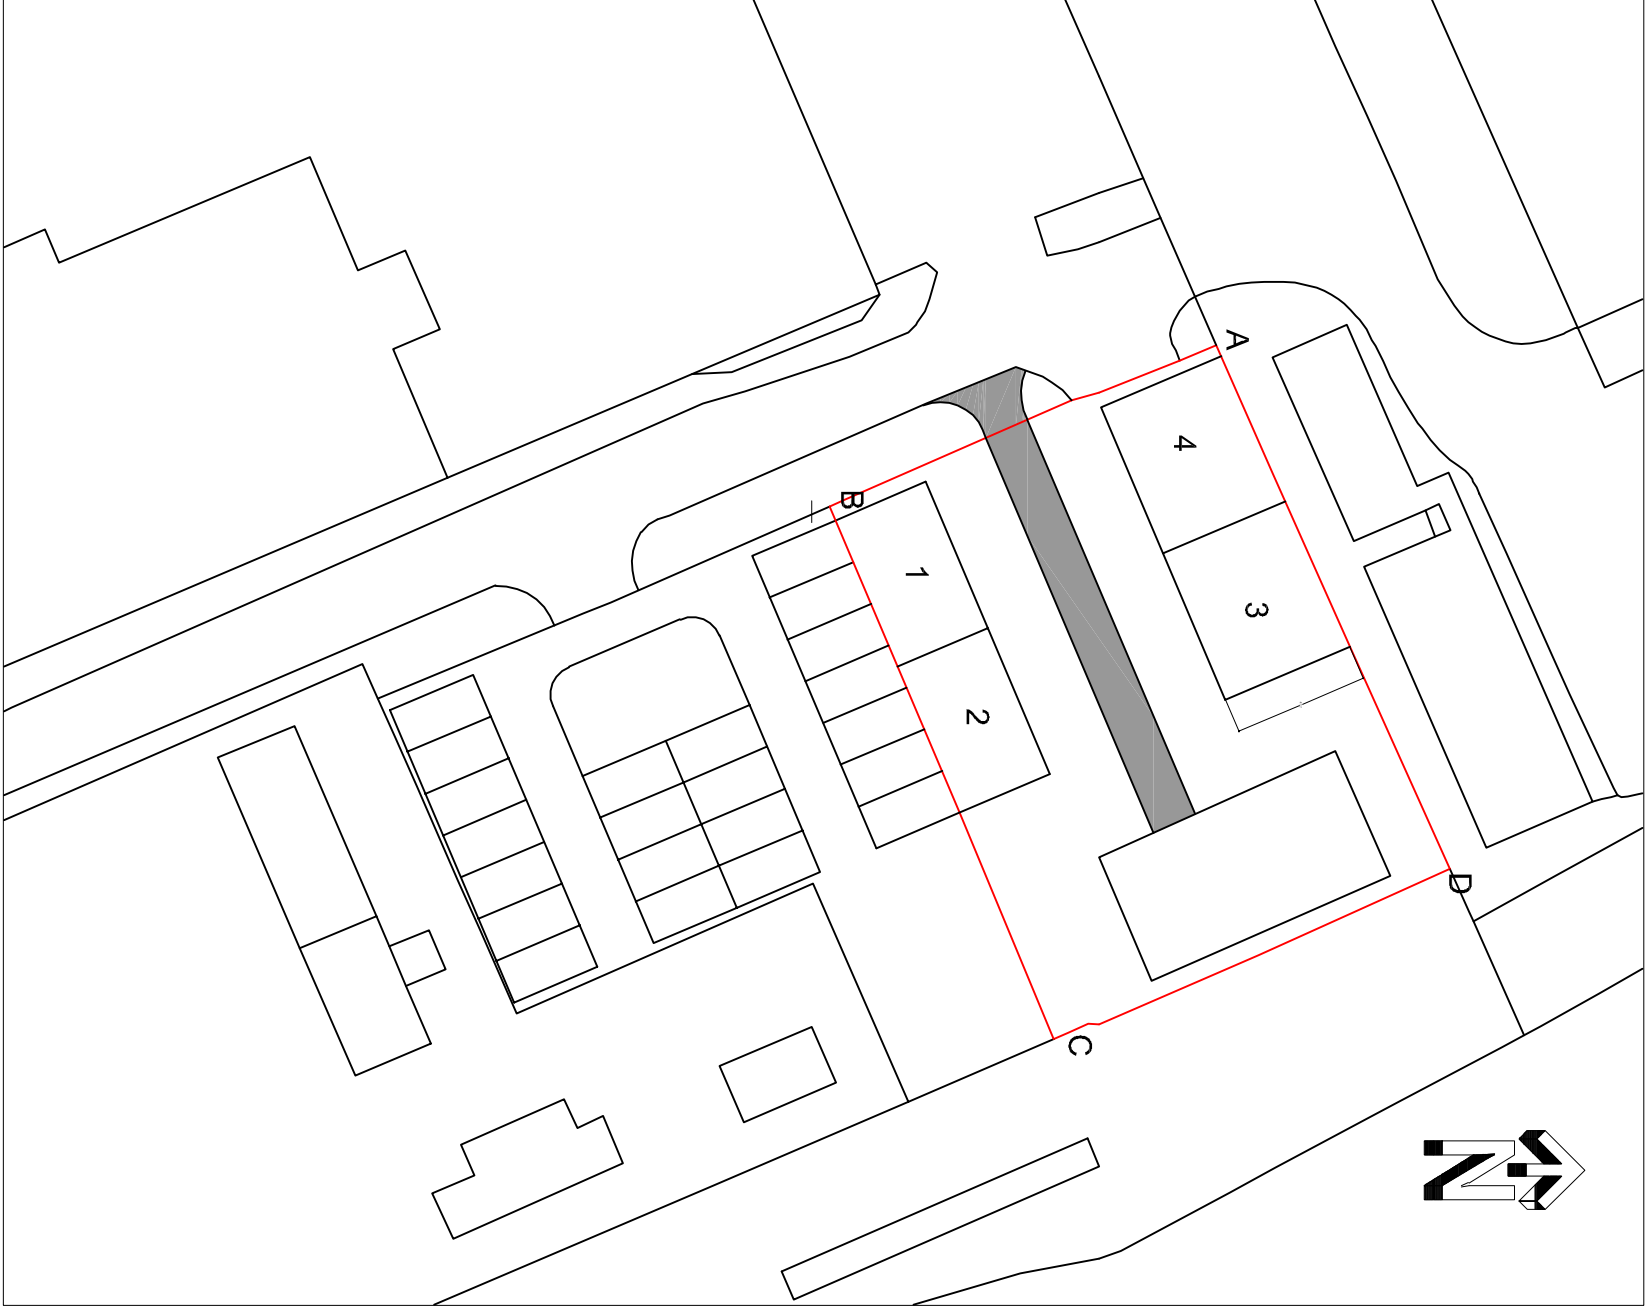


SITE PLAN 1:500

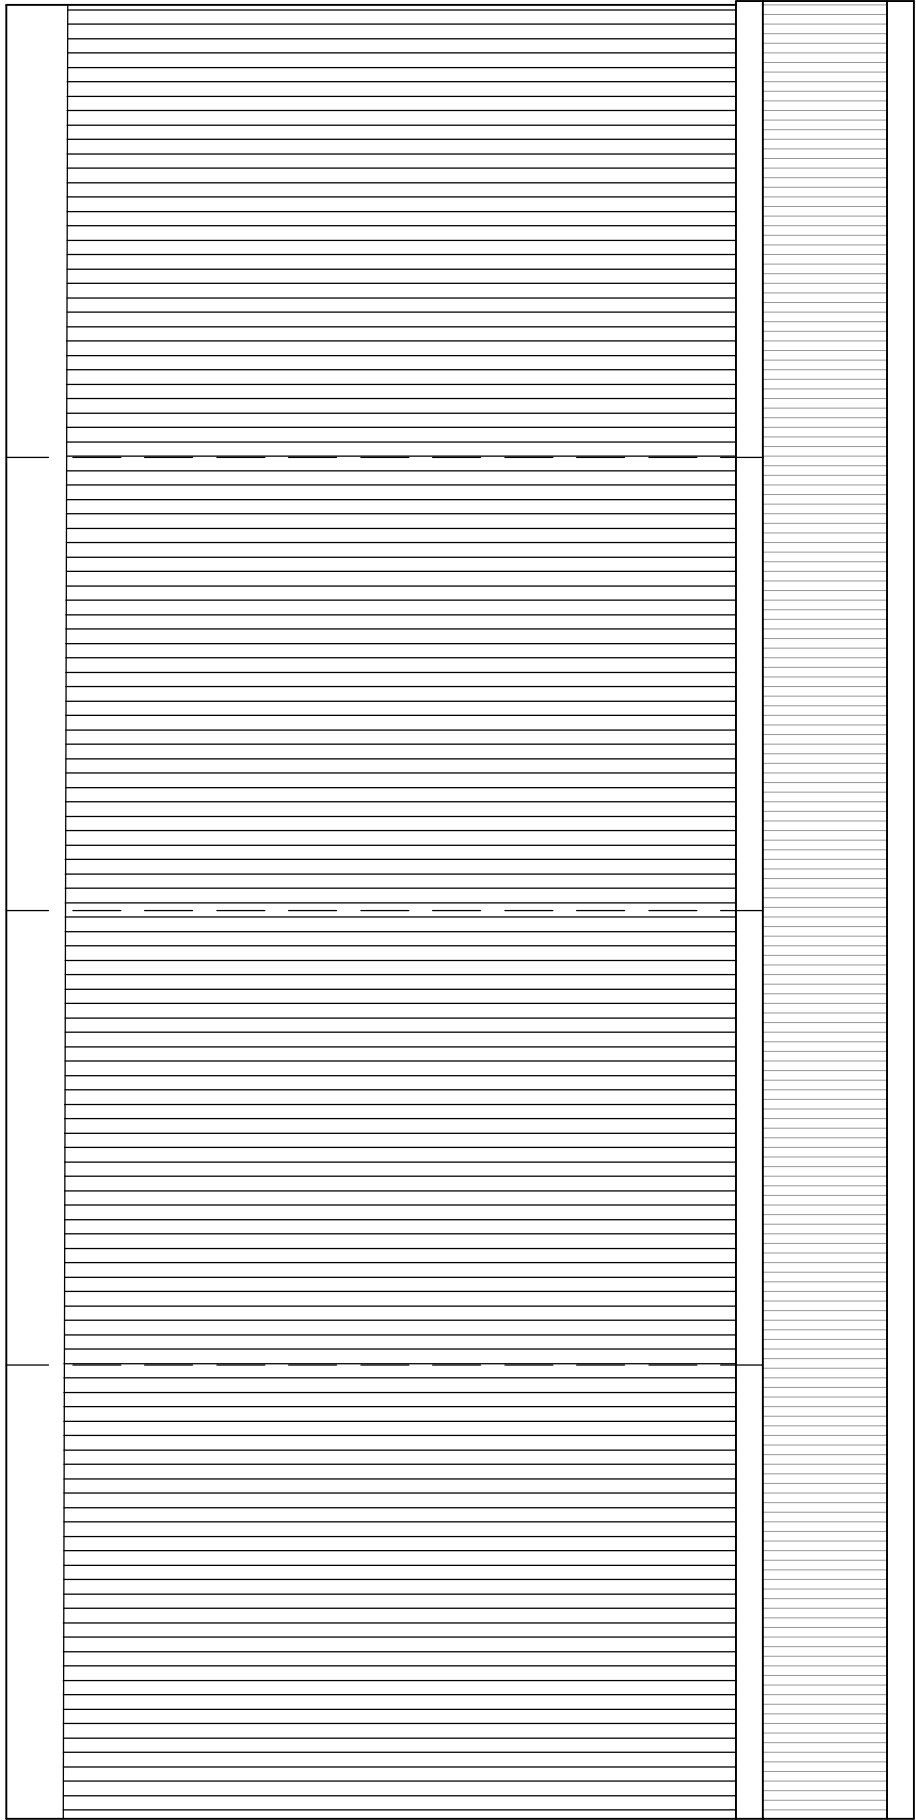

REAR ELEVATION OF UNITS (3 & 4) 1:50

- SPECIFICATION
- ROOF: GALVANISED STEEL PROFILE SHEETS, UPVC FLASHING AND GUTTERING GOODS.
 - WALLS: DENSE CONCRETE BLOCKWORK.
 - FLOOR: CONCRETE SLAB.
 - ALL DOORS TO BE GALVANISED STEEL ROLLER SHUTTER TYPE. THE FINISH TO THE EXTERNAL YARD AREA TO BE OF A PERVIOUS MATERIAL.

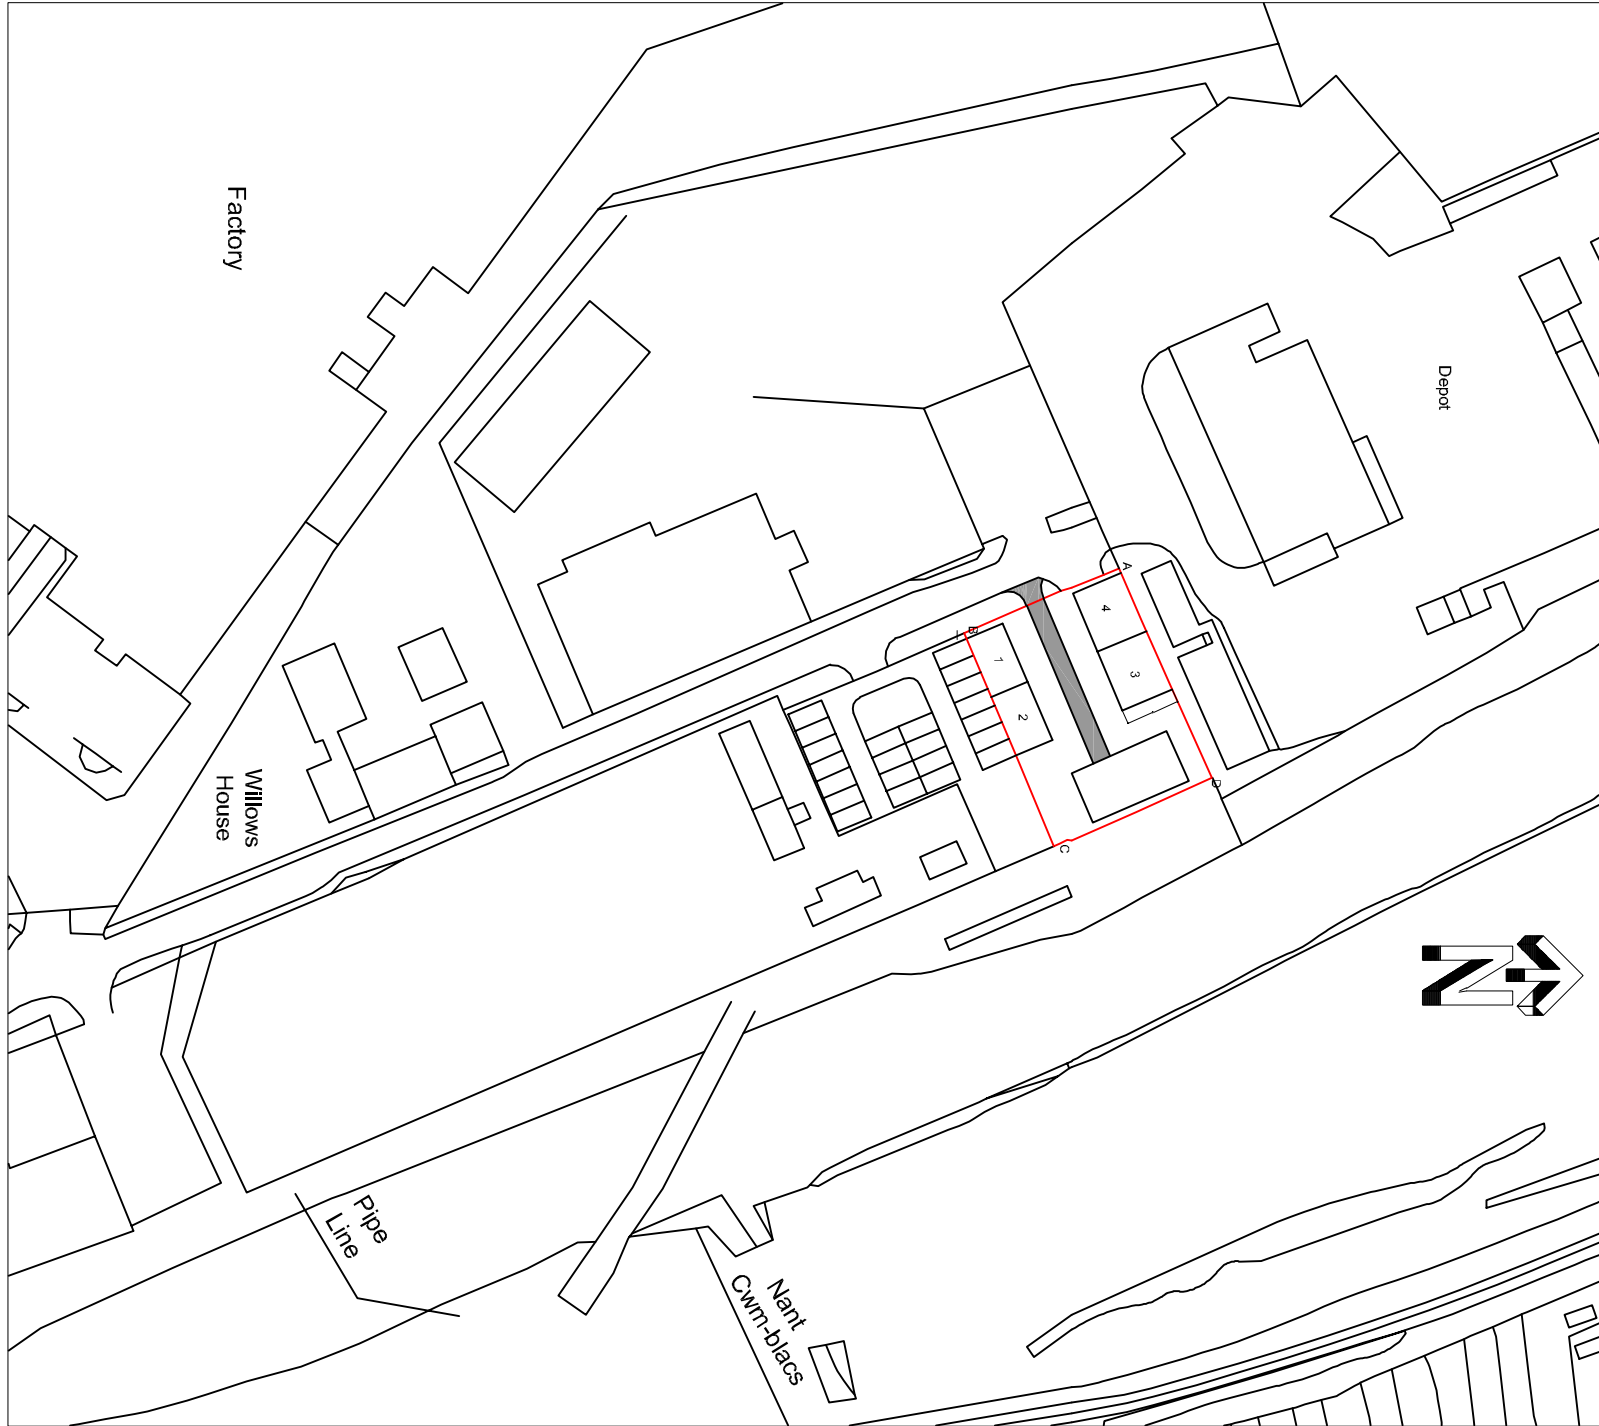

LOCATION PLAN 1:1250

Client:

LOUWIS COMMERCIAL PROPERTY DEVELOPMENT

Project:

PROPOSED STORAGE UNITS AT: THE WILLOWS, ABERCANAID, MERTHYR TYDFIL

Drawing Title:

PROPOSED PLANS & ELEVATIONS

Date:

OCTOBER 2020