


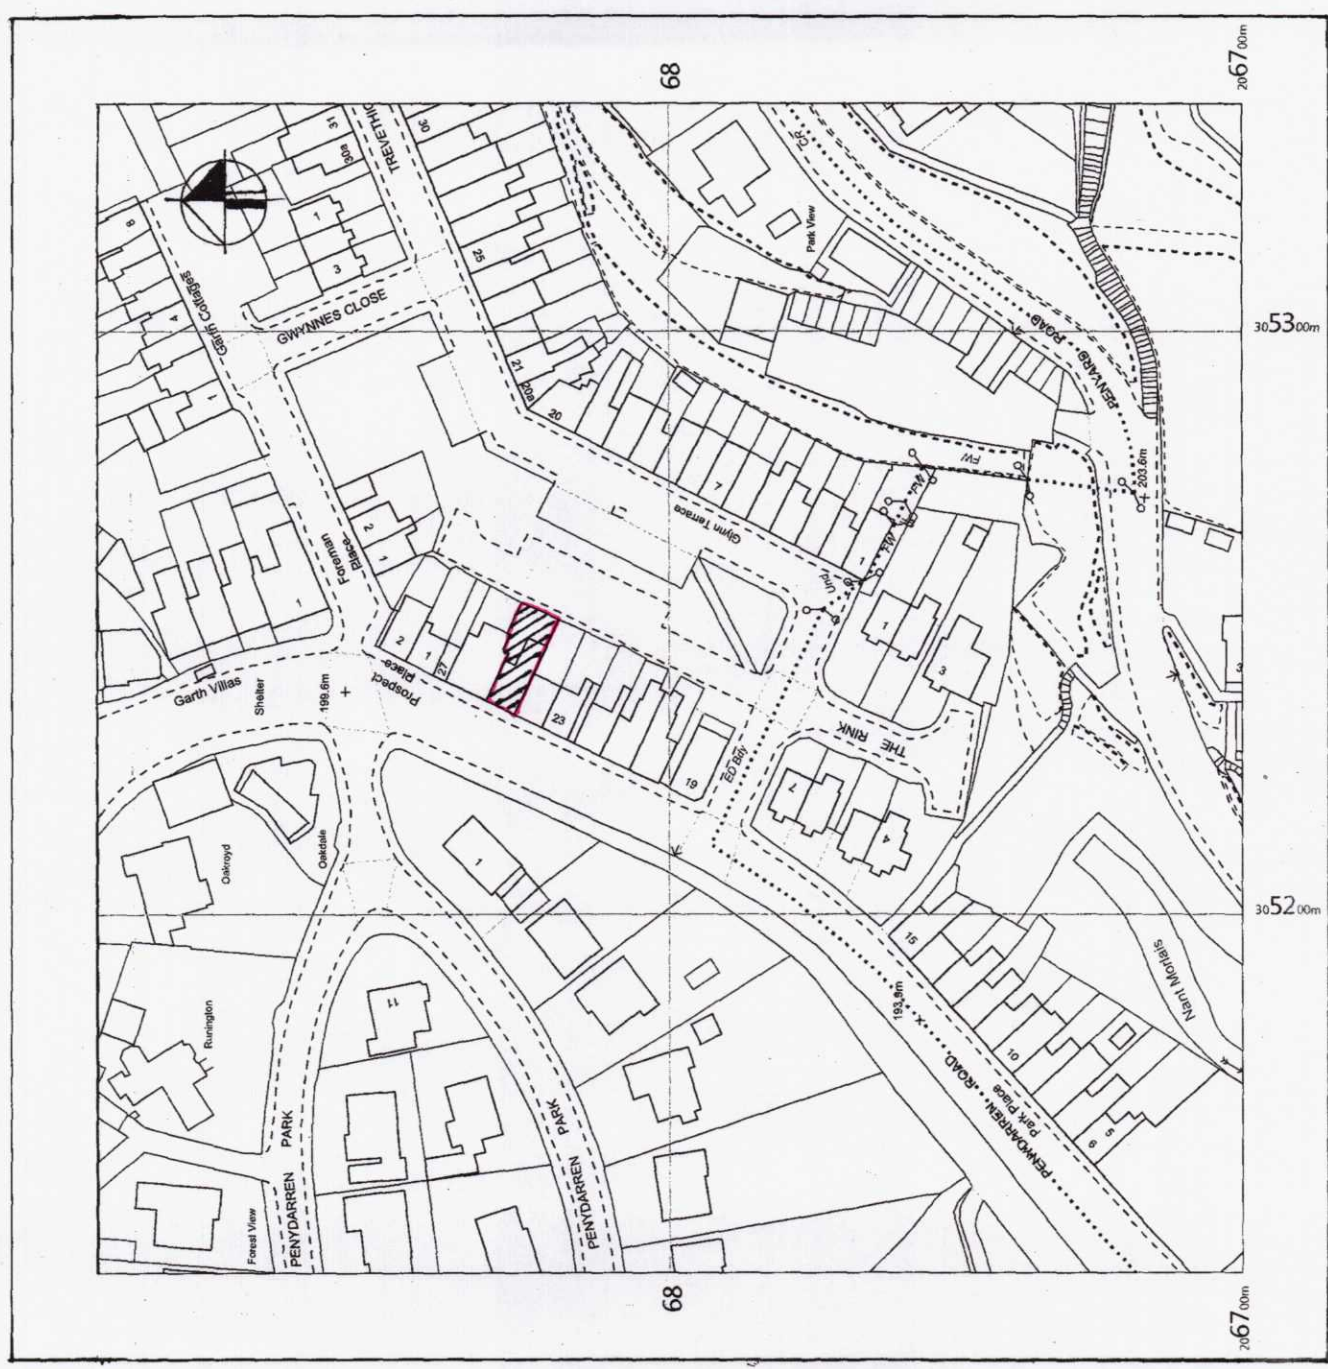


SITE LOCATION PLAN
SCALE 1:1250

Windows to be removed and openings blocked up prior to the construction of a new single 1200x1050mm window opening


Gas fired boiler to be replaced in conjunction with a new central heating system, all works being carried out by an accredited contractor.

Internal partitions to be removed and walls, floor and ceilings made good.


Window to be removed and replaced with 600x1050mm casement window to match existing

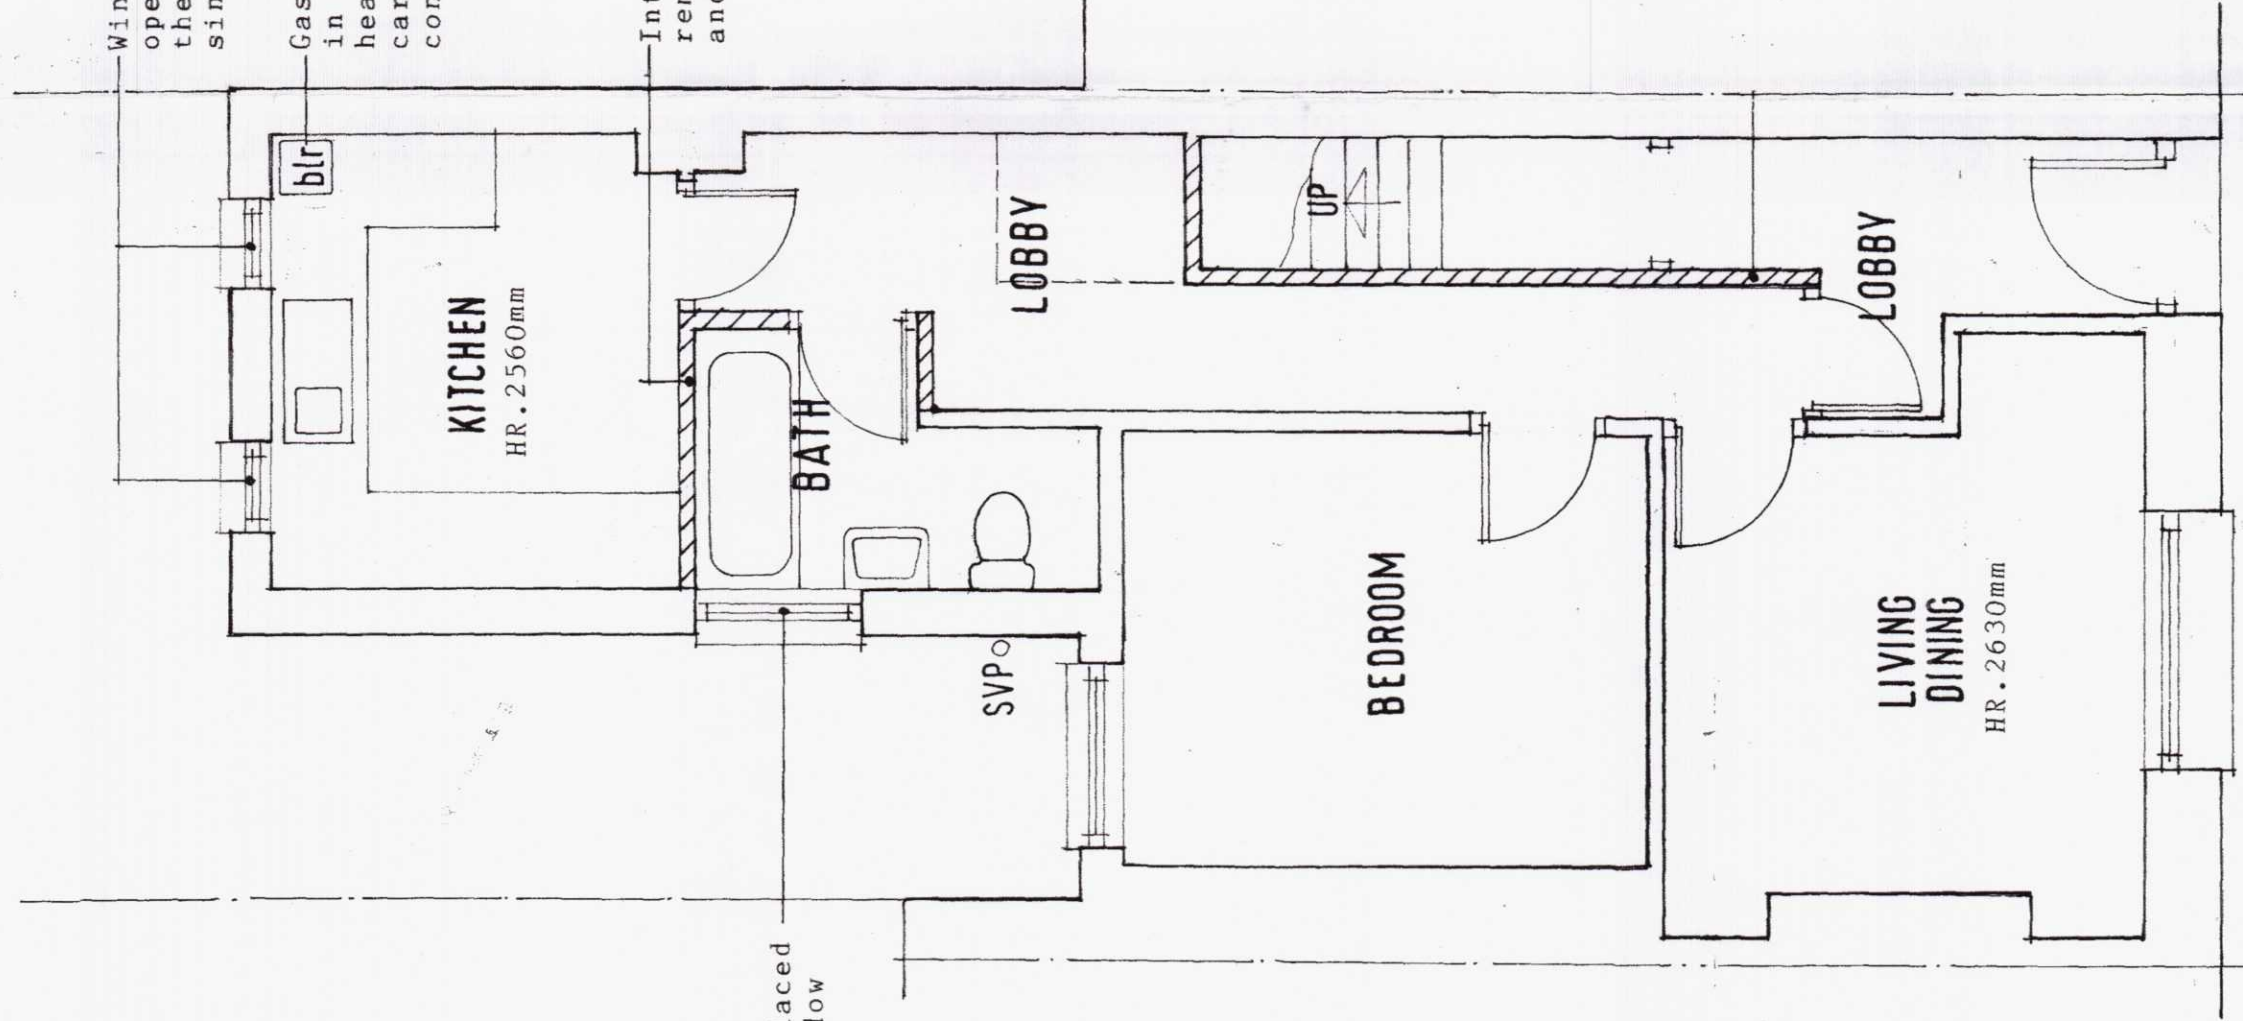

UPPER GROUND FLOOR LAYOUT
SCALE 1:50

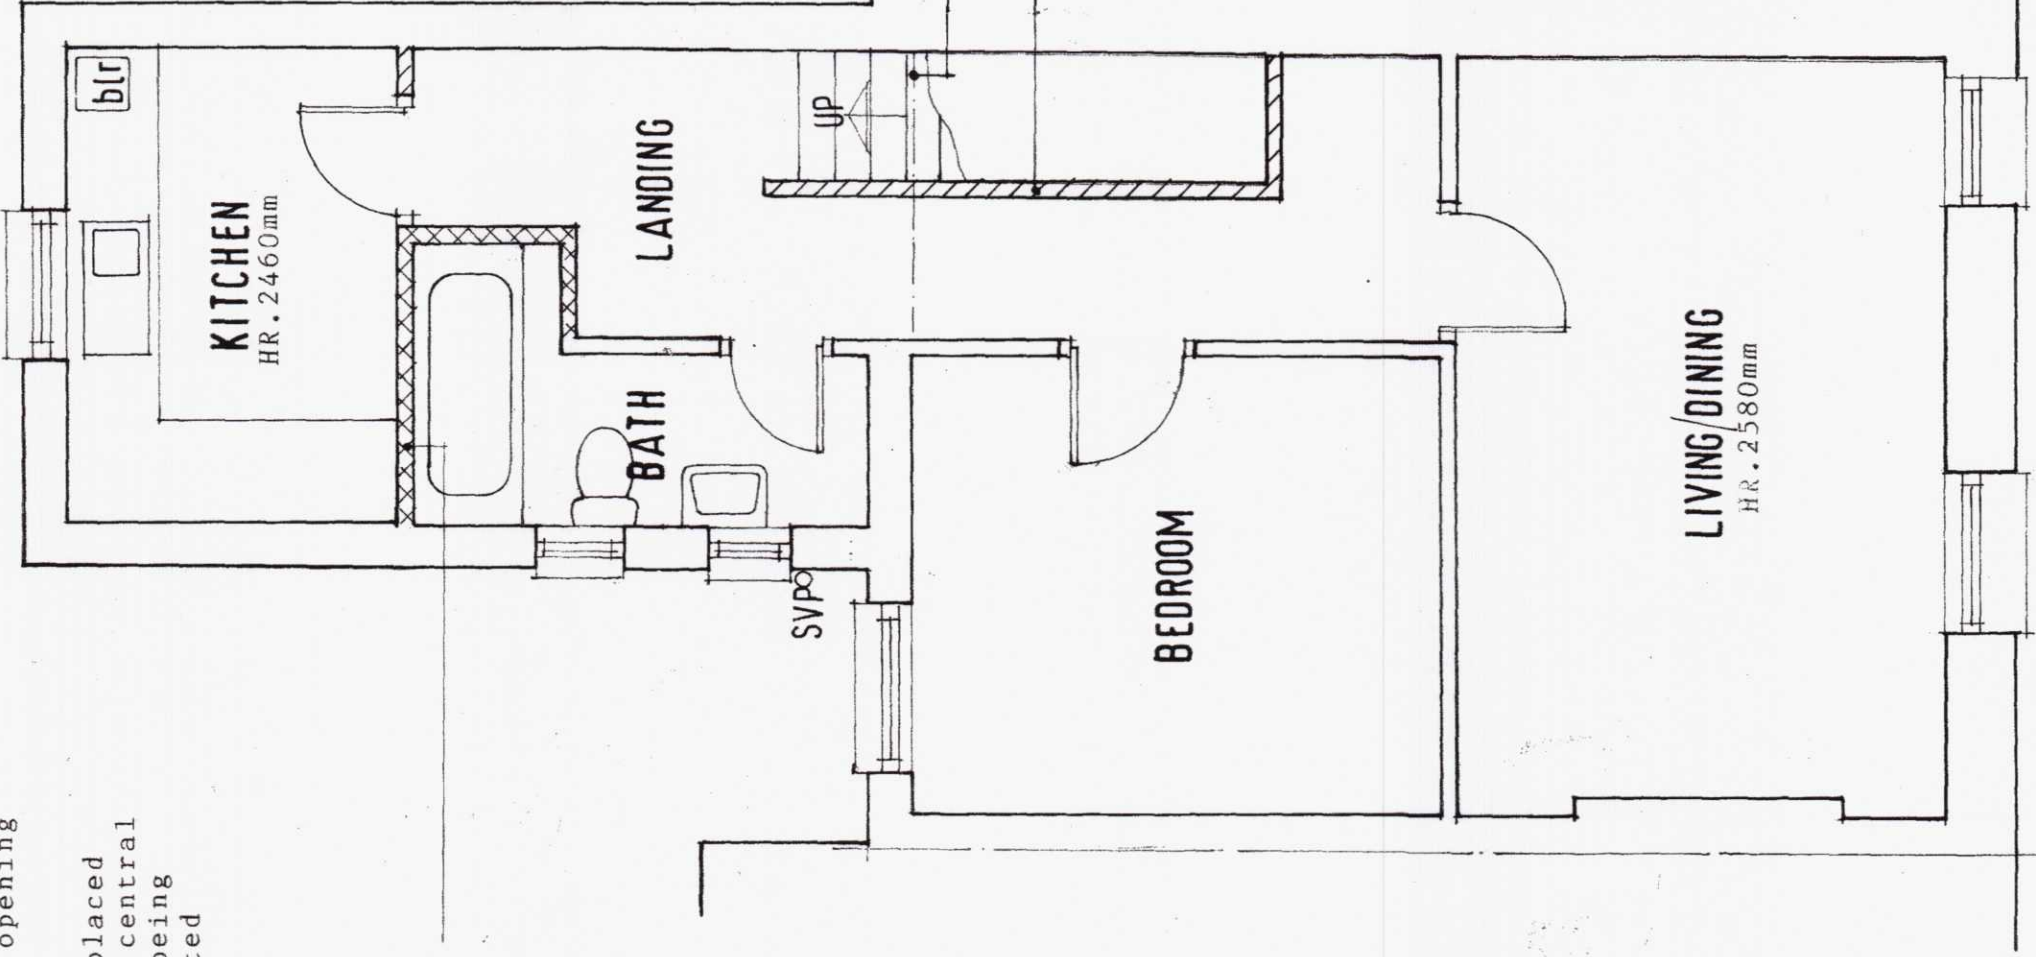

FIRST FLOOR LAYOUT

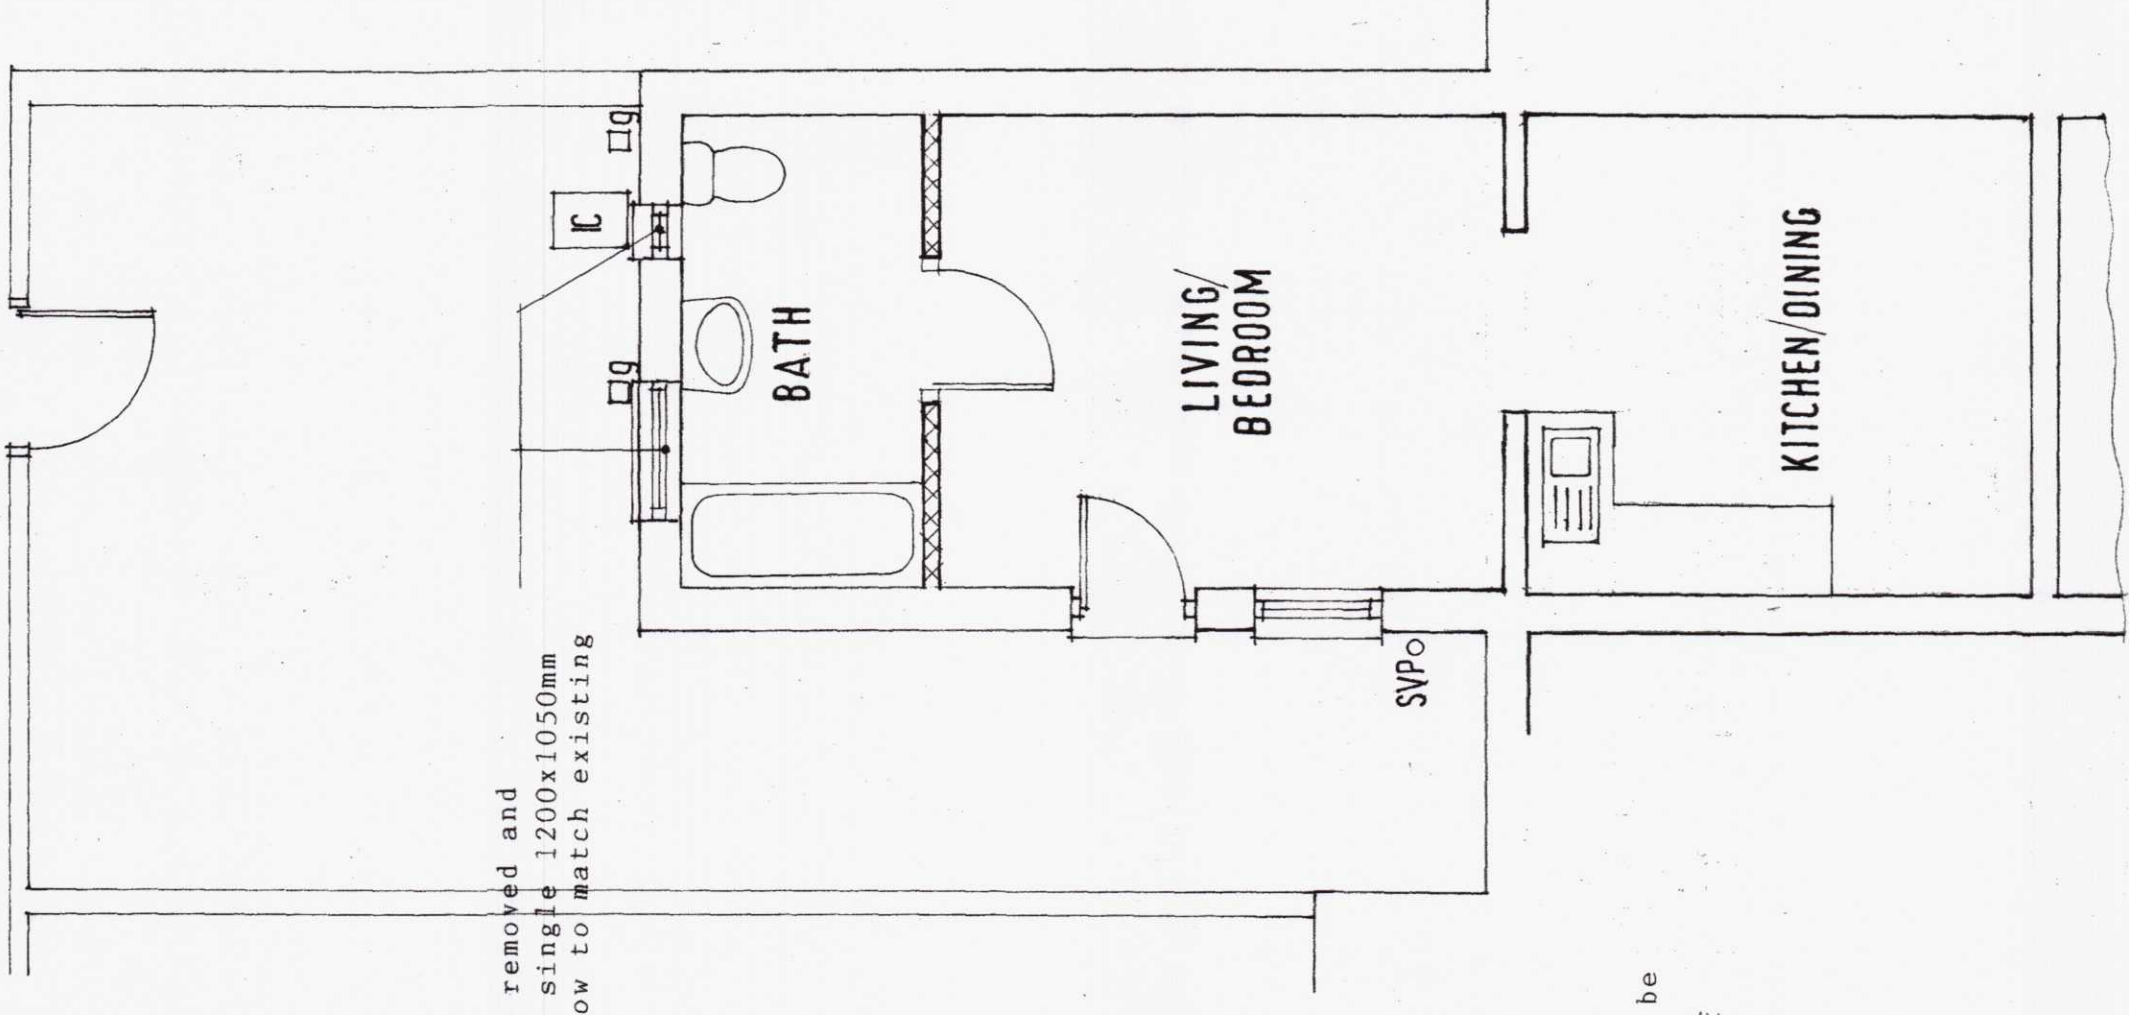

LOWER GROUND FLOOR LAYOUT

Windows to be removed and replaced with single 1200x1050mm casement window to match existing

Step in ceiling
Solid timber balustrade to be removed and replaced with standard open balustrade of Clients choice

210071

1025(20)20
PLANNING DEPARTMENT
- 1 MAR 2021
RECEIVED

Revisions

Proposals

Change of use

Address

25 Park Place

Merthyr

Classification

Existing floor layouts

and site location plan.

Drawing number

1025(20)20