


Existing rear access off unnamed rear access road/Glynn Terrace


Landscaped areas indicated thus.

Drying area


2.0x1.2m secure cycle store

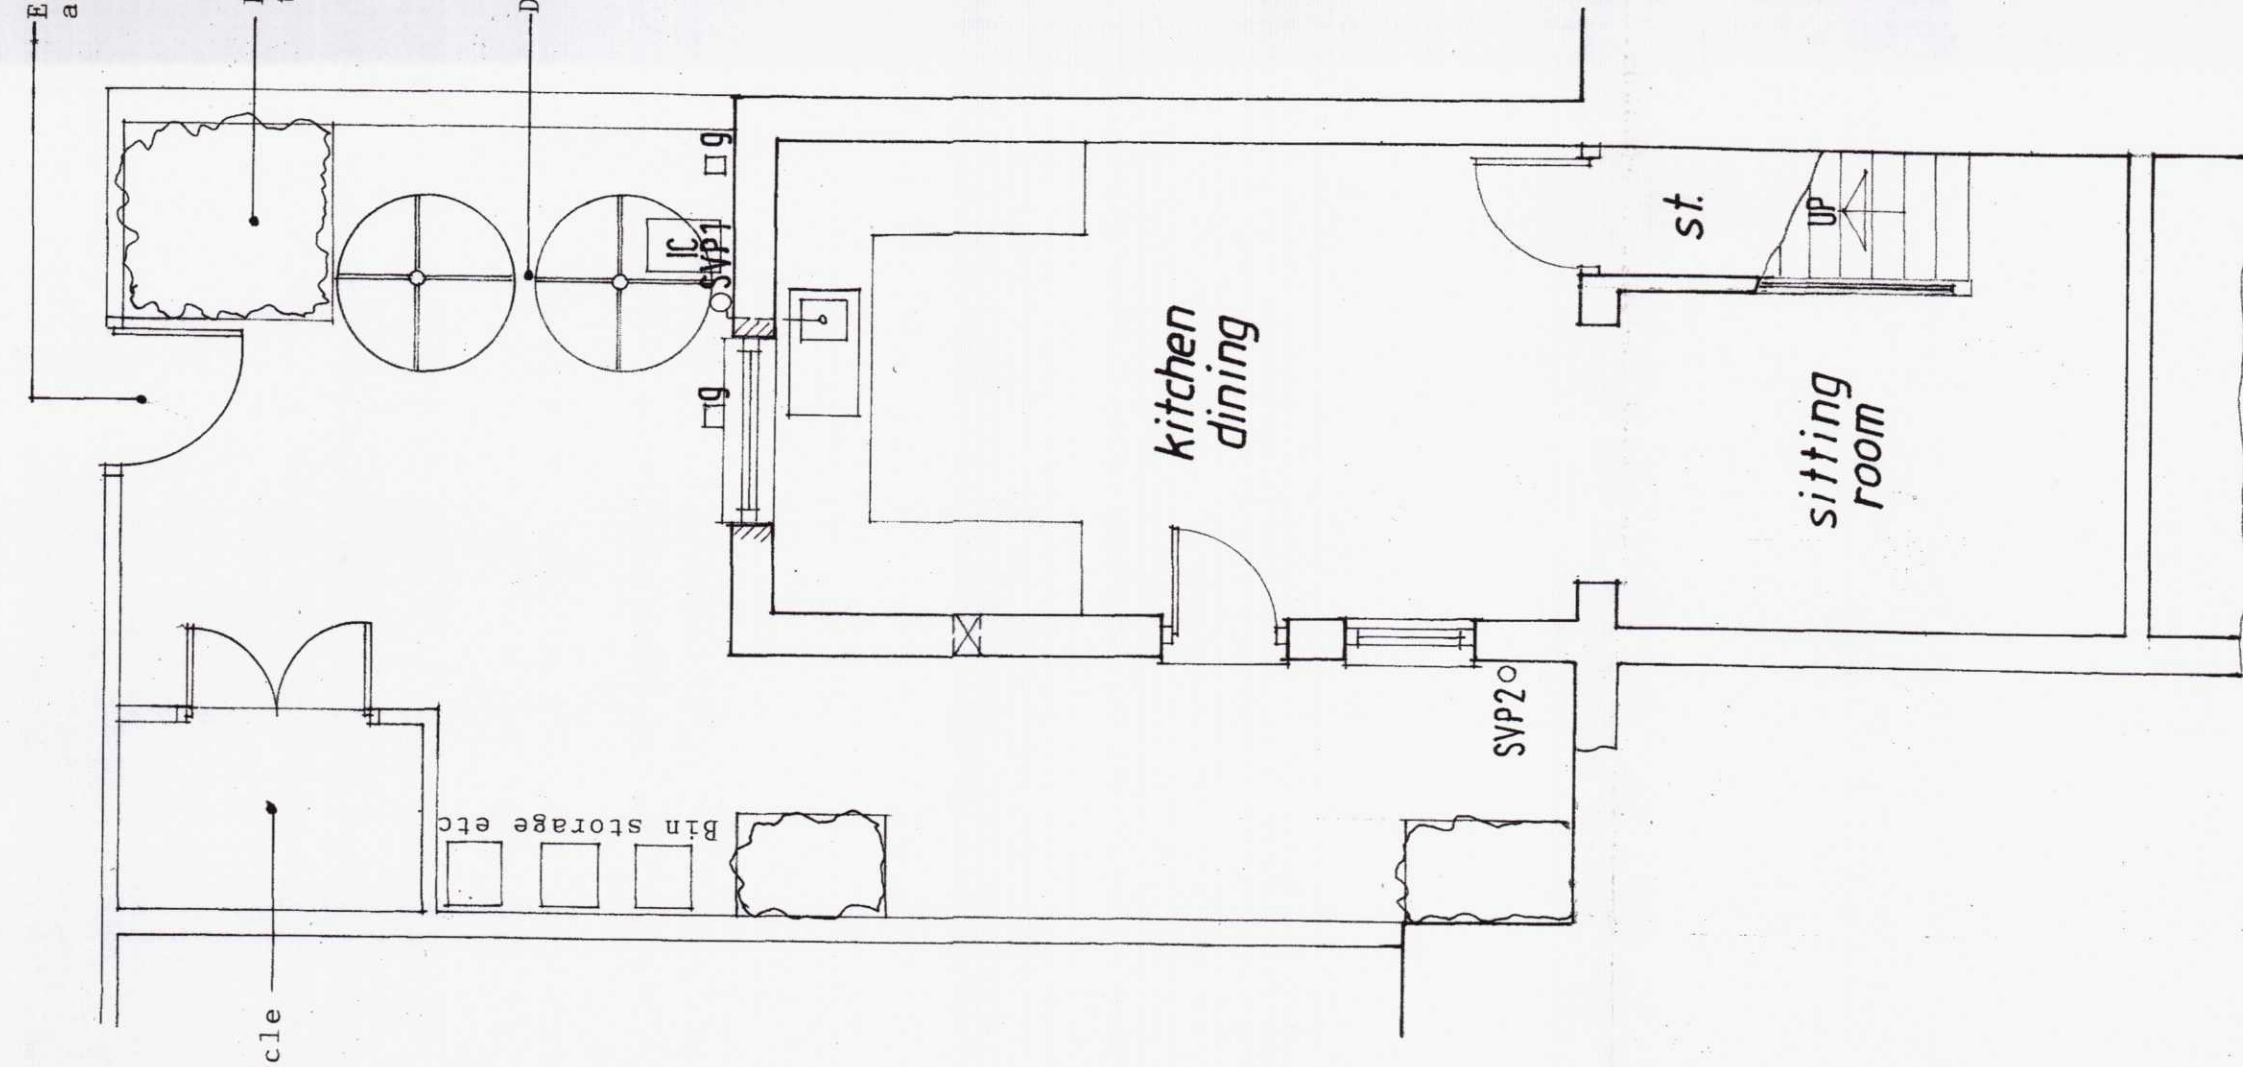

Lower ground floor layout

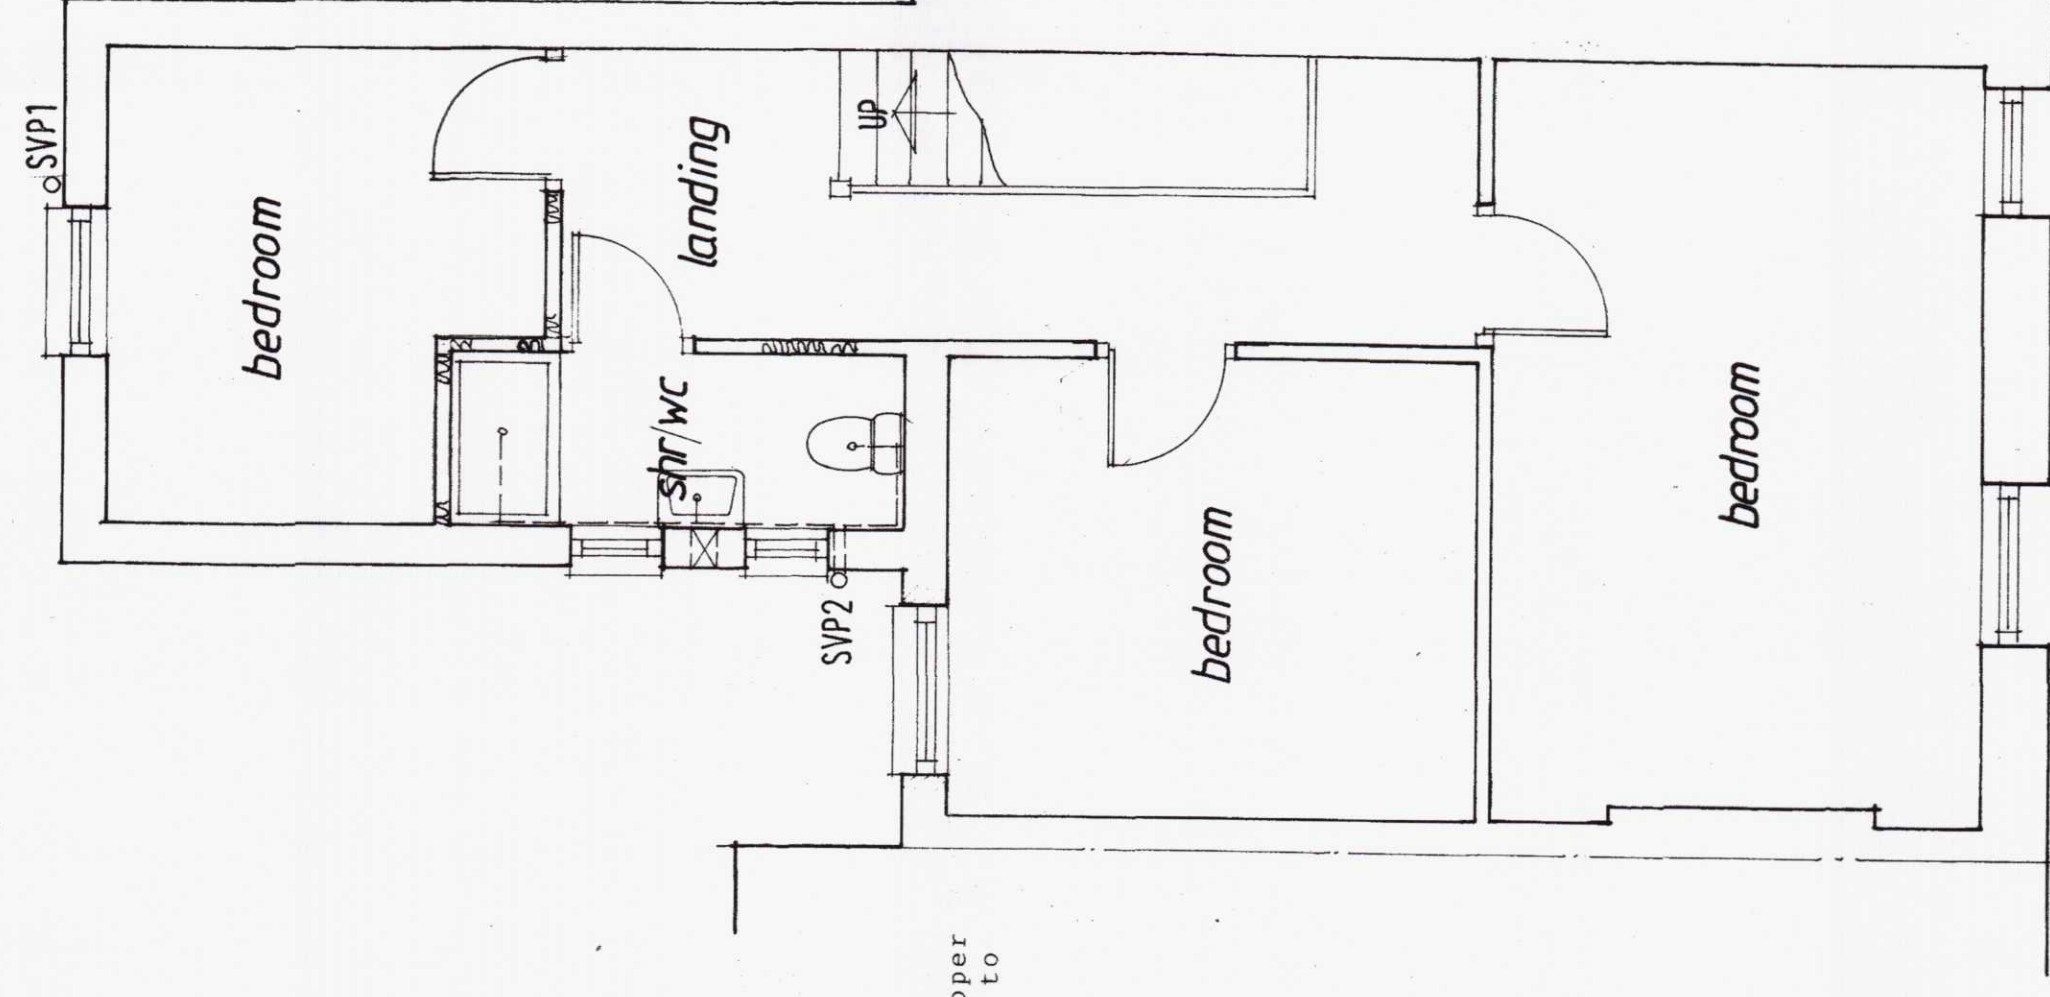

First floor layout

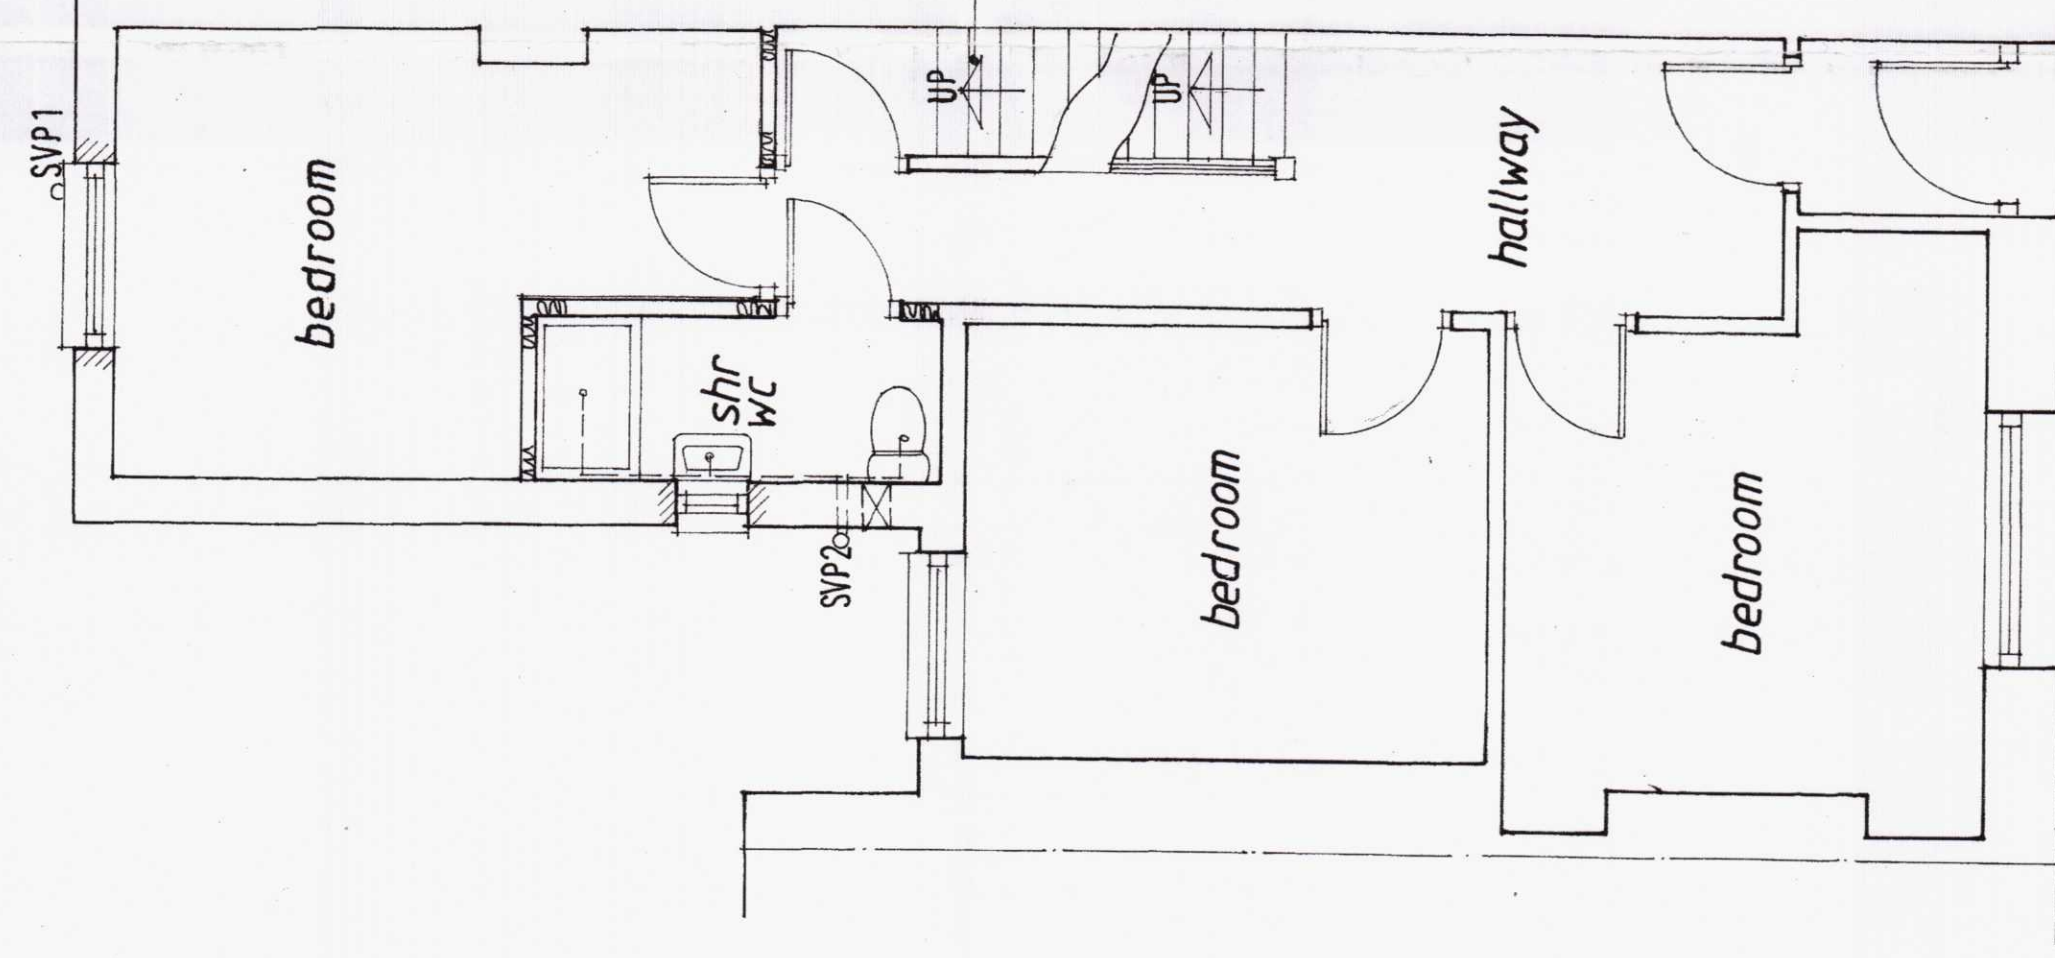

Upper ground floor layout

SCALE 1:50

210071

PLANNING DEPARTMENT
- 1 MAR 2021
RECEIVED

SPECIFICATION FOR BUILDING WORKS
Numbered notes indicated thus (3) refer to sections in SPECIFICATION FOR BUILDING WORKS that is to be read in conjunction with the drawings where appropriate.

Revisions

Proposals

Change of use

Address

25 Park Place

Merthyr

Classification

Proposed floor layouts

Drawing number

1025(21)20