


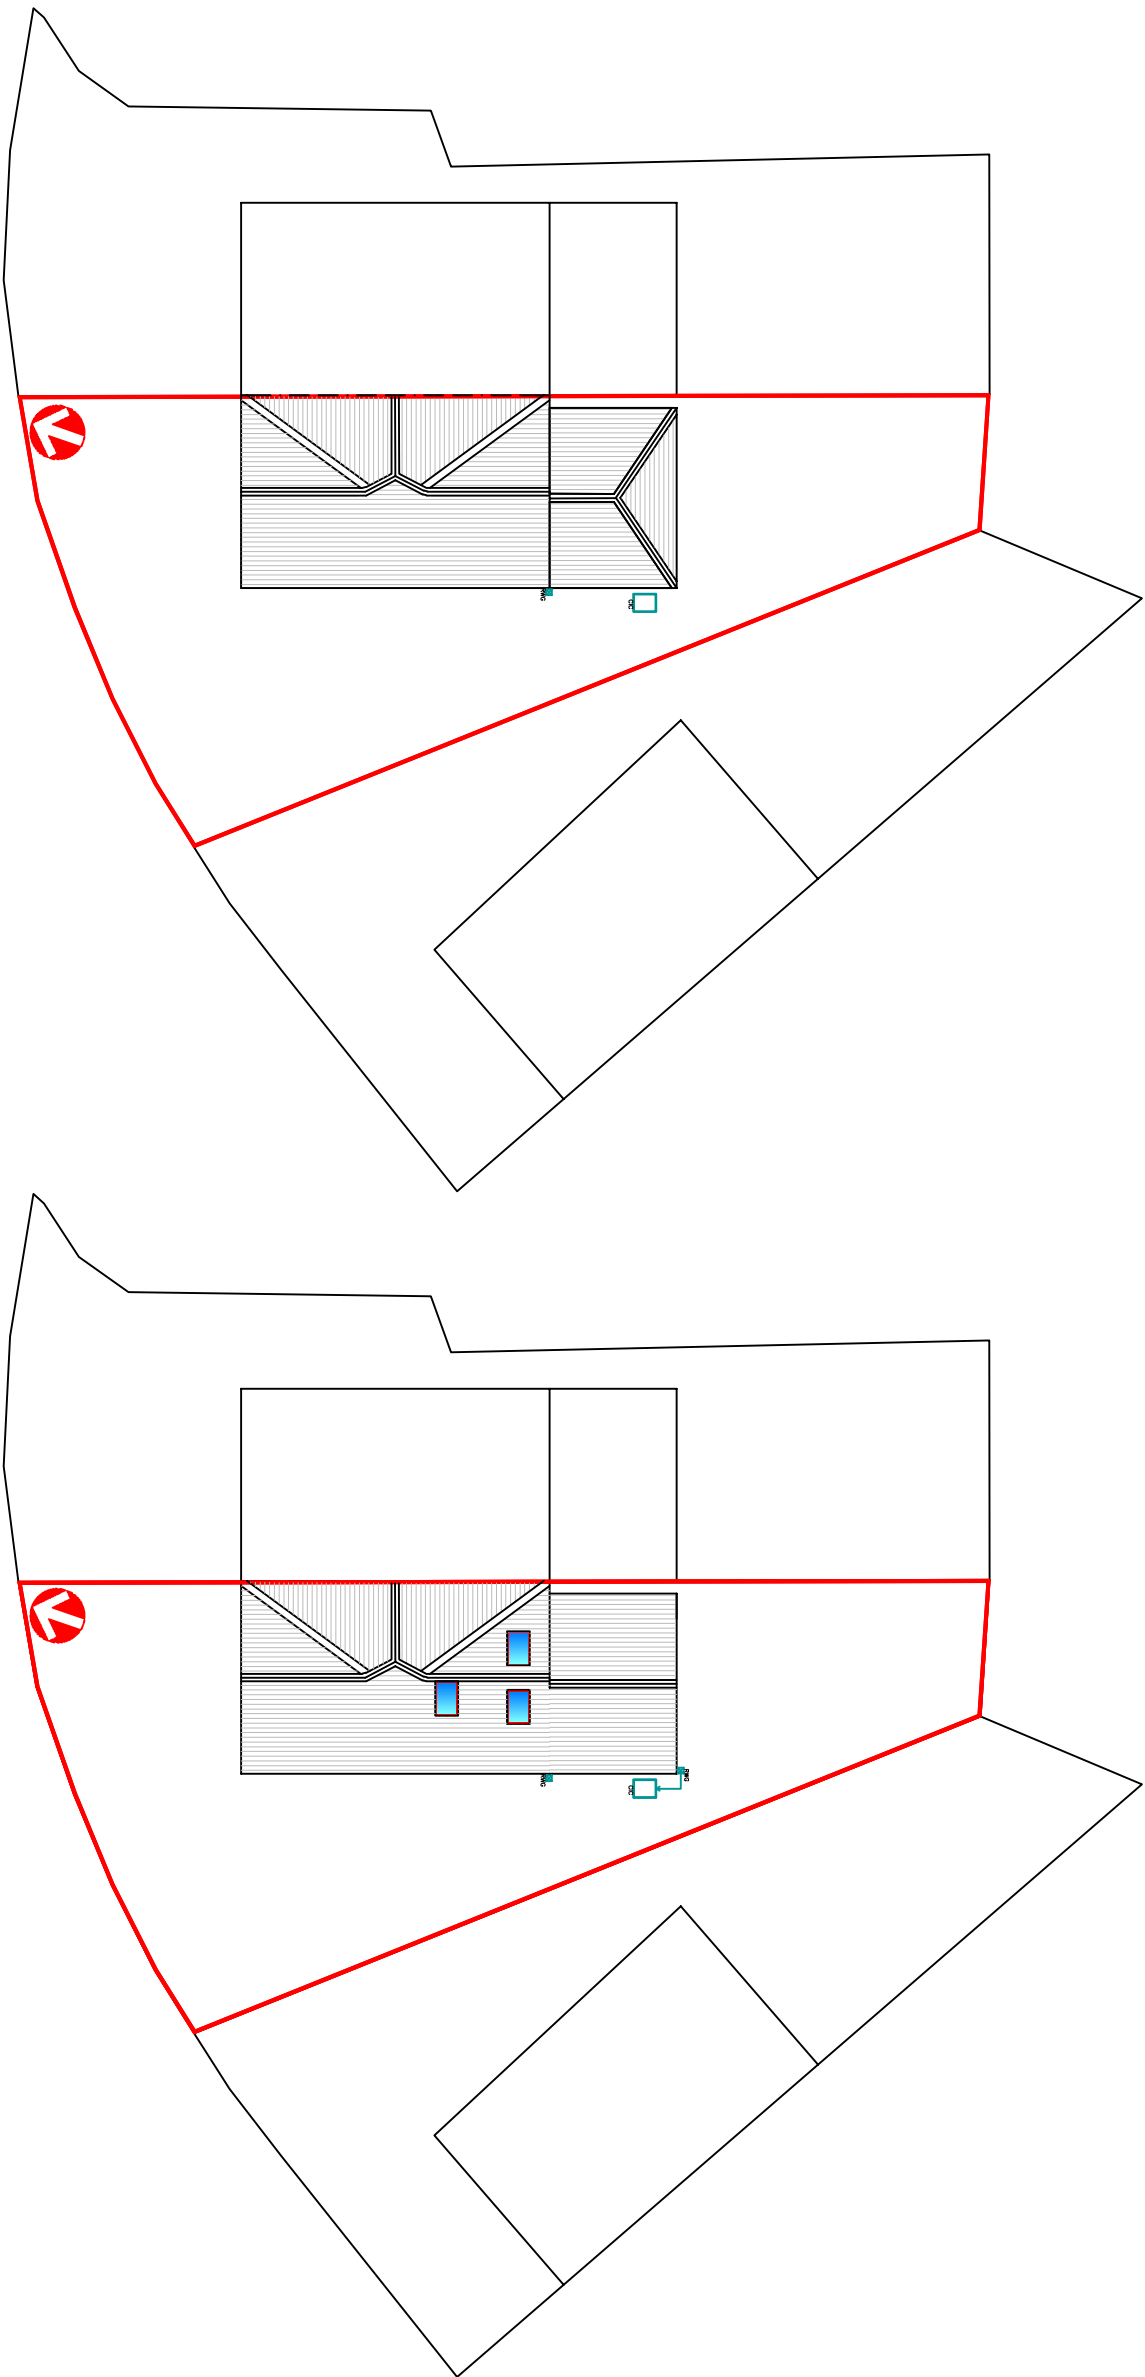

Existing Block Plan
1:200

Proposed Block Plan
1:200

	
Utopia Design <i>Architectural Services</i>	
Building Planning Application Support Paul Thomas: BSc. (Hons) Tel: 01665 556220, Mob: 07908 725065	
Issued Only For Purpose Indicated Drawing Status: FOR PLANNING/BUILD CONTROL PURPOSES ONLY	
Client 6, Bishops Grove Penydarren Mertynr Tydfil CF47 9LJ	
Project	
Proposed First Floor Rear Extension with Alterations	
Drawn by PT	Date 06.04.21
Title Existing & Proposed Plans, Elevations	Scale 1:200
Drawn No Bishops Grove 6 02	