


Notes:



Existing Cycle stands: 0 stands

Proposed Cycle stands: 2 stands
(4 cycles)

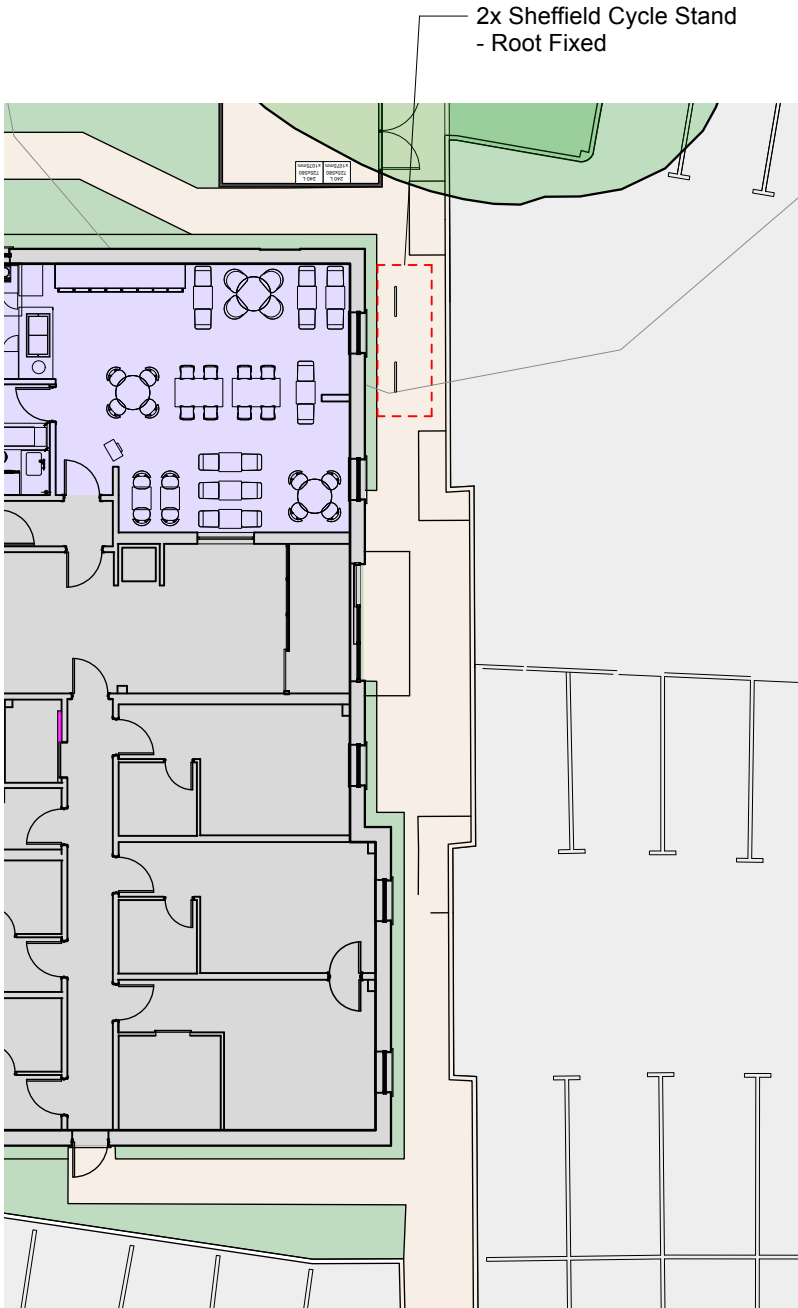

1 Key Plan
Scale: 1:200


0 5 10 15 M

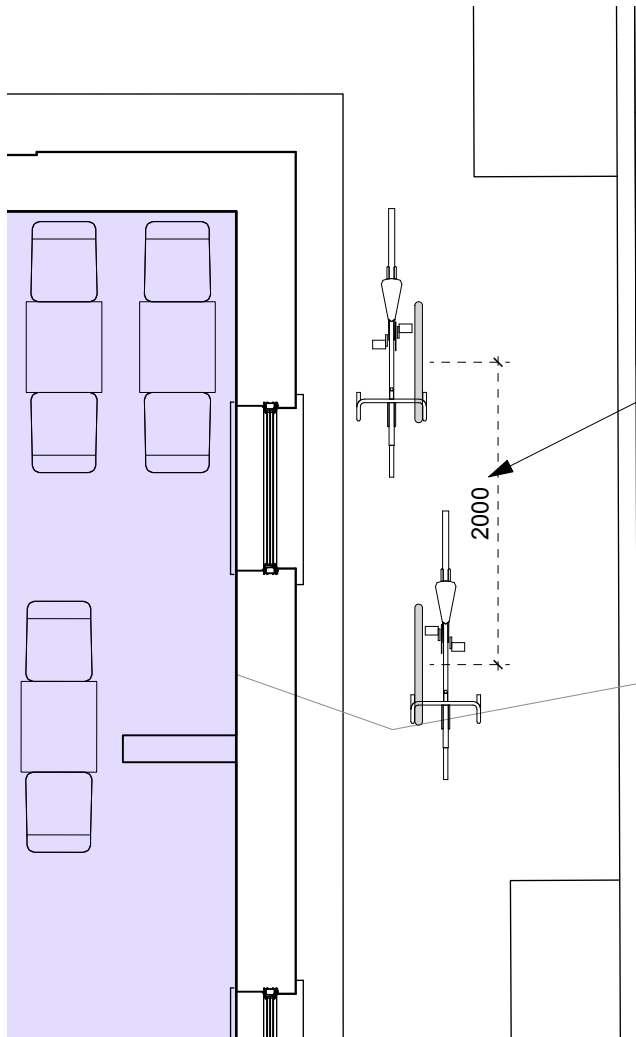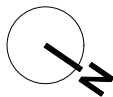

2 Plan
Scale: 1:50


2000mm clearance to allow
for bicycle access

2000

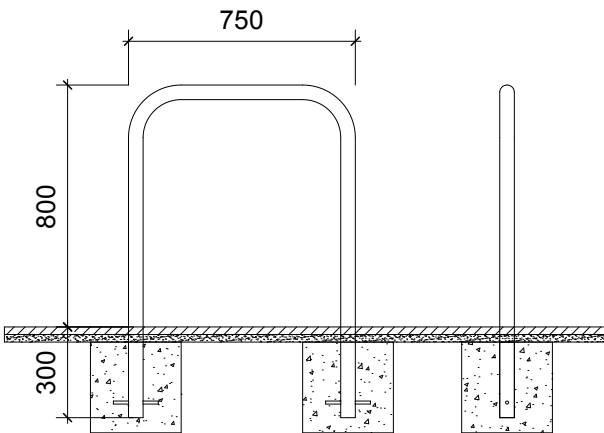

3 Section
Scale: 1:25

Foundations to Structural
Engineer's design/details.

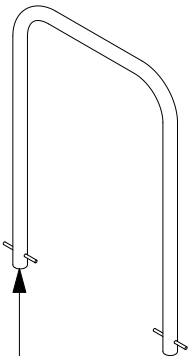

Pins for root fixing.

A	21/09/26	Location revised following review;	RW
Rev	Date	Description	By Chk

AXIOM ARCHITECTS
1 Brooklands Yard Southover High Street Lewes East Sussex BN7 1HU
Tel. 01273 479434 www.axiomarchitects.co.uk

Client
WHITBREAD GROUP PLC

Project
MERTHYR TYDFIL PREMIER INN
DUFFRYN ROAD, PENTREBACH
CF48 8BB

Drawing
PROPOSED CYCLE PARKING

Scale	Date	Drawn	Checked
AS NOTED	30/08/24	CF	RW
Drawing No.	Revision		
6153-PL 600	A		
Status	PLANNING		