



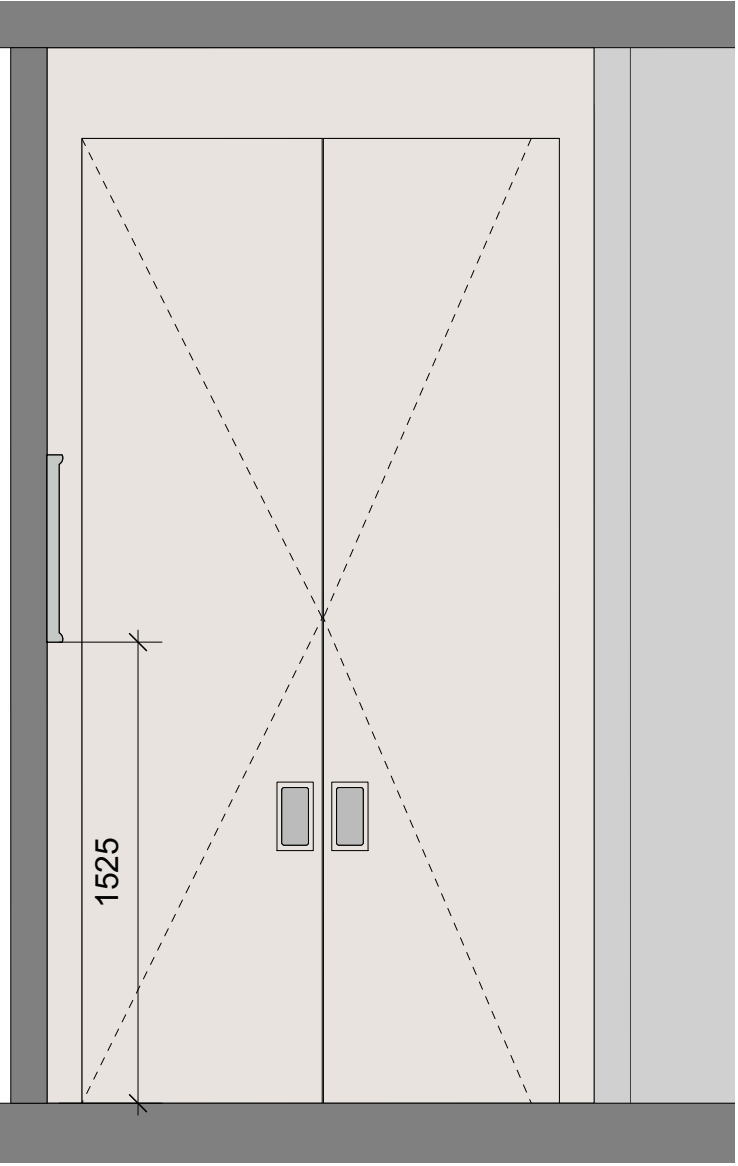

The three historic stone plaques relocated from the ground mid-landing

Harmon hinge door leaf (in open position) completely recessed back into the pocket when created by Wall nibs built on either sides, thus creating a clear passageway

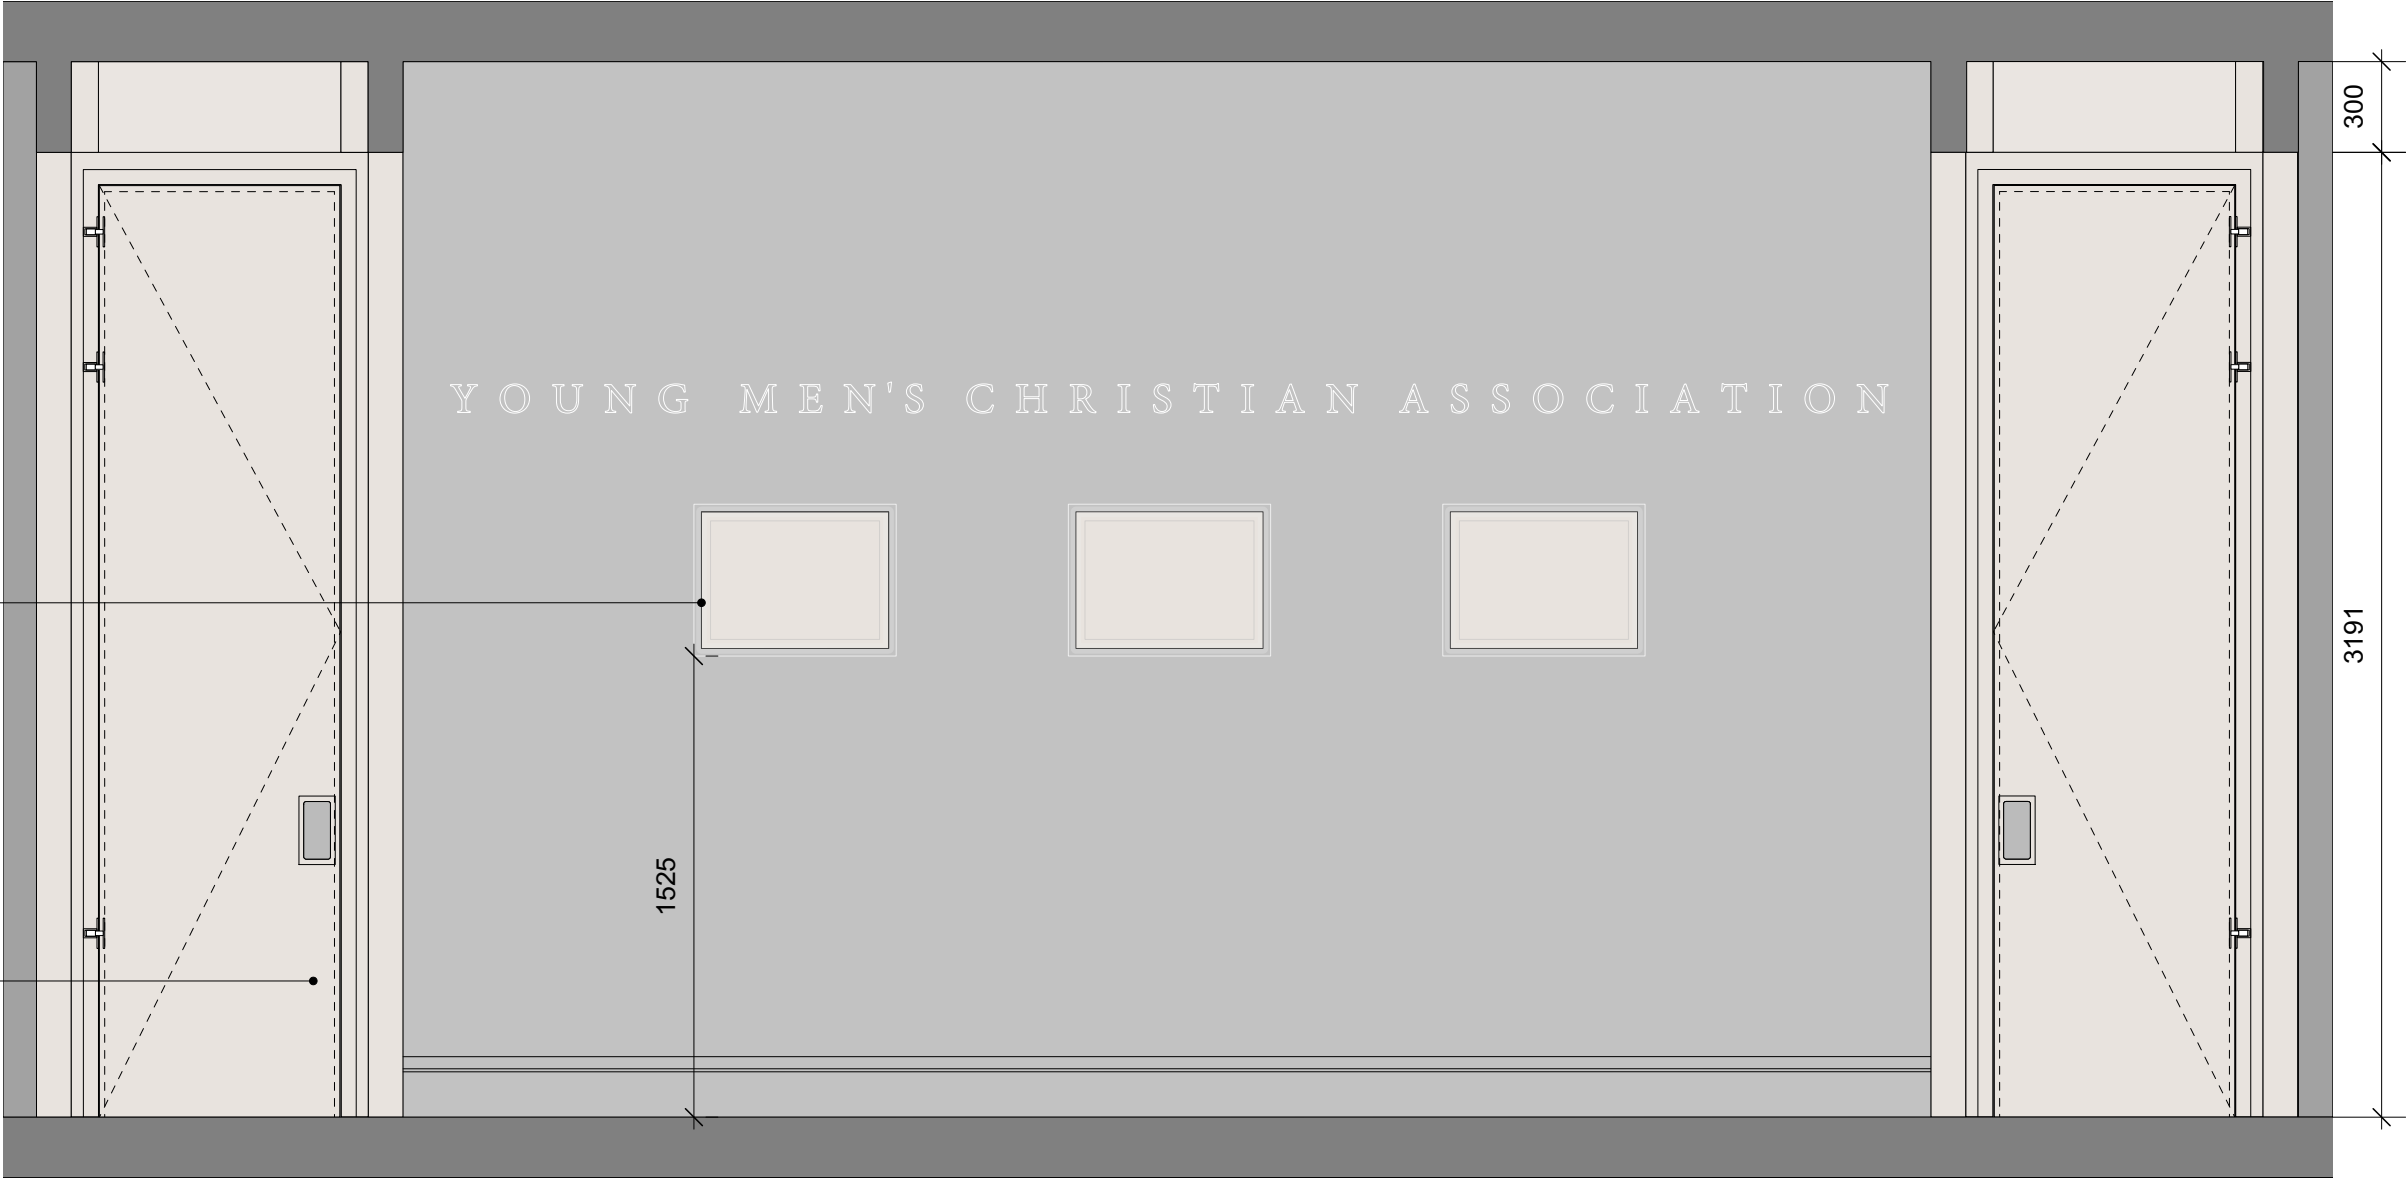

A 553.1 ELEVATION C
SCALE 1:25 @ A1, 1:50 @ A3

A 553.2 ELEVATION B
SCALE 1:25 @ A1, 1:50 @ A3



A 553.3 PRODUCT_HAFELE
Electromechanical concealed door closer



SITE PHOTOGRAPH_Ground floor landing:
Showing current location of Historic Stone Plaques

WALL FINISHES LEGEND

- TRADITIONAL HYDRAULIC/ LIME PLASTER
- GYPSUM PLASTER


Notes:

Responsibility is not accepted for errors made by others scaling from this drawing.

All construction information should be taken from figured dimensions only. Dimensions are in millimetres unless otherwise stated.

All dimensions and conditions are to be checked on site prior to preparing drawings or commencing any work.

Any variations or supplementary drawings are to be approved by The Architect.

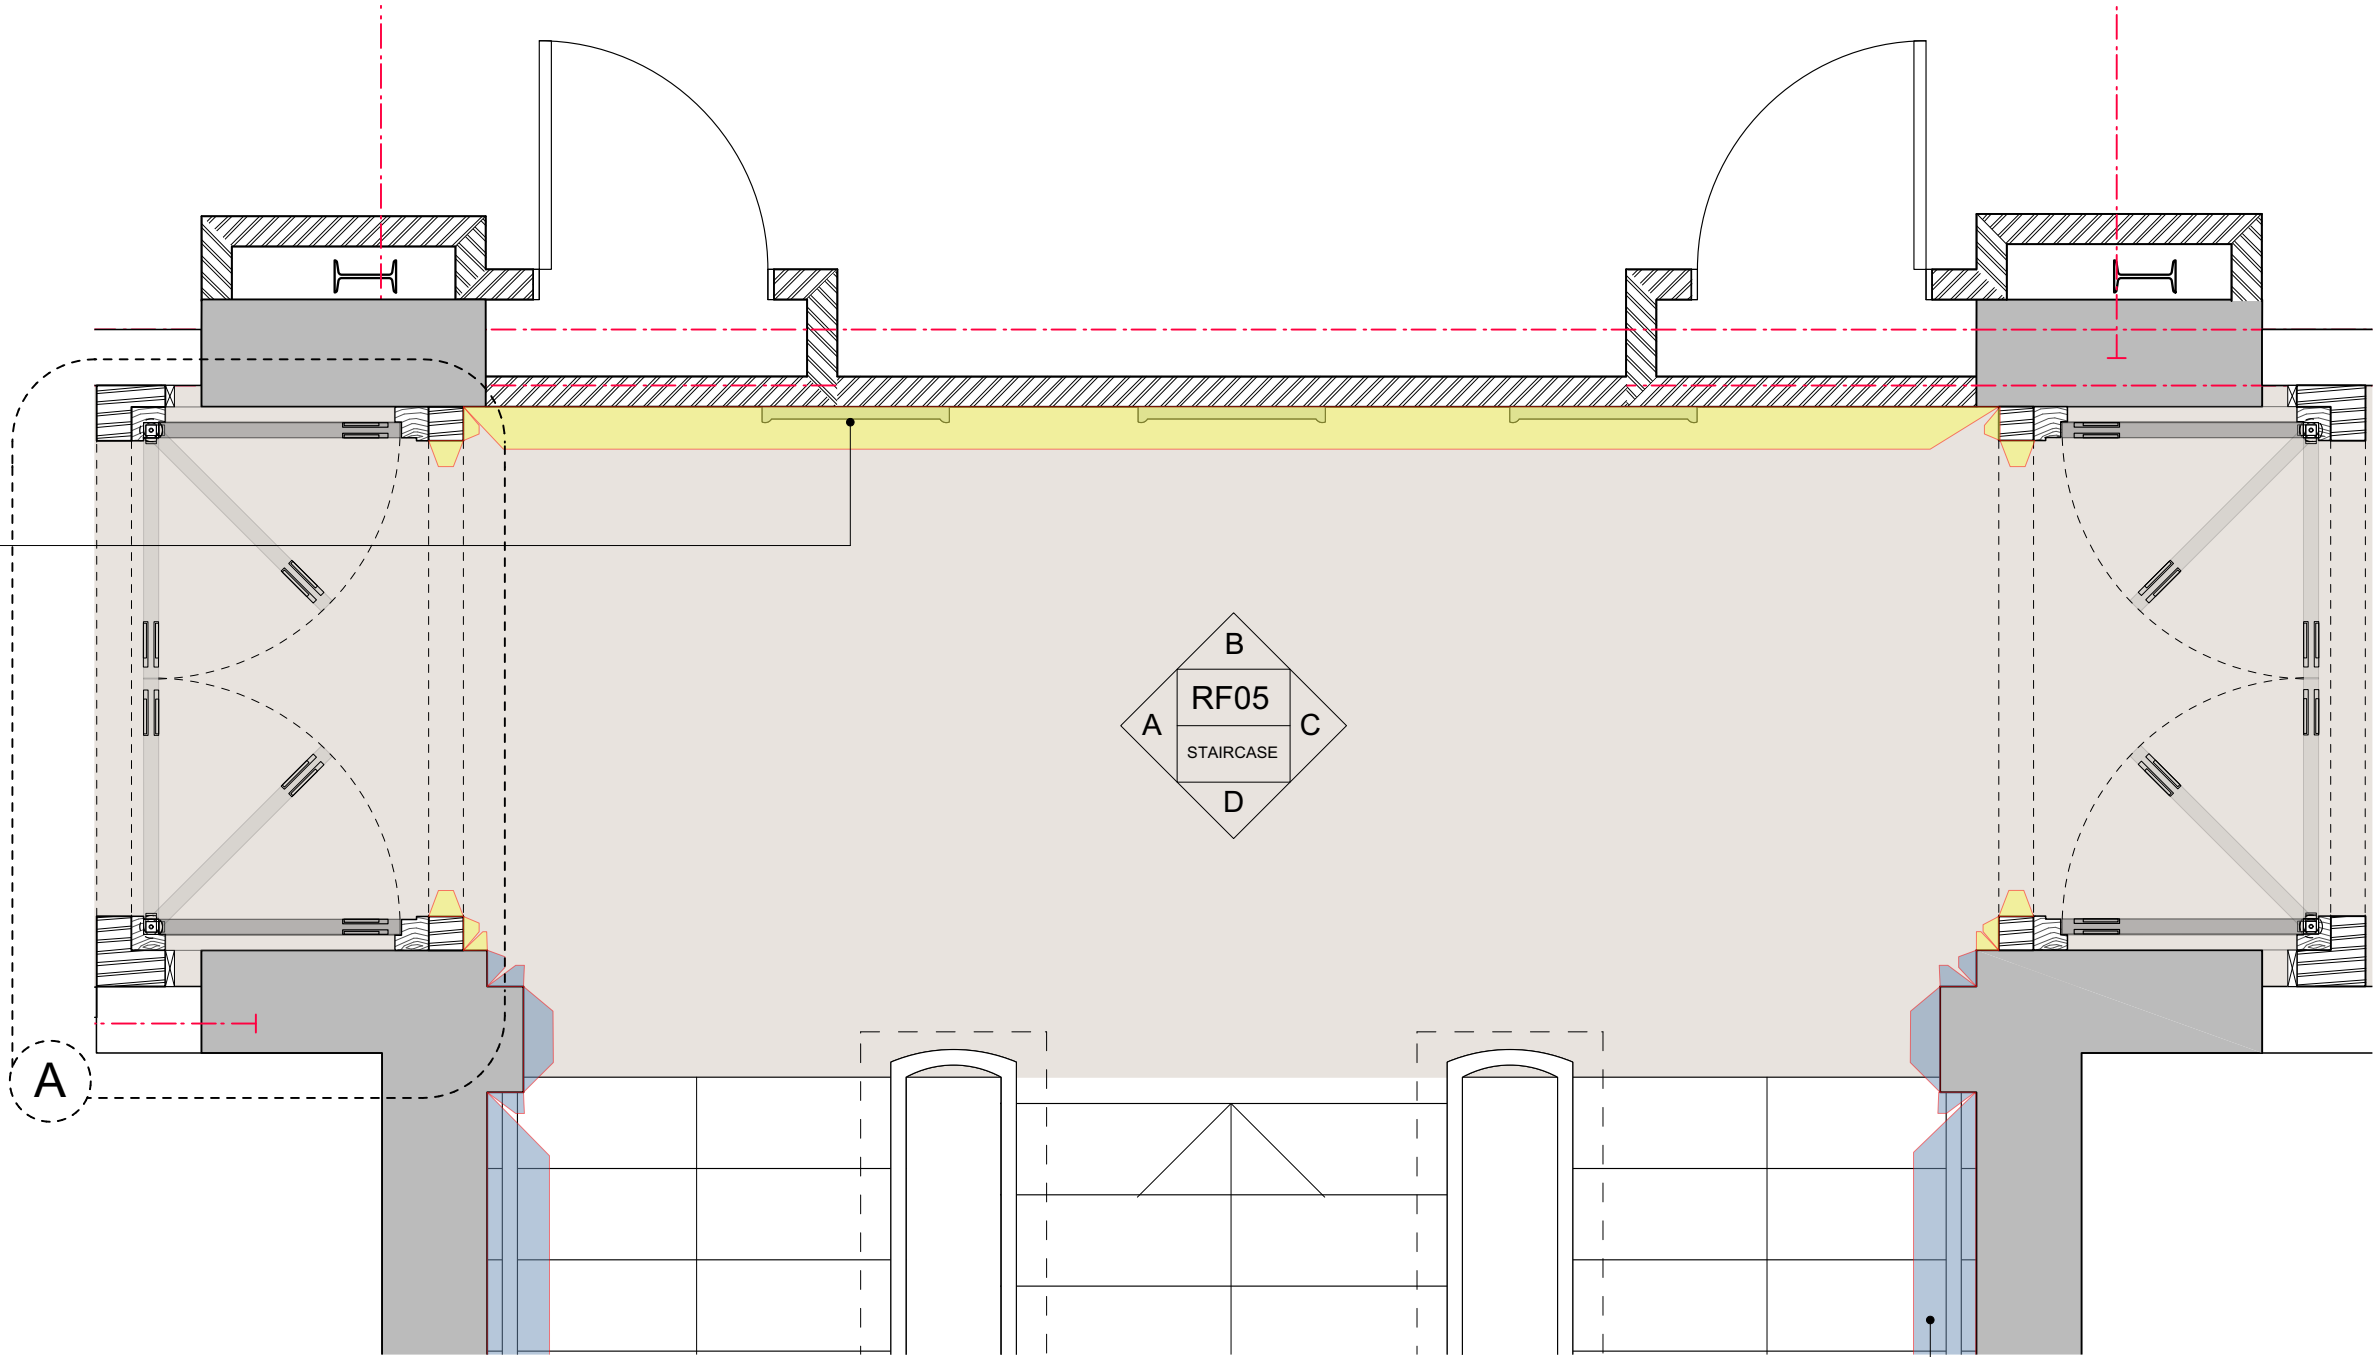


A 553.5 PLAN_FIRST FLOOR HALLWAY
SCALE 1:25 @ A1, 1:50 @ A3

Original ochre and black painted Scheme over traditional hydraulic/ lime plaster


Harmon hinge door leaf (in open position) completely recessed back into the pocket when created by Wall nibs built on either sides and creating a clear passageway

Harmon Hinges allow the doors to swing clear of the opening and fold back into a pocket at a right angle to the closed position and allow for the creation of a panelled hallway when the doors are in open position.

No part of the hinge projects beyond the face of the door in either the open or closed position

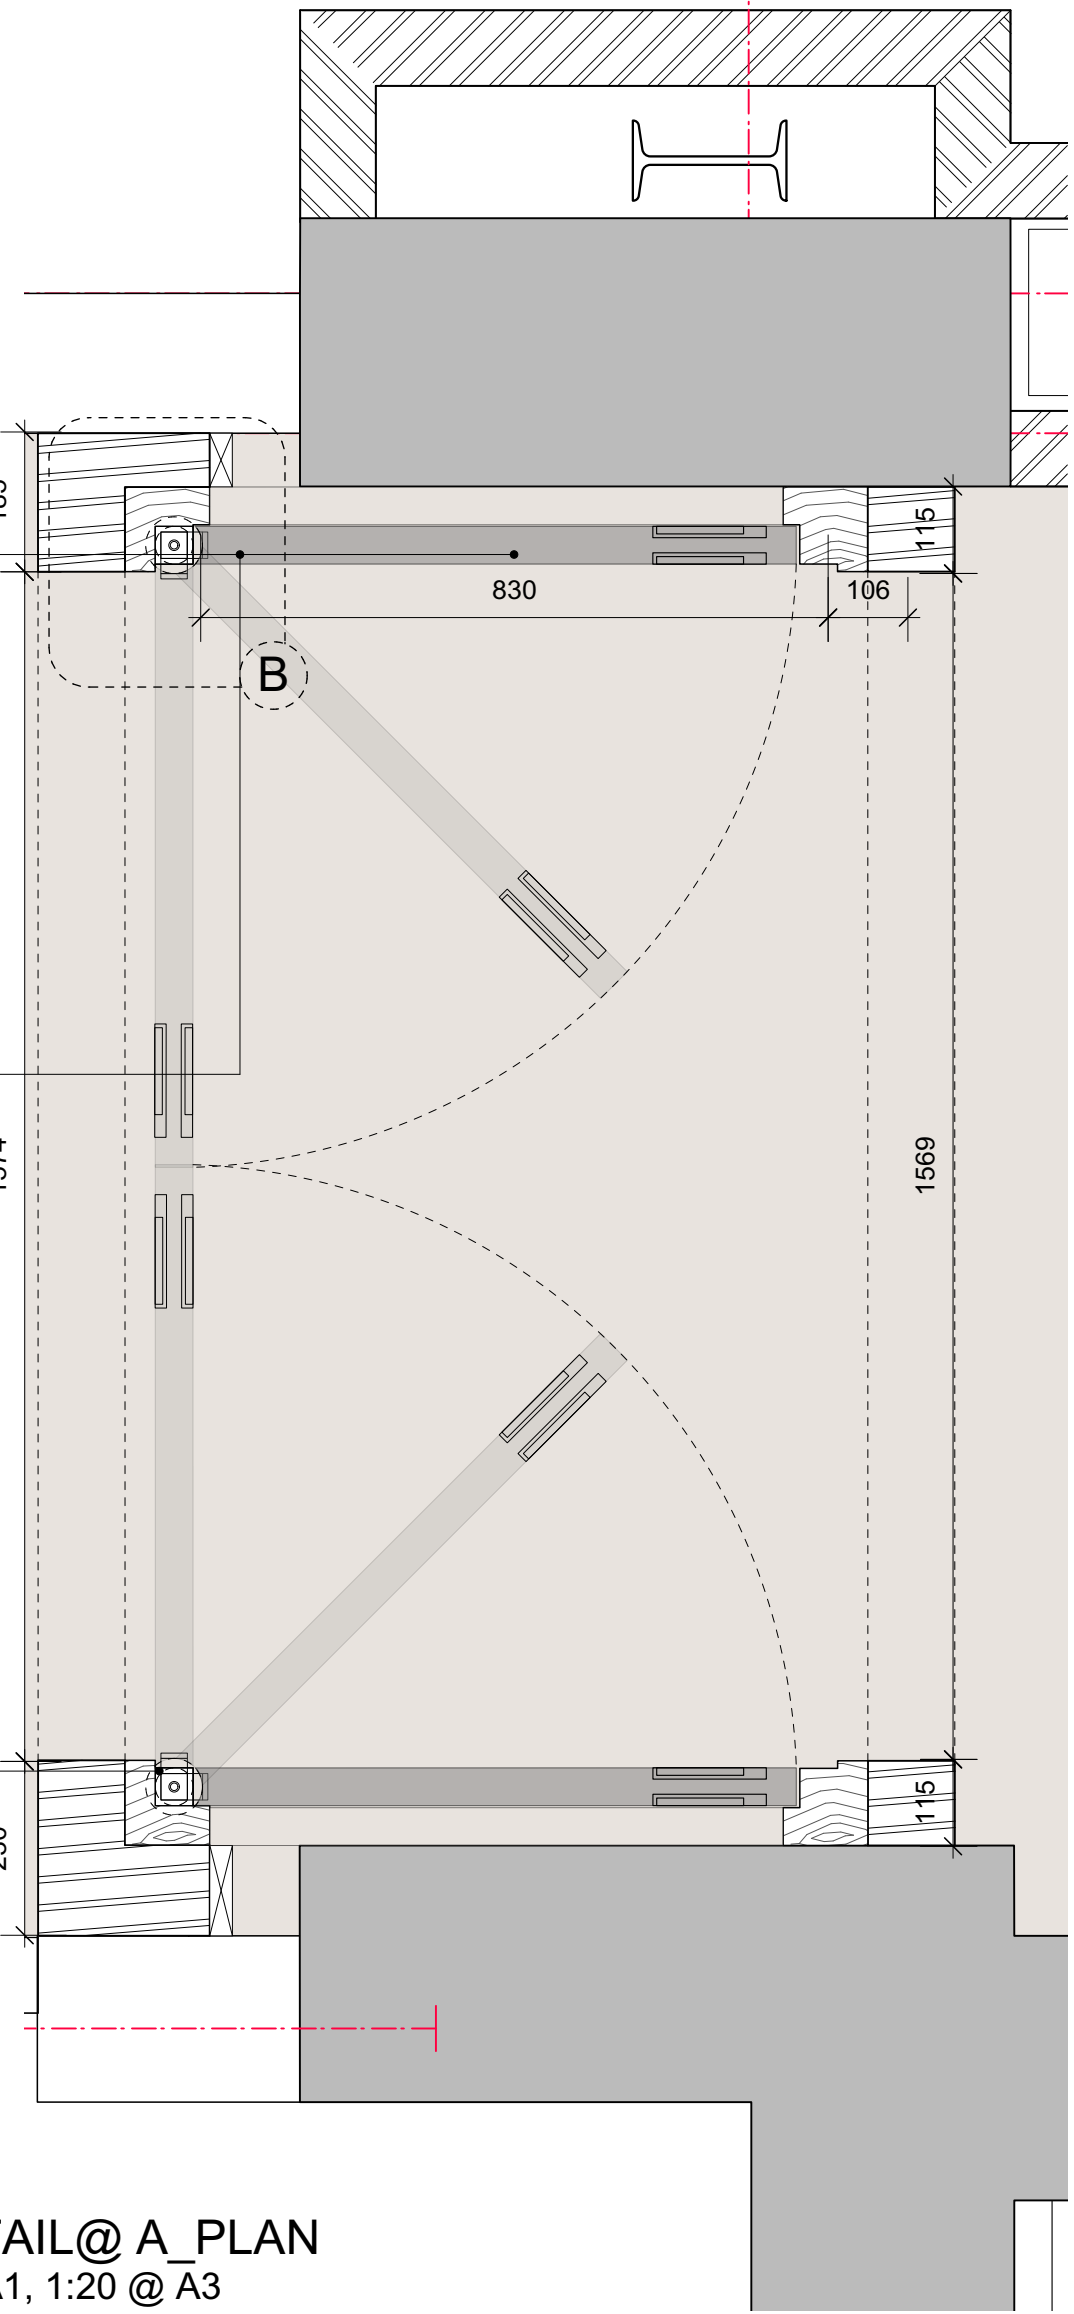

A 553.4 DETAIL@ A_PLAN
SCALE 1:10 @ A1, 1:20 @ A3

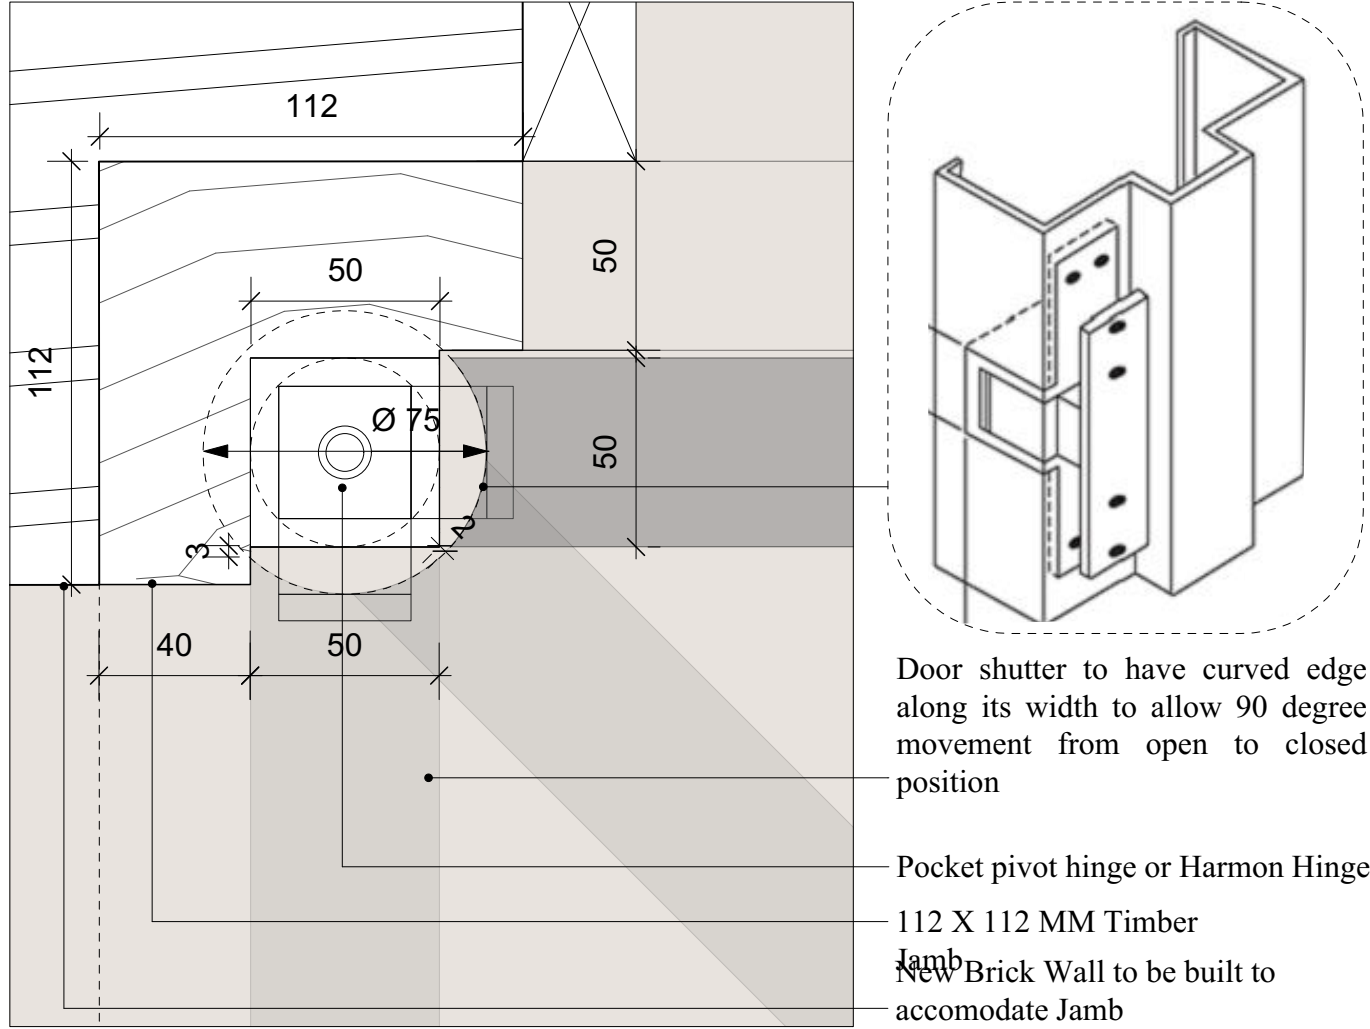

Door shutter to have curved edge along its width to allow 90 degree movement from open to closed position

Pocket pivot hinge or Harmon Hinge
112 X 112 MM Timber Jamb
New Brick Wall to be built to accomodate Jamb

A 553.6 DETAIL@ B_PLAN
SCALE 1:2 @ A1, 1:4 @ A3

NO.	DATE	REVISION
CLIENT		
CHRT		
PROJECT		
YMCA Merthyr Tydfil		
DRAWING TITLE		
Door Details - First Floor Lobby		
DRAWN/CHECKED	SCALE	DATE
SK/KS	1:50	24.06.2016
DRAWING NO.		REV.
3510_A_553		

DO NOT SCALE FOR CONSTRUCTION PURPOSES • ALL DIMENSIONS TO BE CHECKED ON SITE • NOTIFY ARCHITECT OF ALL DISCREPANCIES • THIS DRAWING IS COPYRIGHT

DAVIES SUTTON ARCHITECTS

Penrhed Studios • Penrhed Street
Grangestown • Cardiff • CF11 7JU
Tel: 029 2066 4455 • Fax: 029 2066 4411
E-mail: office@davies-sutton.co.uk
Web: www.davies-sutton.co.uk