


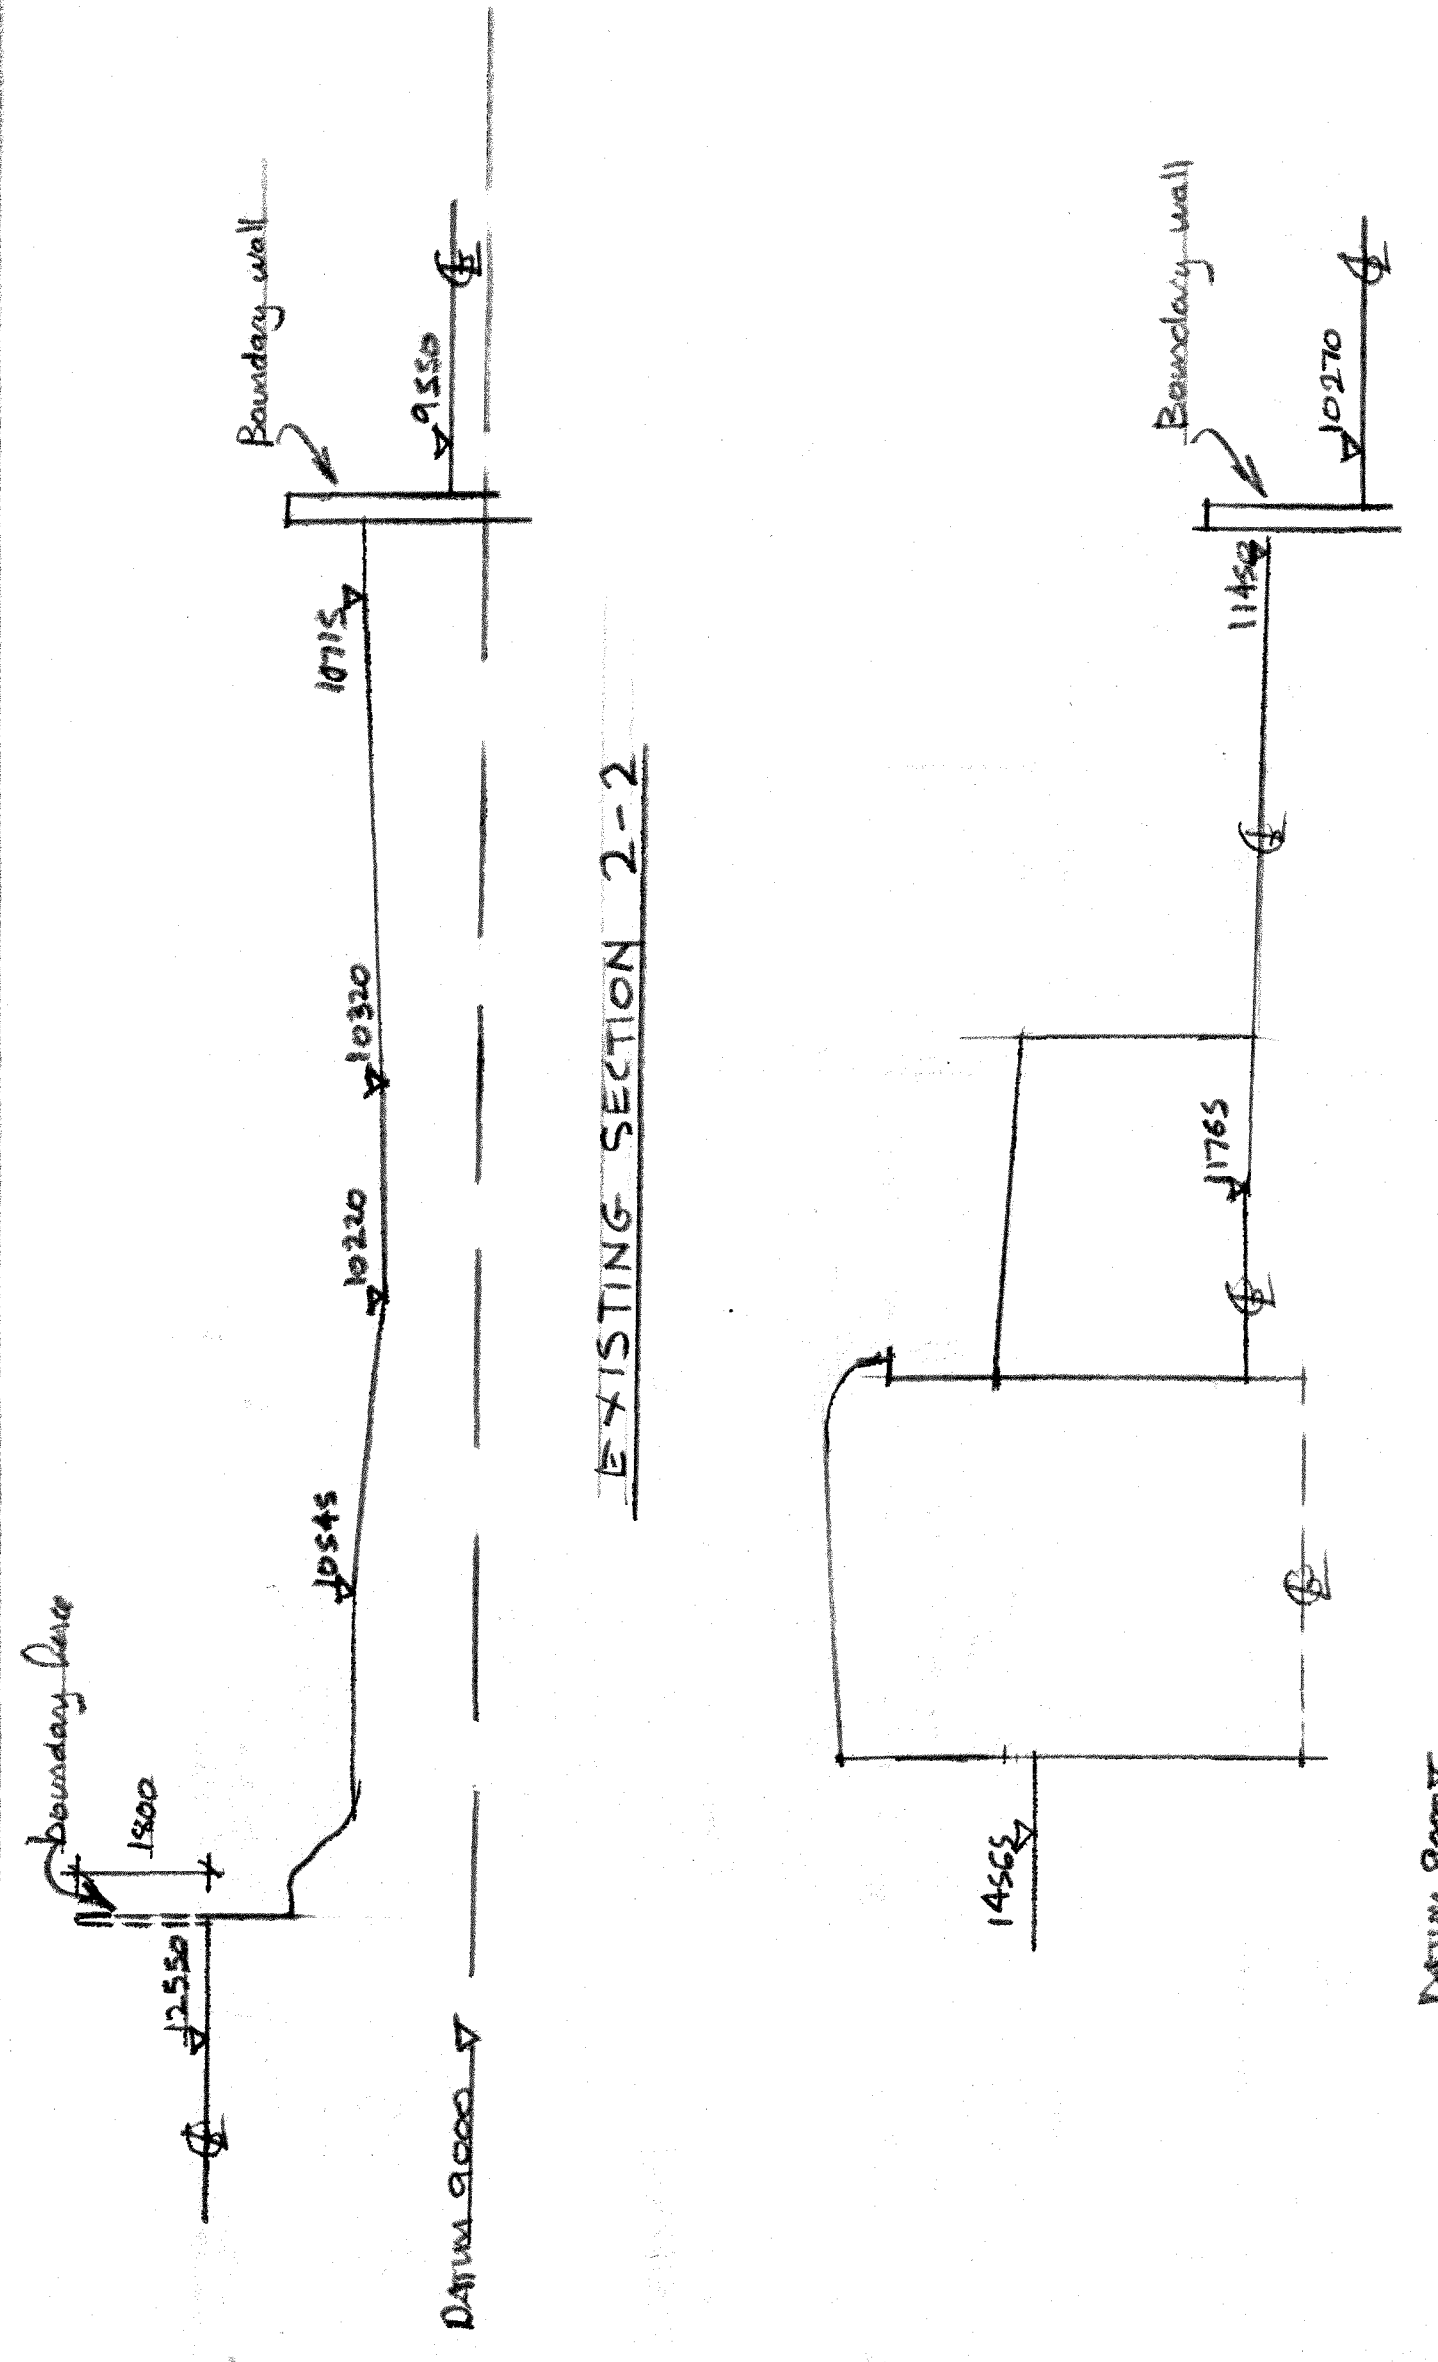


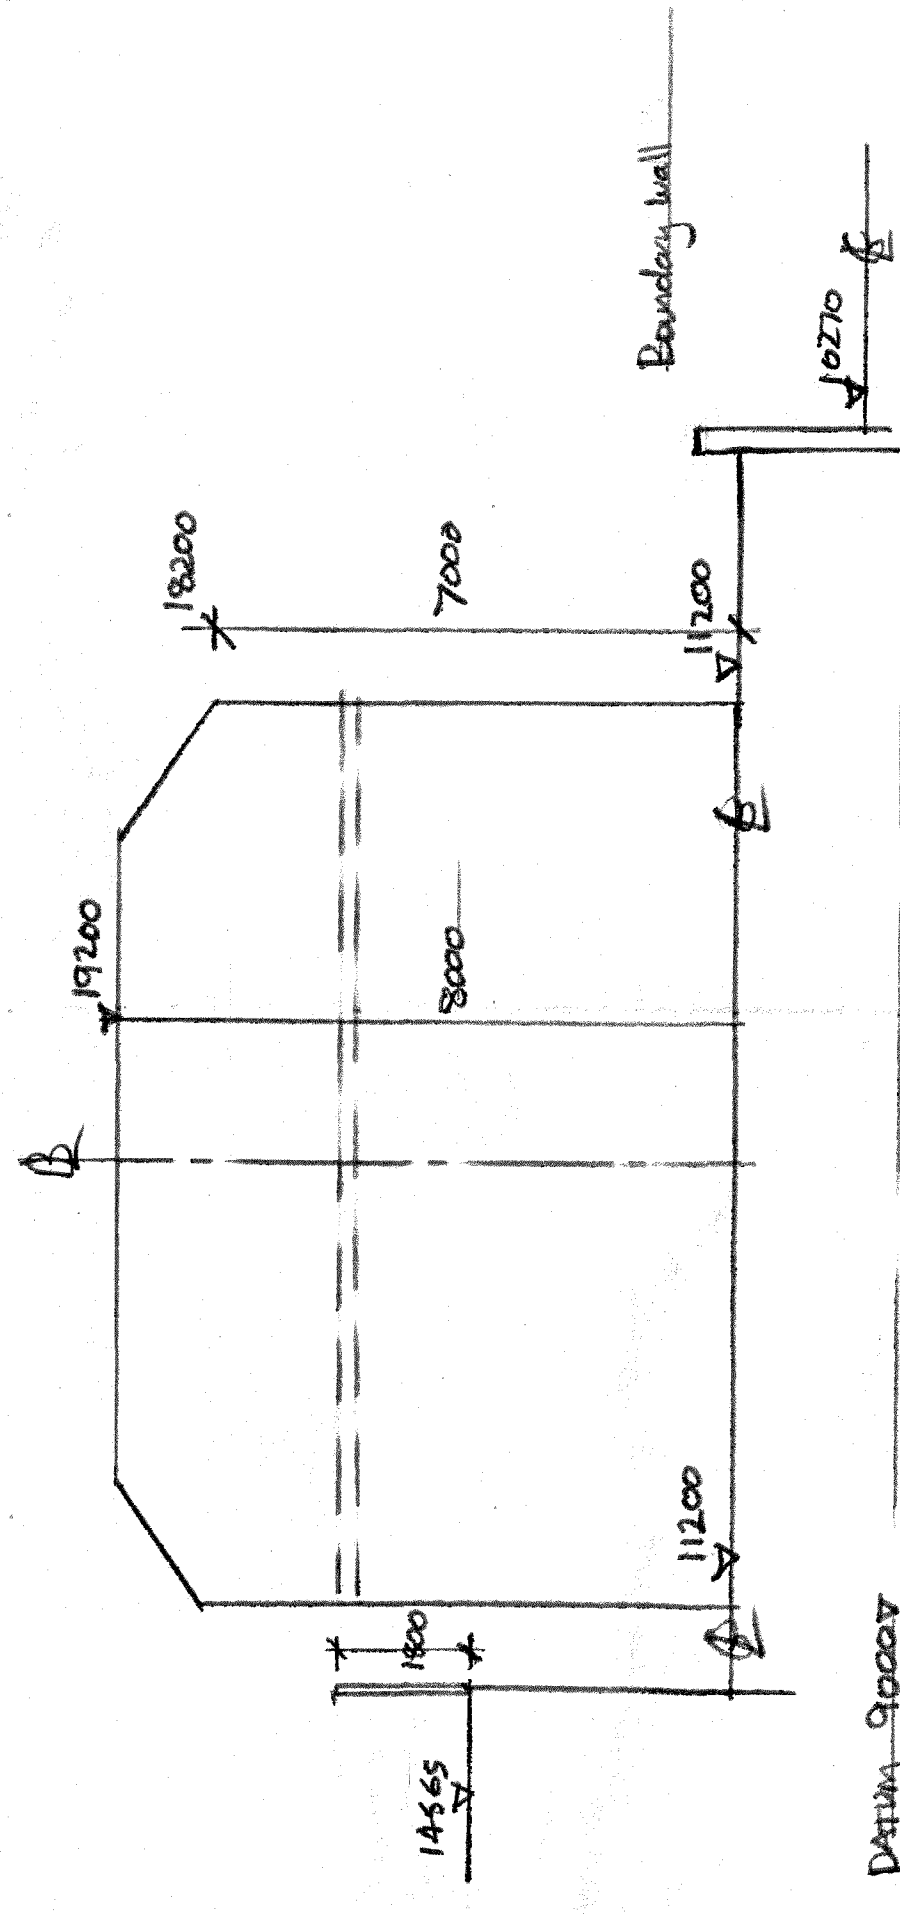

EXISTING SECTION 2-2

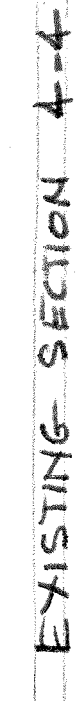

PROPOSED SECTION 4-4

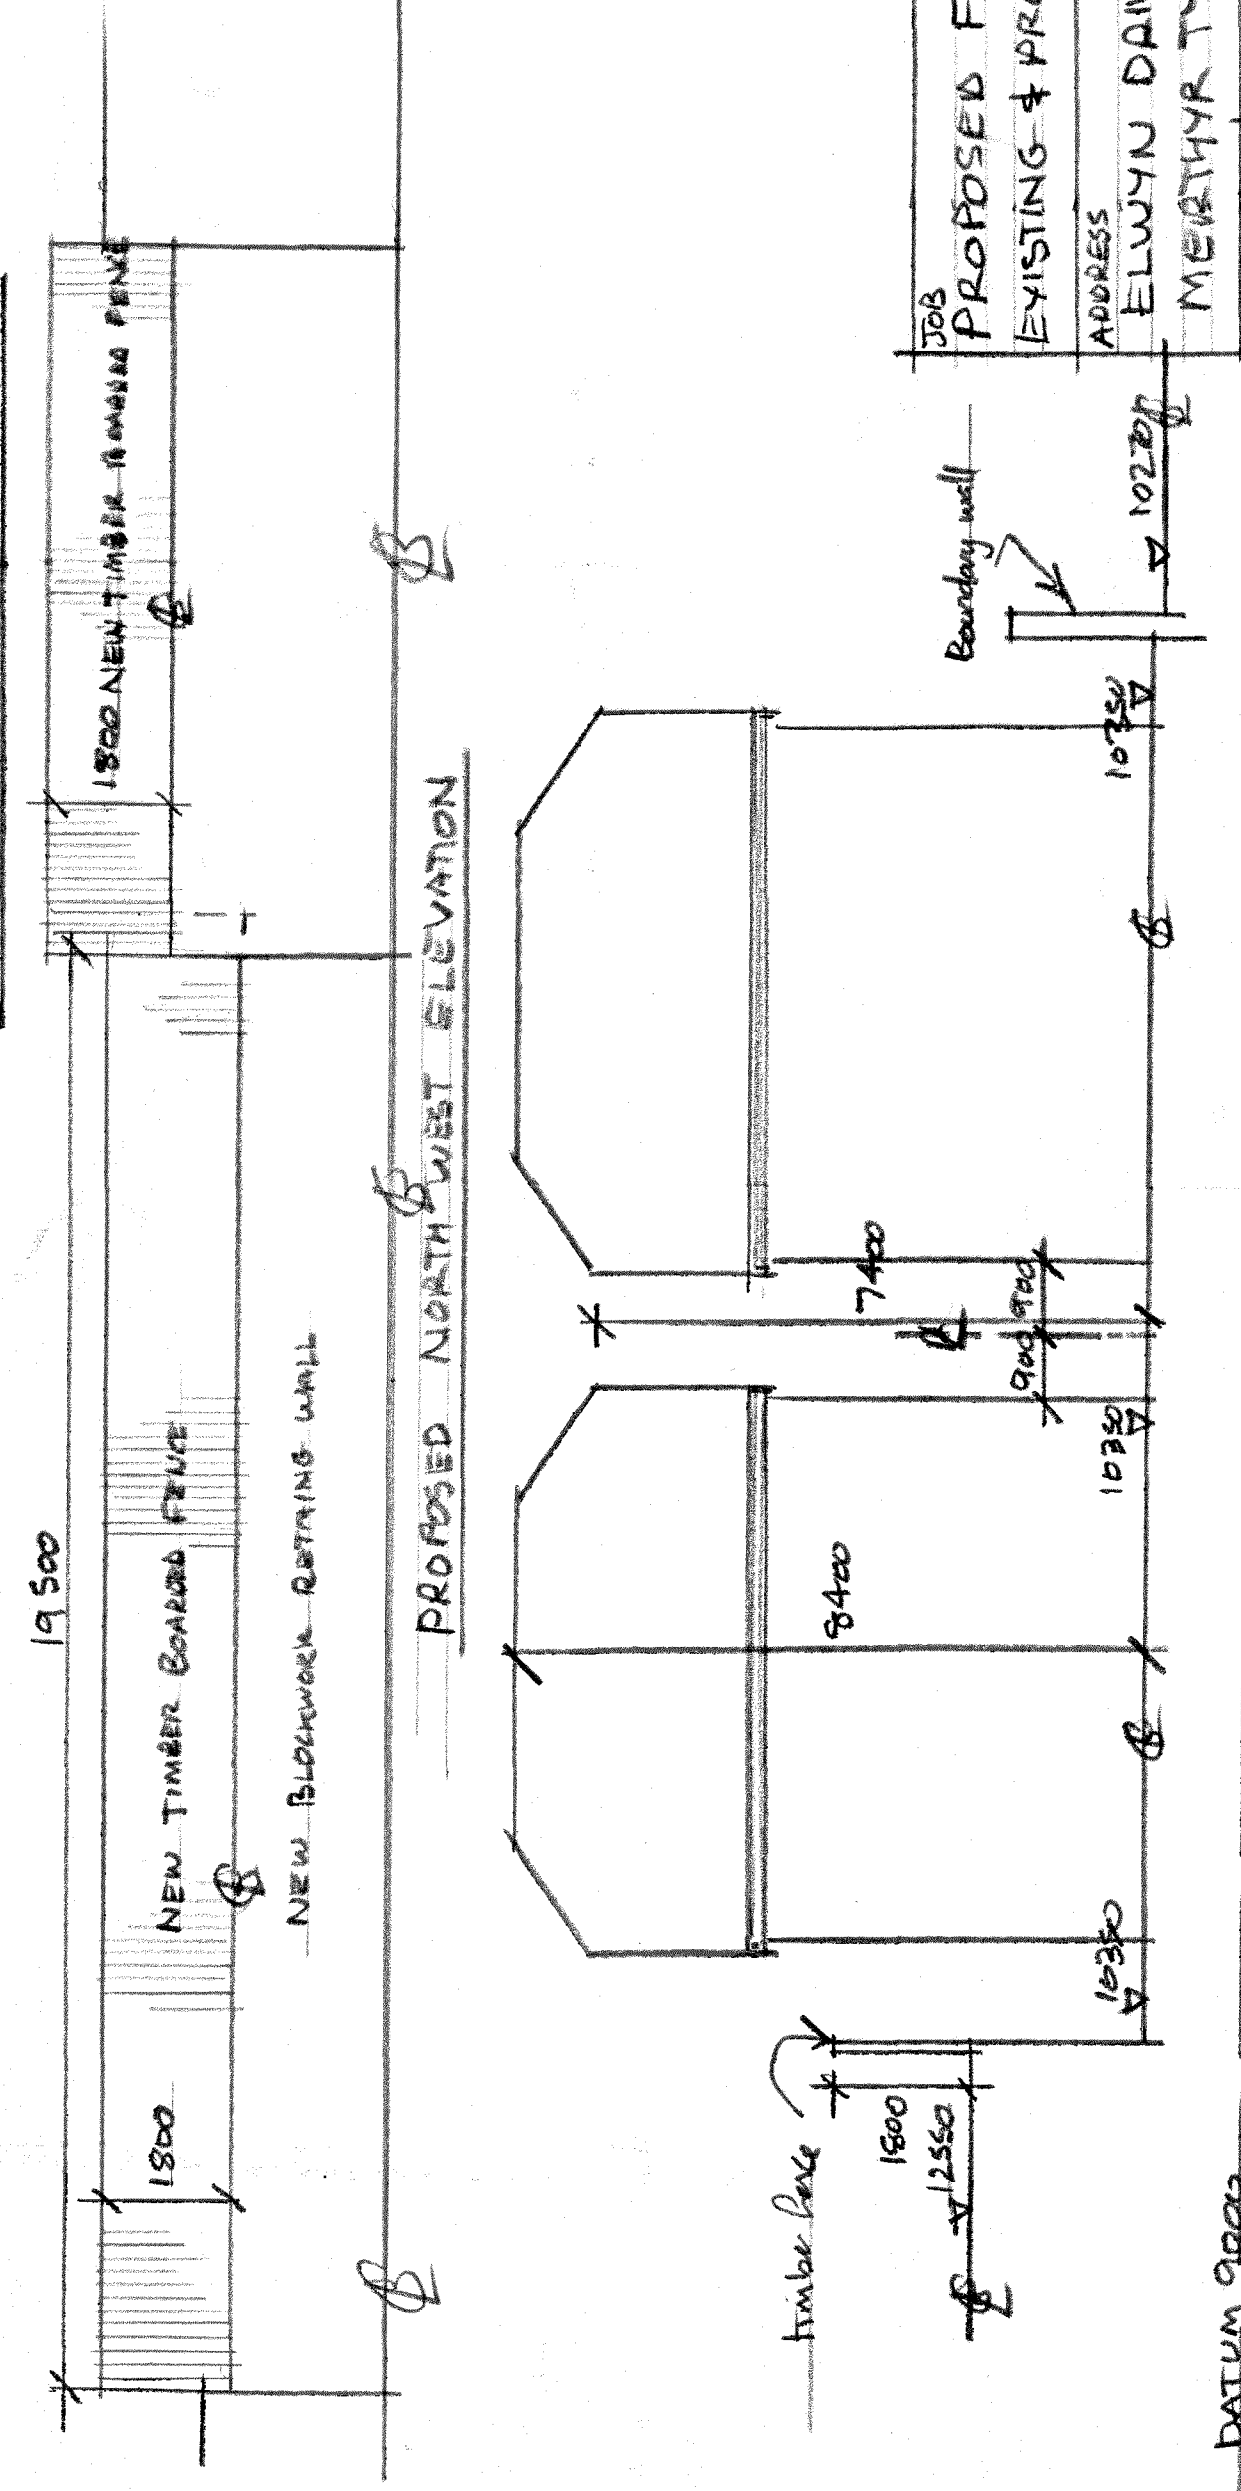

PROPOSED SECTION 2-2

308	PROPOSED FOUR DWELLINGS EXISTING & PROPOSED SITE SECTIONS	DATE MARCH 2023	SCALE 1:100	DRAWN A. COLLINS
ADDRESS ELWYN DRIVE, TWYNRODIN MEATHYR TYRIL, CEATONS				
DRAWG No.	6			