
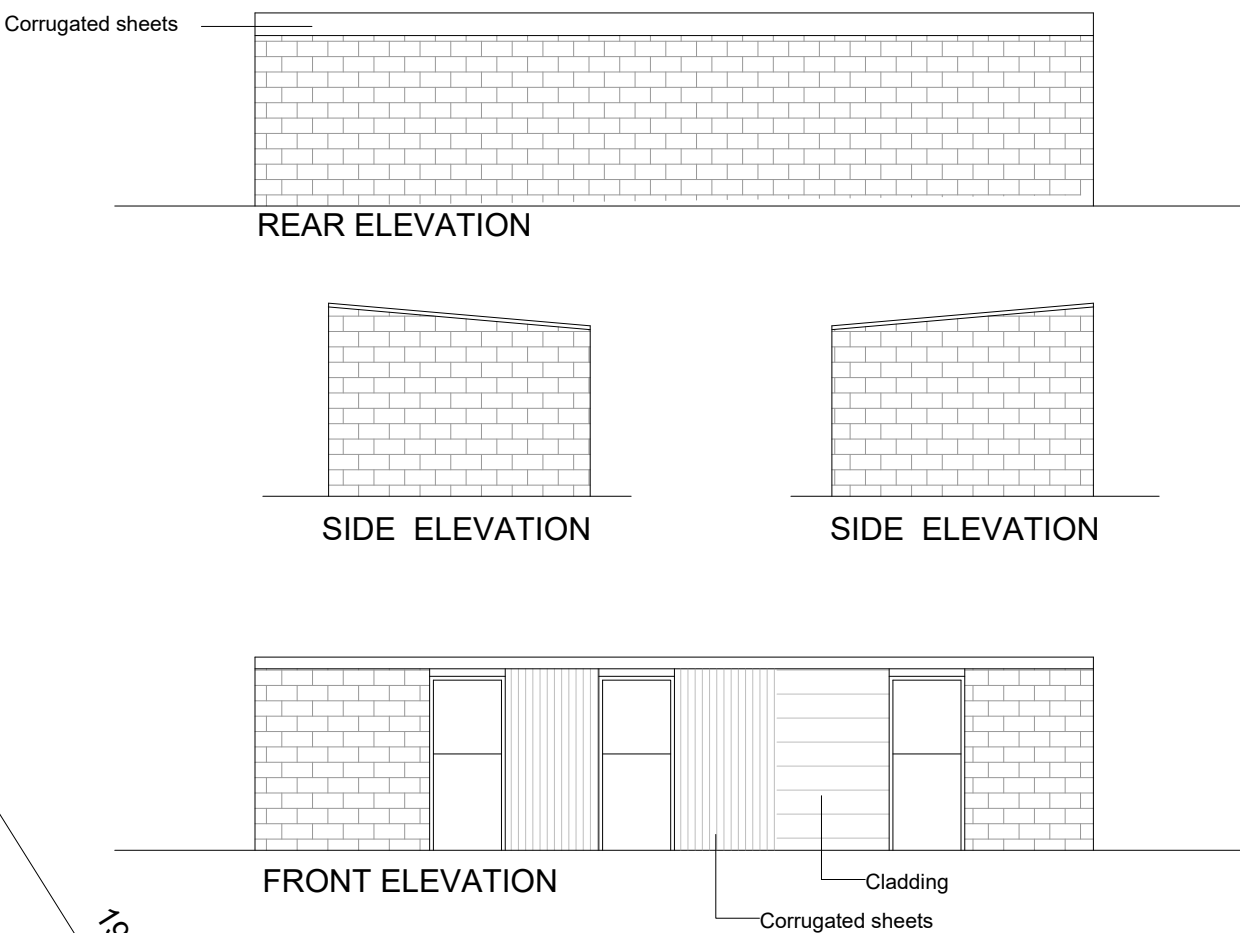


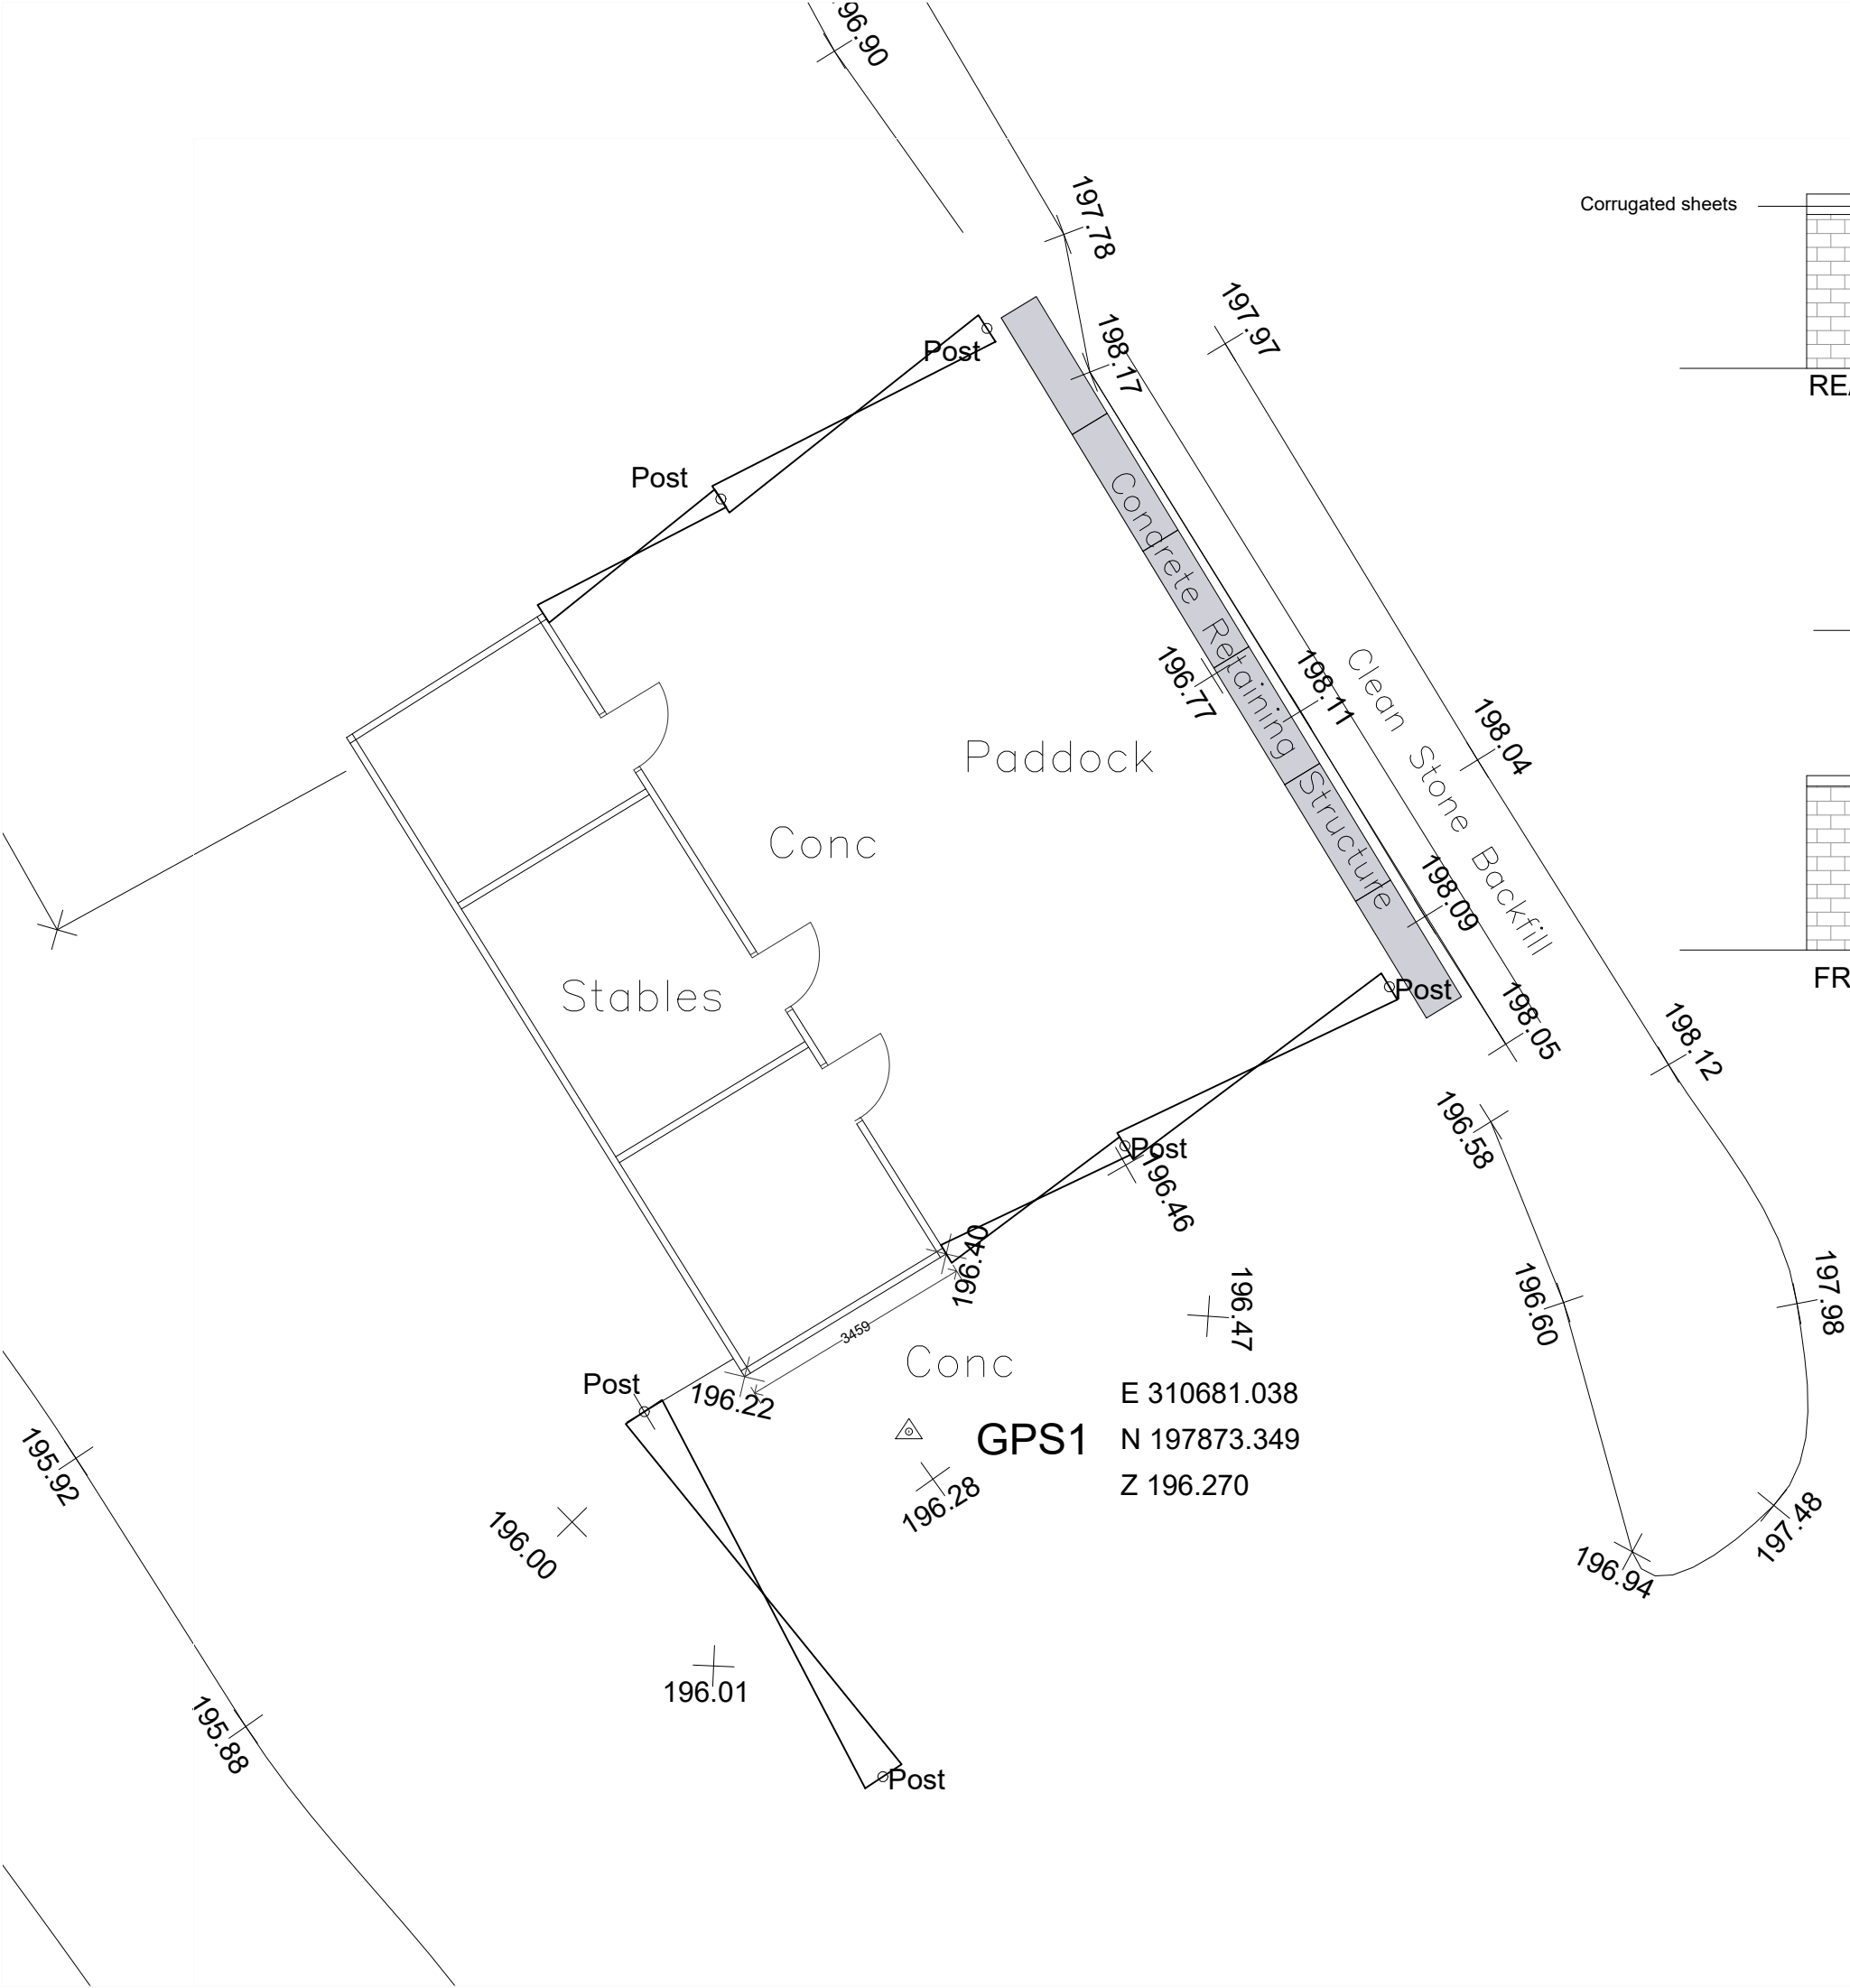

k.j.loyd AADip. RIBA CHARTERED ARCHITECT		49 Coed Y Pia, LLanbradach Caerphilly, CF83 3PT
PROJECT PROPOSED STABLES LAND OFF AEL Y BRYN TRELEWIS CF46 6BD	SCALE 1:100 @ A3	DATE JUNE 2022
DRAWN KL	DRG. NO. 01	
DRAWING EXISTING PLAN AND ELEVATIONS		

THIS DRAWING IS COPYRIGHT