


Pre-cast interlocking concrete block retaining wall units 1200 x 600 x 600mm

ELEVATION

PROPOSED STABLE BLOCK

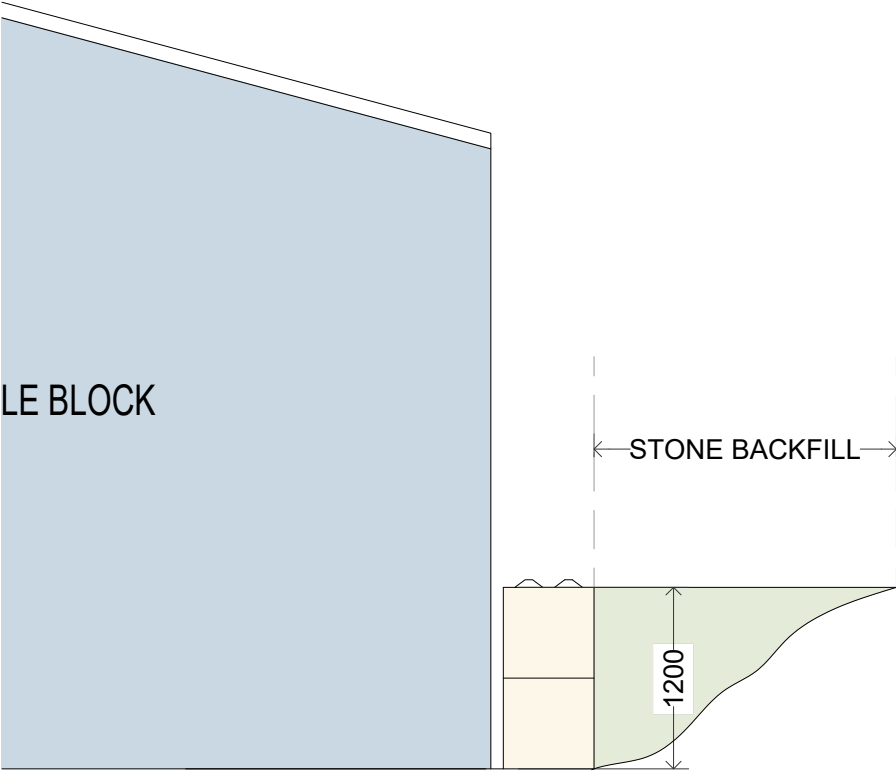

STONE BACKFILL

1200

SECTION



k.j.lloyd AADip. RIBA CHARTERED ARCHITECT		49 Coed Y Pia, LLanbradach Caerphilly, CF83 3PT	
PROJECT PROPOSED STABLES LAND OFF AEL Y BRYN TRELEWIS CF46 6BD		SCALE 1:100 @ A3	DATE OCT 2022
DRAWN KL		DRG. NO. 05	
DRAWING CONCRETE RETAINING WALL			
THIS DRAWING IS COPYRIGHT			