




George and Co.


BikePark Wales

Masterplan Amendments

814.006A	PLANS + SECTION		
sketch	1:50@A1	Dec '21	CG/SG
1st Floor Woodfred Studios 62 High St Merthyr Tydfil CF37 8DE 07830328652 hello@georgeandco.studio www.georgeandco.studio			
DO NOT SCALE THIS DRAWING			©George and Co.

A. minor revisions - 19.12.25

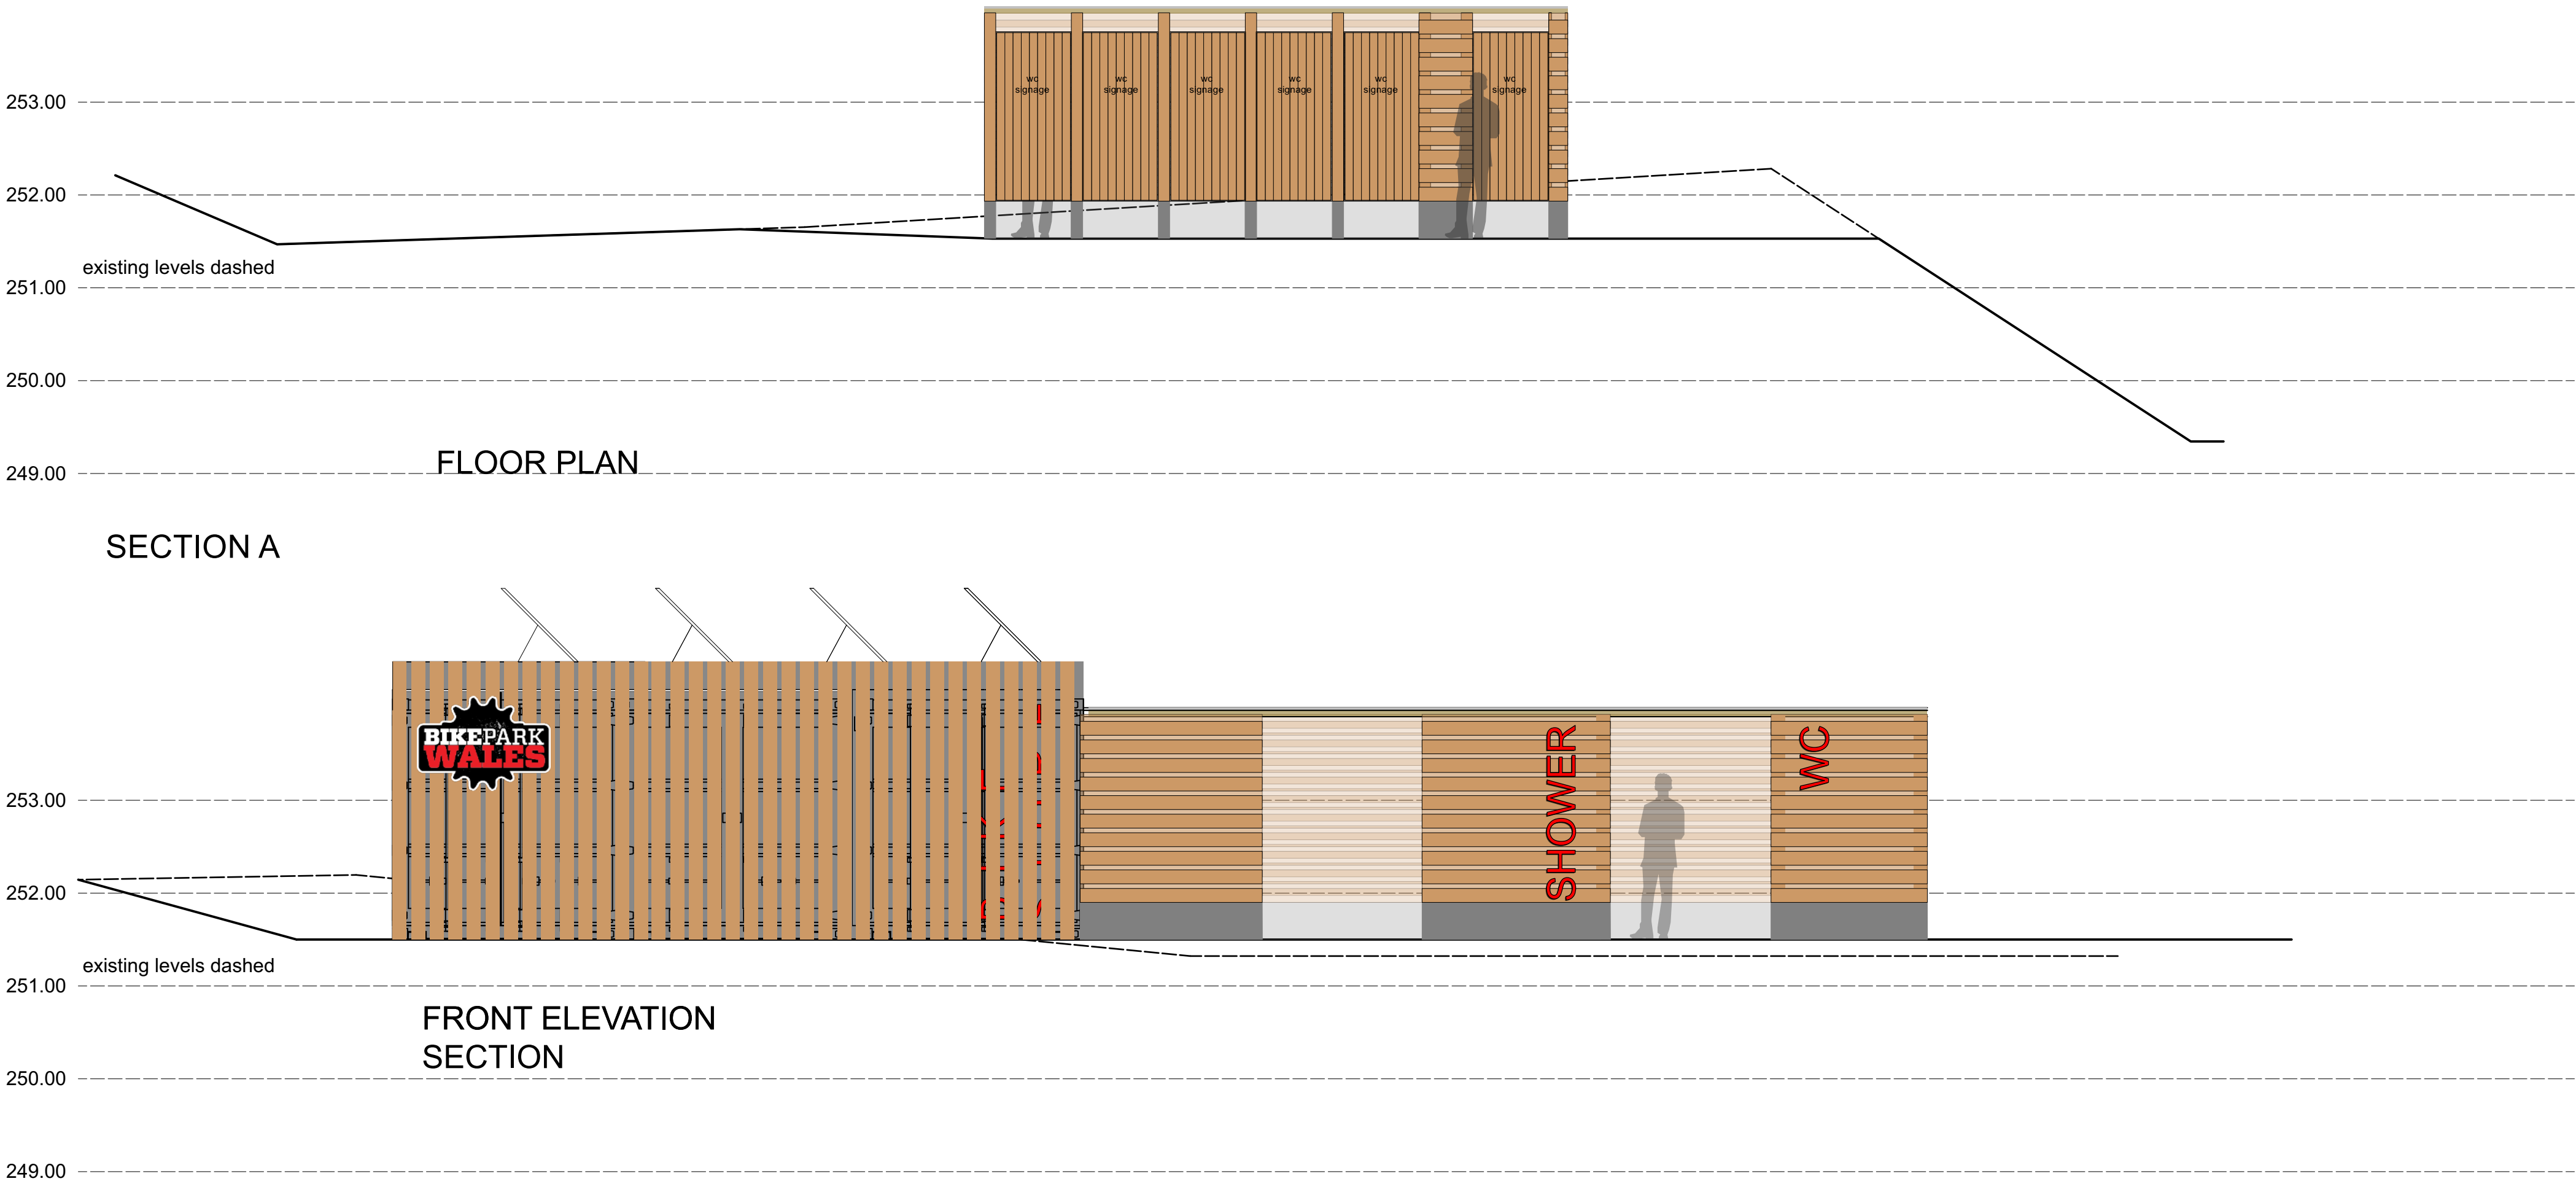

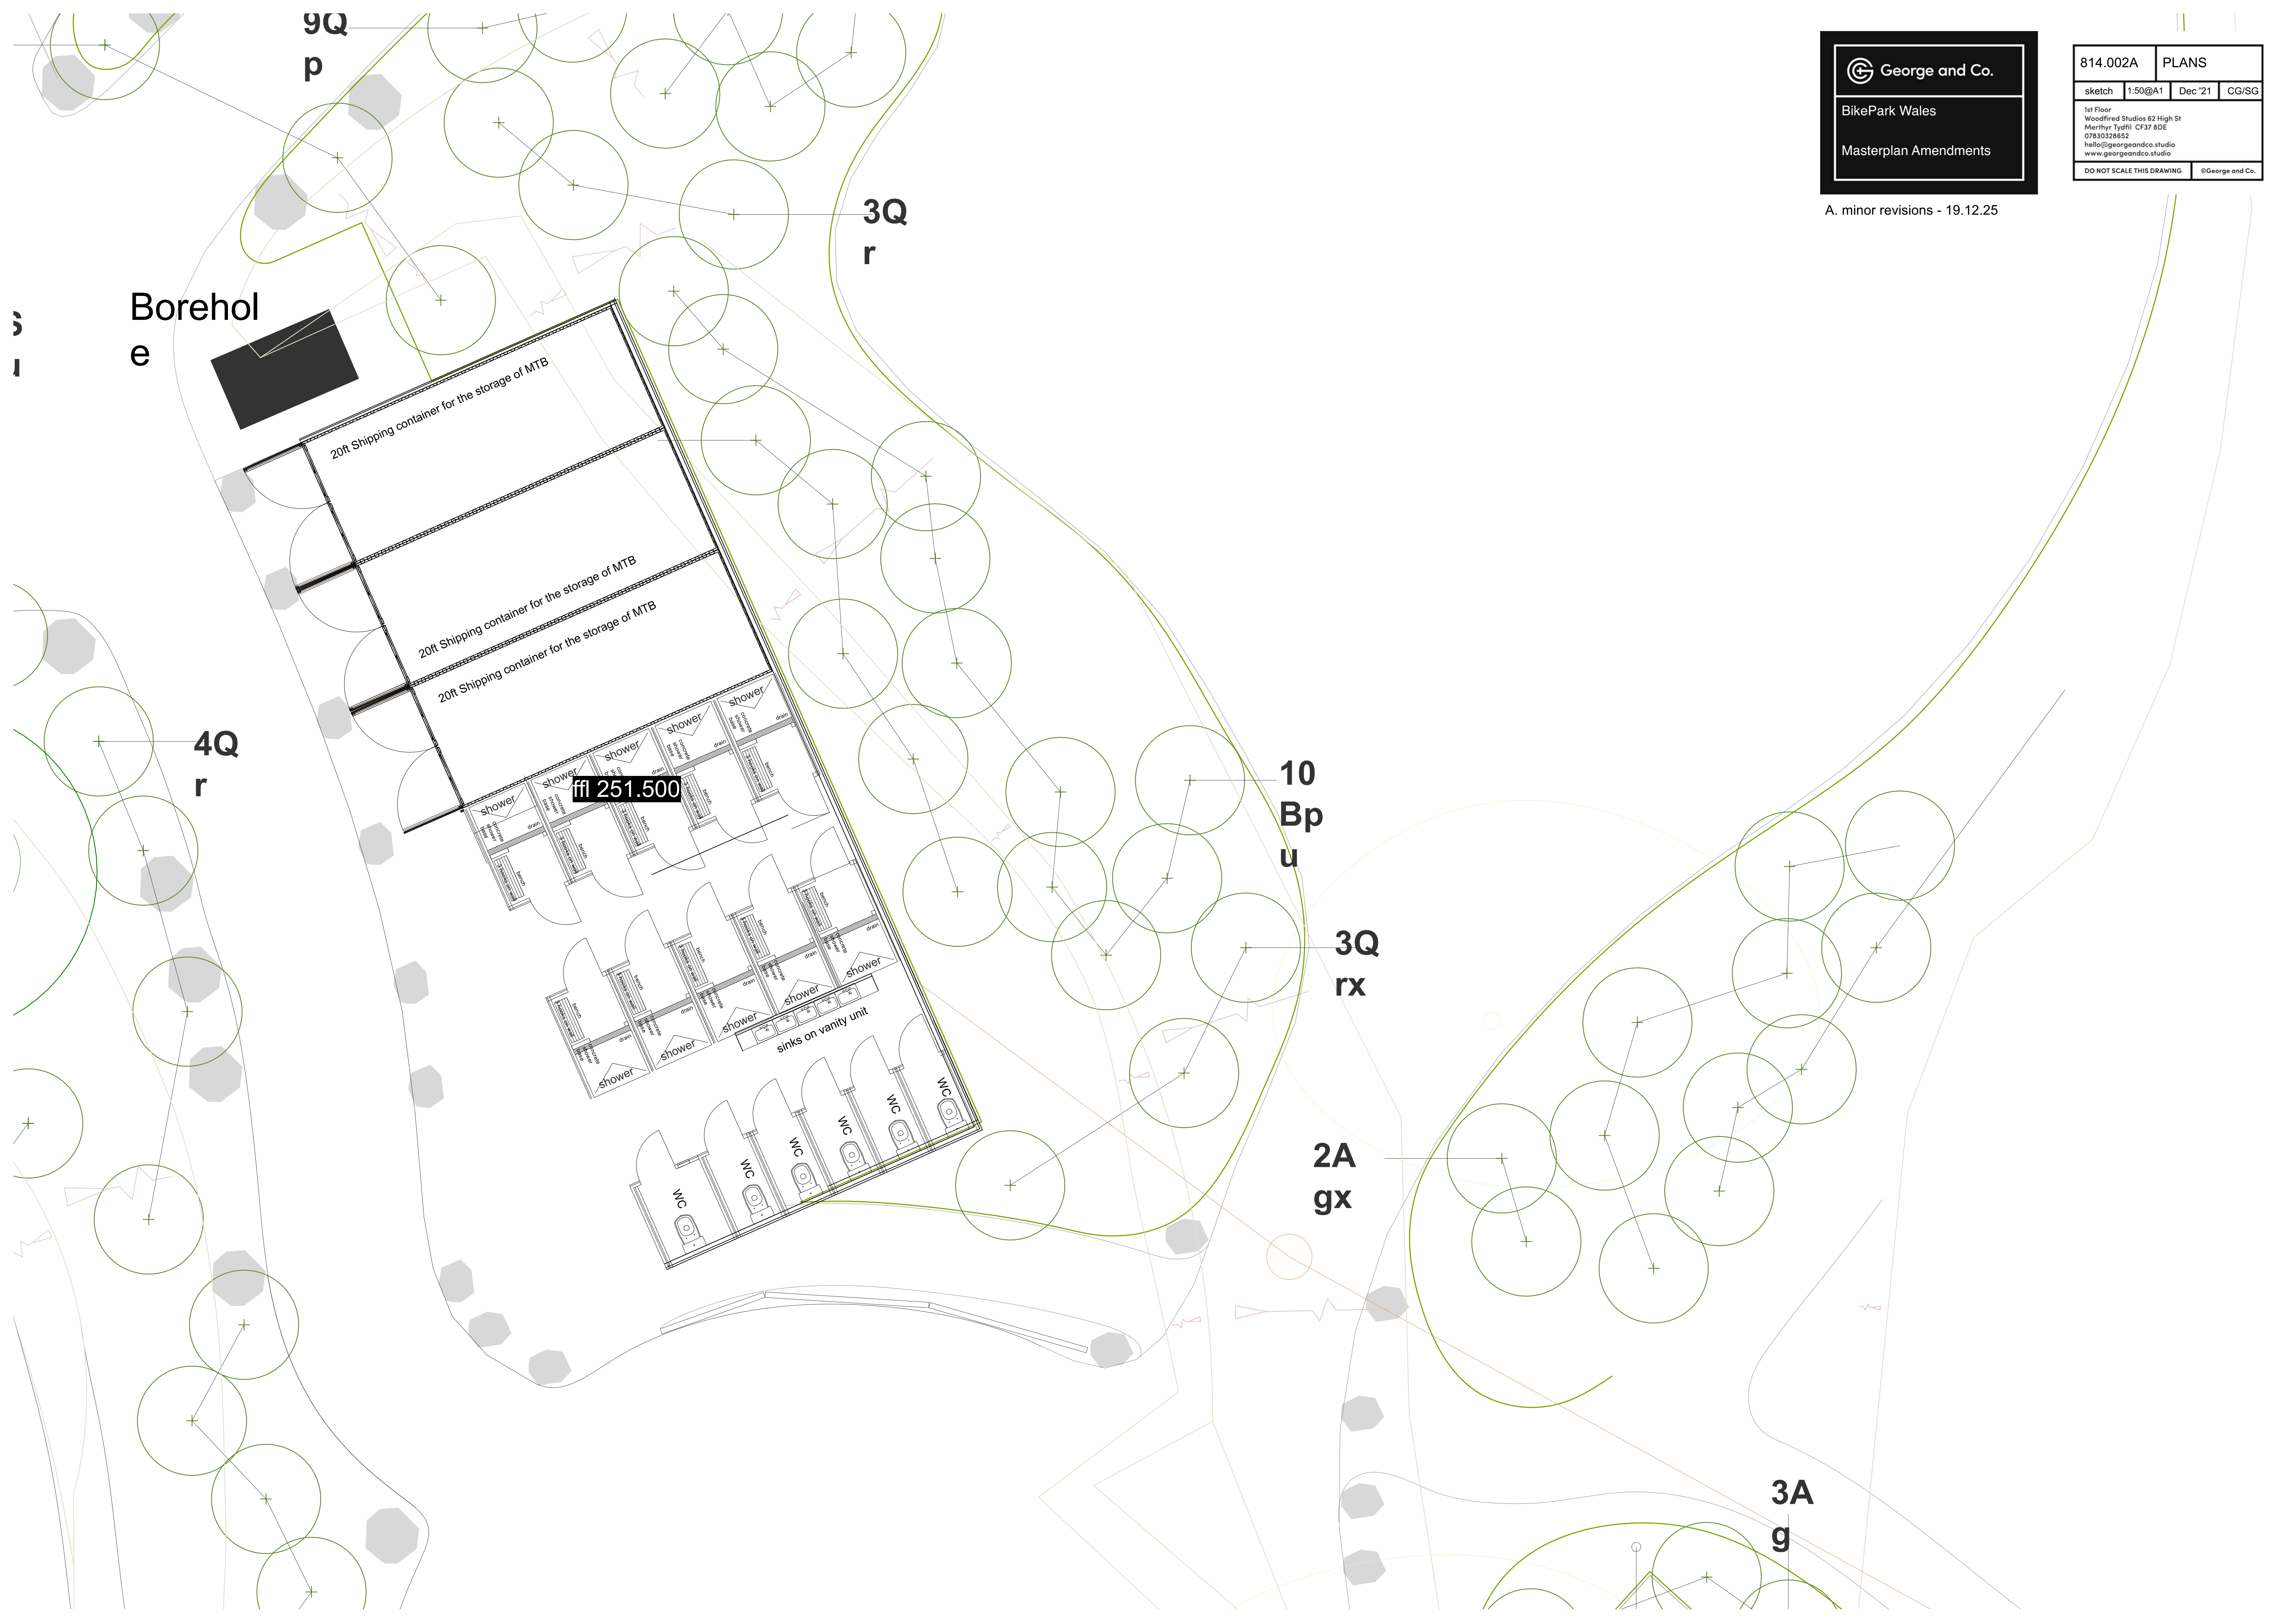

 George and Co.

BikePark Wales

Masterplan Amendments

814.002A		PLANS	
sketch	1:50@A1	Dec '21	CG/SG
1st Floor Woodfred Studios 62 High St Merthyr Tydfil CF37 8DE 07830328652 hello@georgeandco.studio www.georgeandco.studio			
DO NOT SCALE THIS DRAWING			©George and Co.

A. minor revisions - 19.12.25




 George and Co.

BikePark Wales

Masterplan Amendments





814.001A		PLANS	
sketch	1:50@A1	Dec '21	CG/SG
1st Floor Woodfired Studios 62 High St Merthyr Tydfil CF37 8DE 07830328552 hello@georgeandco.studio www.georgeandco.studio			
DO NOT SCALE THIS DRAWING			©George and Co.

A. minor revisions - 19.12.25

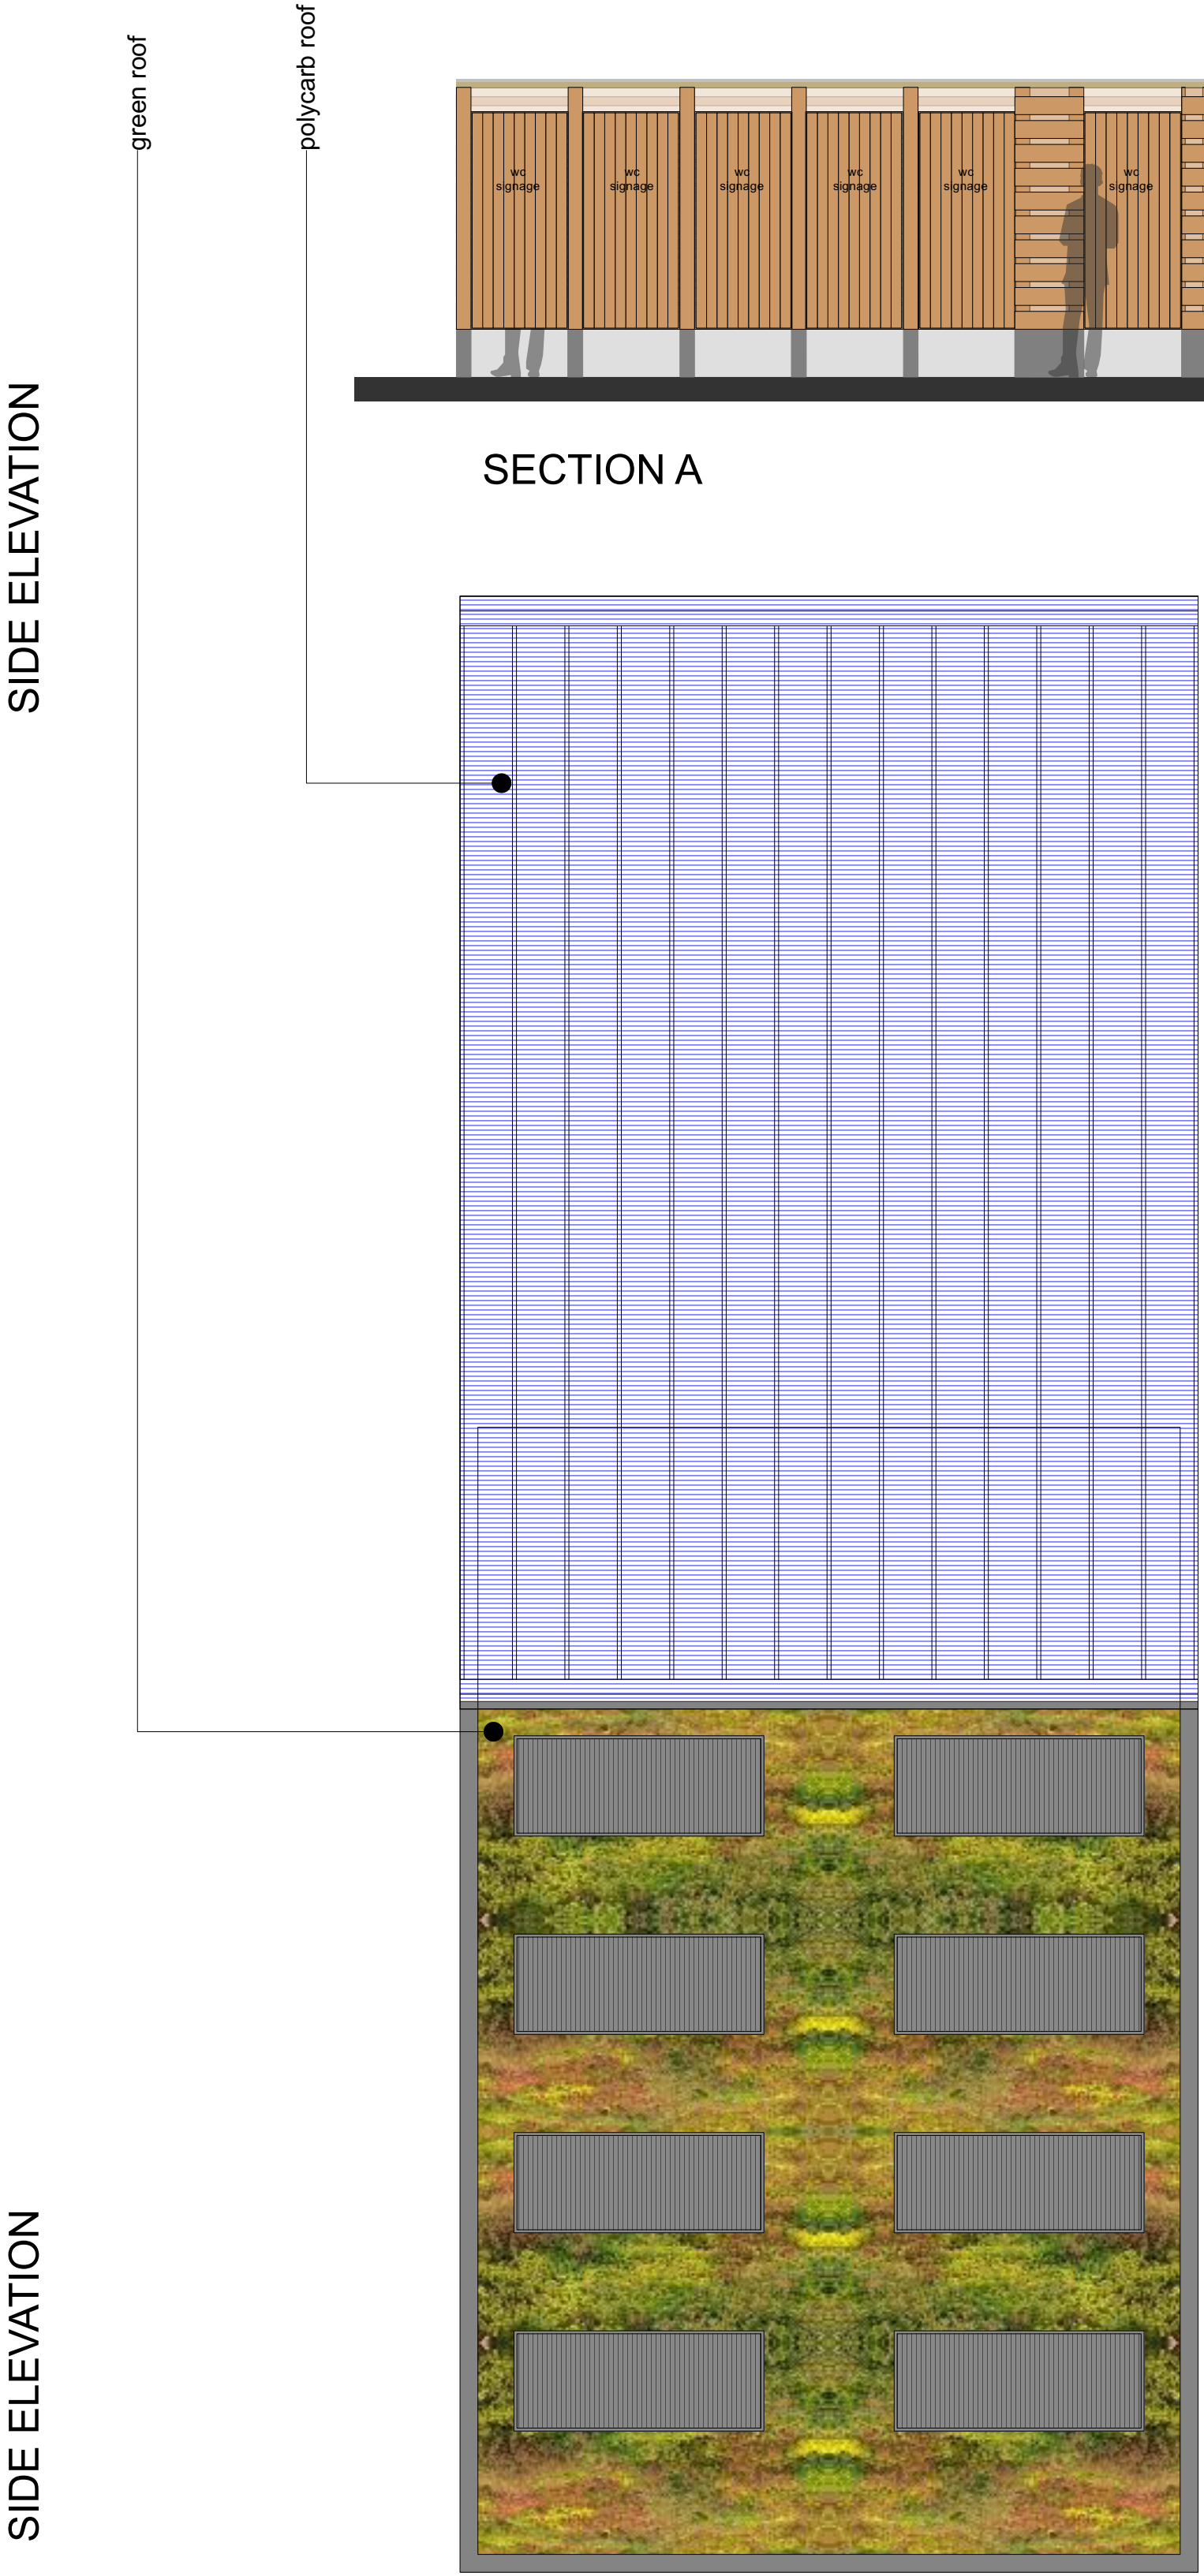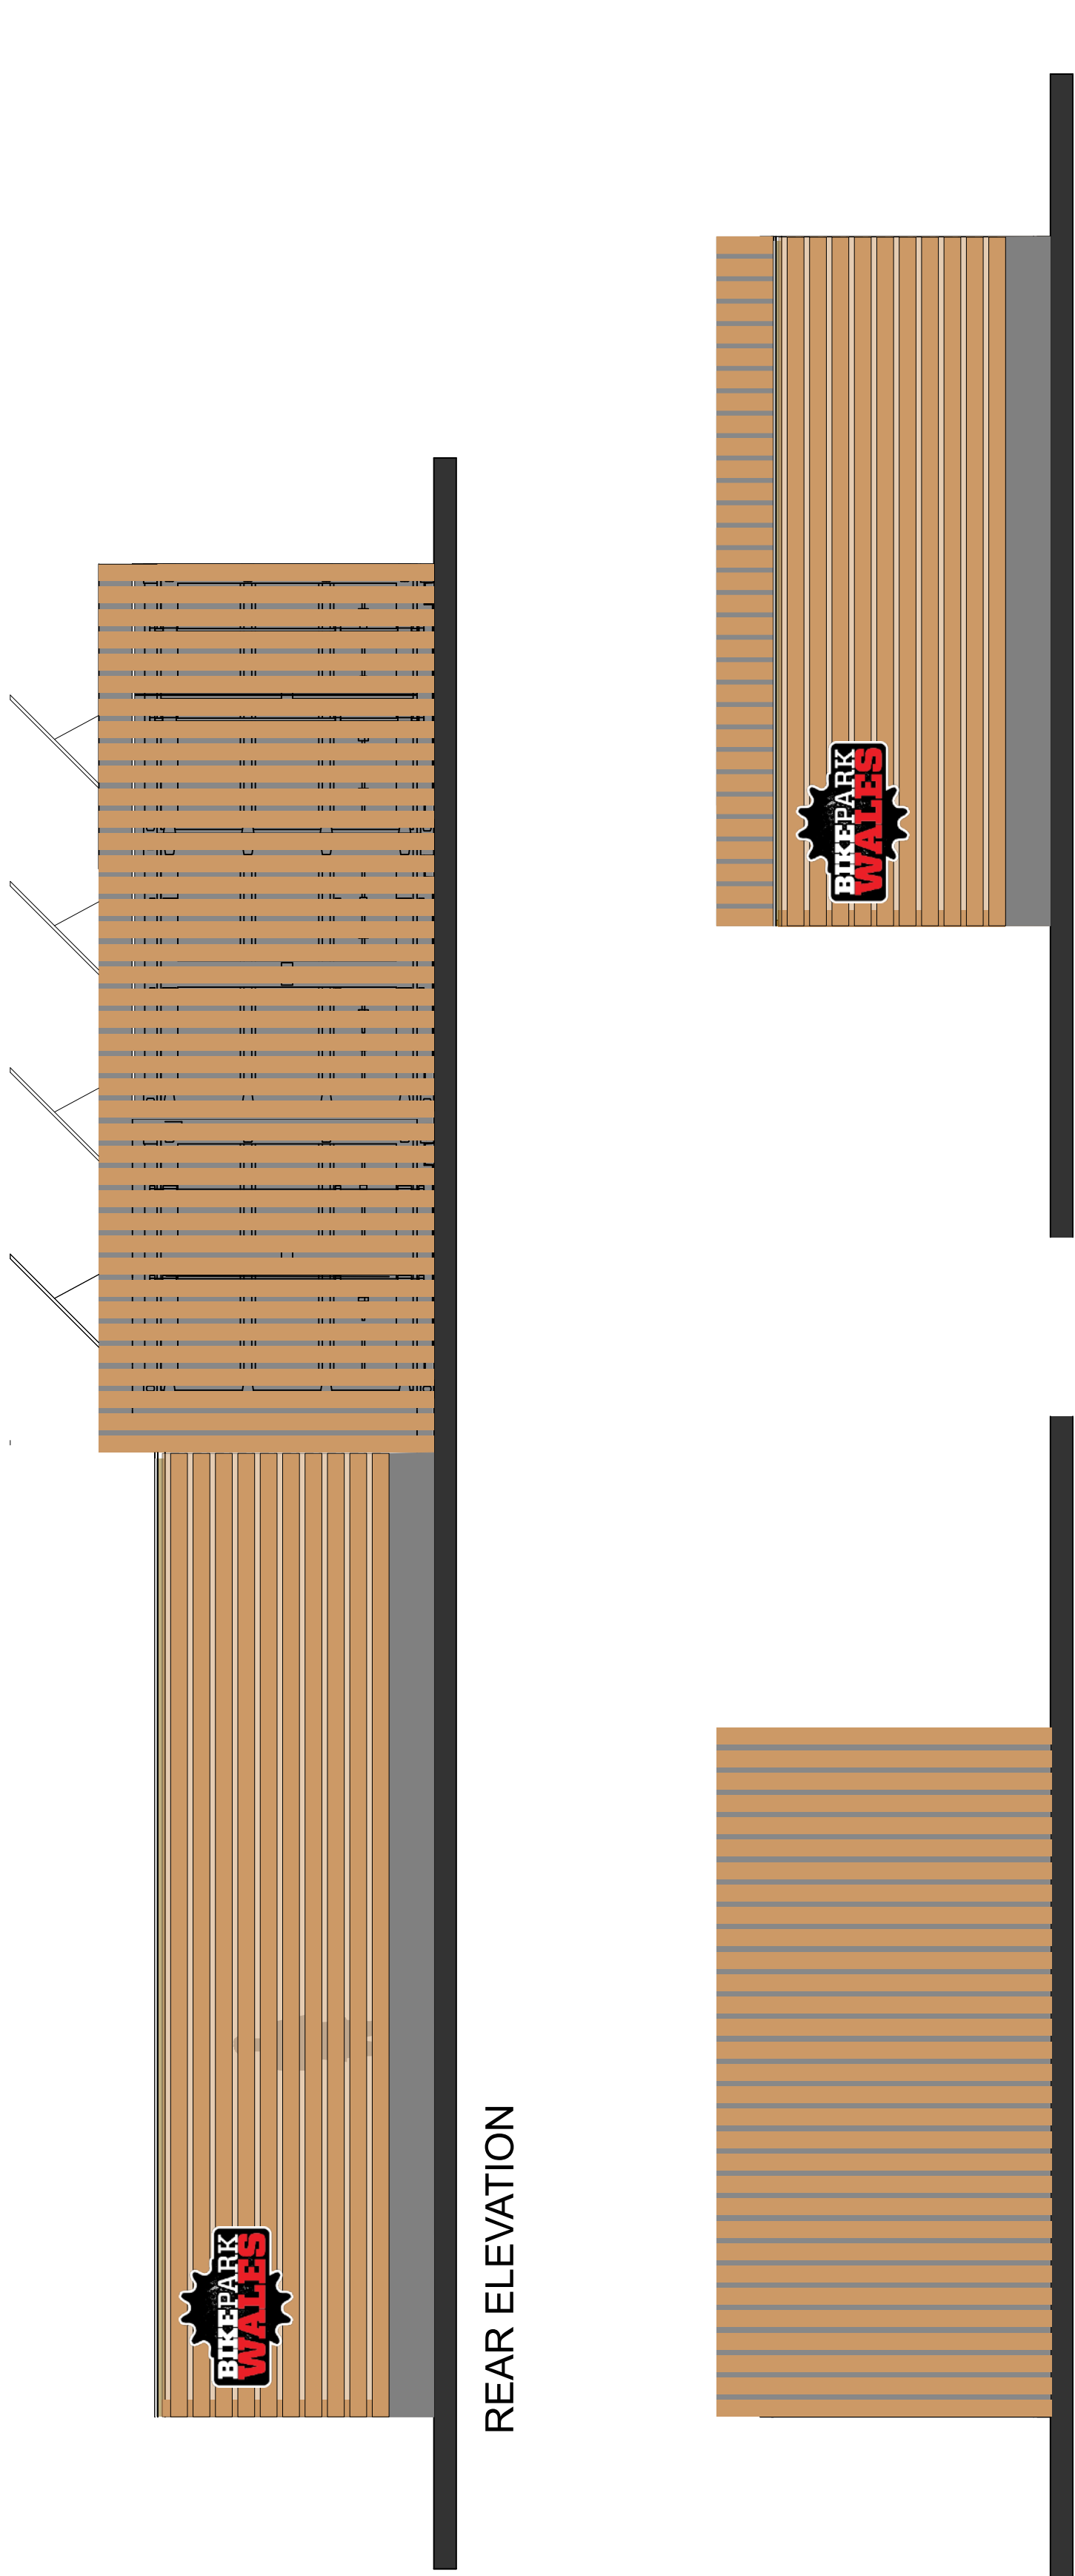
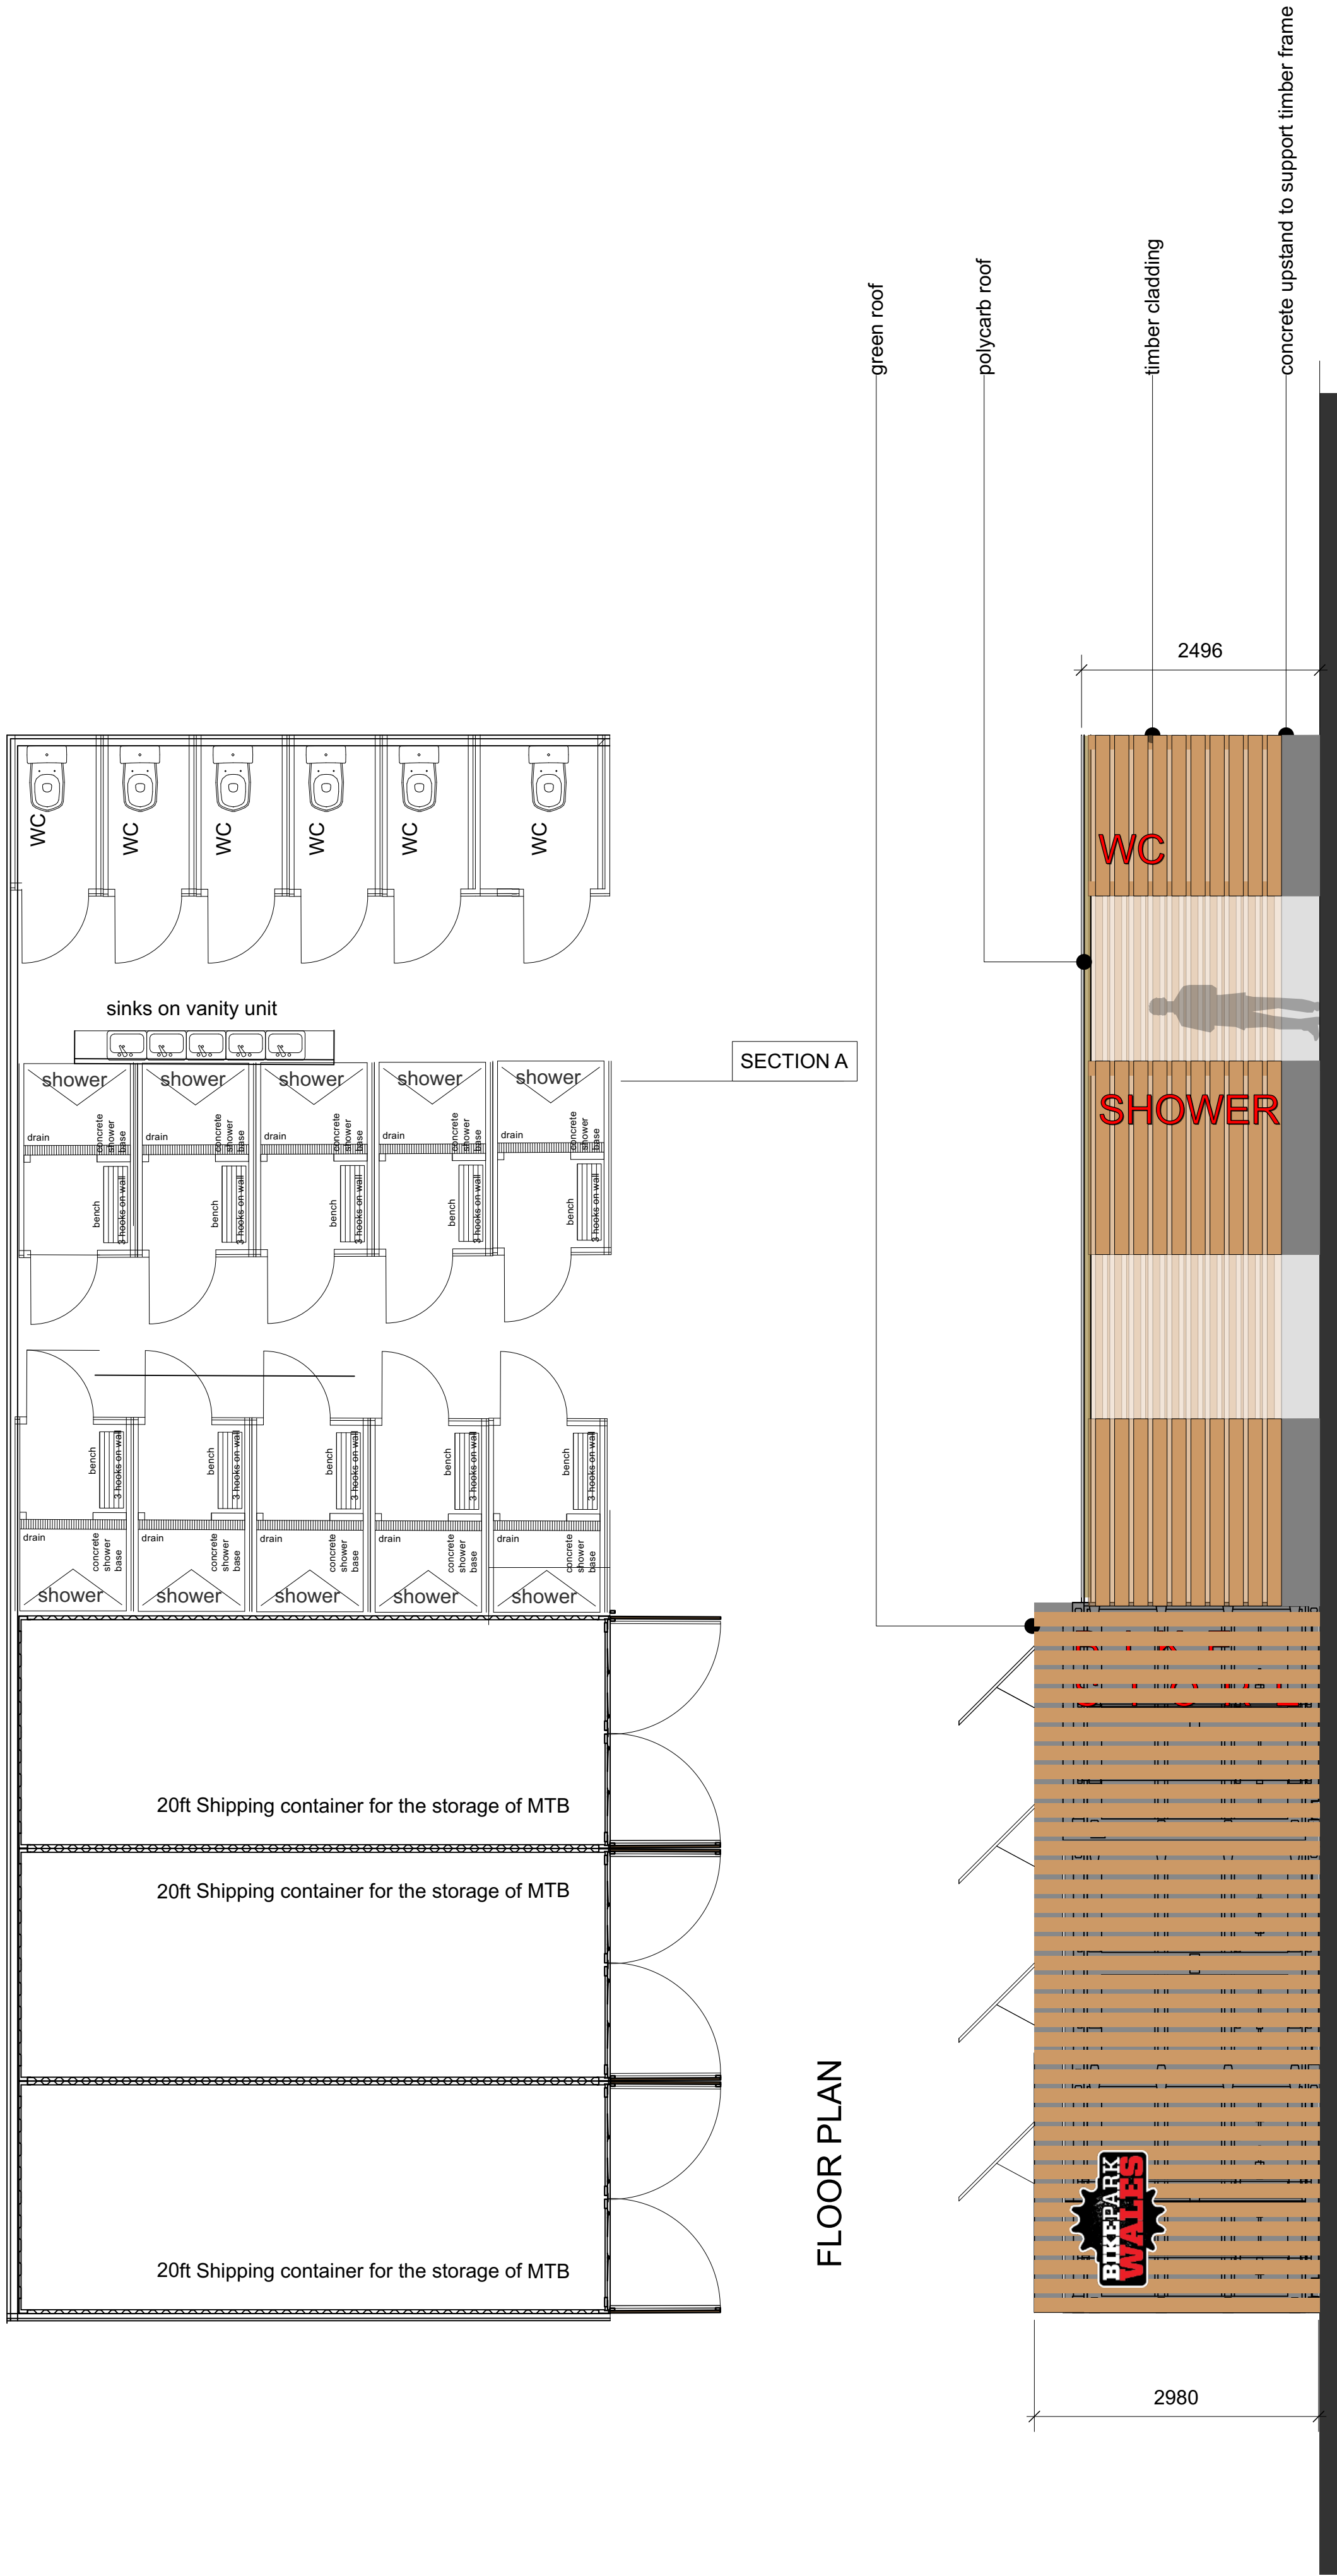


SECTION


linen

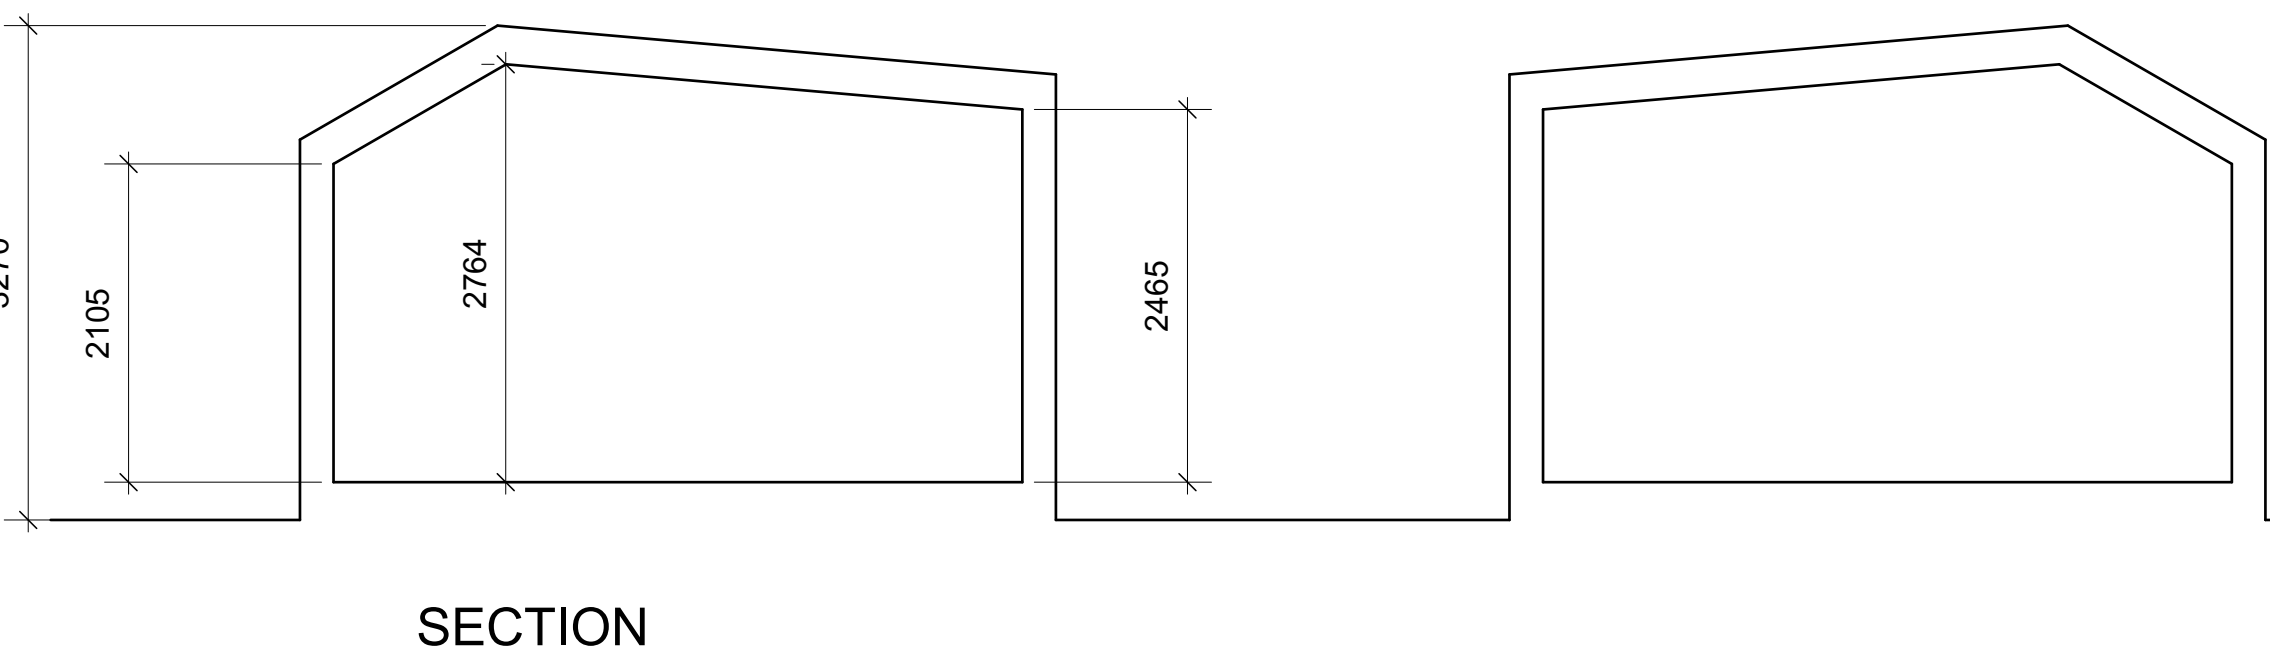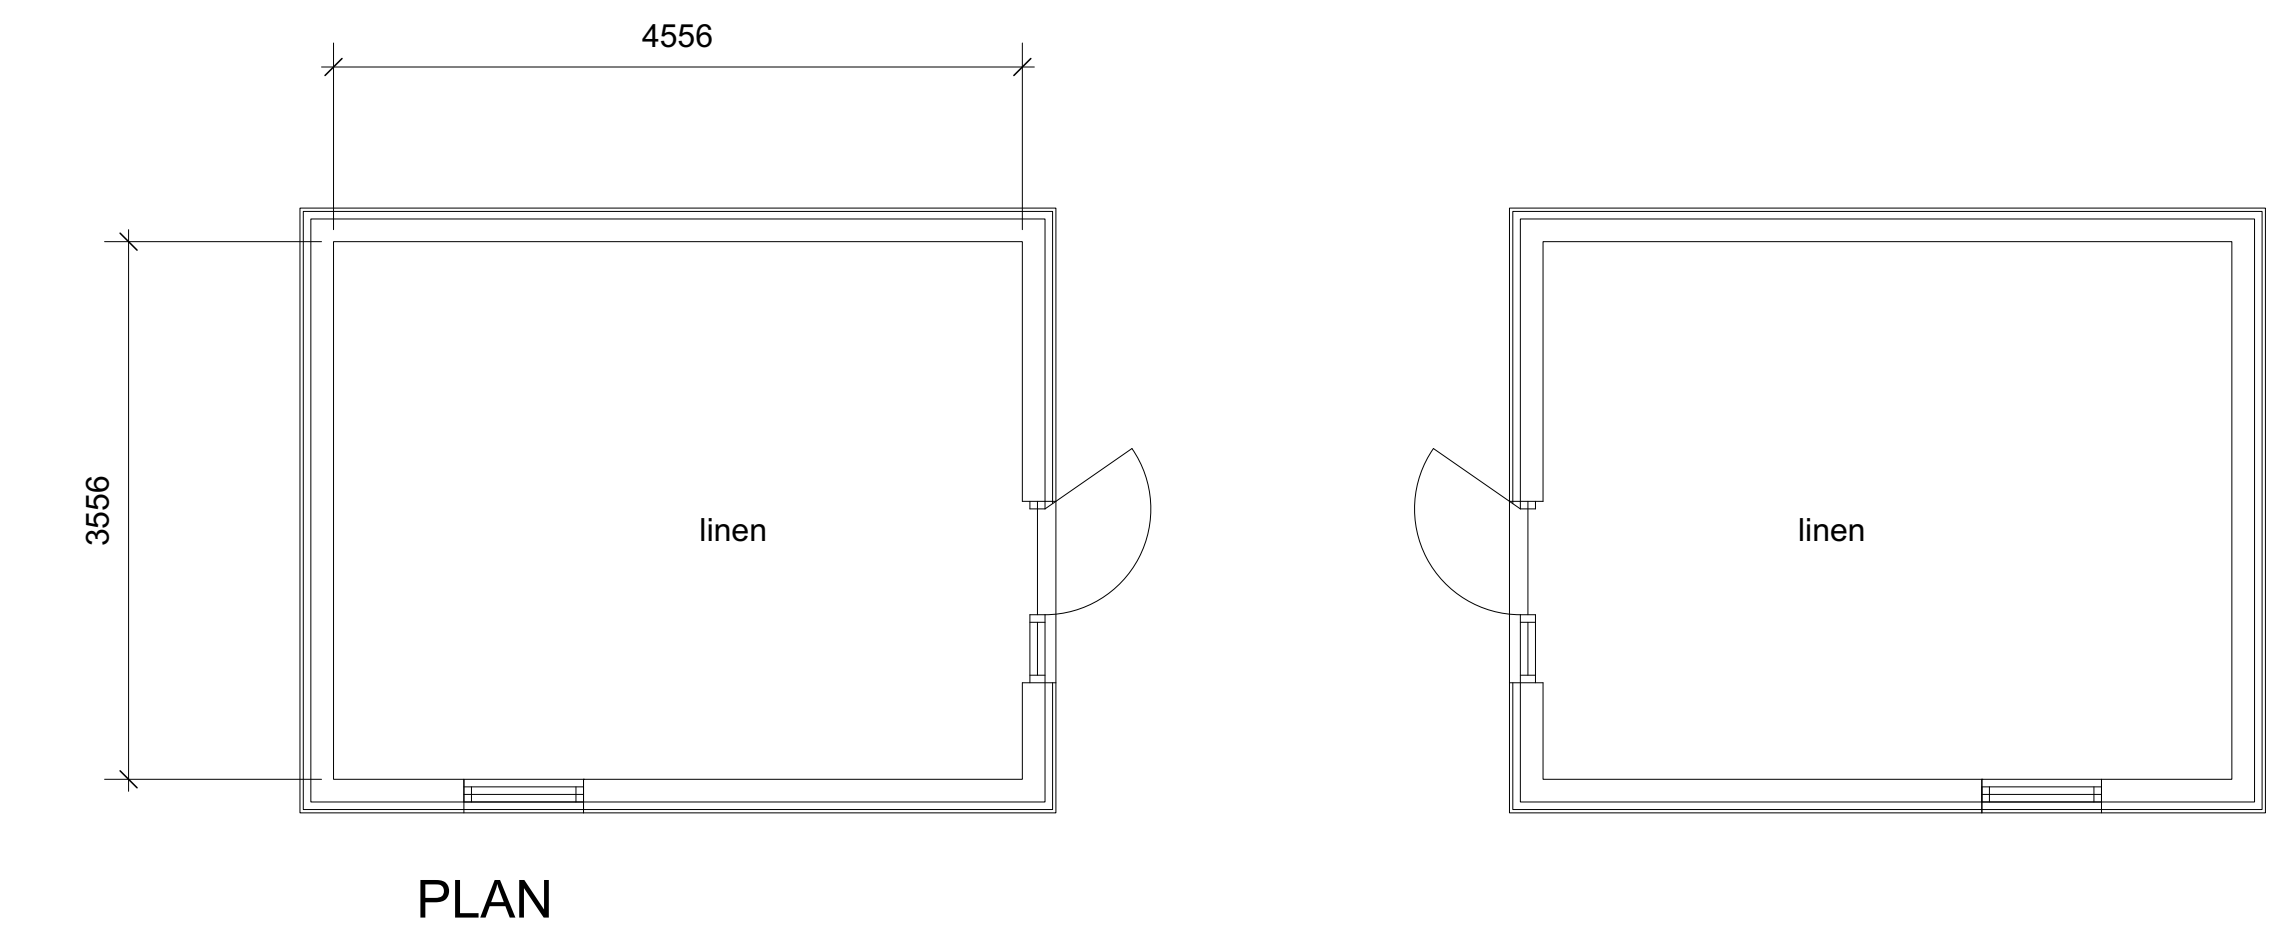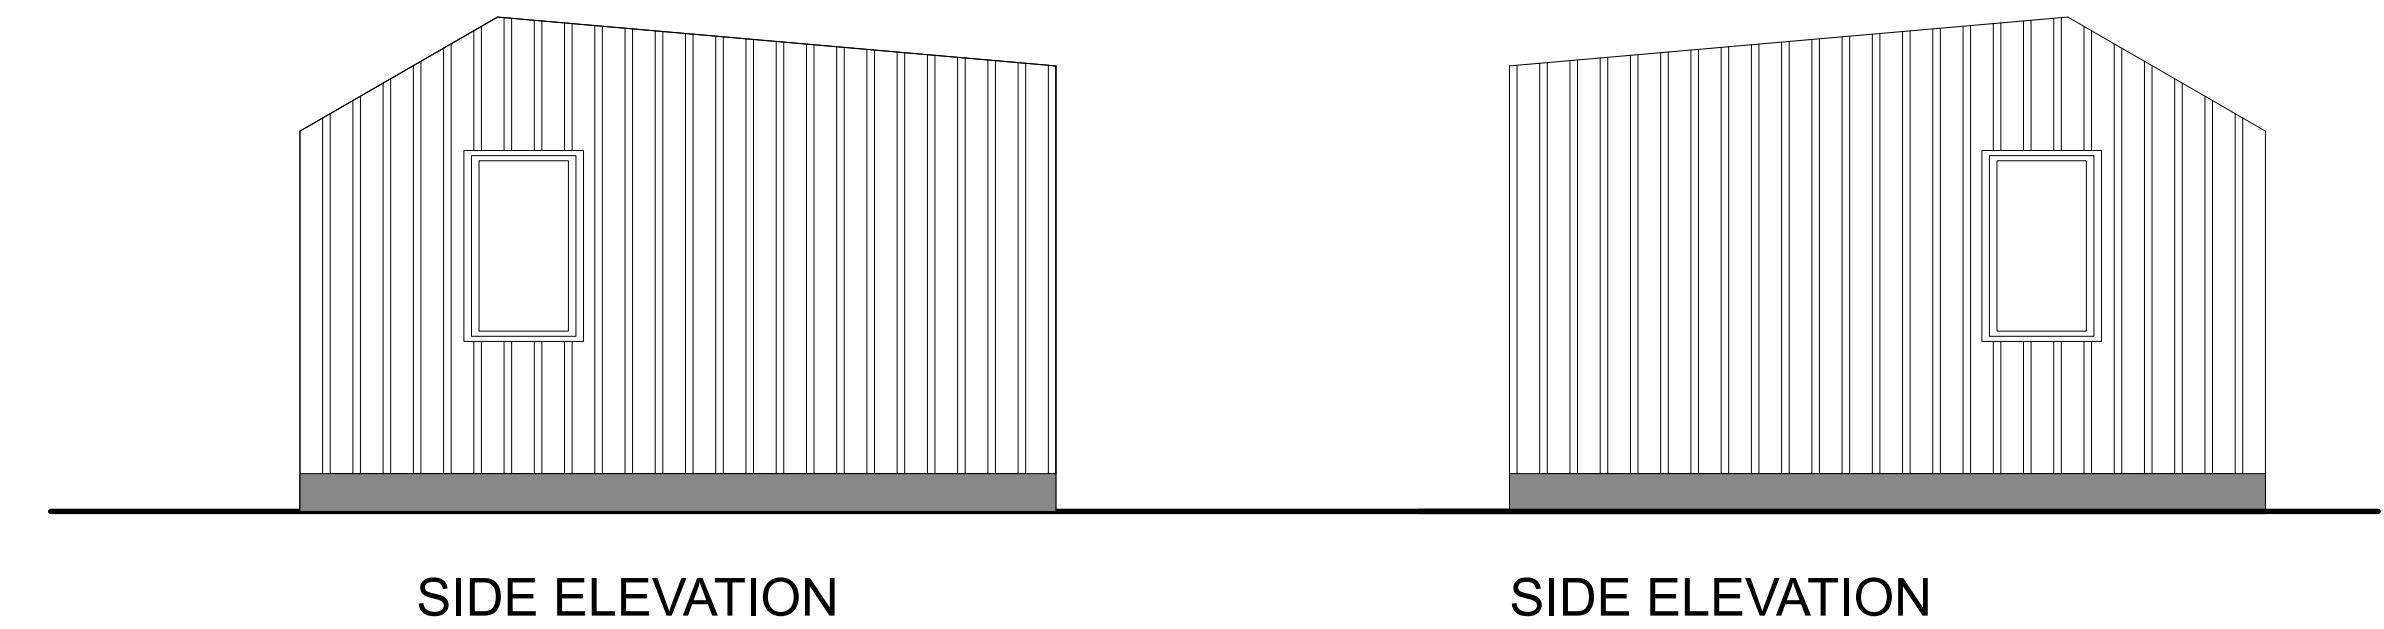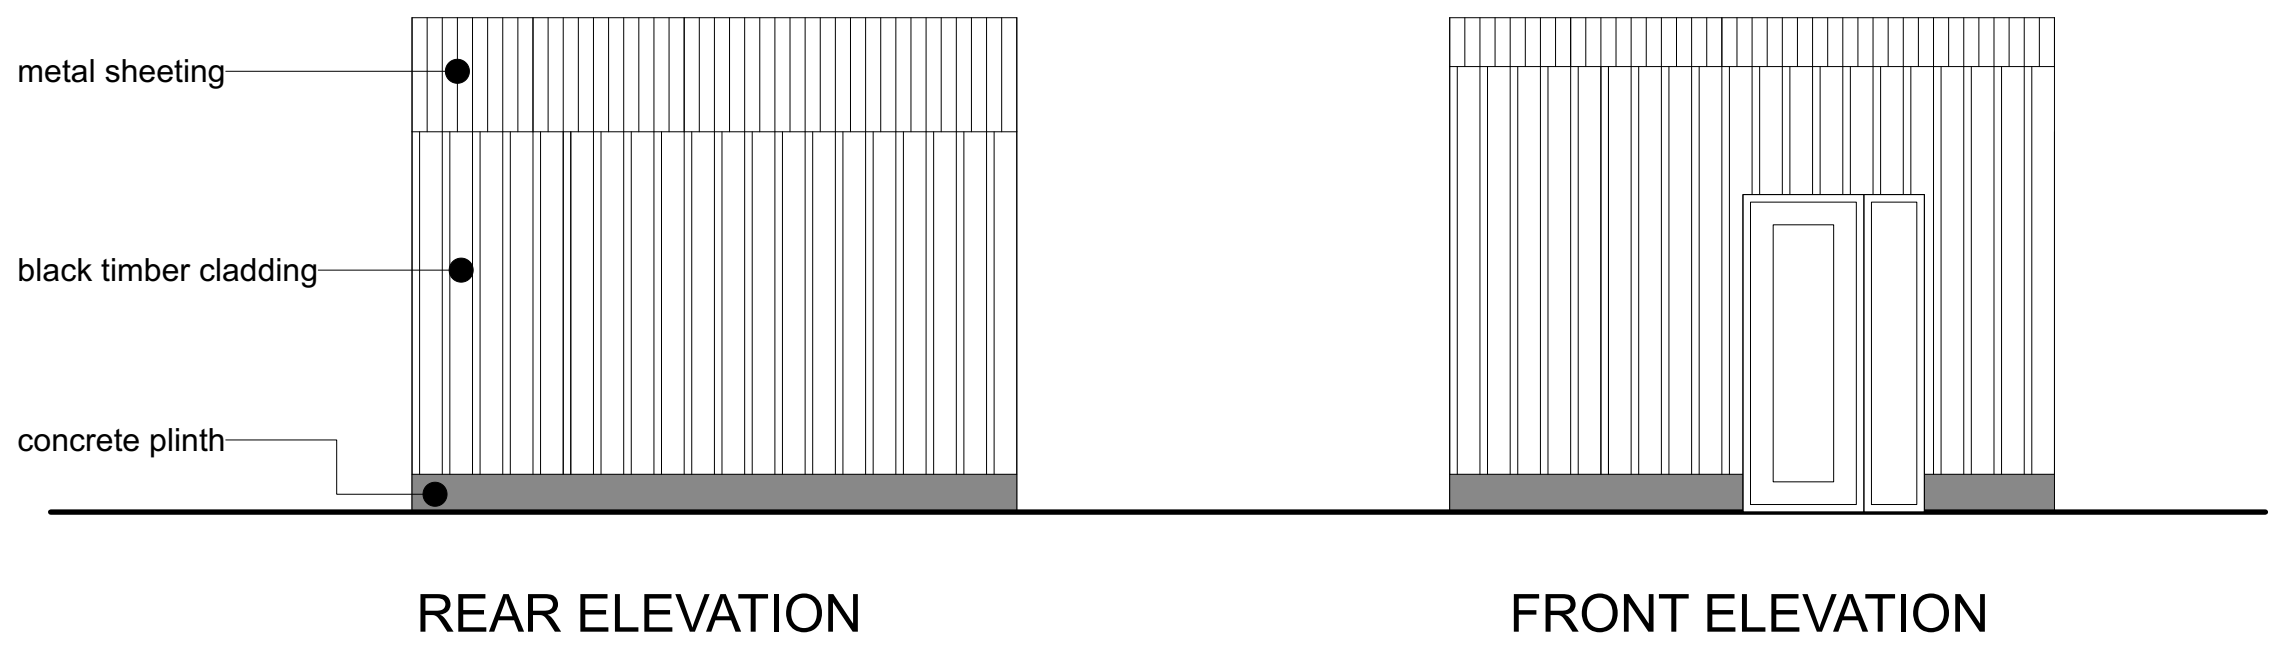





sleeping pods - 4 person

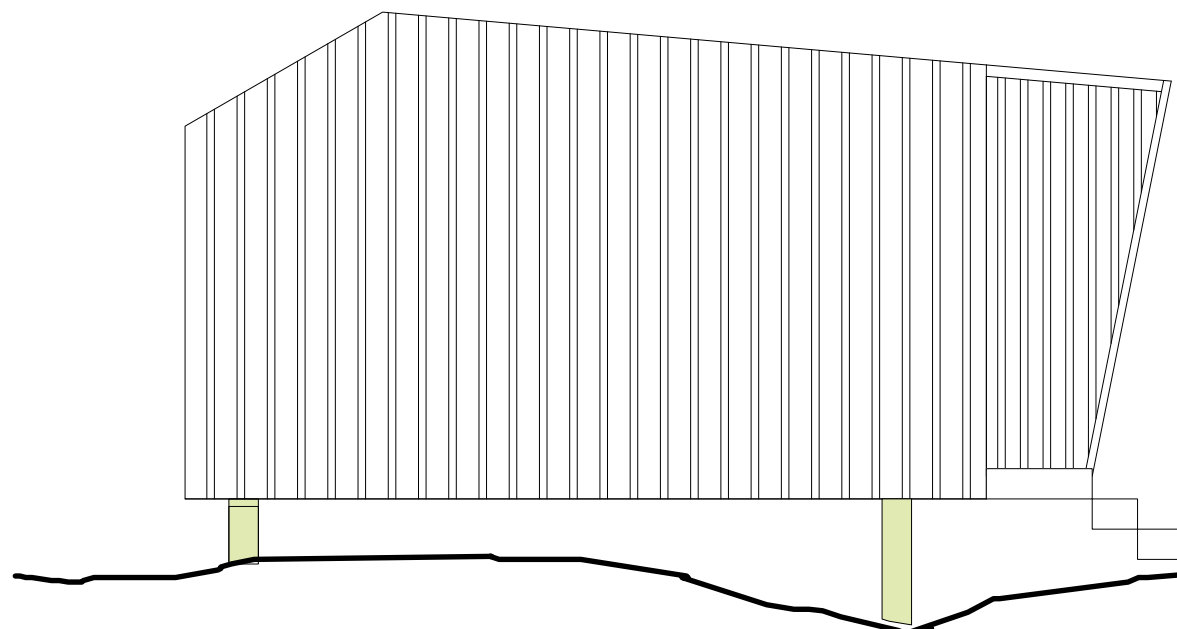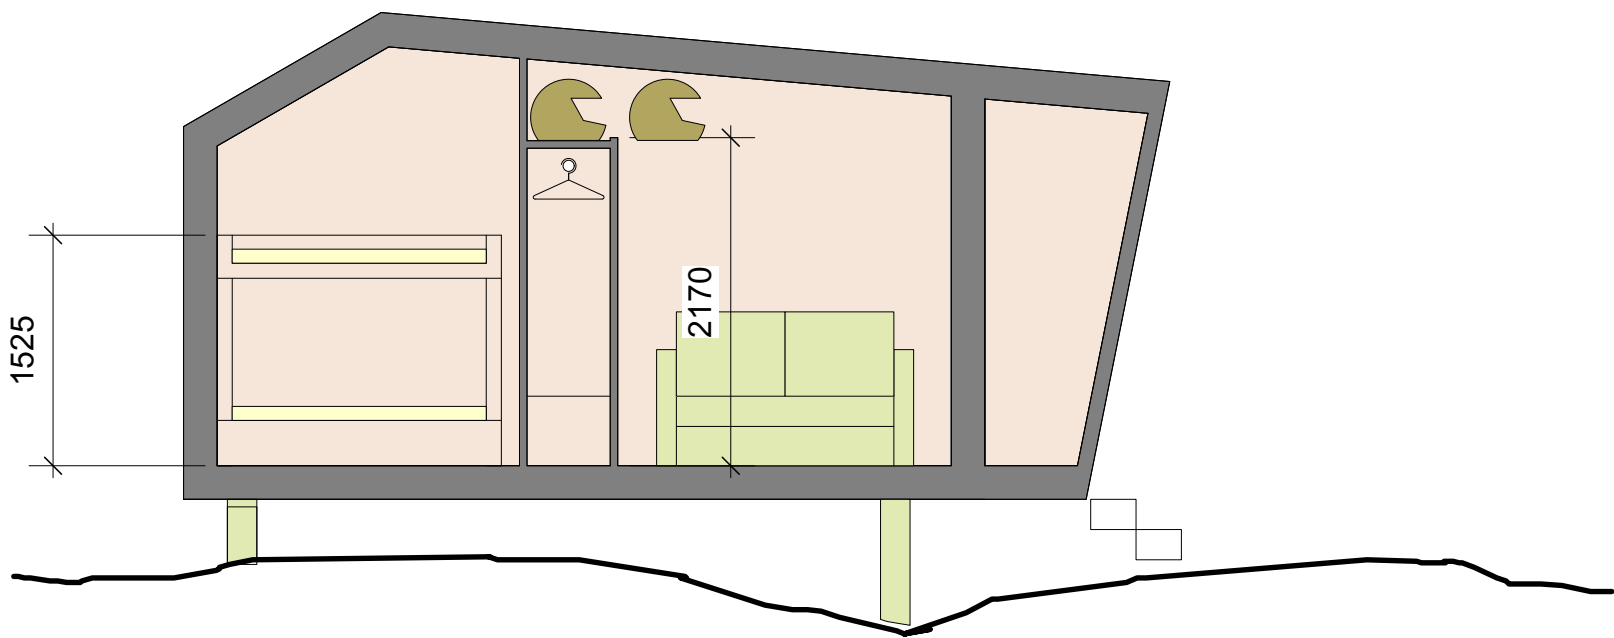

<https://www.ikea.com/gb/en/p/vimle-2-seat-sofa-hallarp-grey-s29399004>

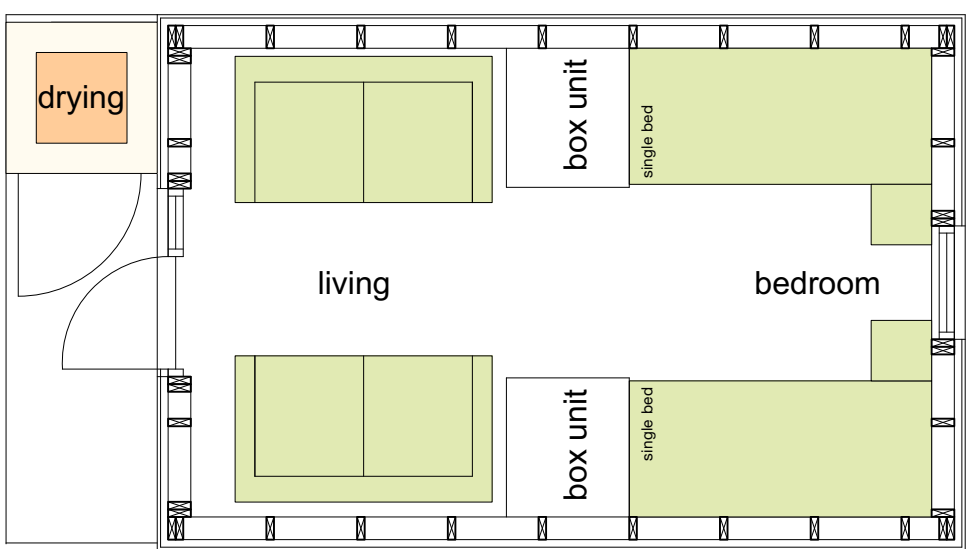

PLAN

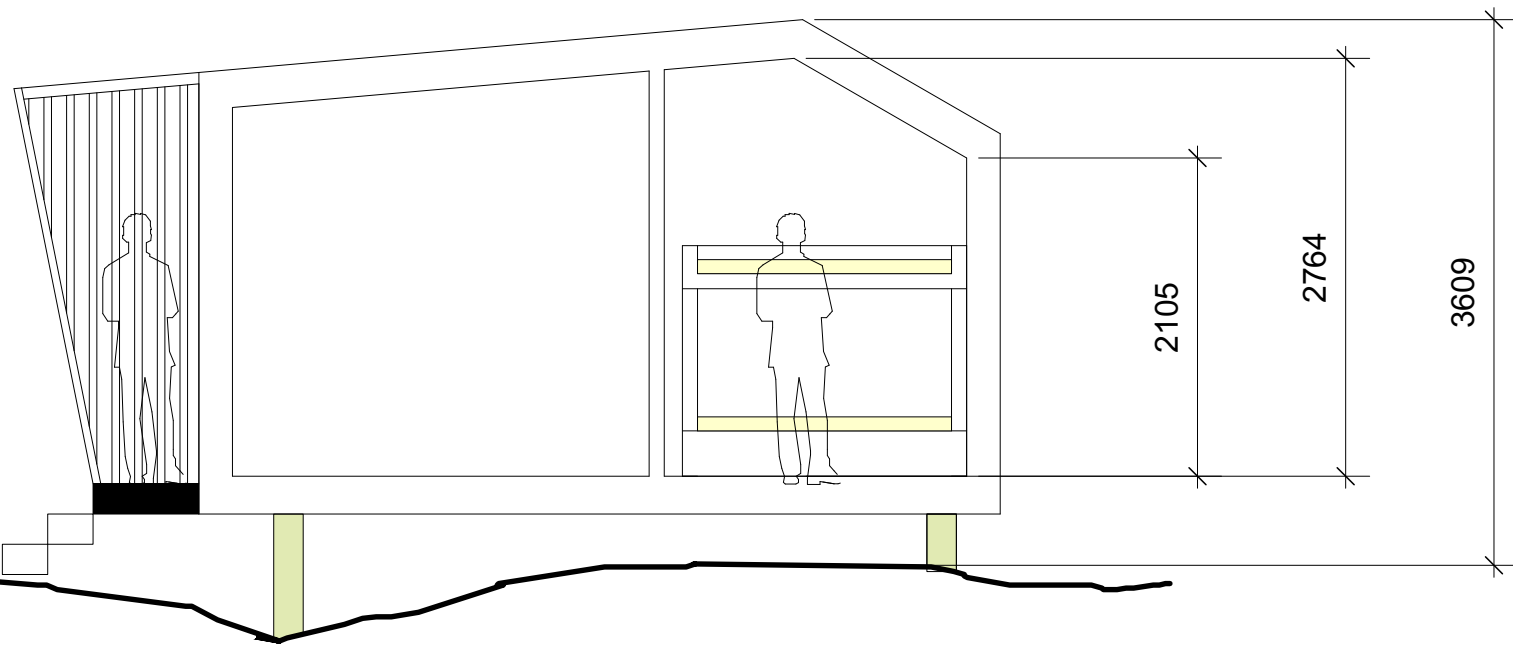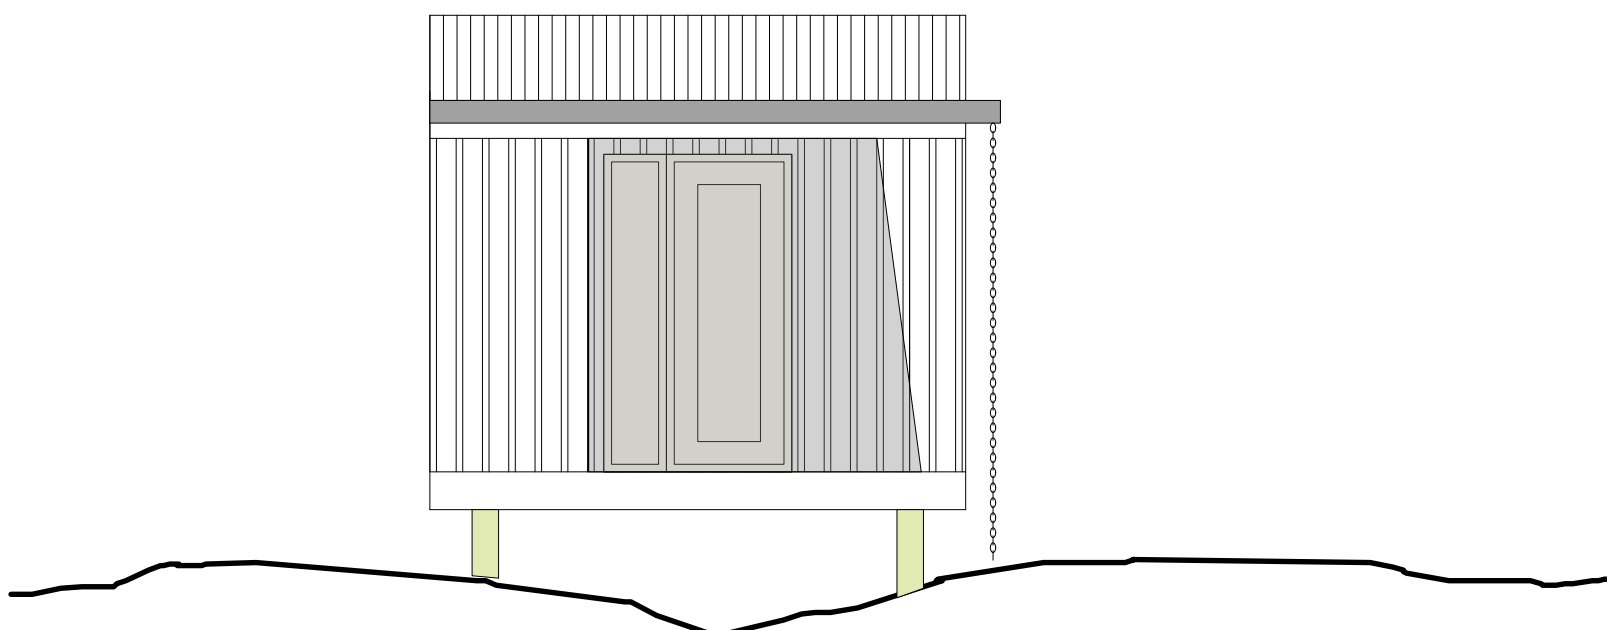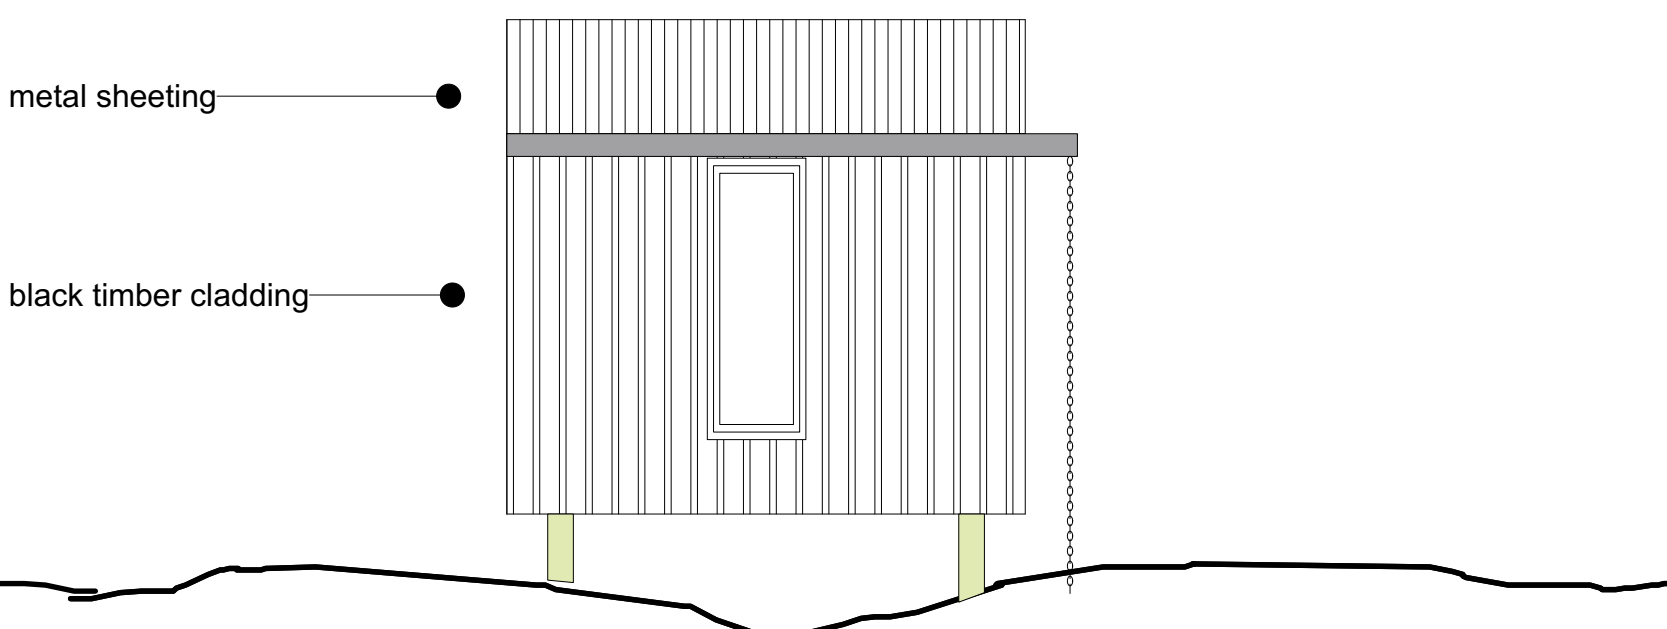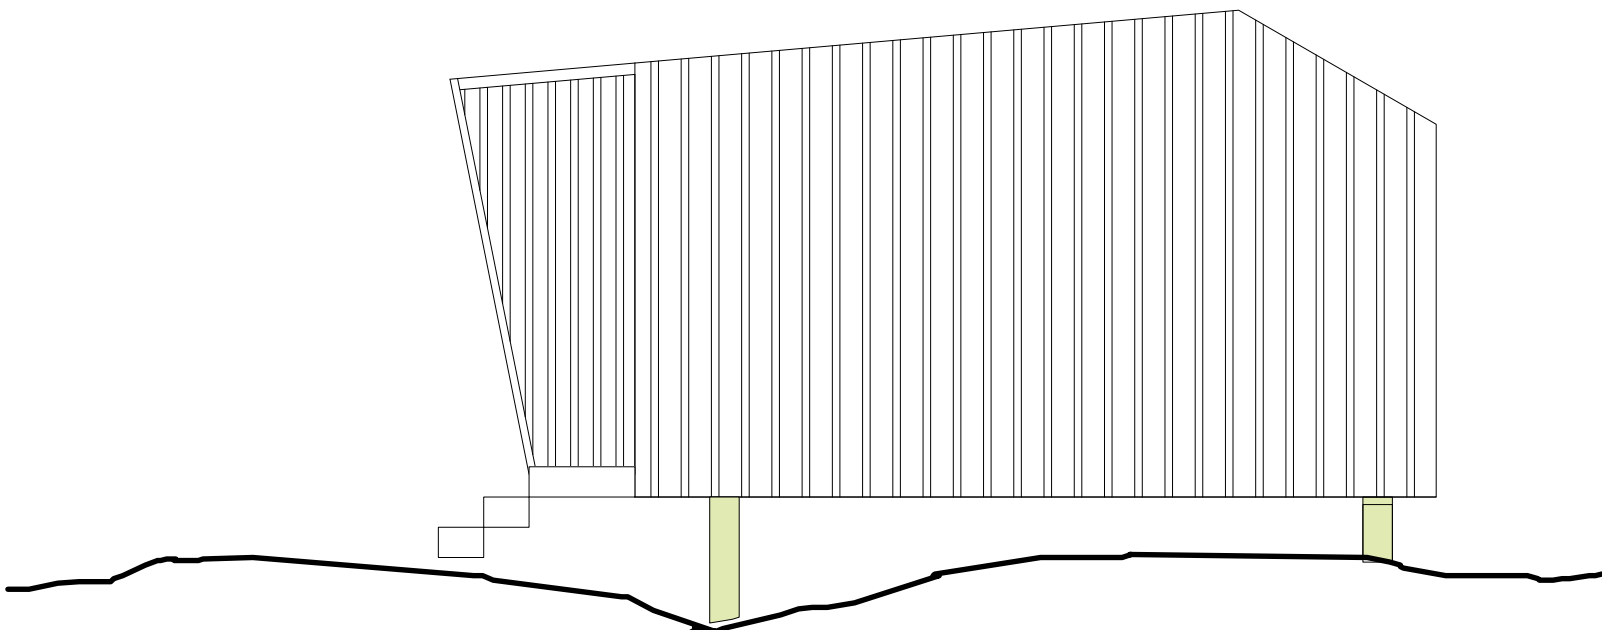

SECTION A. minor revisions - 19.12.25


 George and Co.

BikePark Wales


Masterplan Amendments

814.003A		PLANS	
sketch	1:50@A1	Dec '21	CG/SG
1st Floor Woodfired Studios 62 High St Marthyr Tydfil CF37 8DE 07830328652 hello@georgeandco.studio www.georgeandco.studio			
DO NOT SCALE THIS DRAWING			©George and Co.


workshop

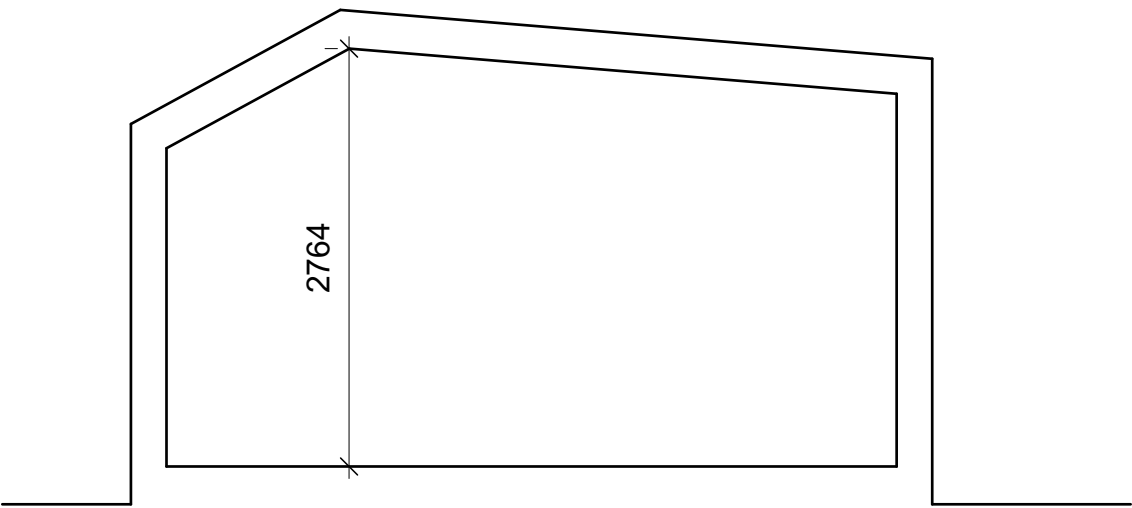


SECTION

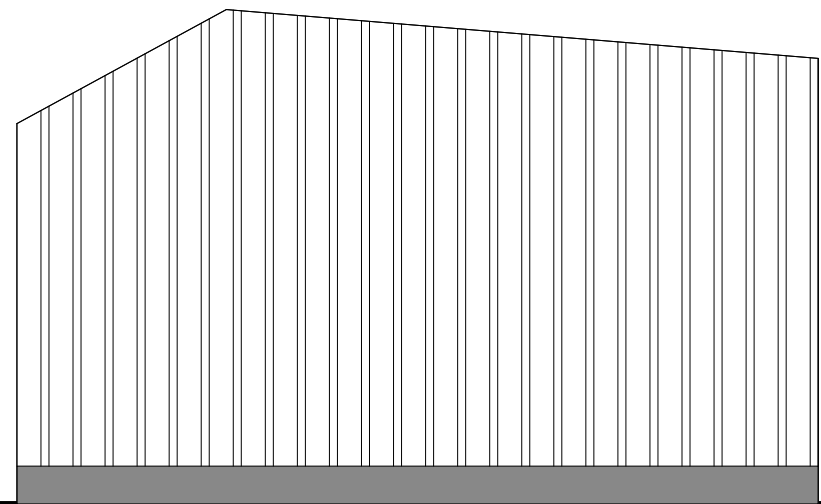


REAR ELEVATION

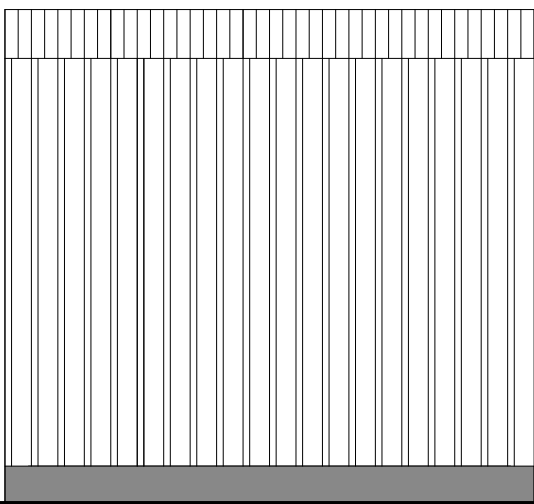


SIDE ELEVATION

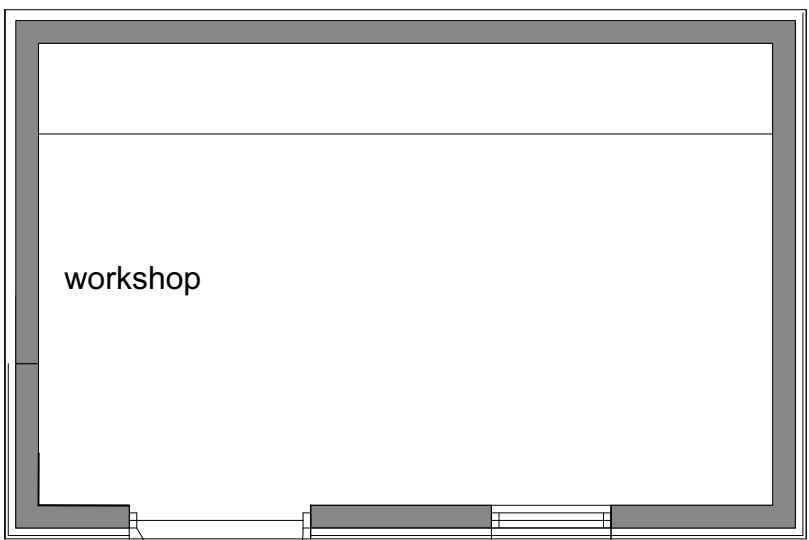

PLAN

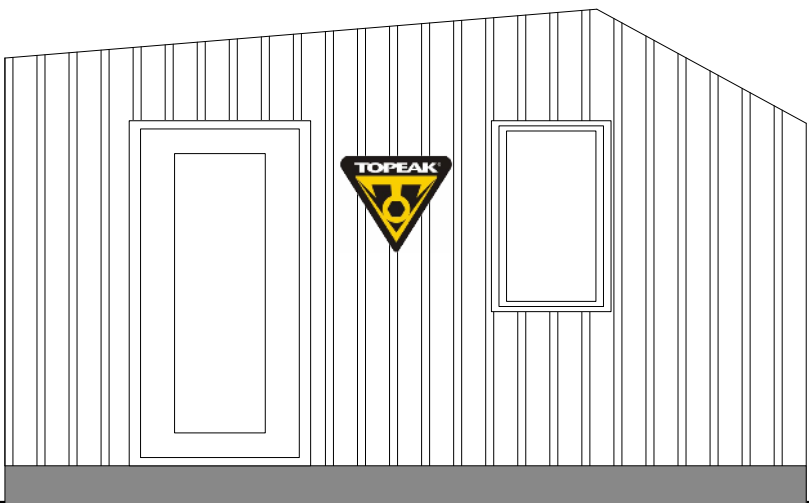


FRONT ELEVATION

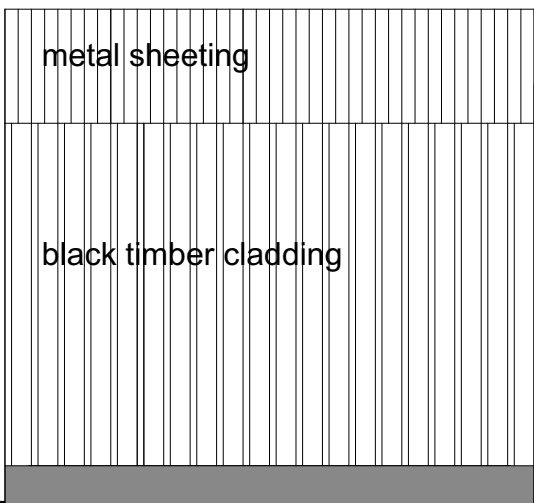


SIDE ELEVATION


shepherds hut

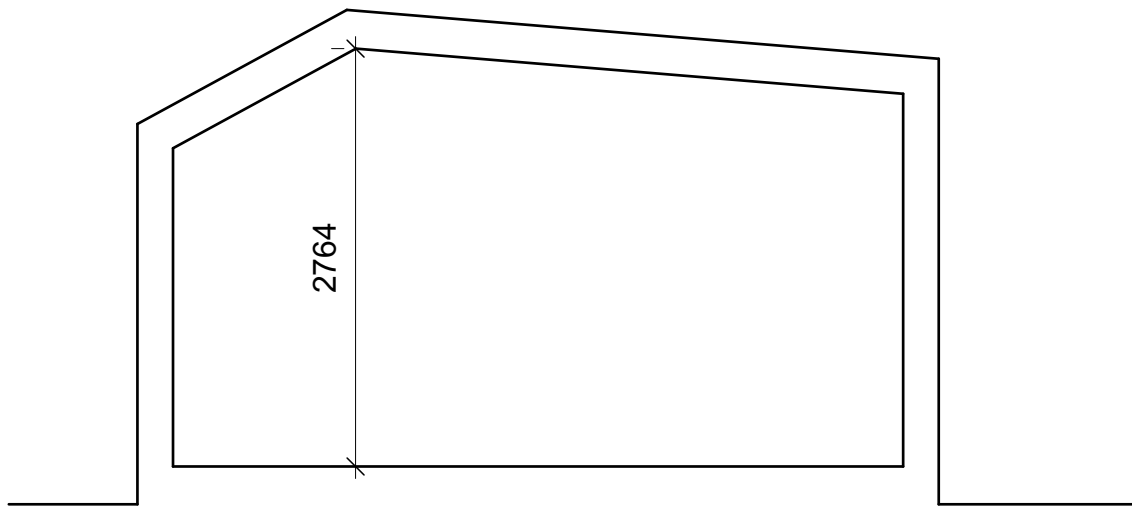


SECTION

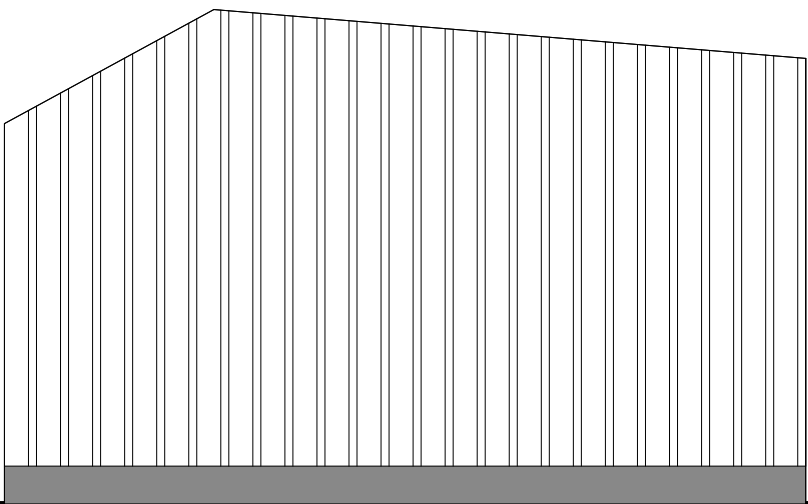


REAR ELEVATION

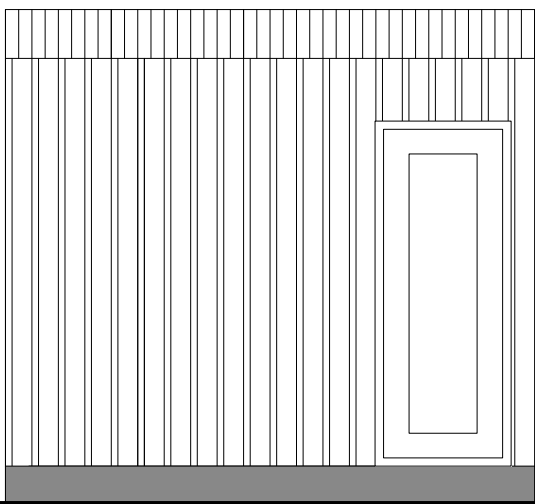


SIDE ELEVATION

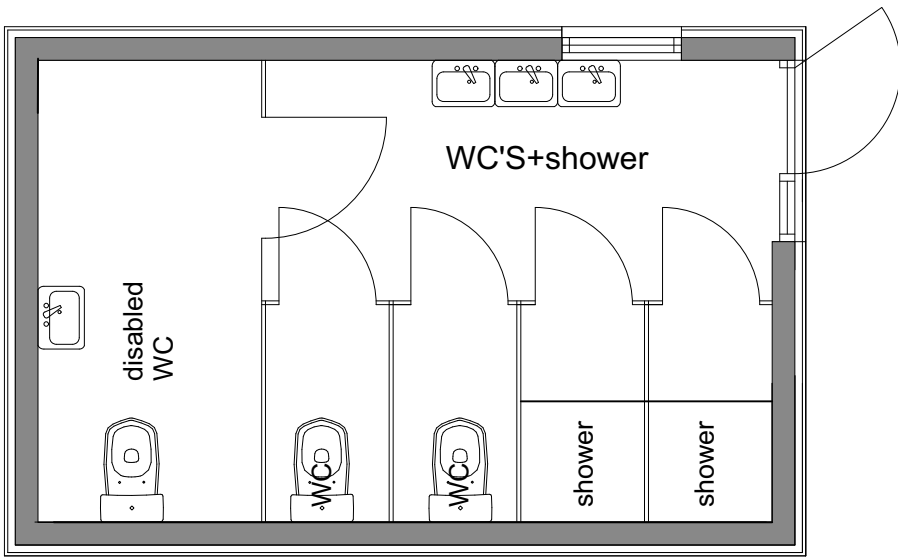

PLAN

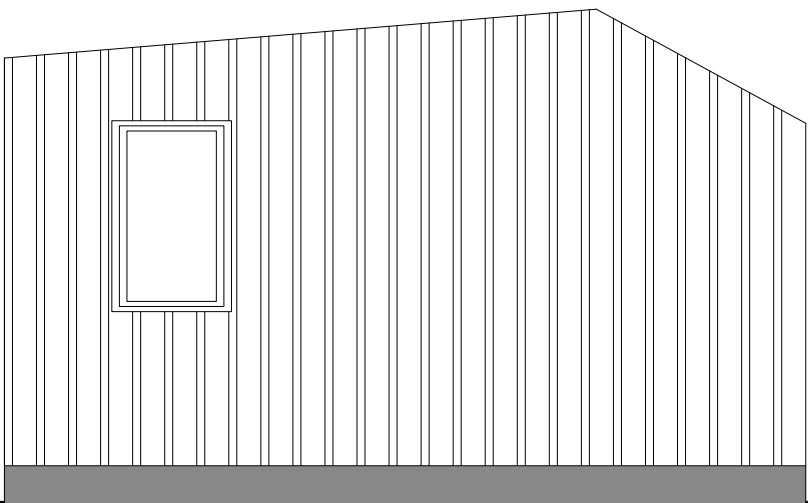

FRONT ELEVATION

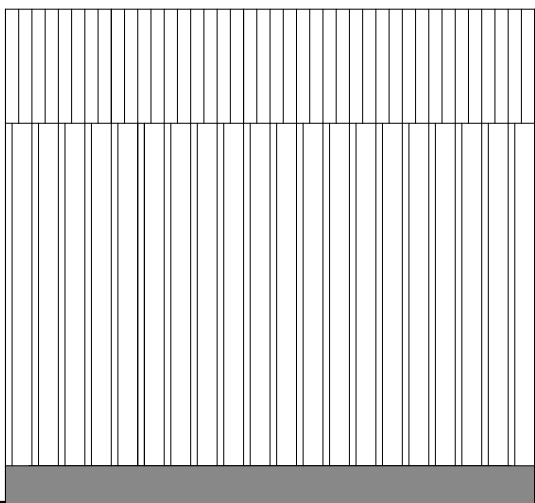

SIDE ELEVATION


 George and Co.

BikePark Wales


Masterplan Amendments

814.004A		PLANS	
sketch	1:50@A1	Dec '21	CG/SG
1st Floor Woodfired Studios 62 High St Merthyr Tydfil CF37 8DE 07830328652 hello@georgeandco.studio www.georgeandco.studio			
DO NOT SCALE THIS DRAWING			©George and Co.


A. minor revisions - 19.12.25

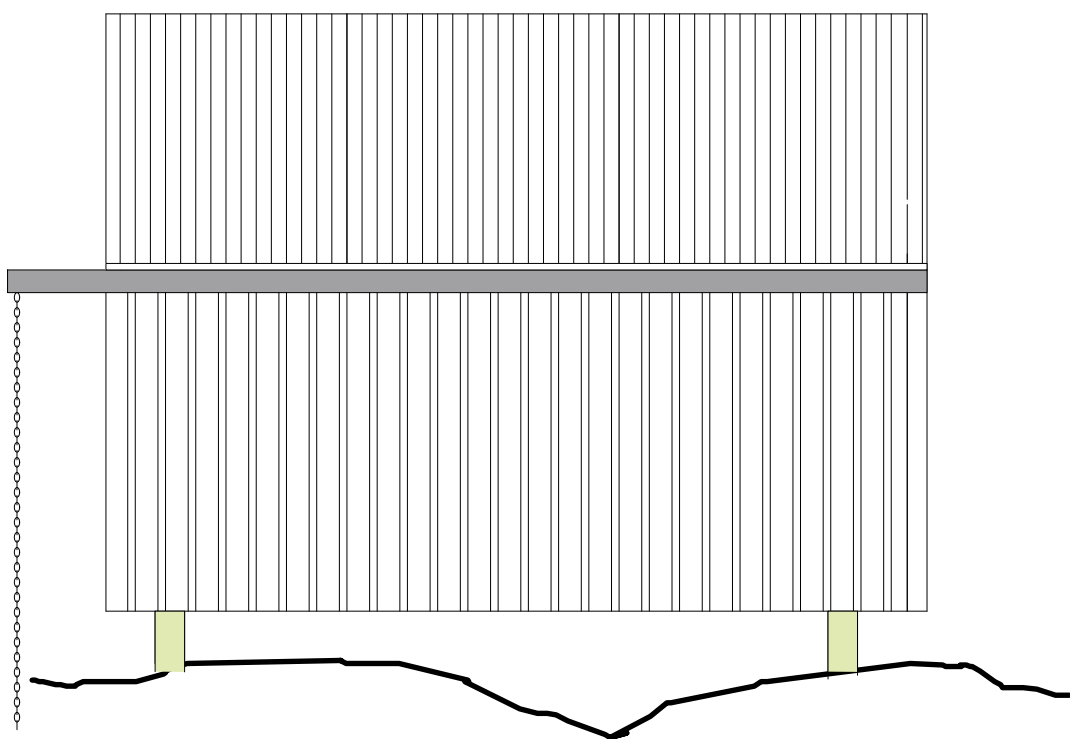


REAR ELEVATION

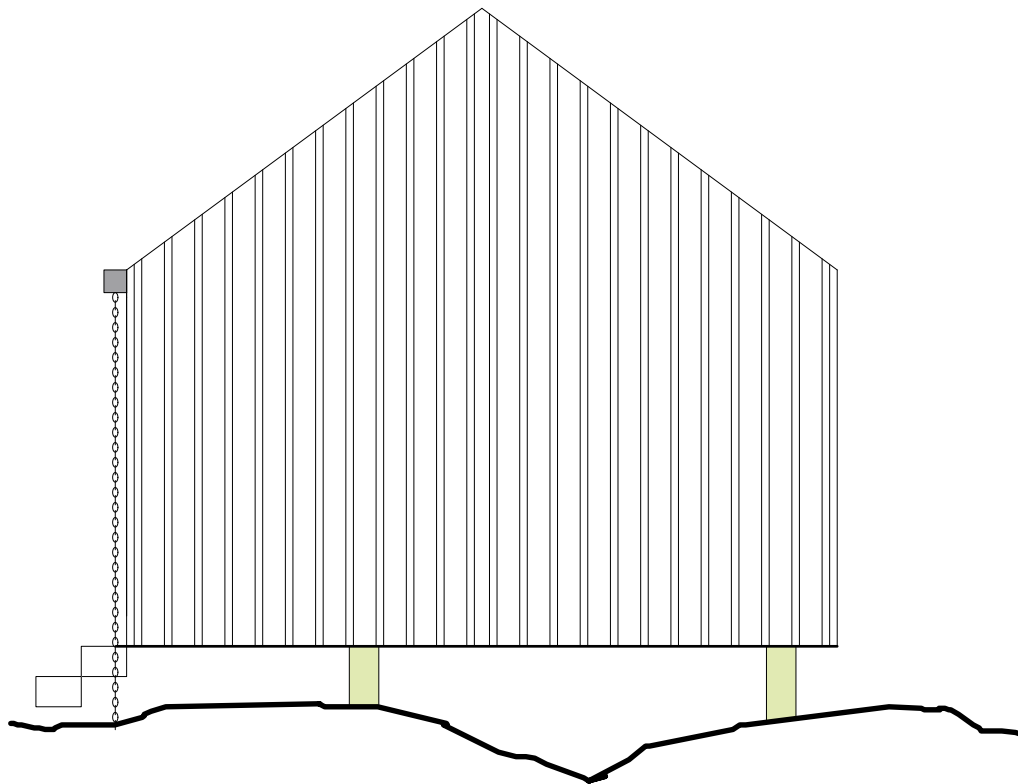


SIDE ELEVATION

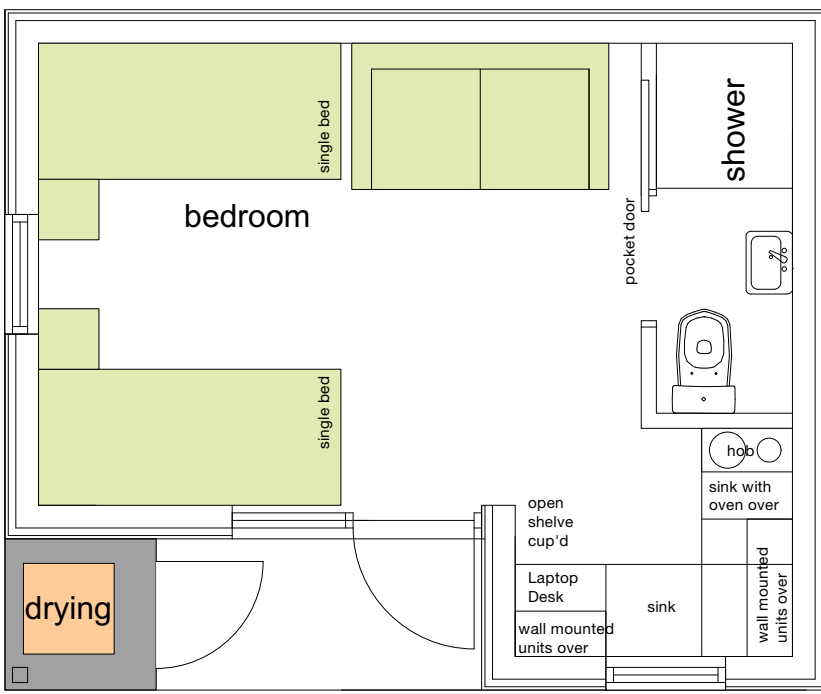


PLAN - option 01

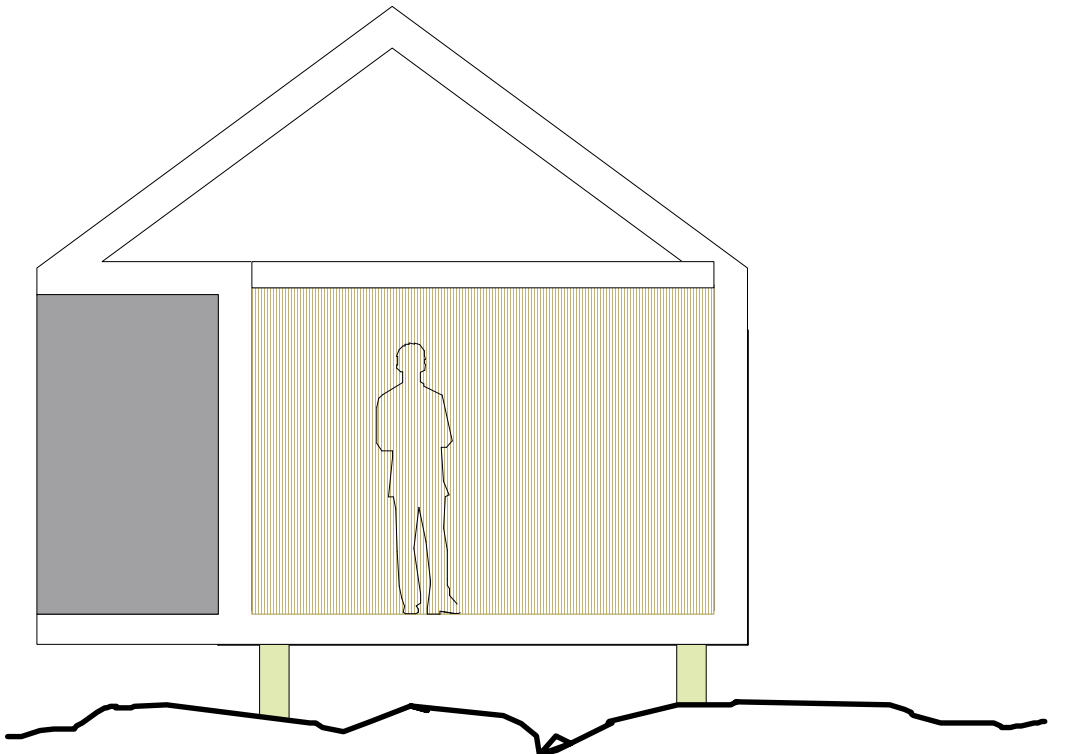

SECTION

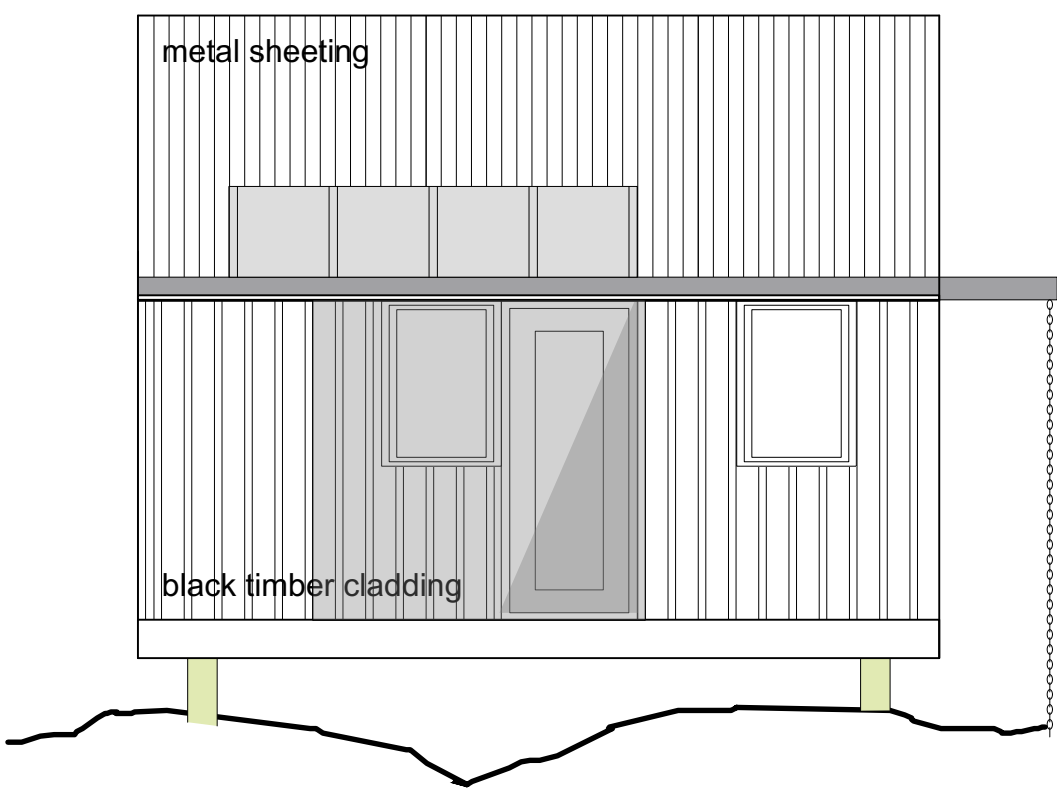

FRONT ELEVATION

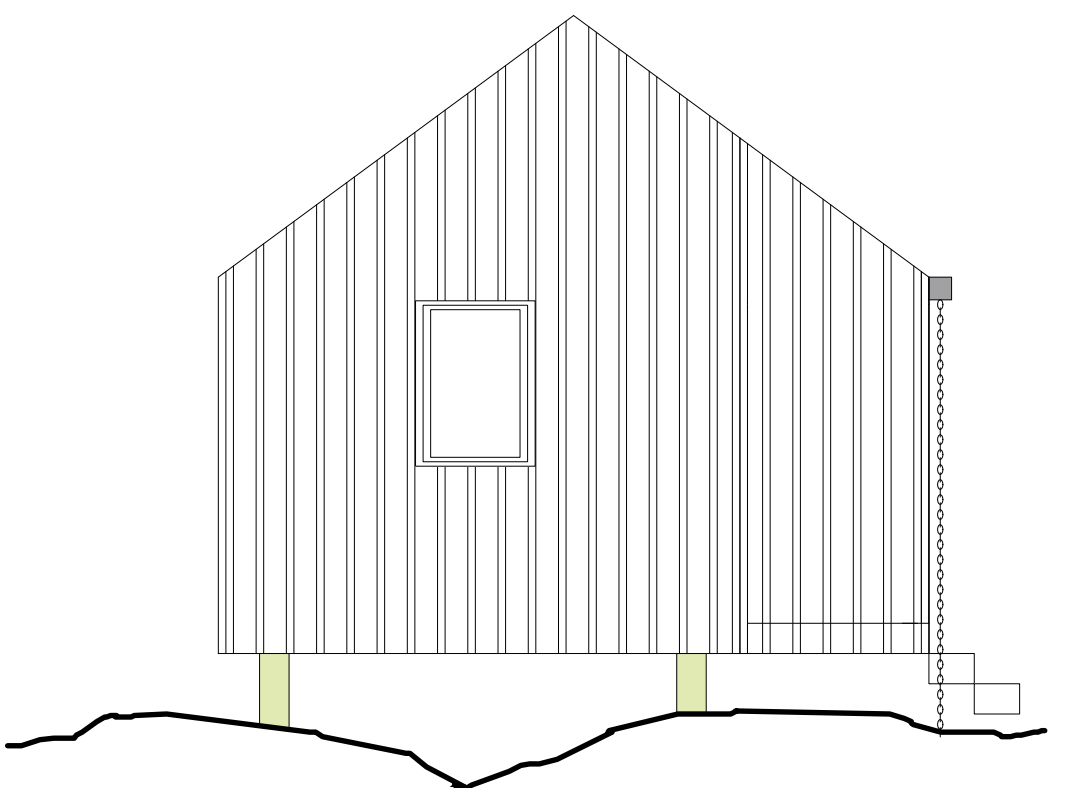

SIDE ELEVATION