




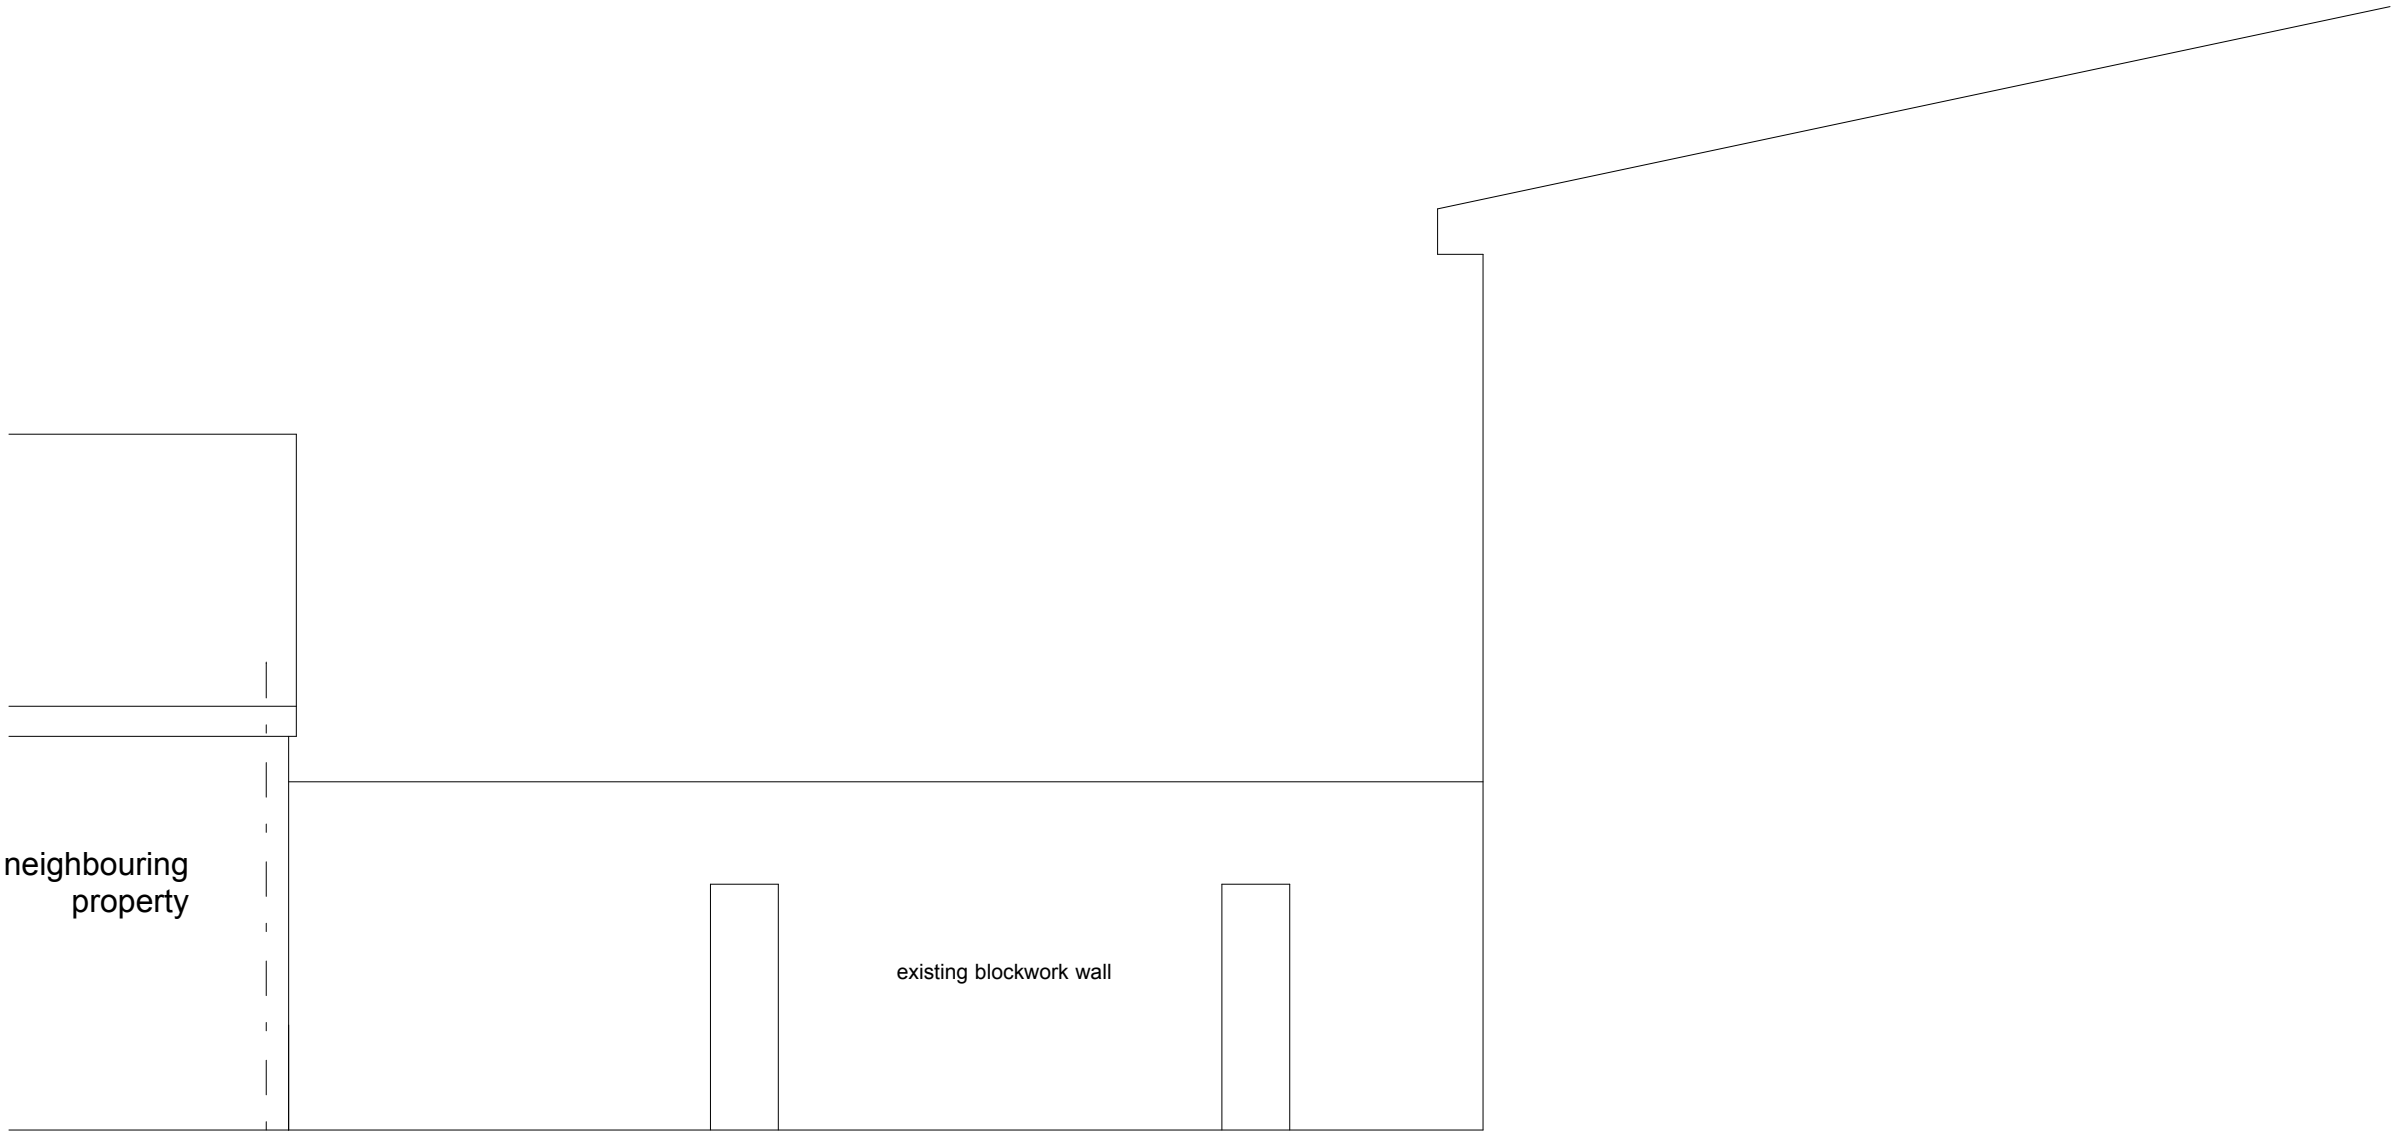


ELEVATION B

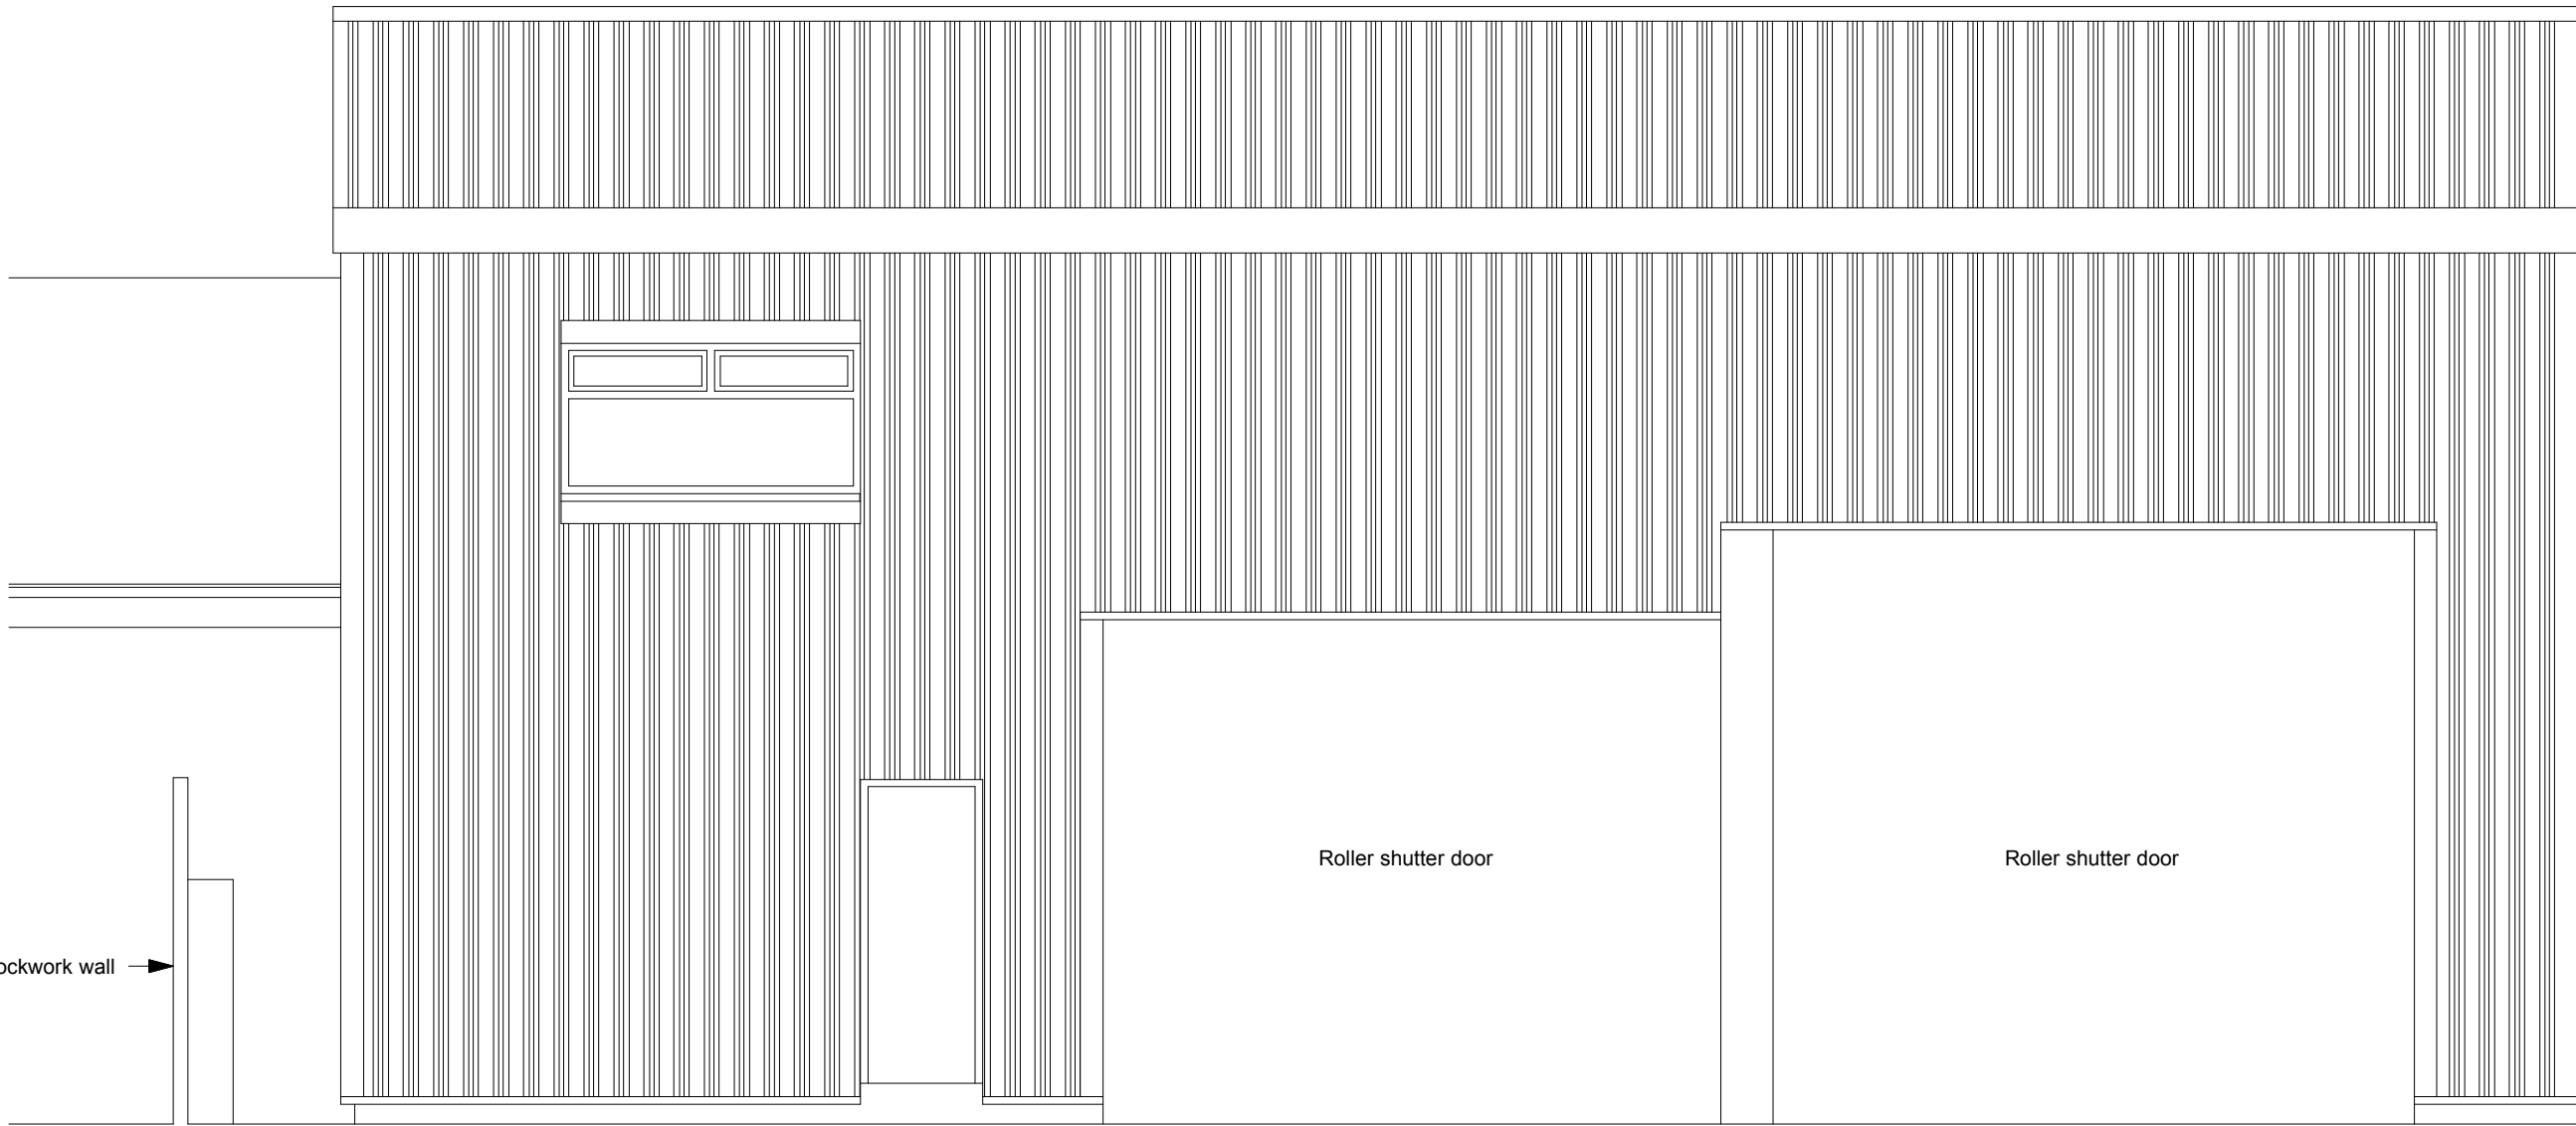

ELEVATION C

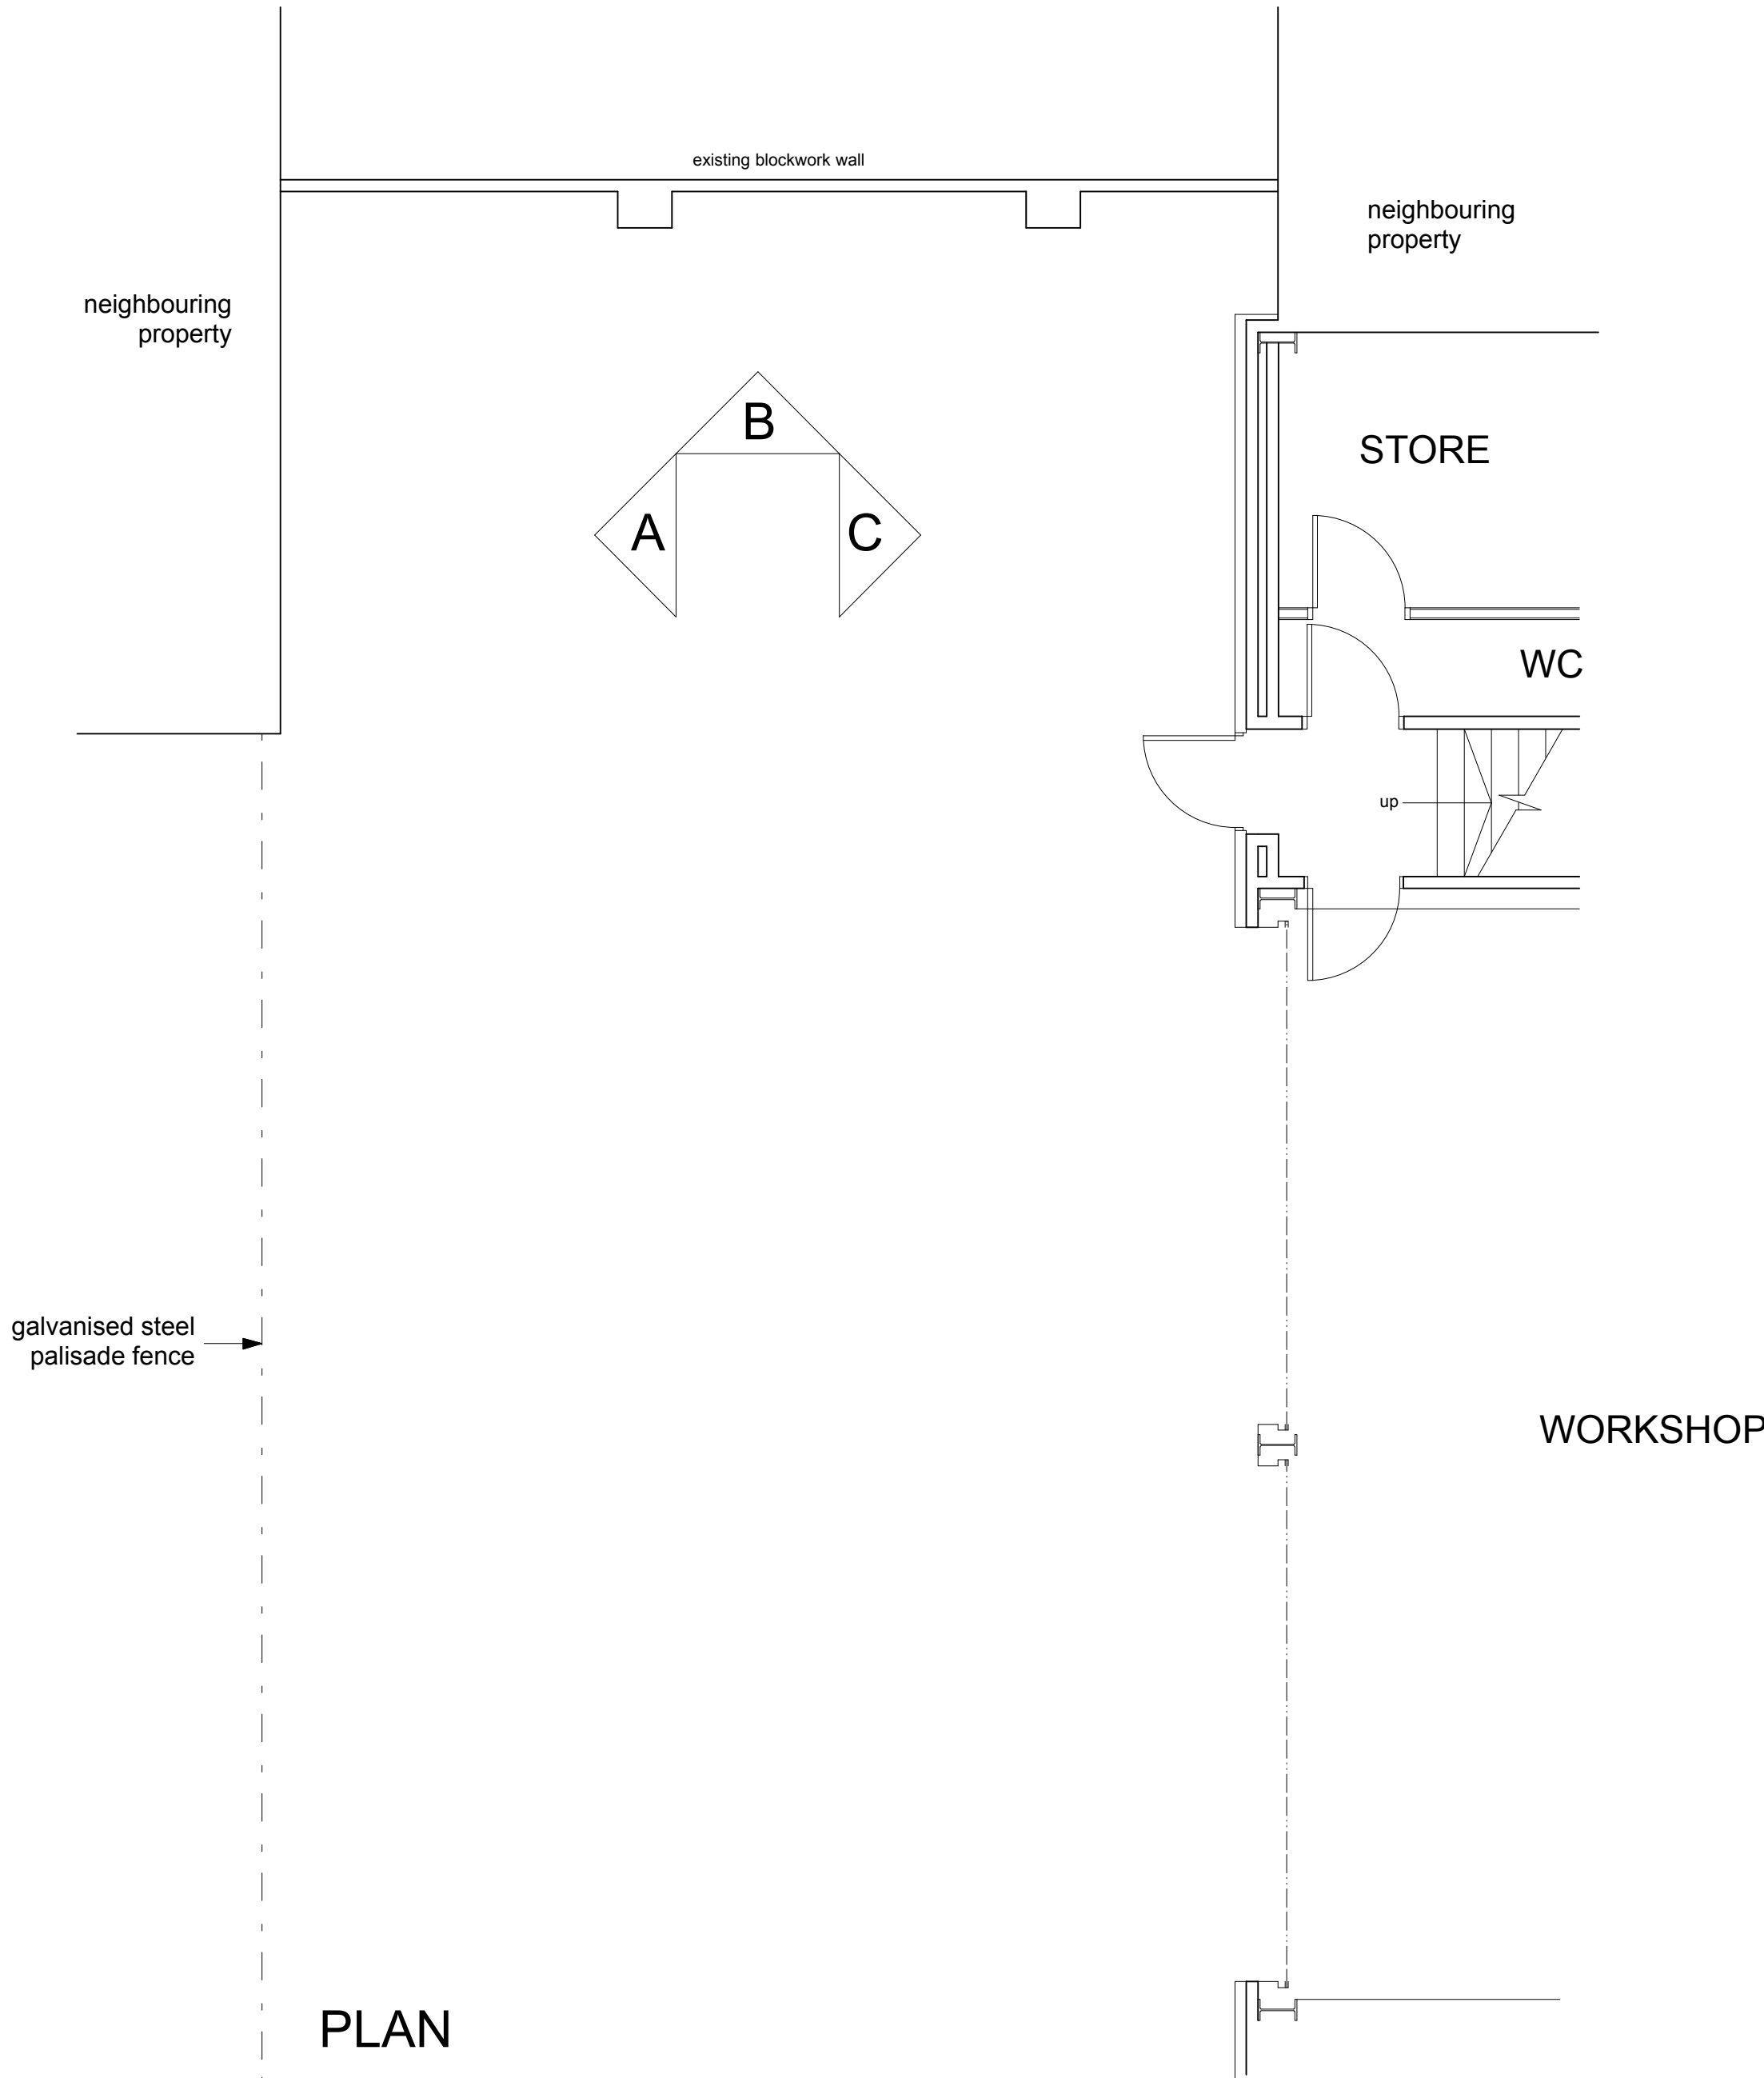

PLAN

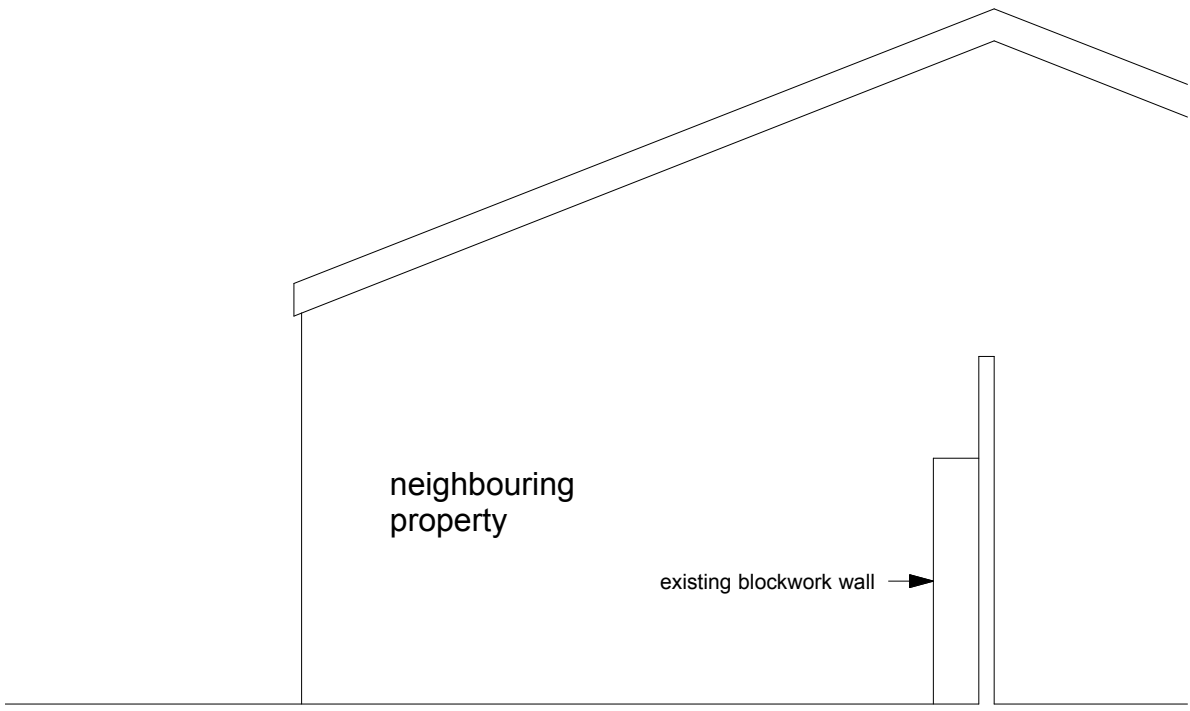

ELEVATION A

This drawing, the works and concepts depicted are the copyright of Paul Overton Architect and may not be reproduced or made use of, either directly or indirectly, without express written consent.		
Do not scale off this drawing.		
All heights, levels, sizes and dimensions to be checked on site before any work is undertaken.		
PAUL OVERTON ARCHITECTS 67A HIGH STREET MERTHYR TYDFIL CF47 8JD TEL: 01695 371194 MOB: 07828 459 282 paul@po-architects.co.uk		
Client	GTH DEVELOPMENTS	
Project	New Garage at GTH Offices and Workshop, Cyfarthfa Yard, Merthyr Tydfil	
Drawing Title	Survey	
CAD ref	Drawn	MST
Date	December 2020	Scale 1:50 @ A1
Project No.	Drawing No.	Revision
9062	01	A