



Site
1 : 500

No.	Description	Date
 North East Architectural Services		
Clervaux Exchange, Clervaux Terrace, Jarrow NE32 5UP 07455 980 354 admin@nearchitect.co.uk		
Project	Bryntaf	
Address	Bryntaf	
Client	Andrew Lockley	
Sheet	Site Layout	Project No. 2020-03-14
Date	2020-04-10	Scale (@ A3) 1 : 500
Drawing No.	A100	Rev



3D View 1



North East
Architectural Services

Clervaux Exchange, Clervaux Terrace, Jarrow NE32 5UP
07455 980 354 admin@nearchitect.co.uk

Project		Bryntaf
Address		Bryntaf
Client		Andrew Lockley
Sheet	3D 1	Project No. 2020-03-14
Date	2020-04-10	Scale (@ A3)
Drawing No.	A101	Rev



3D View 2

No.		Description	Date
 North East Architectural Services Clervaux Exchange, Clervaux Terrace, Jarrow NE32 5UP 07455 980 354 admin@nearchitect.co.uk			
Project		Bryntaf	
Address		Bryntaf	
Client		Andrew Lockley	
Sheet		3D 2	Project No. 2020-03-14
Date		2020-04-10	Scale (@ A3)
Drawing No.		A102	Rev



3D View 3



North East
Architectural Services

Clervaux Exchange, Clervaux Terrace, Jarrow NE32 5UP
07455 980 354 admin@nearchitect.co.uk

Project		Bryntaf
Address		Bryntaf
Client		Andrew Lockley
Sheet	3D 3	Project No. 2020-03-14
Date	2020-04-10	Scale (@ A3)
Drawing No.	A103	Rev



3D View 4

No.		Description	Date
 North East Architectural Services Clervaux Exchange, Clervaux Terrace, Jarrow NE32 5UP 07455 980 354 admin@nearchitect.co.uk			
Project		Bryntaf	
Address		Bryntaf	
Client		Andrew Lockley	
Sheet		3D 4	Project No. 2020-03-14
Date		2020-04-10	Scale (@ A3)
Drawing No.		A104	Rev




3D View 5

No.	Description	Date
 North East Architectural Services Clervaux Exchange, Clervaux Terrace, Jarrow NE32 5UP 07455 980 354 admin@nearchitect.co.uk		
Project	Bryntaf	
Address	Bryntaf	
Client	Andrew Lockley	
Sheet	3D 5	Project No. 2020-03-14
Date	2020-04-10	Scale (@ A3)
Drawing No.	A105	Rev



3D View 6

No.	Description	Date
 North East Architectural Services Clervaux Exchange, Clervaux Terrace, Jarrow NE32 5UP 07455 980 354 admin@nearchitect.co.uk		
Project	Bryntaf	
Address	Bryntaf	
Client	Andrew Lockley	
Sheet	3D 6	Project No. 2020-03-14
Date	2020-04-10	Scale (@ A3)
Drawing No.	A106	Rev

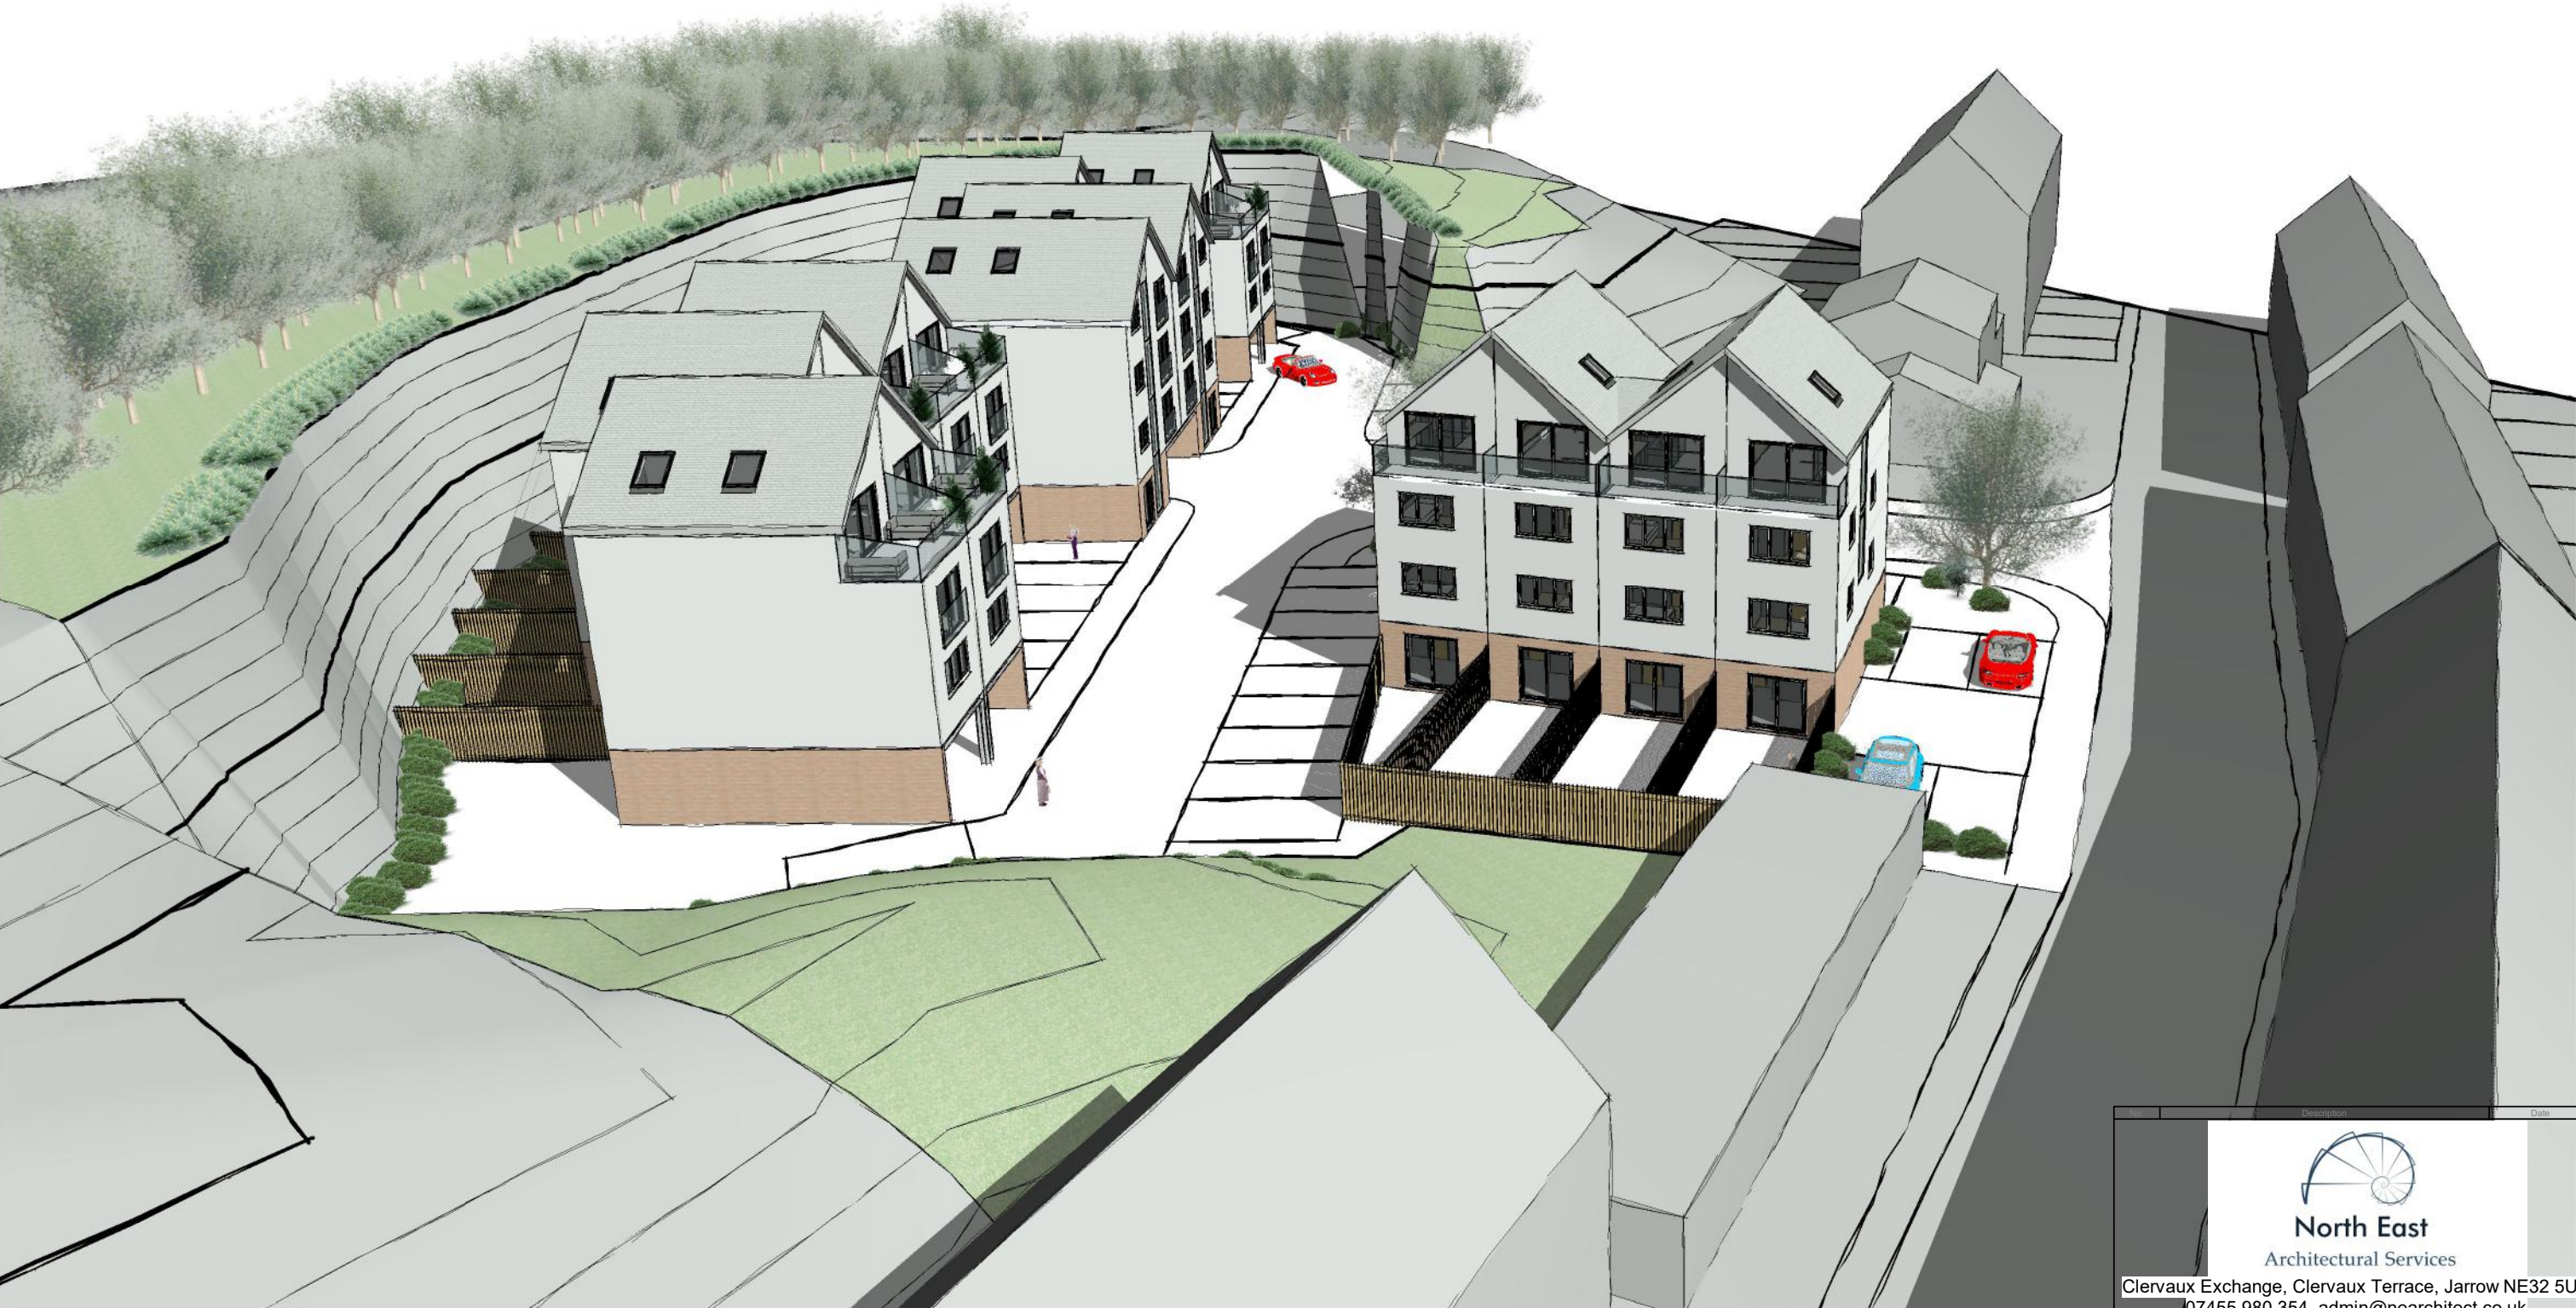

3D View 7



North East
Architectural Services

Clervaux Exchange, Clervaux Terrace, Jarrow NE32 5UP
07455 980 354 admin@nearchitect.co.uk

Project		Bryntaf
Address		Bryntaf
Client		Andrew Lockley
Sheet	3D 7	Project No. 2020-03-14
Date	2020-04-10	Scale (@ A3)
Drawing No.	A107	Rev



3D View 8

No.	Description	Date
 North East Architectural Services Clervaux Exchange, Clervaux Terrace, Jarrow NE32 5UP 07455 980 354 admin@nearchitect.co.uk		
Project	Bryntaf	
Address	Bryntaf	
Client	Andrew Lockley	
Sheet	3D 8	Project No. 2020-03-14
Date	2020-04-10	Scale (@ A3)
Drawing No.	A109	Rev



3D View 9

No.	Description	Date
 North East Architectural Services Clervaux Exchange, Clervaux Terrace, Jarrow NE32 5UP 07455 980 354 admin@nearchitect.co.uk		
Project	Bryntaf	
Address	Bryntaf	
Client	Andrew Lockley	
Sheet	3D 9	Project No. 2020-03-14
Date	2020-04-10	Scale (@ A3)
Drawing No.	A110	Rev



3D View 10



North East

Architectural Services

Clervaux Exchange, Clervaux Terrace, Jarrow NE32 5UP
07455 980 354 admin@nearchitect.co.uk

Project		Bryntaf
Address		Bryntaf
Client		Andrew Lockley
Sheet	3D10	Project No. 2020-03-14
Date	2020-04-10	Scale (@ A3)
Drawing No.	A111	Rev