
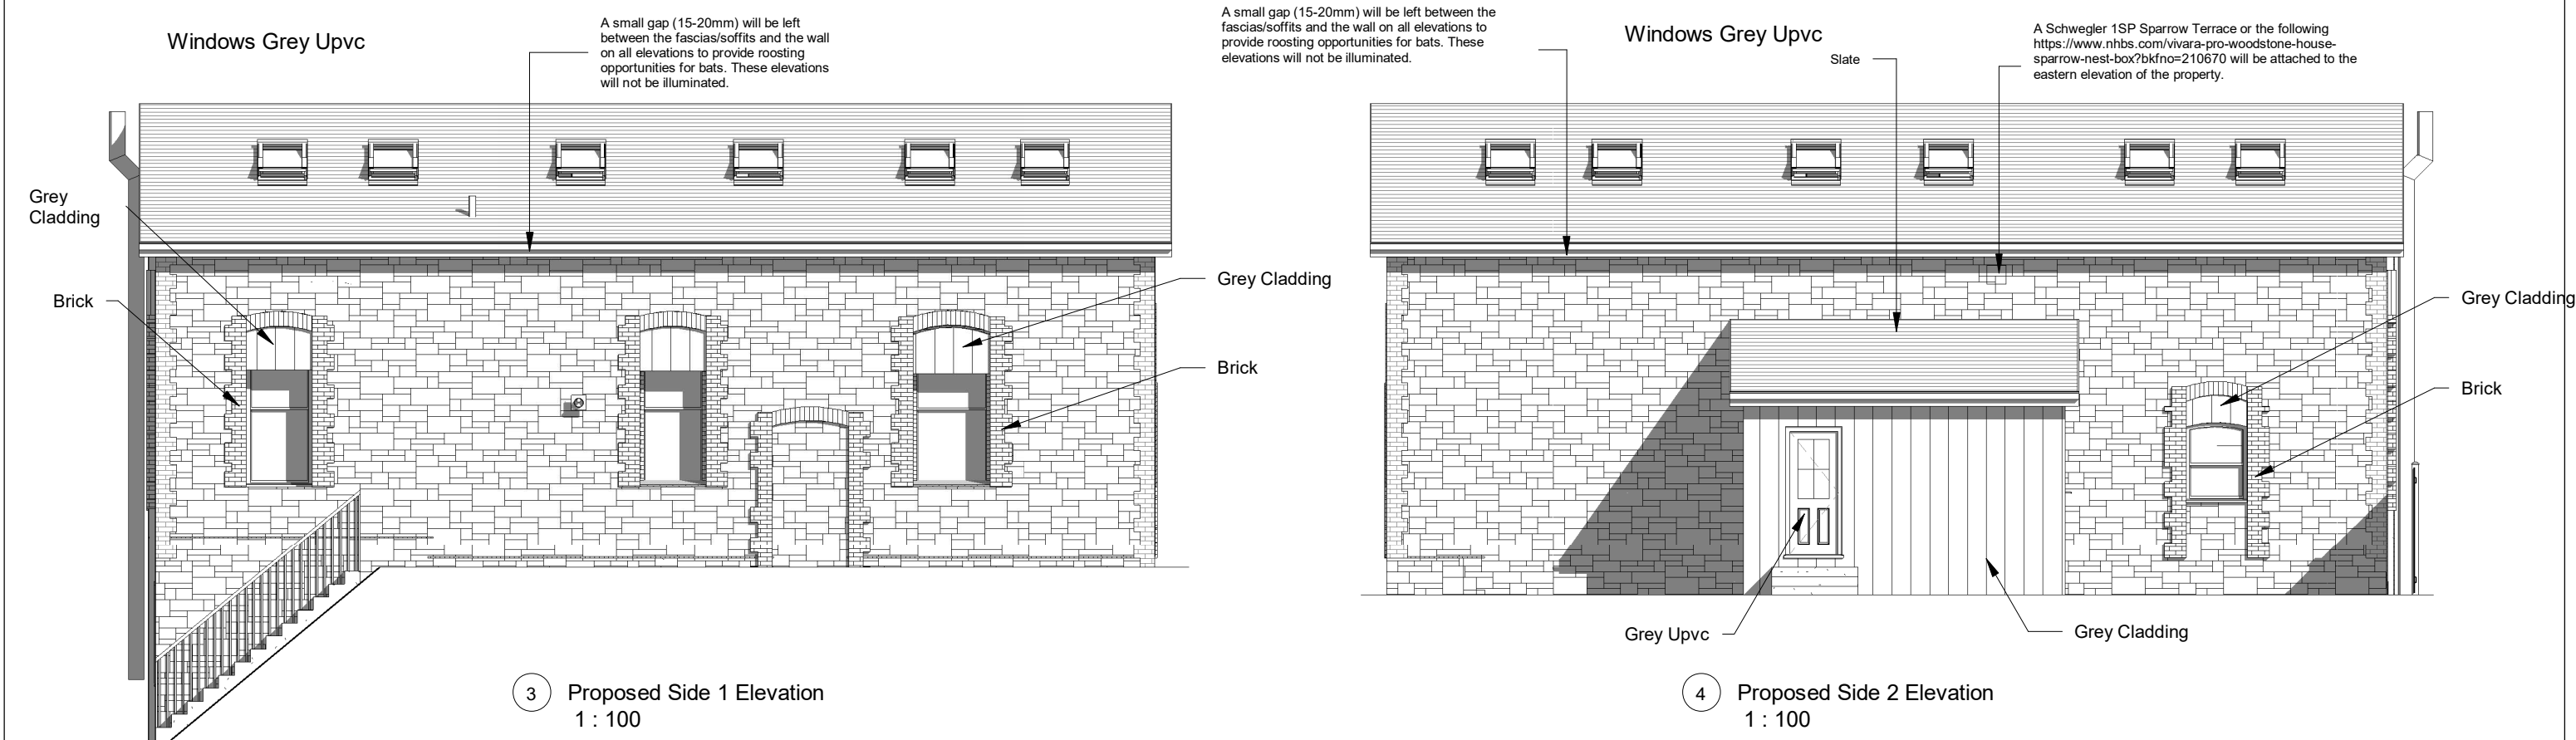


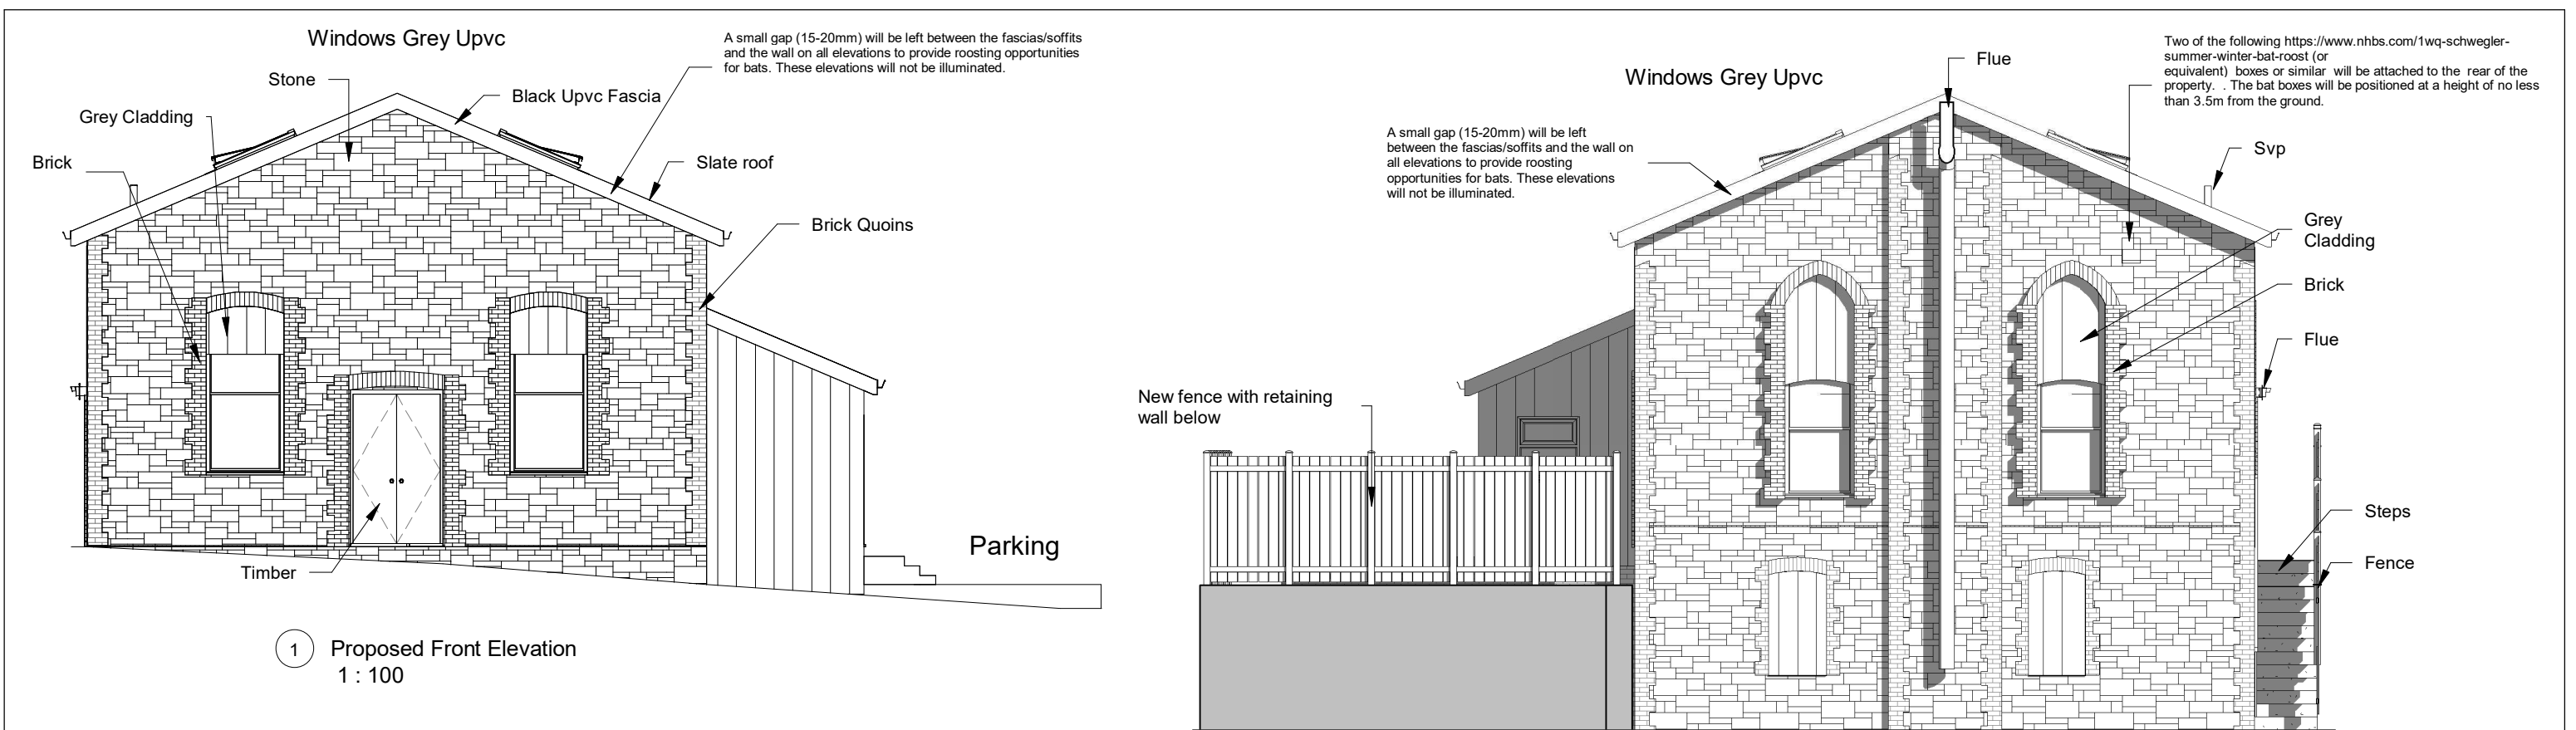

There will be no external lighting

PROJECT	SHEET
Change of use to dwelling	Proposed Elevations
INDIGO DESIGN (Part of 3dcadwales Ltd) 5 Ashlea Drive, Merthyr Tydfil, CF47 0NY Tele 01685 385746 Mob - 07940913216 Email: philip@3dcadwales.co.uk	Address 84 Church Street, Penydarren, Merthyr Tydfil

This Drawing is Copyright, Dimensions to be checked on site and not scaled from this drawing		Checked by JH	Drawn by PH	Scale (@ A3) 1 : 100
		Rev No	Description	Date
PURPOSE OF ISSUE Planning Approval	DRWAING NUMBER CS-04	B	Finishes Updated	06/04/2023
		C	Sections and garden walls added	07/07/2023
		D	Ecological enhancements added	16/09/2023
		E	Ecological enhancements added	28/09/2023
		F	Cladding added	24/11/2023
		G	Finishes added	08/01/2023