


John Payne



0 50
Metres

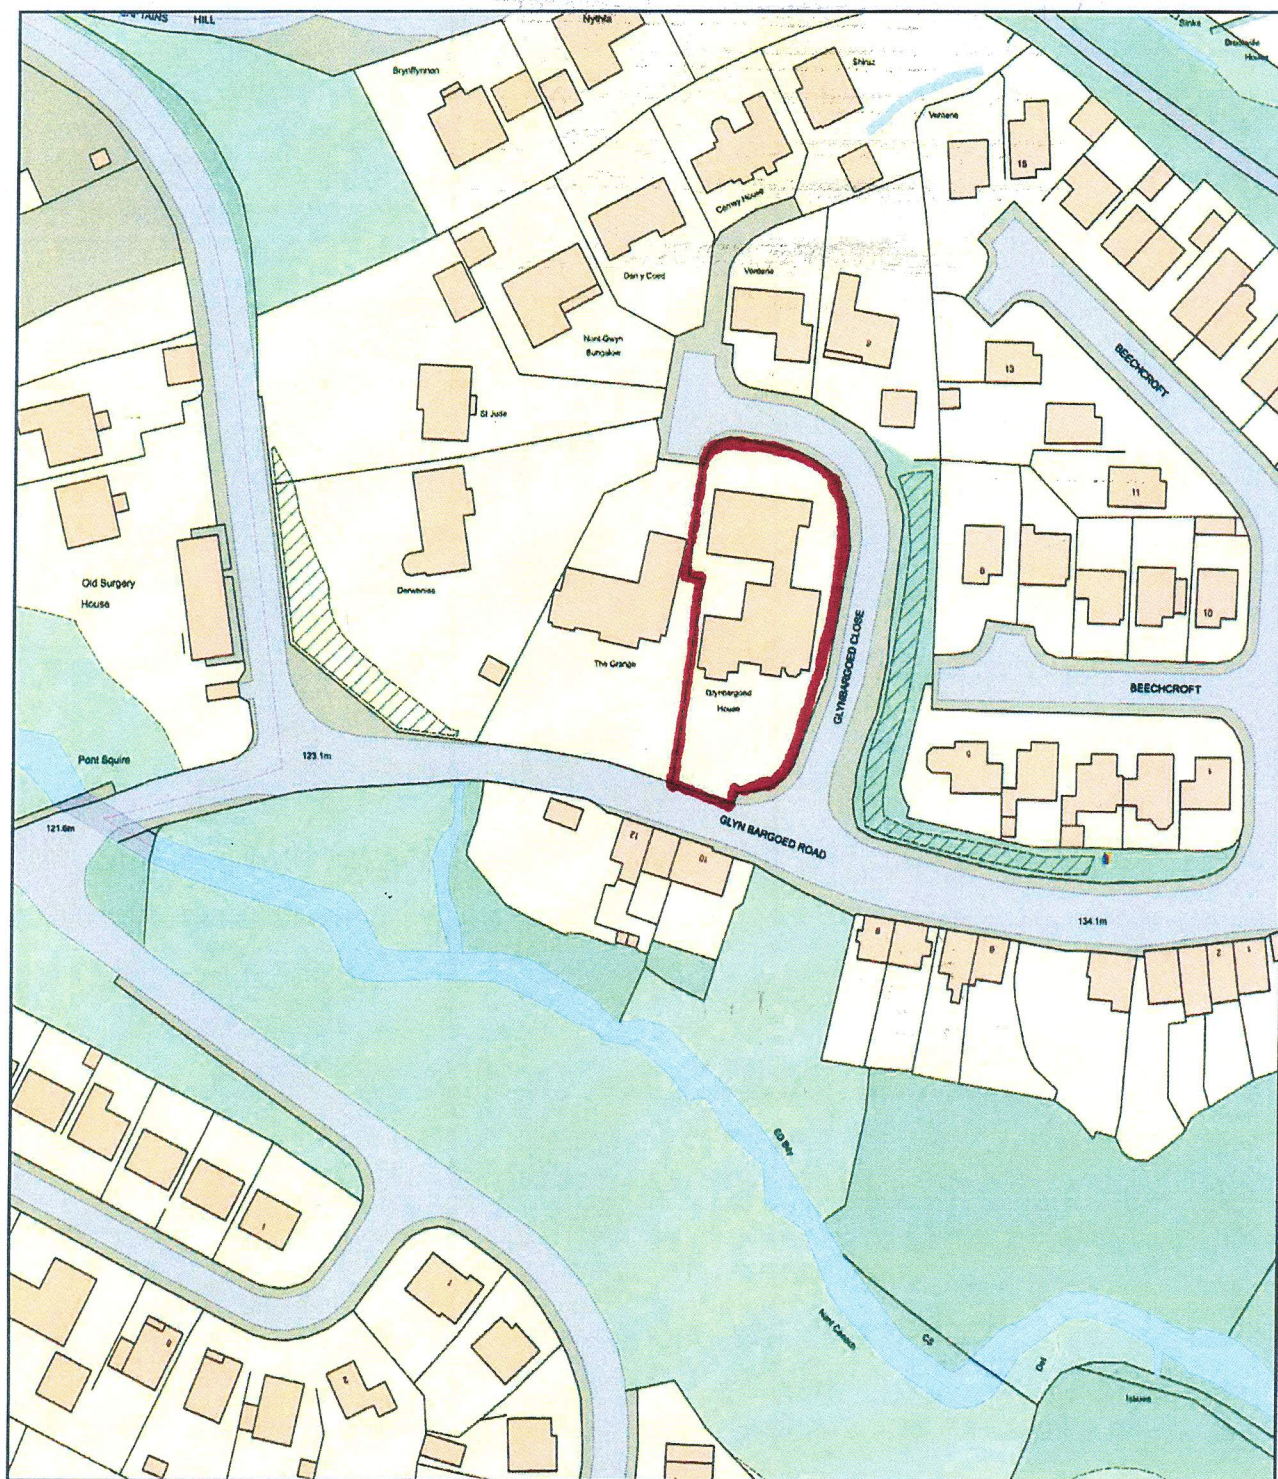

Plan Produced for: Planning application

Date Produced: 15 Feb 2021

Plan Reference Number: TQRQM21046204222287

Scale: 1:1250 @ A4