



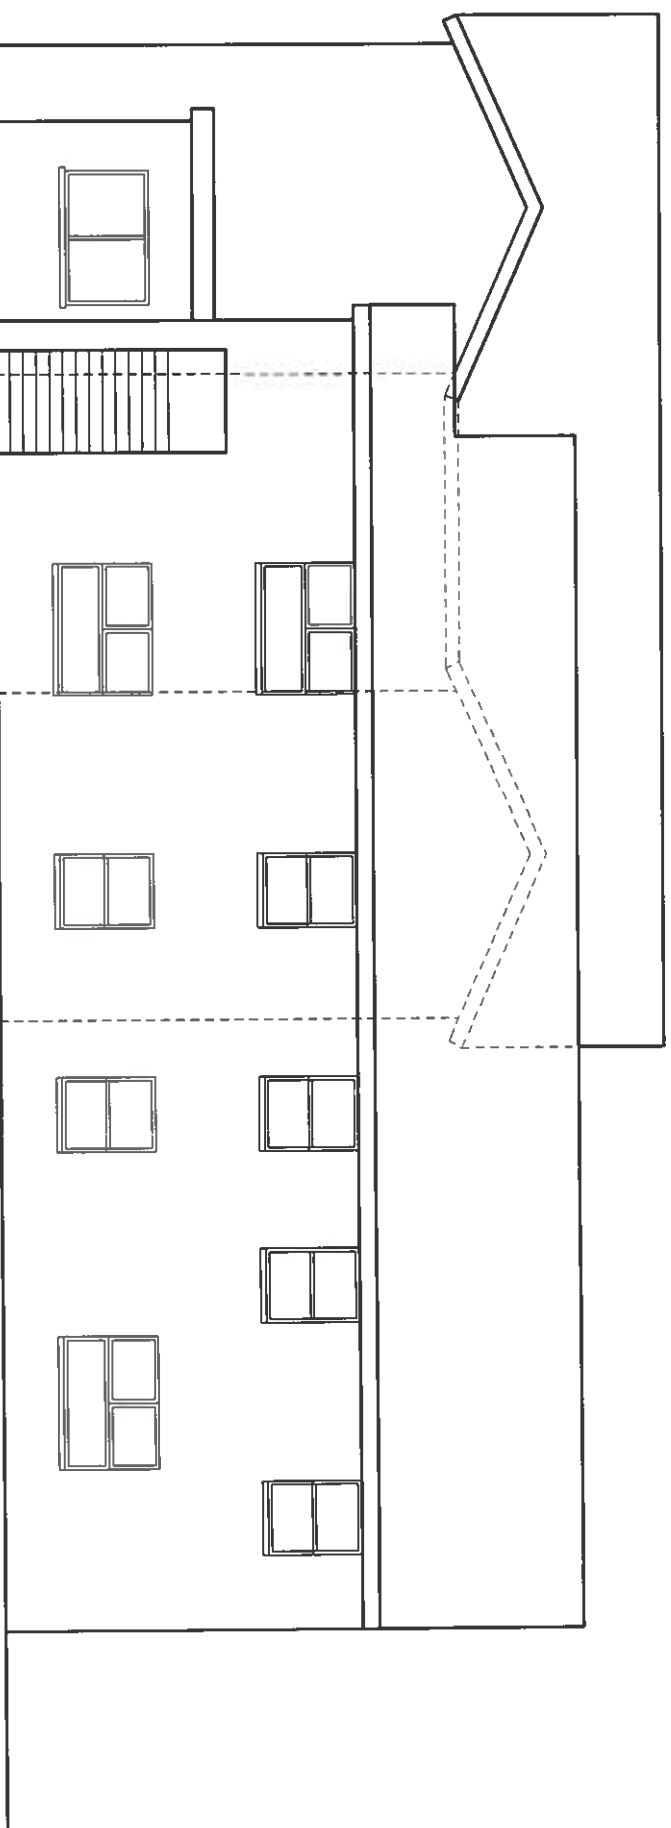

Drawing Title:		GYNBARGOED HOUSE	
Scale		1/100	
Project Ref. No.		202	
Date		APRIL 2021	
Drawn By		103	
Approved		JP	
Drawing No.		Revision No.	

CDS (Newbridge Ltd) 
Design Services

CDs (Newbridge) Ltd
Cwmfrynion College
Twy'n Colleg
Newbridge

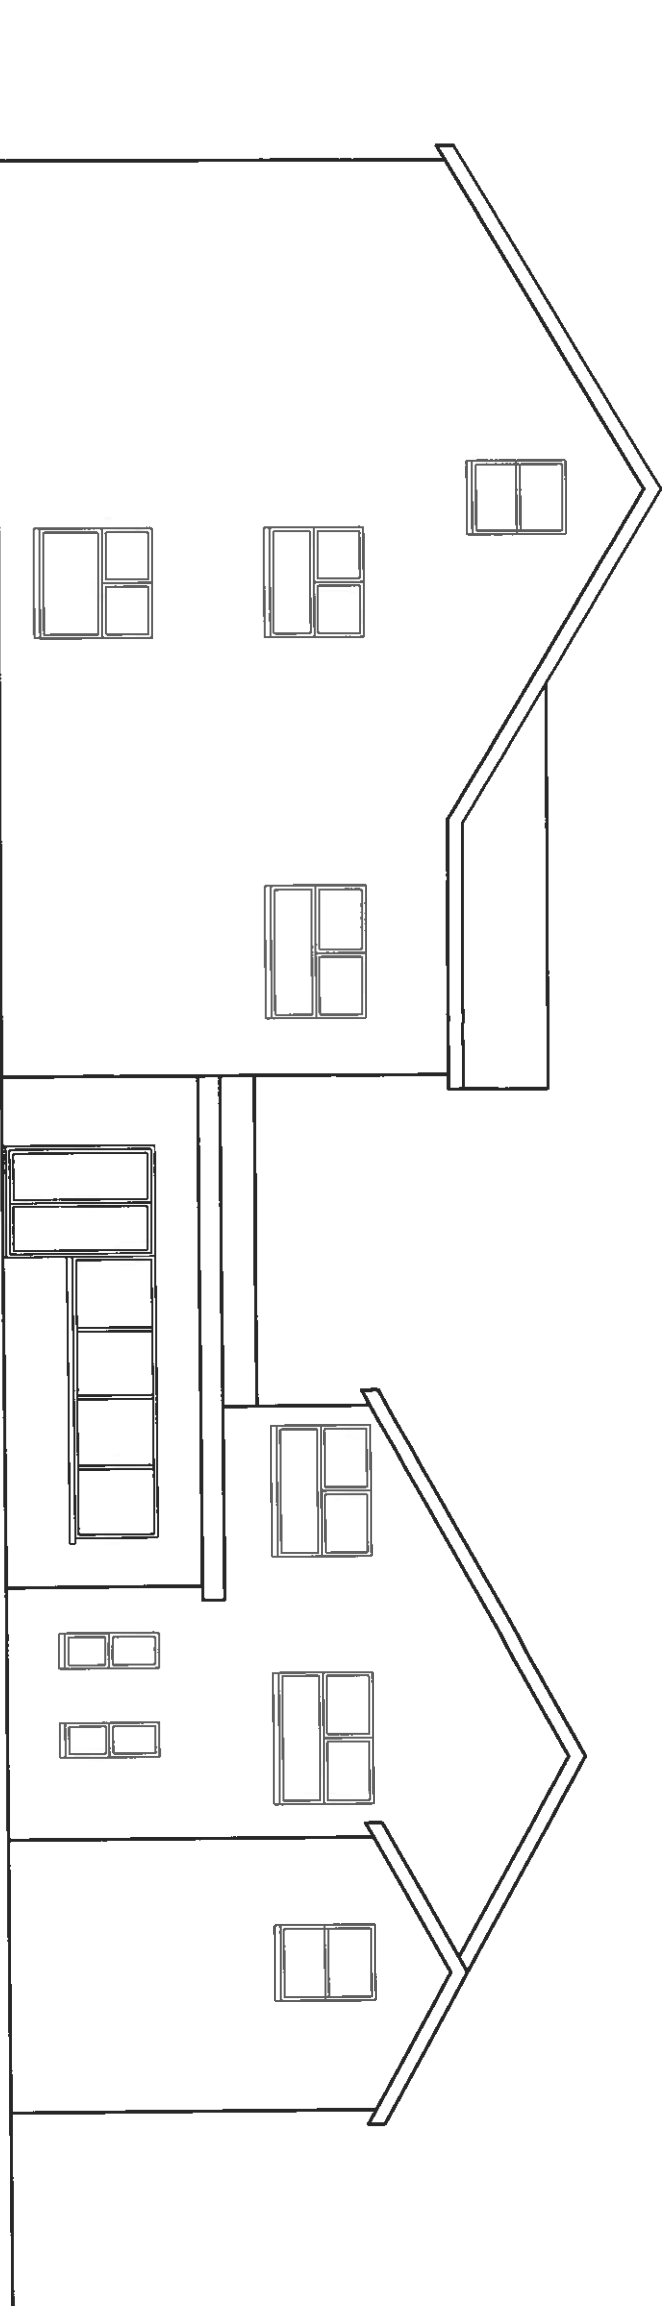