




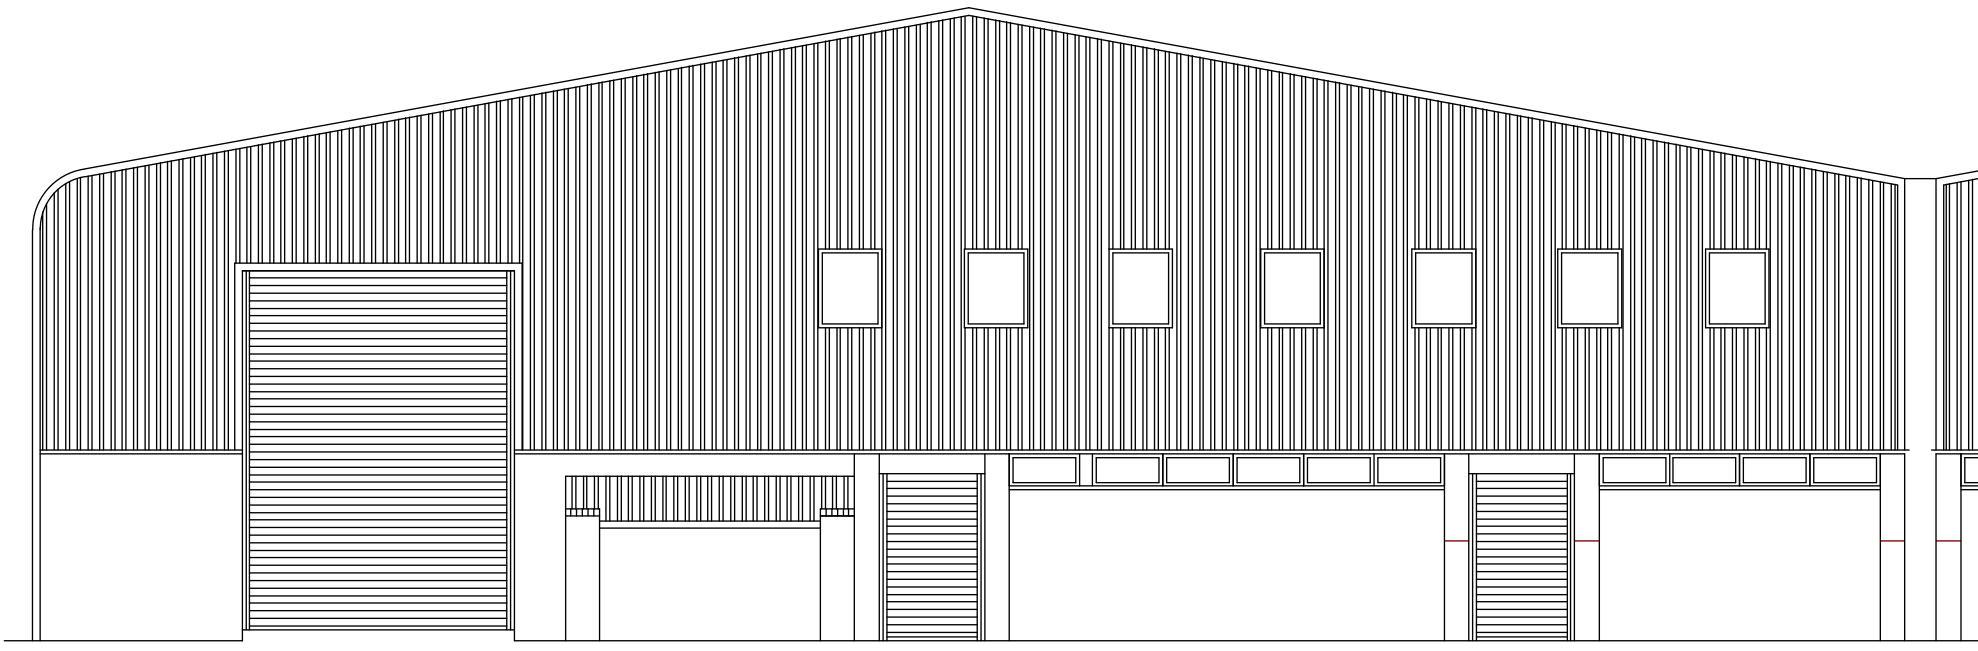


EXISTING FRONT ELEVATION

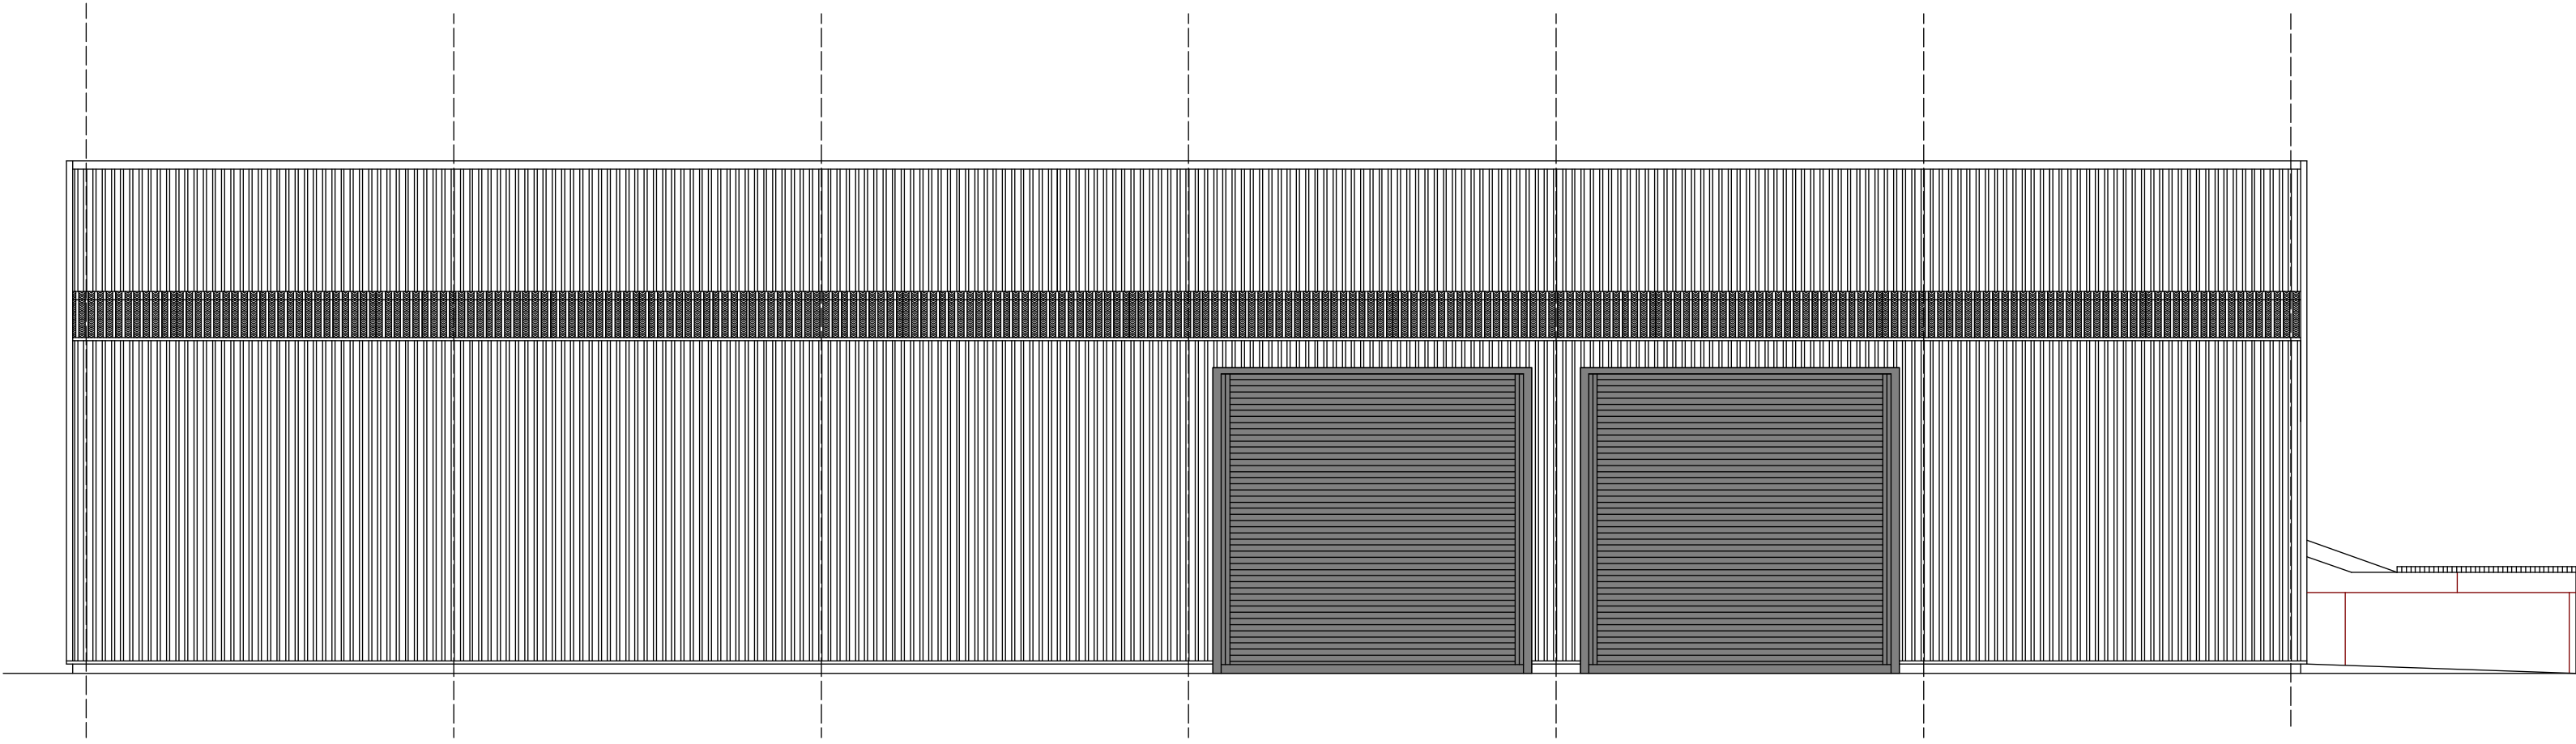

EXISTING SIDE ELEVATION

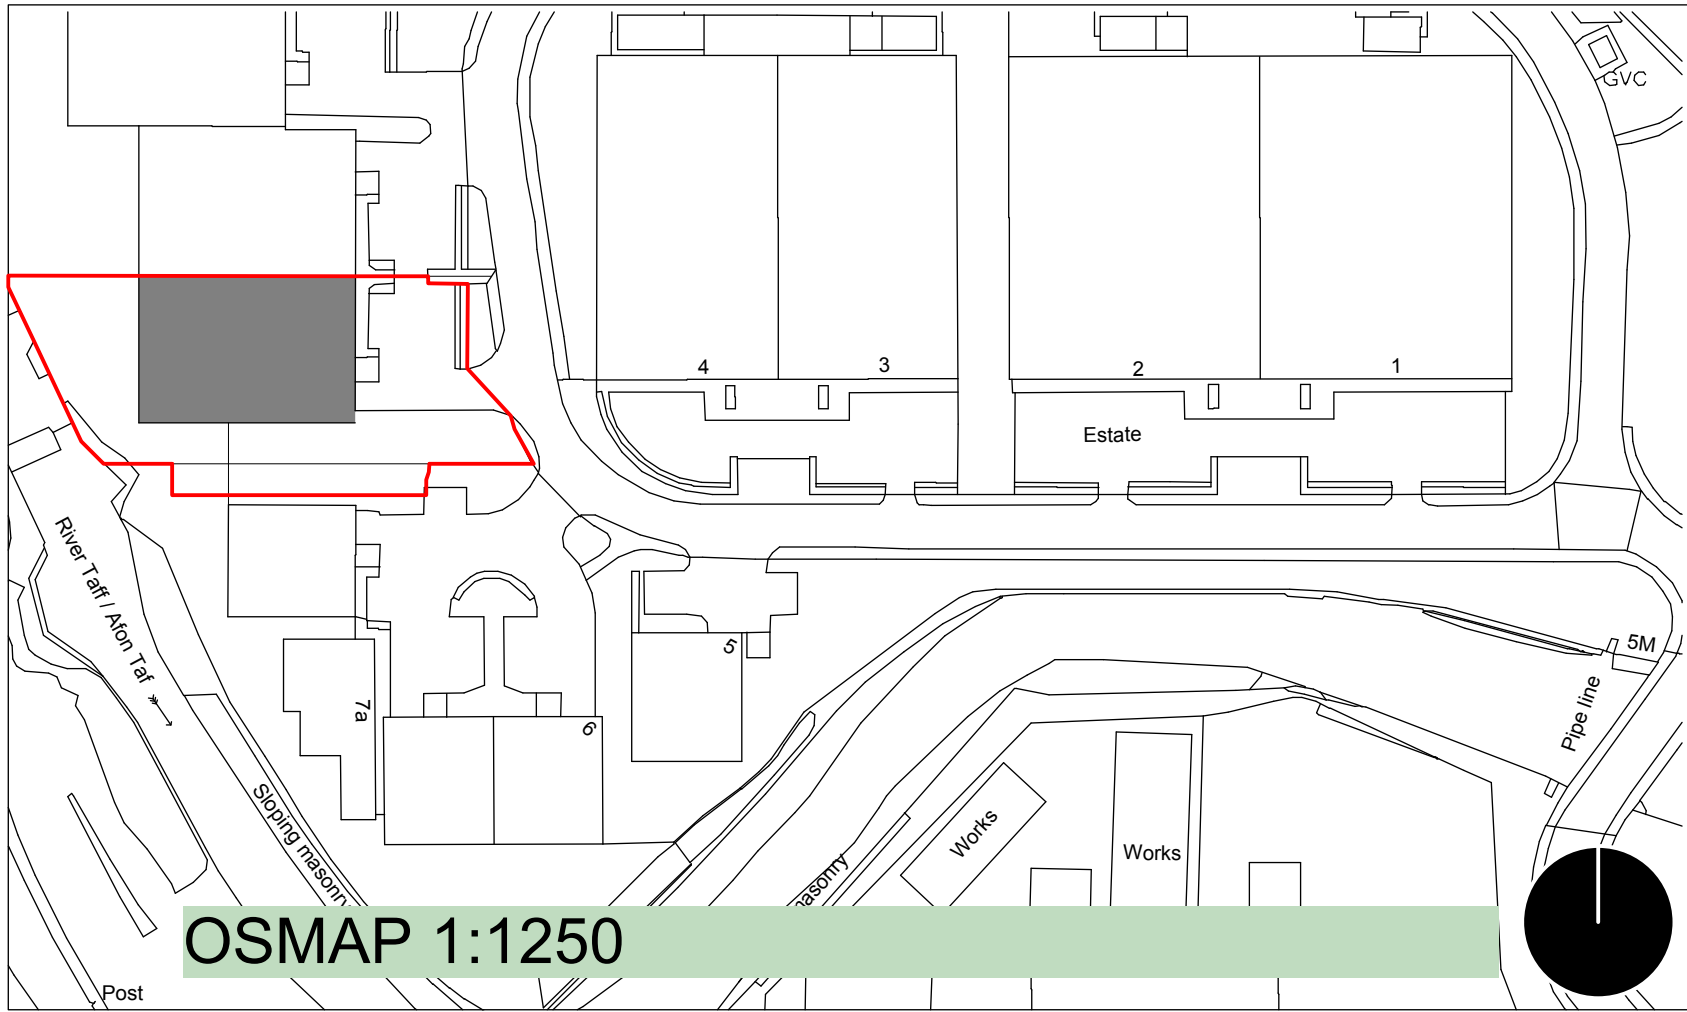

OSMAP 1:1250

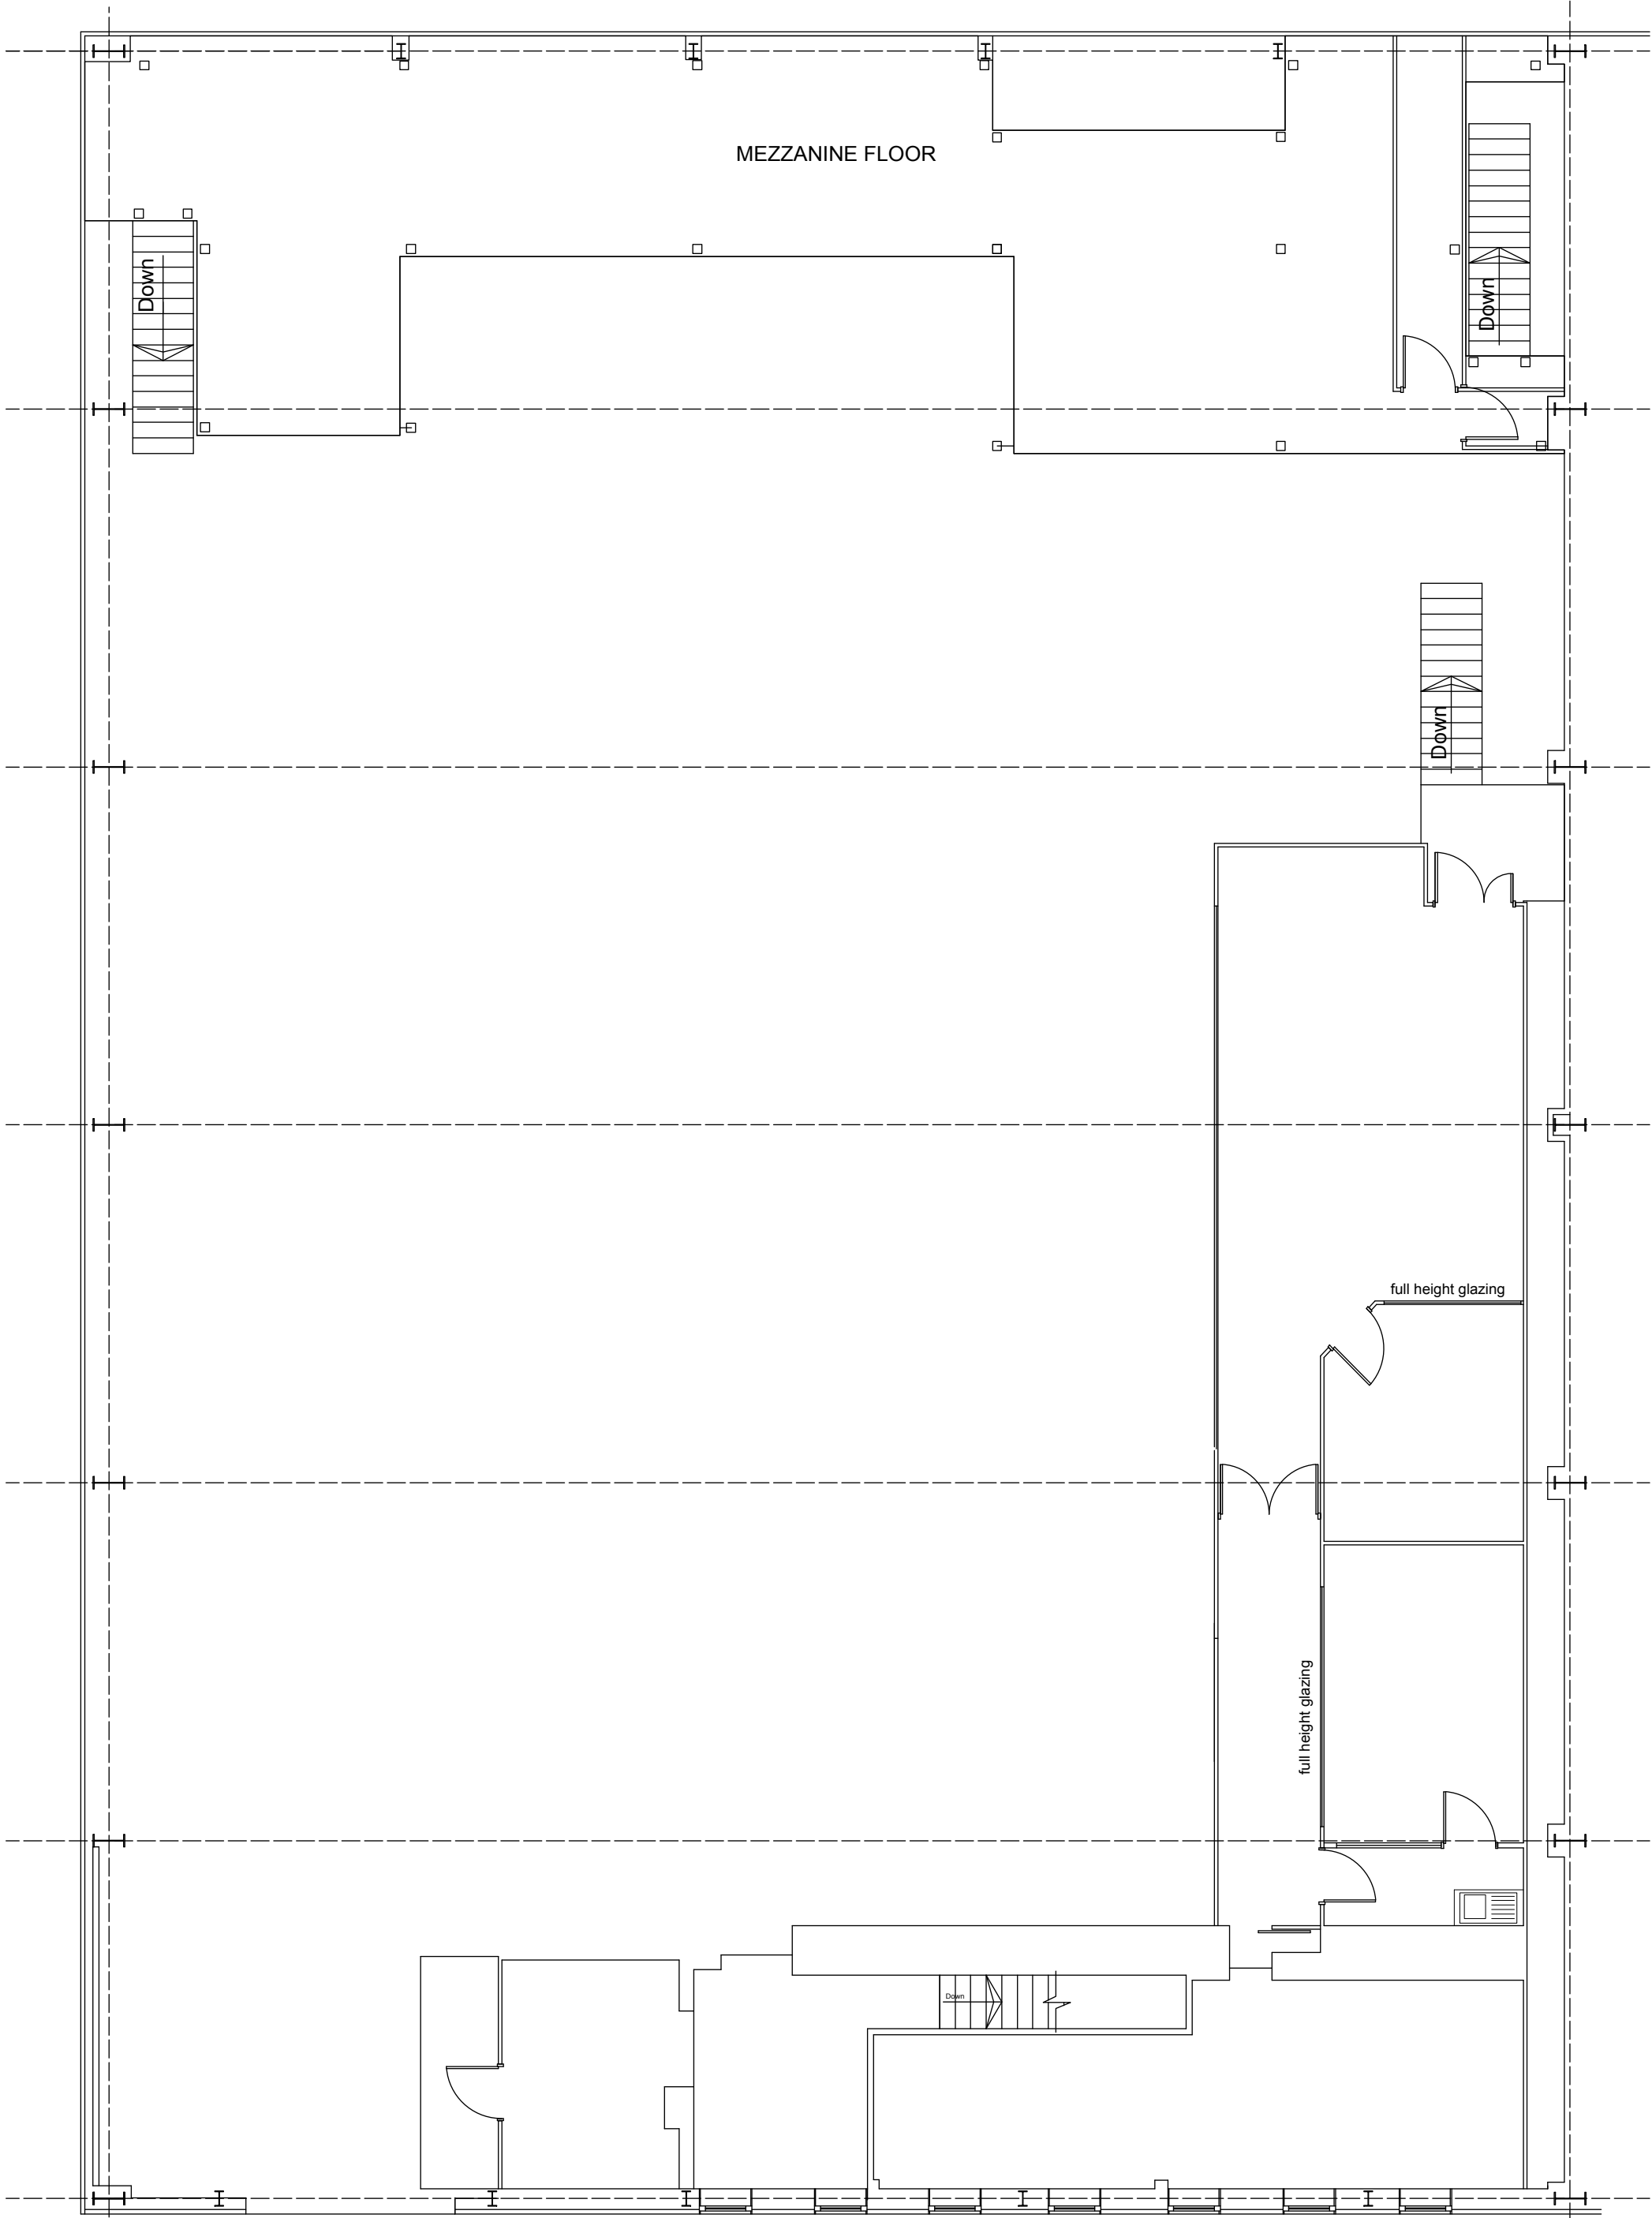

EXISTING FIRST FLOOR - Note, ground floor on block plan, dwg 493-002

A. Revised OS plan - 25.08.18

G+Co
Taf Fechan Tyres Ltd
9 Cyfarthfa Industrial Estate
Merthyr Tydfil,
CF47 8PE


493-003A
EXISTING floor plan

planning Dec '16 1:100@A1 JH/AR

George + Co
Hwy1 Hub, 1st floor, 62 High Street,
Merthyr Tydfil, CF47 8DE
T 01685 367952

gdcconsultants@gmail.com
www.gc-architecture.co.uk

Do not scale off this drawing. Copyright G+Co

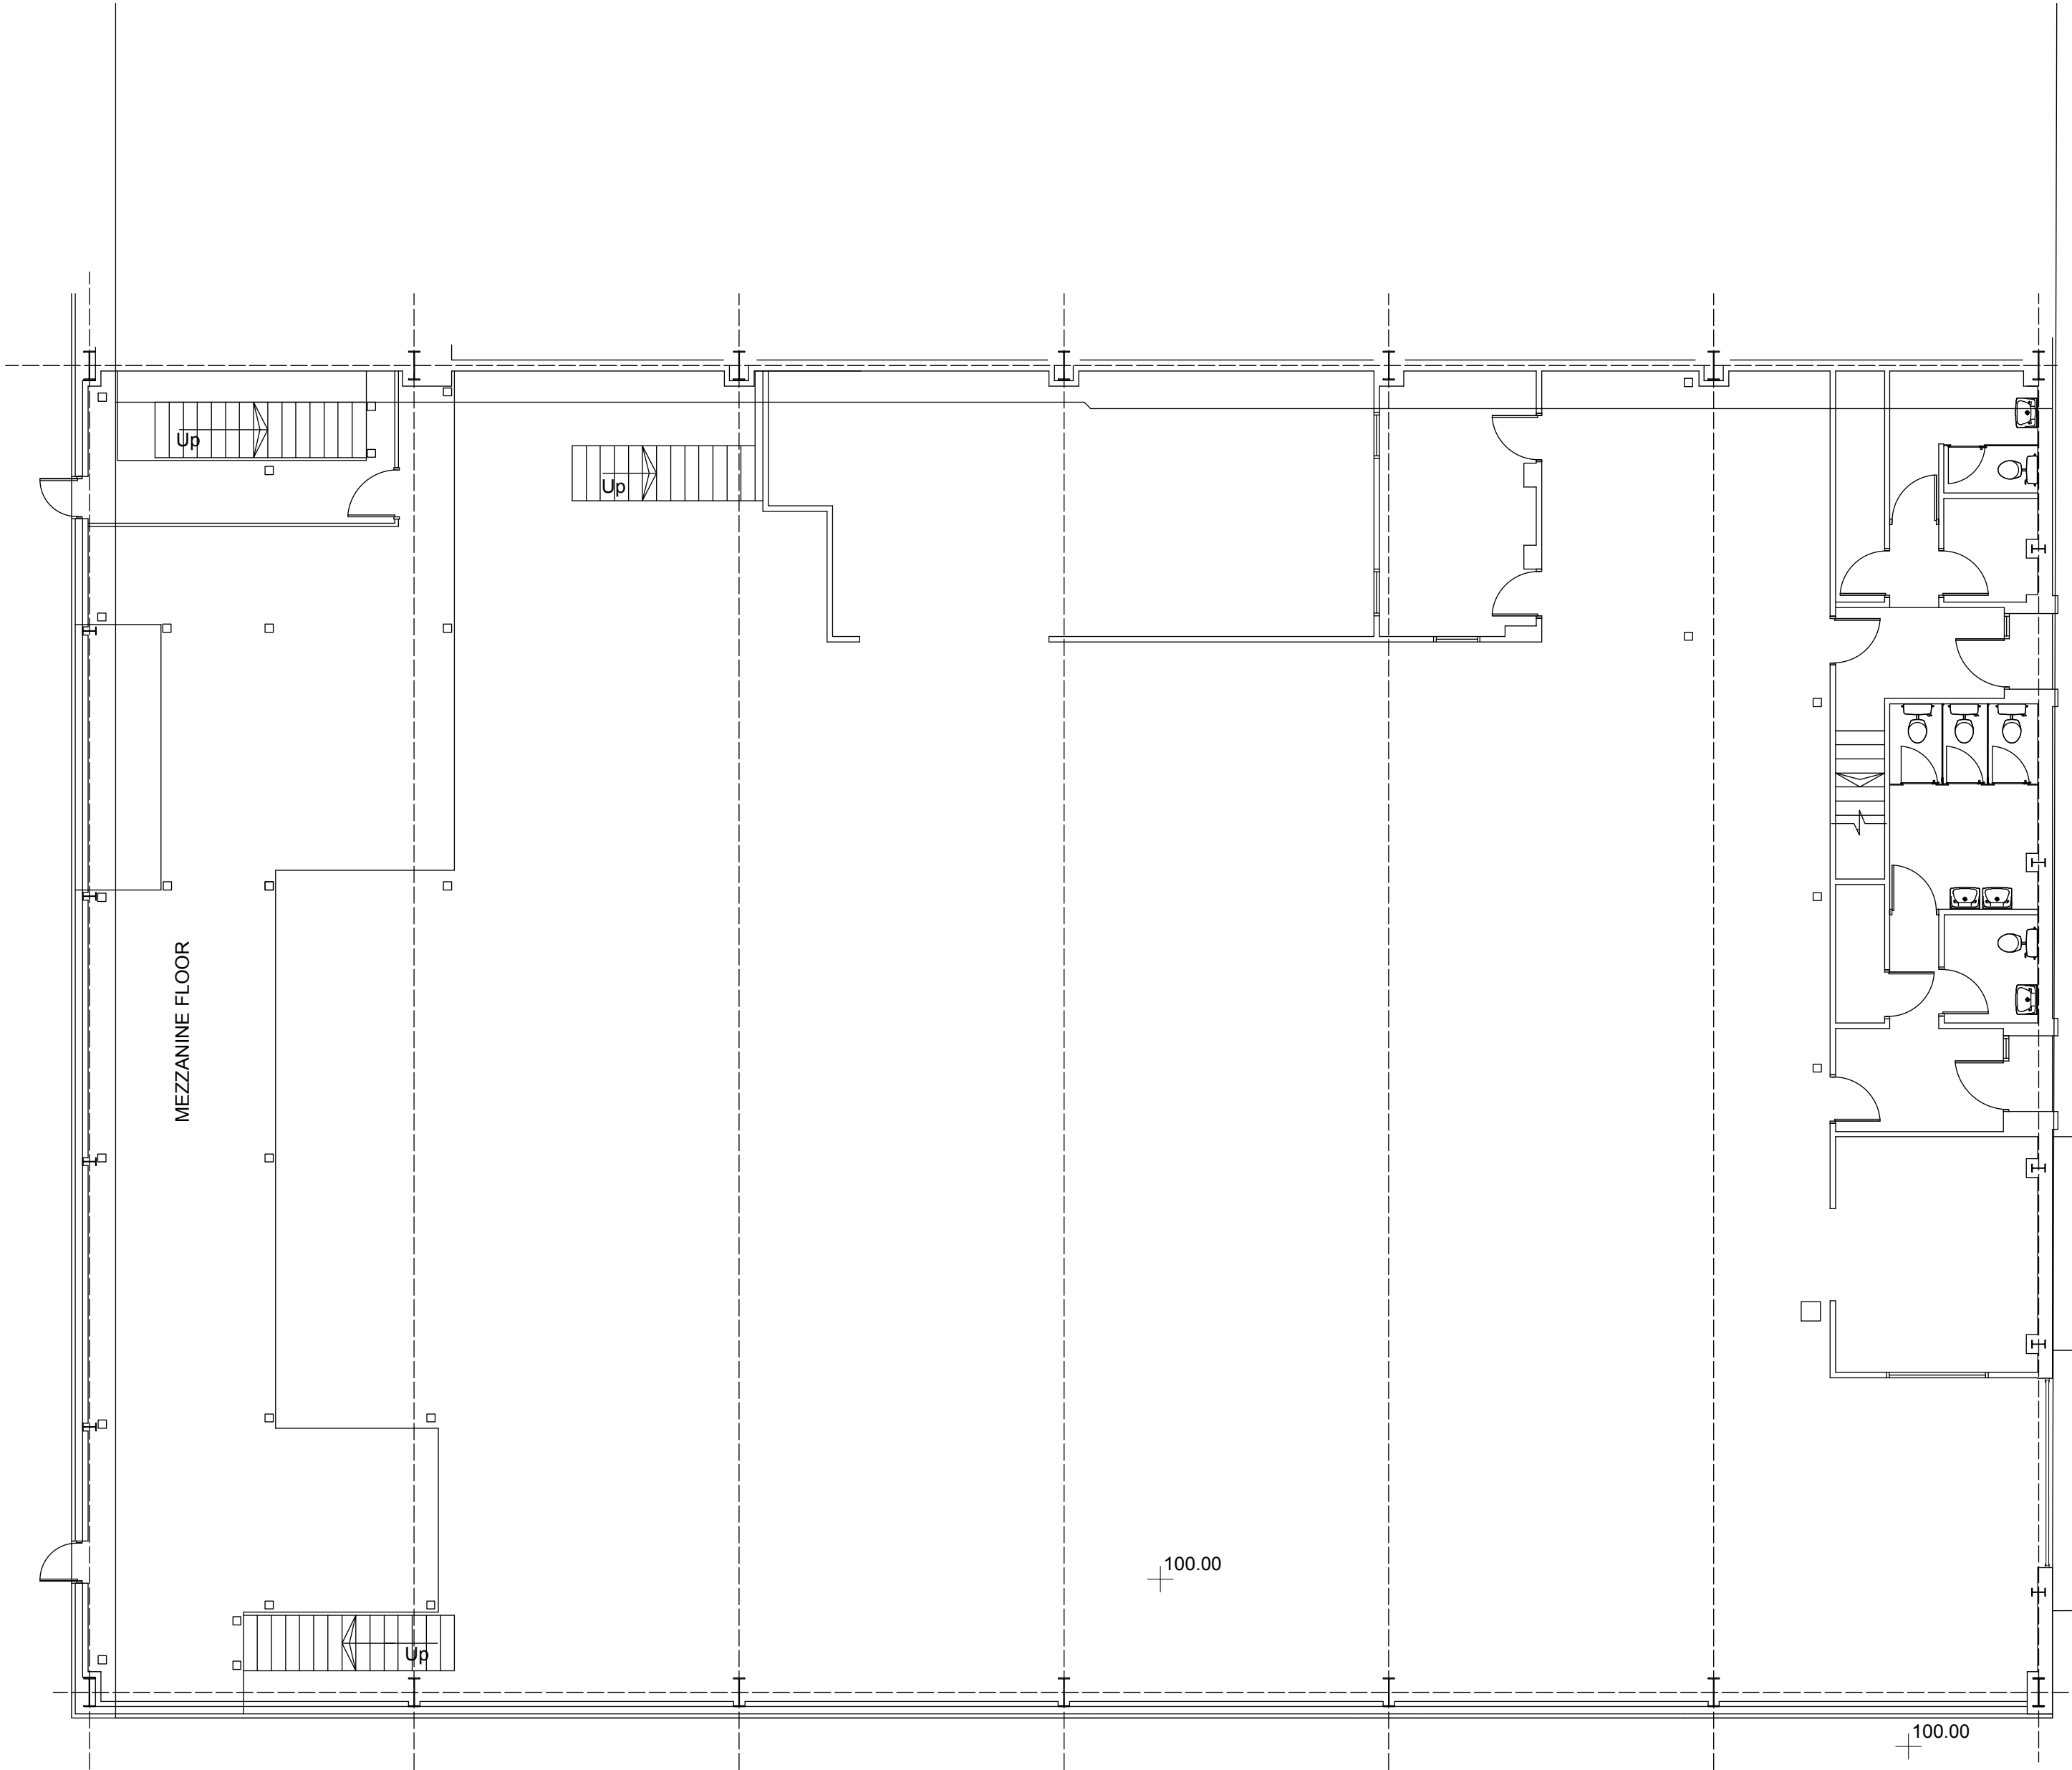

private storm drain 150mm dia vc

lateral drain

private sewer transfer

area hatched to be purchased

unit number 8

tarmac

grass

grass

G+Co

Taf Fechan Tyres Ltd
9 Cyfarthfa Industrial Estate
Merthyr Tydfil,
CF47 8PE

493-002

Existing block plan

planning	Dec '16	1:100@A1 JH/AR
----------	---------	----------------

George + Co
Hwyl Hub, 1st floor, 62 High Street,
Merthyr Tydfil, CF47 8DE
T 01685 387952

gpcconsultants@gmail.com
www.gpc-architecture.co.uk

Do not scale off this drawing. Copyright G+Co

