


NOTES:
THIS DRAWING IS COPYRIGHT. UNLESS
SPECIFICALLY STATED OTHERWISE,
WORK TO THESE DIMENSIONS ONLY.
ANY OTHER DIMENSIONS TO BE NOTIFIED TO THE
ARCHITECT.


NOTES:
DRAWINGS HAVE BEEN PRODUCED FOR PLANNING AND
BUILDING REGULATIONS PURPOSES ONLY. THE
ARCHITECT'S RESPONSIBILITY IS TO THE CLIENT.
THIS IS NOT A CONTRACT DOCUMENT. THE CLIENT
SHOULD BE ADVISED THAT THE DRAWING IS NOT A
FINAL DESIGN AND SHOULD BE USED AS A GUIDE.

**CHANGES TO ELEVATIONS
APPROVED AS PER APPLICATION
P/21/0277.**

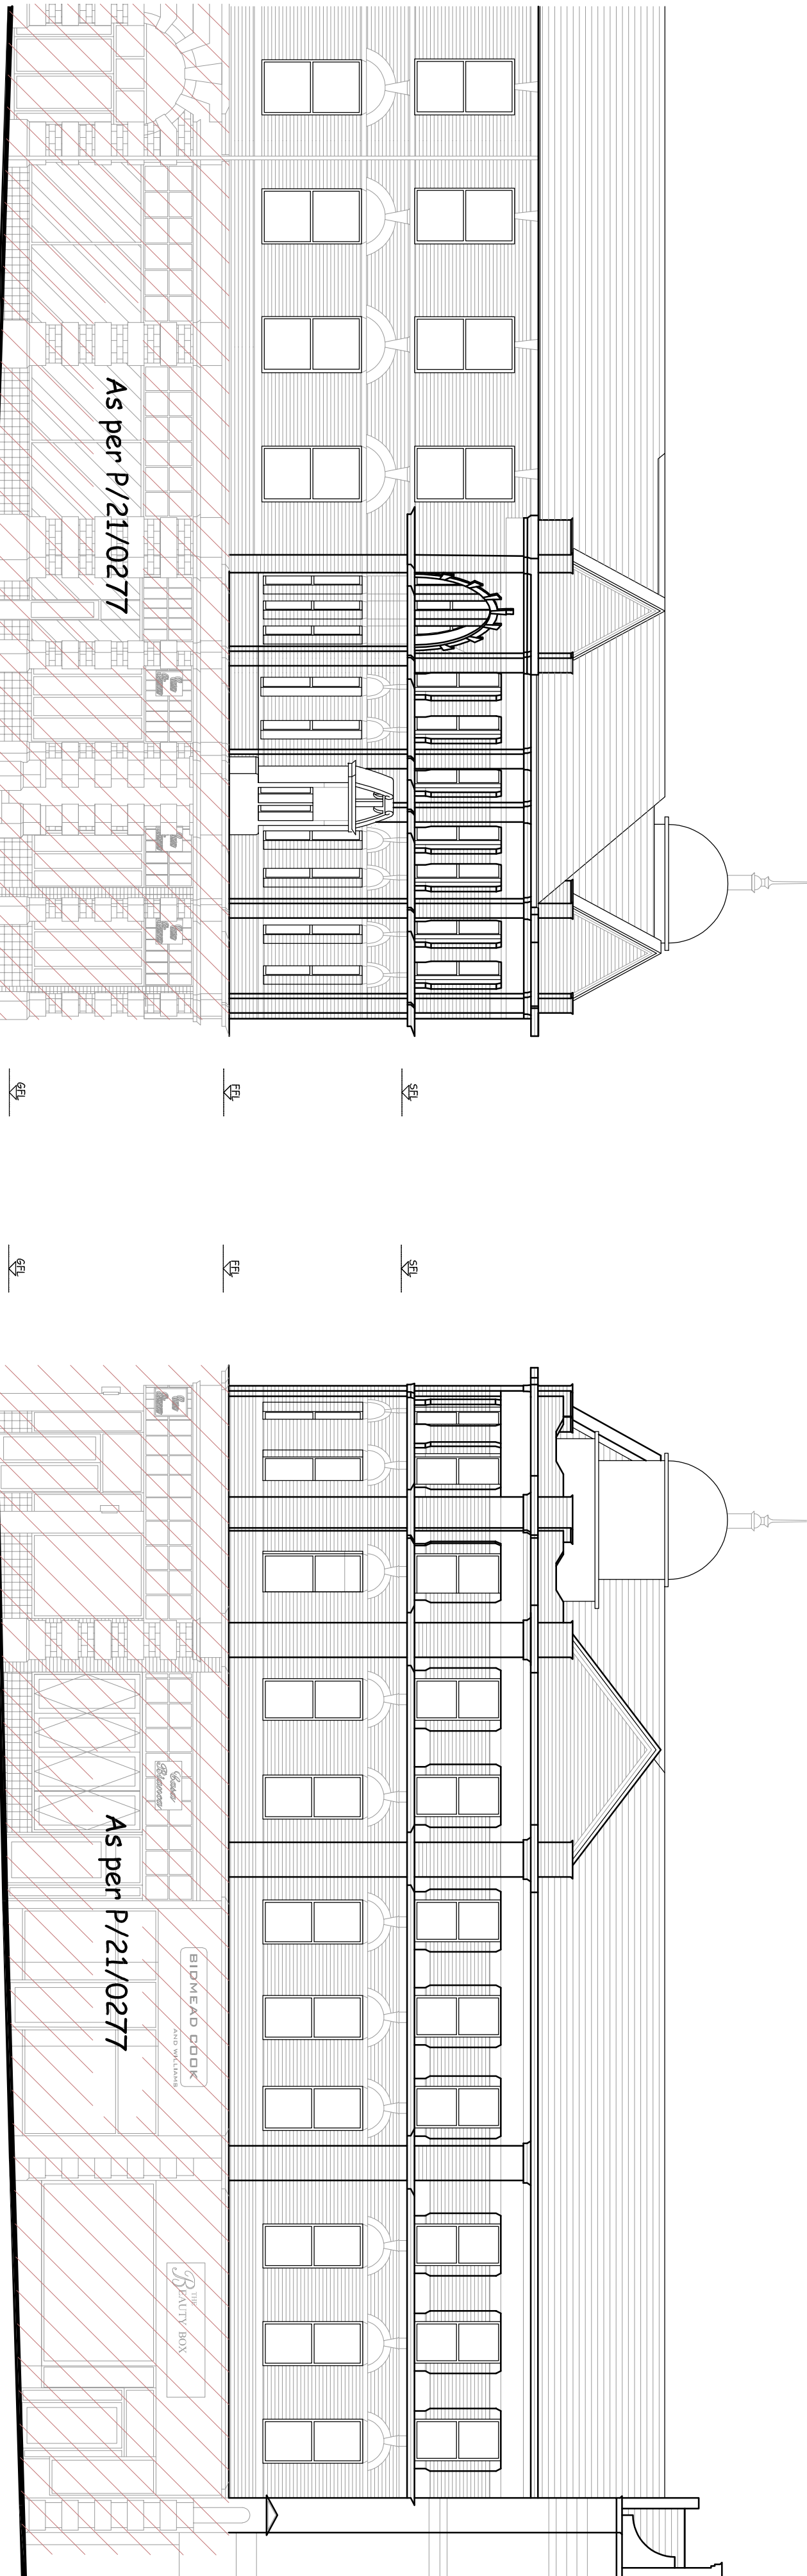

Post Office Lane Elevation

High Street Elevation

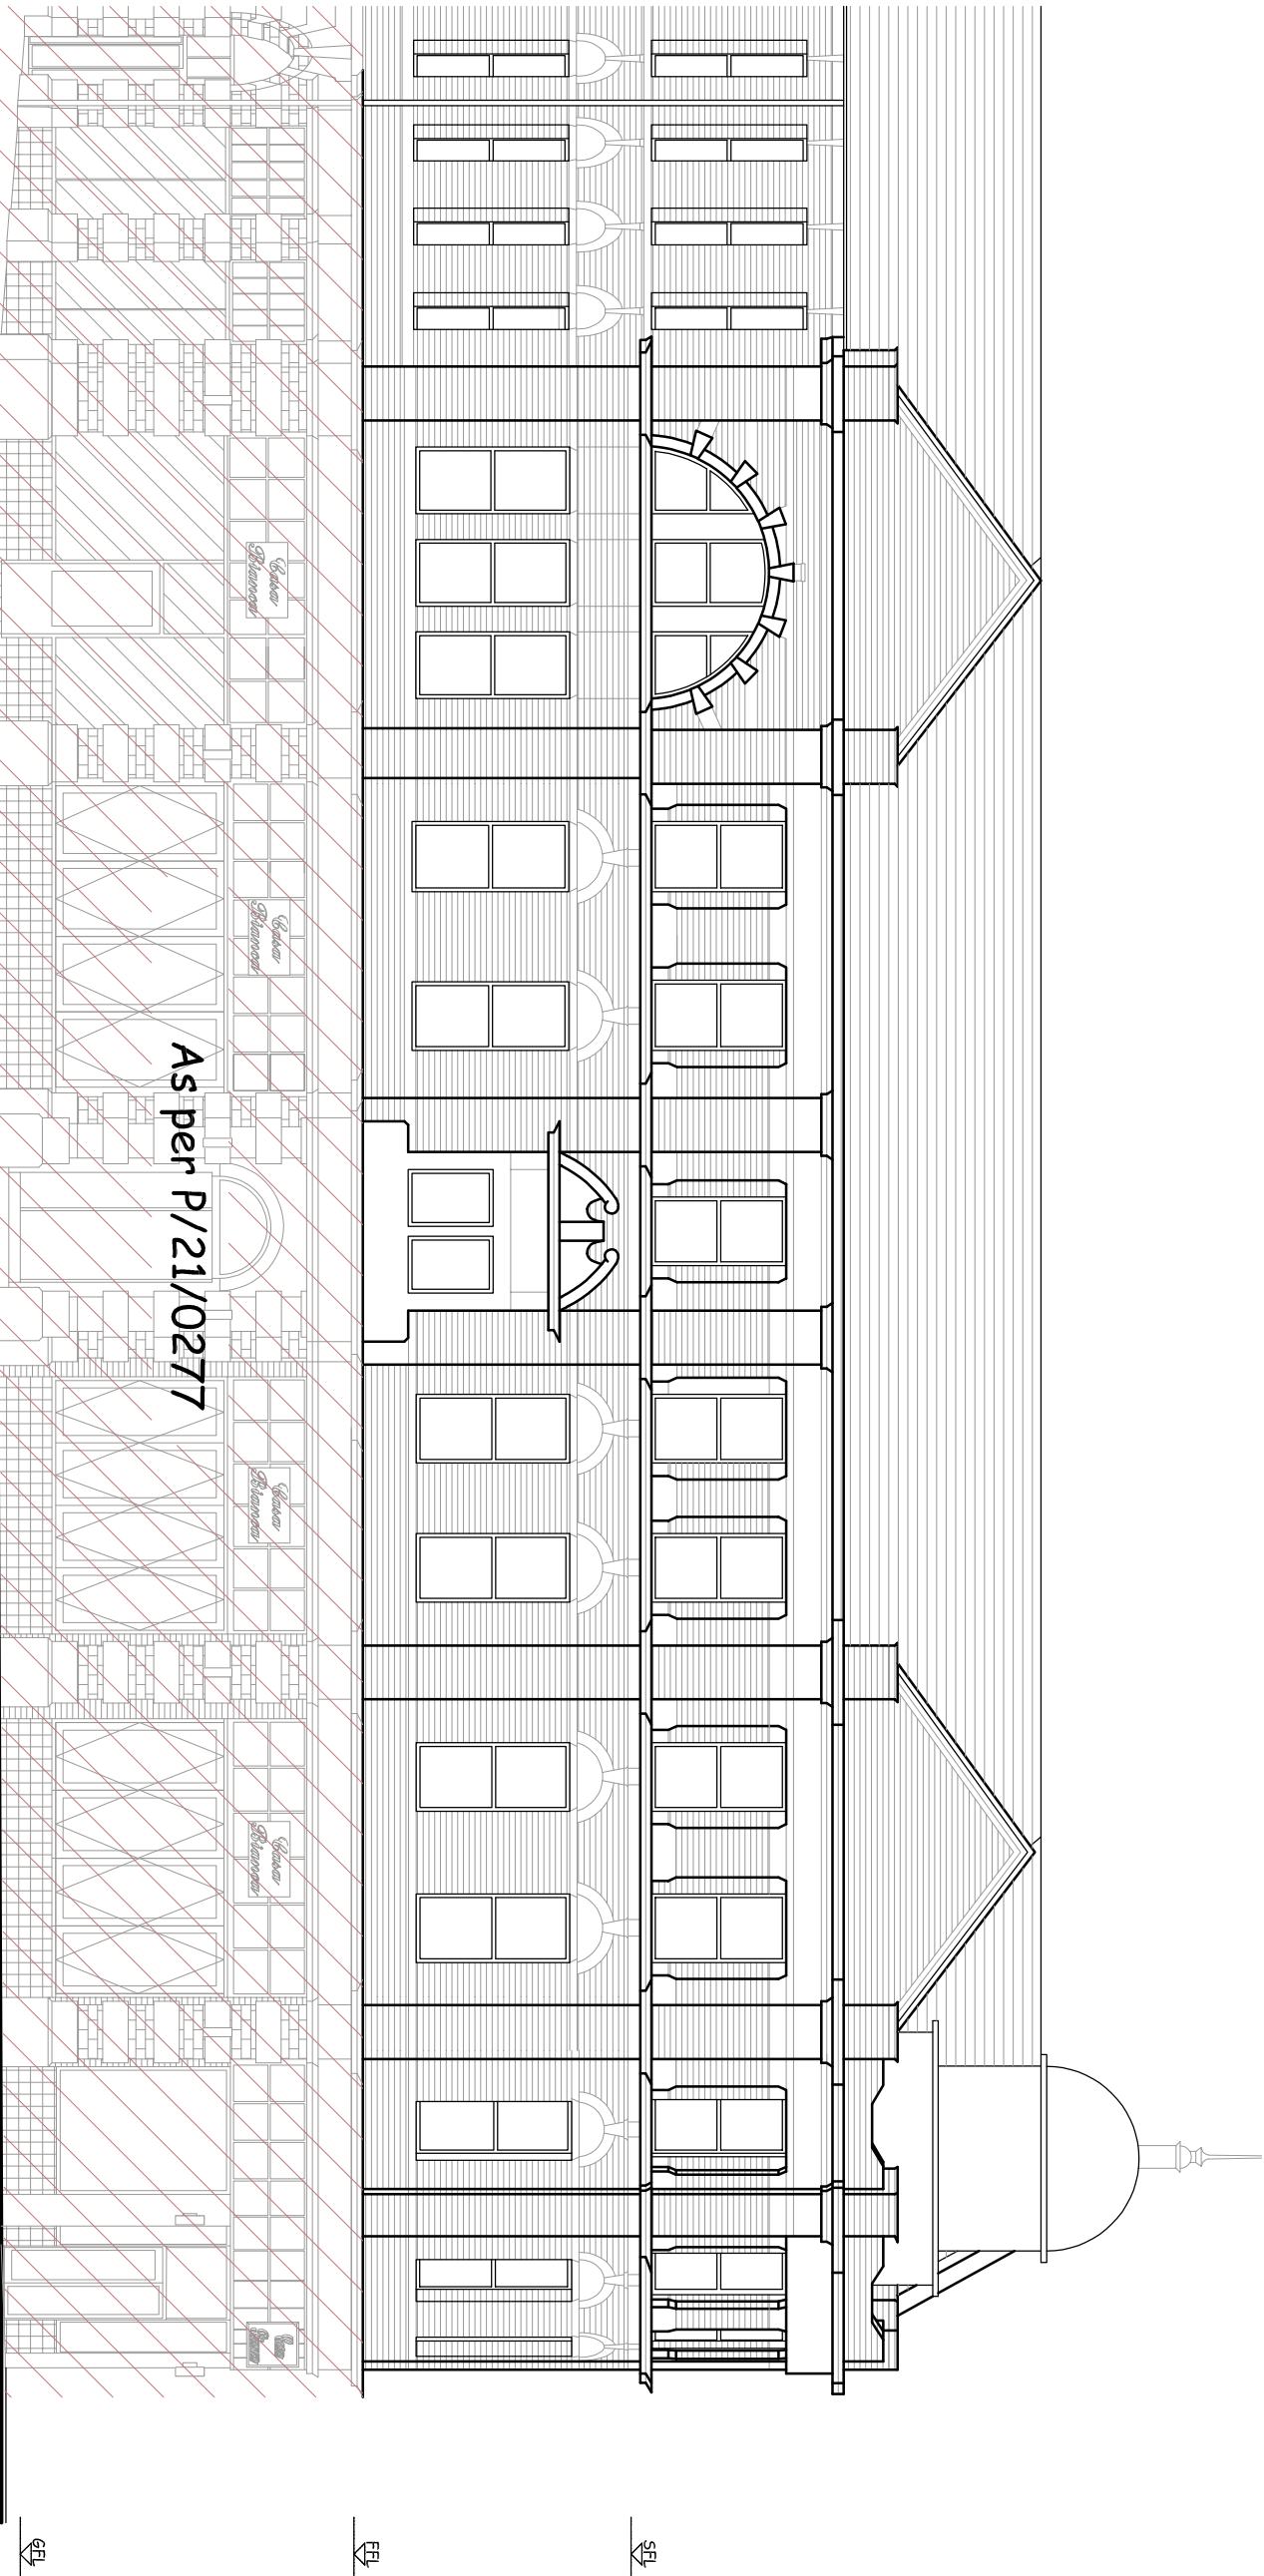

Glebeland Street Elevation

Glebeland Street Elevation

REVISIONS
1
2
3
4
5
6
7
8
9
10

ARCHITECTS
SUSTAINABLE & INNOVATIVE
ARCHITECTURE
THE SPACES WE SHAPEN
OFFICE: 29-26
STATION STREET, NEWCASTLE
NE4 6BE
TEL: 01633 744144
EMAIL: PHONE 01633 744144
ARCHITECTS@ARCHITECTS.CO.UK
WWW.ARCHITECTS.CO.UK

**MILBOURN CHAMBERS,
GLEBELAND STREET,
MERTHYR TYDFIL,
CF47 8AT**

Drawing EXISTING ELEVATIONS

Number **R485-07 A1**
Scale 1:100
Date 01/20
Drawn CT
Checked