


NOTES:
THIS DRAWING IS COPYRIGHT.
DO NOT SCALE FROM THIS DRAWING.
WORK TO FIGURED DIMENSIONS ONLY.
CHECK ALL DIMENSIONS ON SITE.
ANY DISCREPANCIES TO BE NOTIFIED TO THE ARCHITECT.

NOTES:
DRAWINGS HAVE BEEN PRODUCED FOR PLANNING AND BUILDING REGULATIONS PURPOSES ONLY. THE CONSTRUCTION (DESIGN AND MANAGEMENT) REGULATIONS (CDM) IS THE RESPONSIBILITY OF THE CLIENT CONTRACTOR UNLESS OTHERWISE AGREED IN WRITING.

CHANGES TO ELEVATIONS
APPROVED AS PER APPLICAT
P/21/0277.

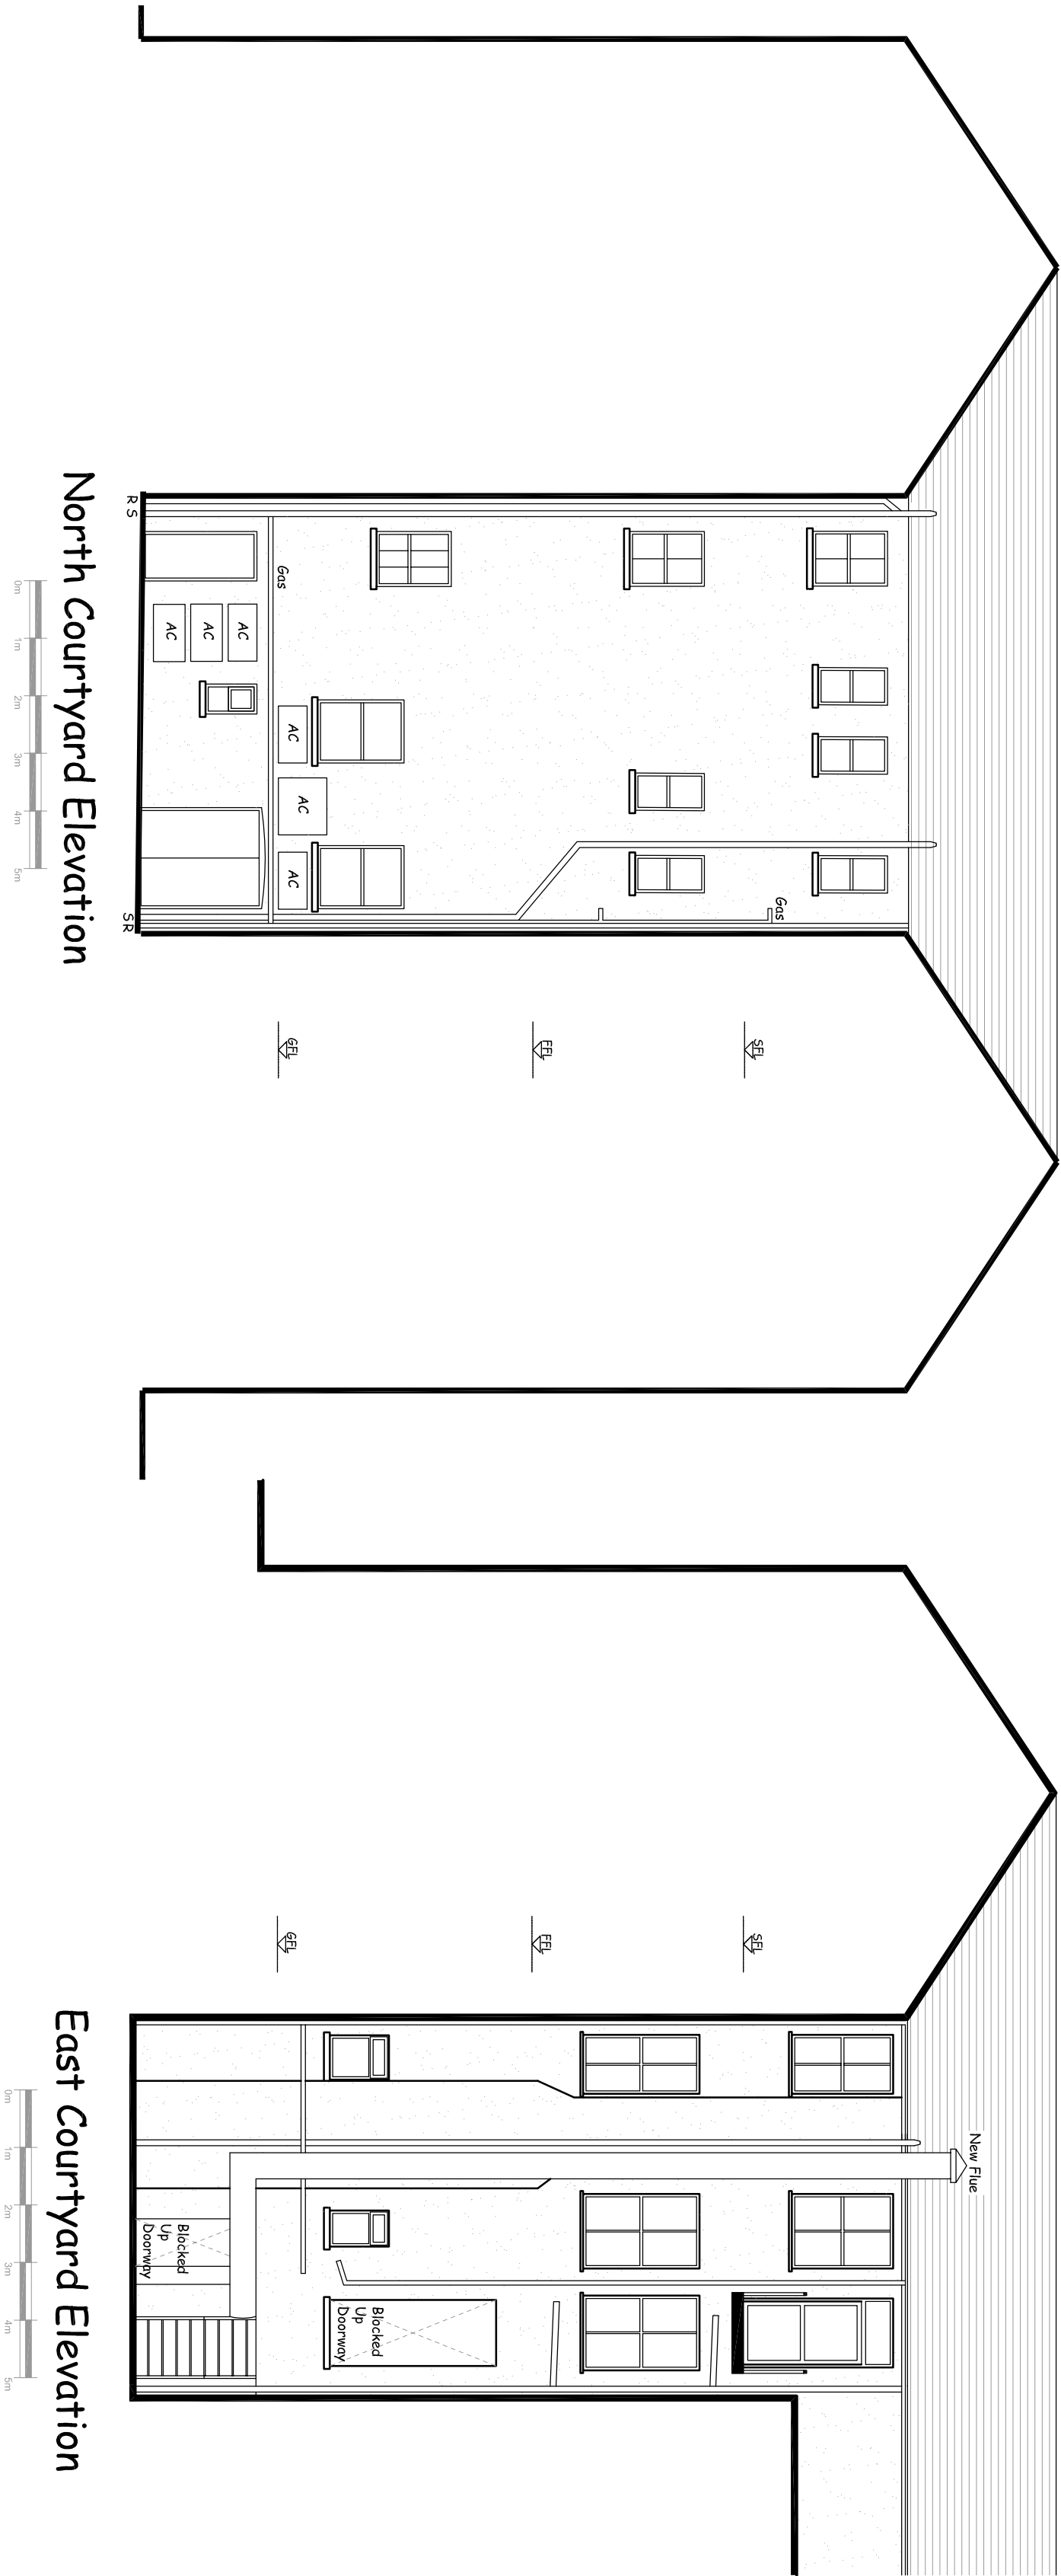

North Courtyard Elevation

East Courtyard Elevation



West Courtyard Elevation

REVISIONS	I	
	I	
	I	

RICHARD ANDERSON ARCHITECTS
sustainable:modern:creative

THE STABLES, THE STABLES OFFICE
GOLD TOPS, NEWPORT, NP20 4P
PHONE: 01633 744144
EMAIL: goldtops@ra-architects.co.uk
RICHARD ANDREWS ARCHITECTS LTD.
REGISTRARS IN ENGLAND & WALES NO.874171.
REGISTERED OFFICE: COMPANIES HOUSE, GROUND FLY, CANOBY.
www.ra-architects.co.uk

MILBOURNE CHAMBERS
GLEBELAND STREET,
MERTHYR TYDFIL,
CF47 8AT

Drawing

EXISTING ELEVATIONS

Number	Date	Drawn	Checked
R485-08 A	10/21	EK	RA