


NOTES:
THIS DRAWING IS COPYRIGHT.
DO NOT SCALE FROM THIS DRAWING.
WORK TO FIGURED DIMENSIONS ONLY.
CHECK ALL DIMENSIONS ON SITE.
ANY DISCREPANCIES TO BE NOTIFIED TO THE ARCHITECT.


DRAWINGS HAVE BEEN PRODUCED FOR PLANNING AND BUILDING REGULATIONS PURPOSES ONLY. THE CONSTRUCTION (DESIGN AND MANAGEMENT) REGULATIONS (CDM) IS THE RESPONSIBILITY OF THE CLIENT CONTRACTOR UNLESS OTHERWISE AGREED IN WRITING.

CHANGES TO ELEVATIONS
APPROVED AS PER APPLICAT
P/21/0277.

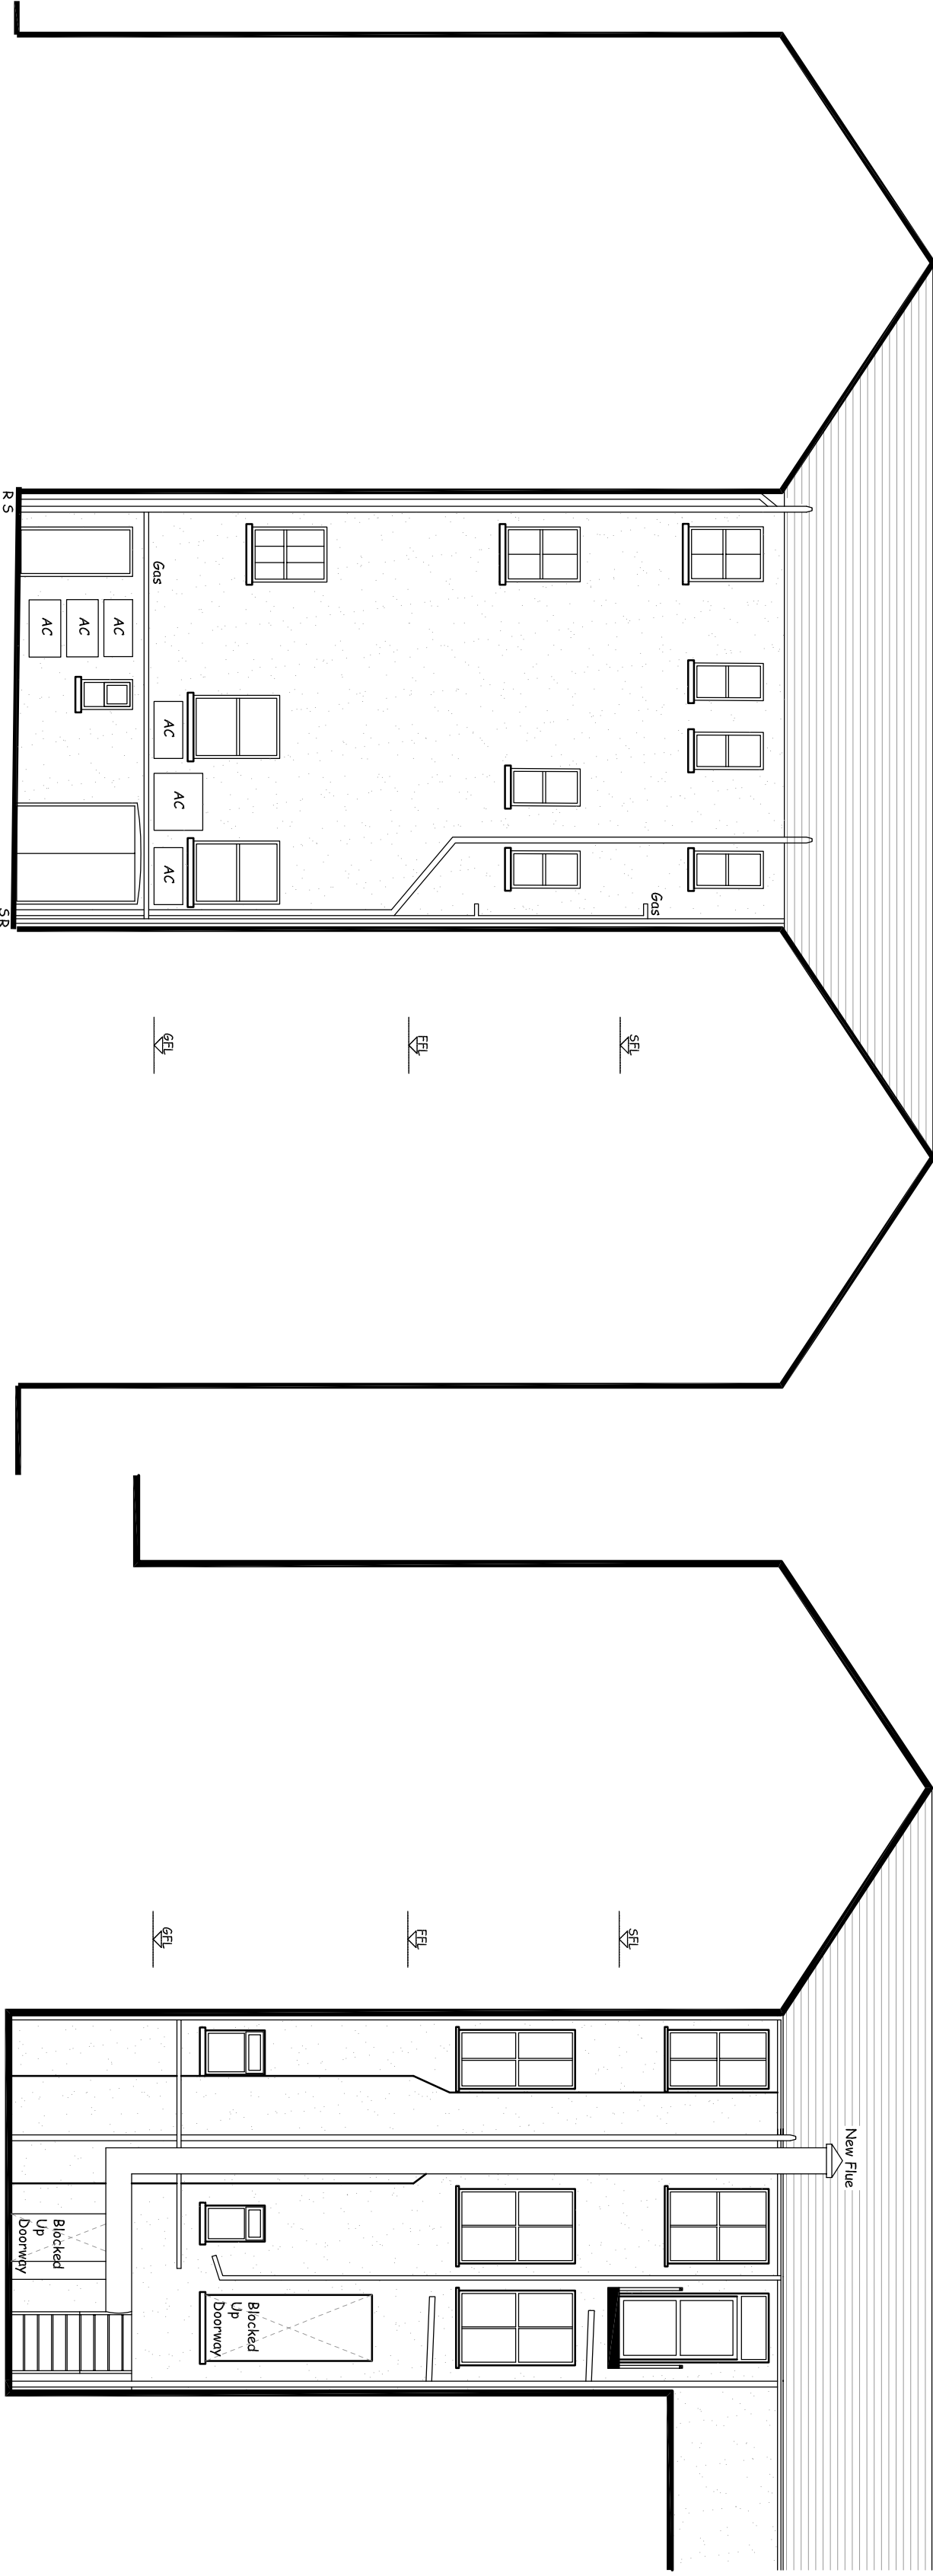

North Courtyard Elevation

East Courtyard Elevation

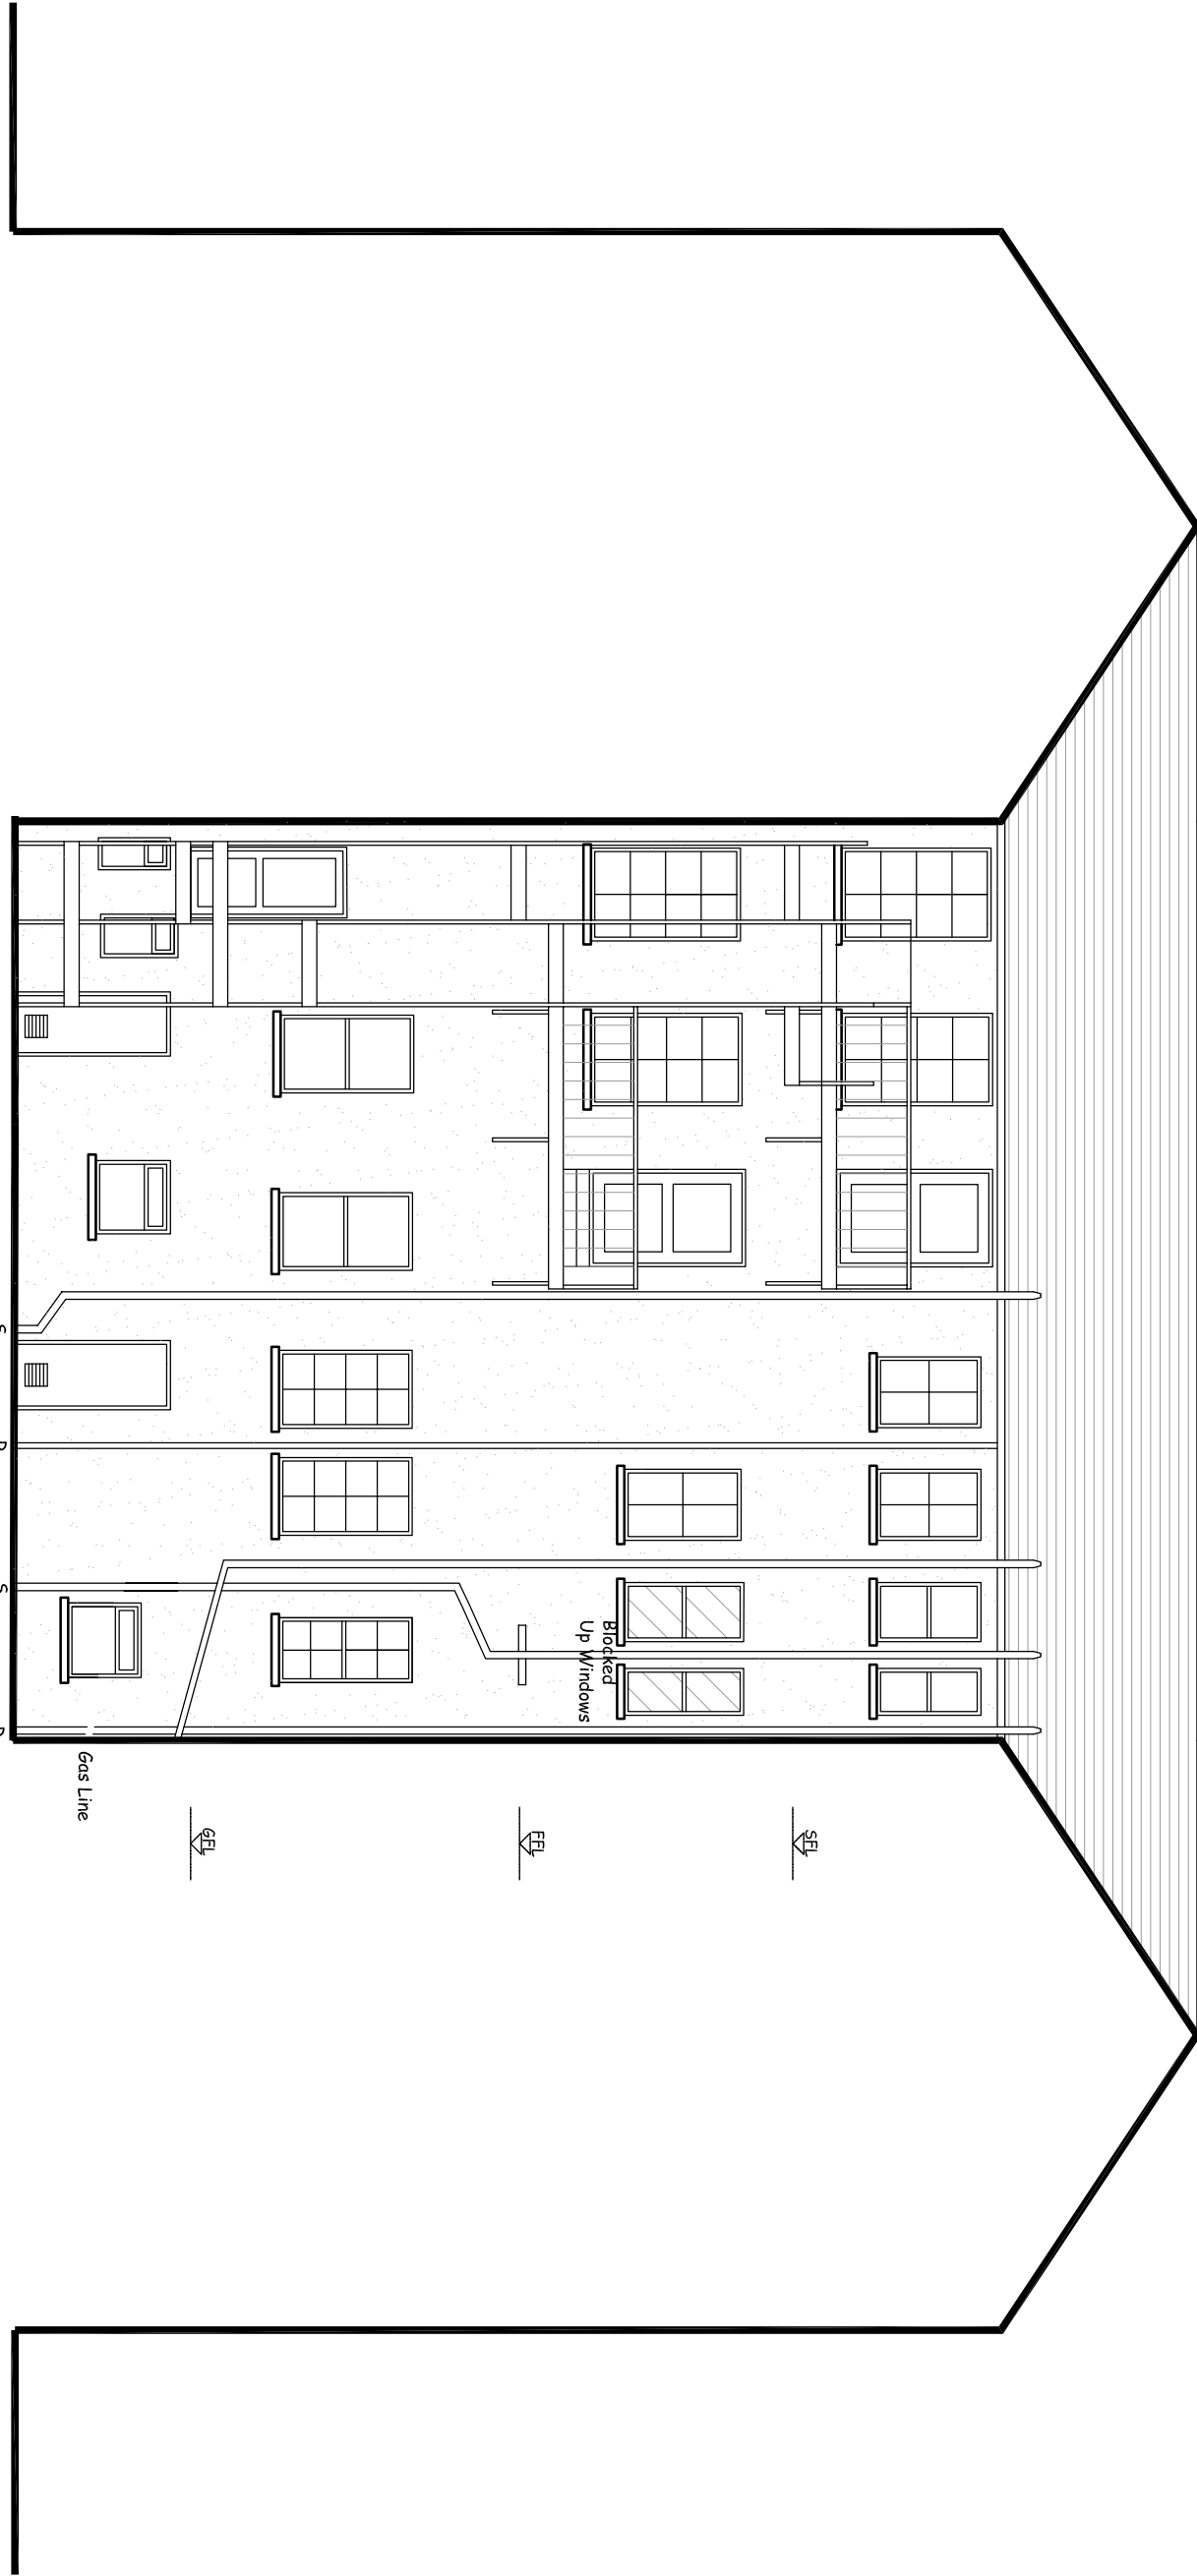

West Courtyard Elevation