


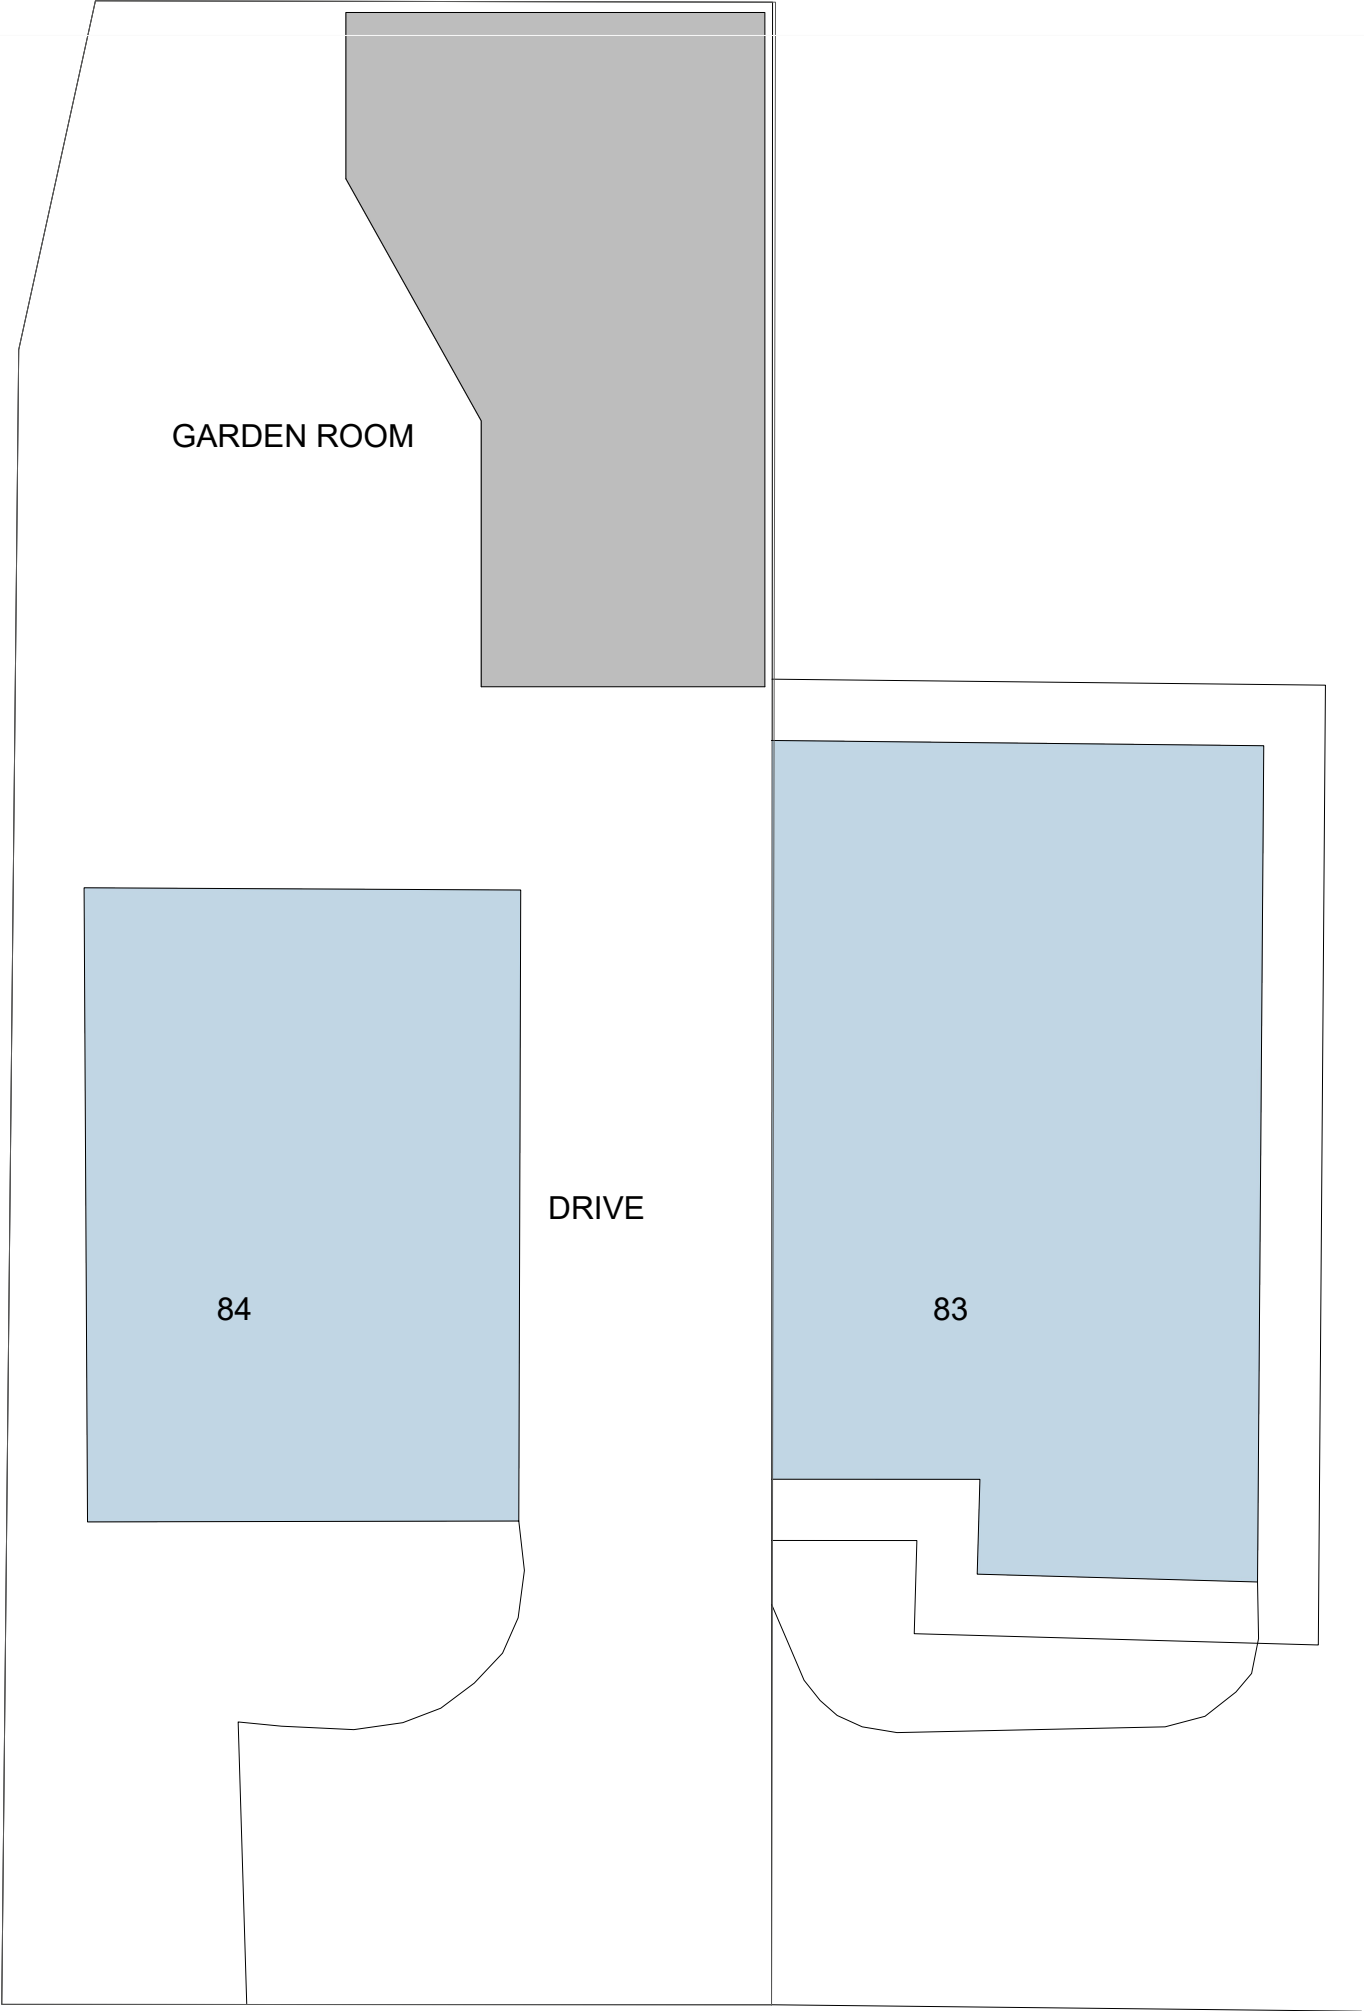

k.j.lloyd AADip. RIBA CHARTERED ARCHITECT		49 Coed Y Pia, LLanbradach Caerphilly, CF83 3PT	
PROJECT	GARDEN OUTBUILDING 84 KINGFISHER CRESCENT MERTHYR TYDFIL CF48 4TL	SCALE	1:50 @ A3
		DATE	SEPT 2024
DRAWN	KL	DRG.NO.	03
DRAWING BLOCK PLAN			