


Client: Pure Gym	Issue	Date	Detail	Page(s)	Drawn by:	Checked by:
Internal PM: Lee Hill	1	1/10/21	Drawing for approval	ALL	SH	...
Notes:	2	6/10/21	Drawing for approval	ALL	SH	...
	3	13/10/21	Amended to request by Freya (Teams)	ALL	SH	...
	4	22.11.21	Roundels removed from photo	6	JB	...
	5	26.1.22	PLANNING	ALL	SH	...
	6					
	7					
Site Plan

- 1 Front Flex Face Sign
- 2 Front Illuminated Fascia Sign
- 3 Front Left Flex Face Sign
- 4 Permanent Window Graphics
- 5 Temporary Window Graphics
- 6 Side Unit Flex Face
- 7 Totem Sign
- 8 PVC Banner
- 9 Tenant Overlay Vinyl

Unit C1, Pentrebach Retail Park,
Merthyr Road,
Pentrebach,
Merthyr Tydfil
CF48 4TQ

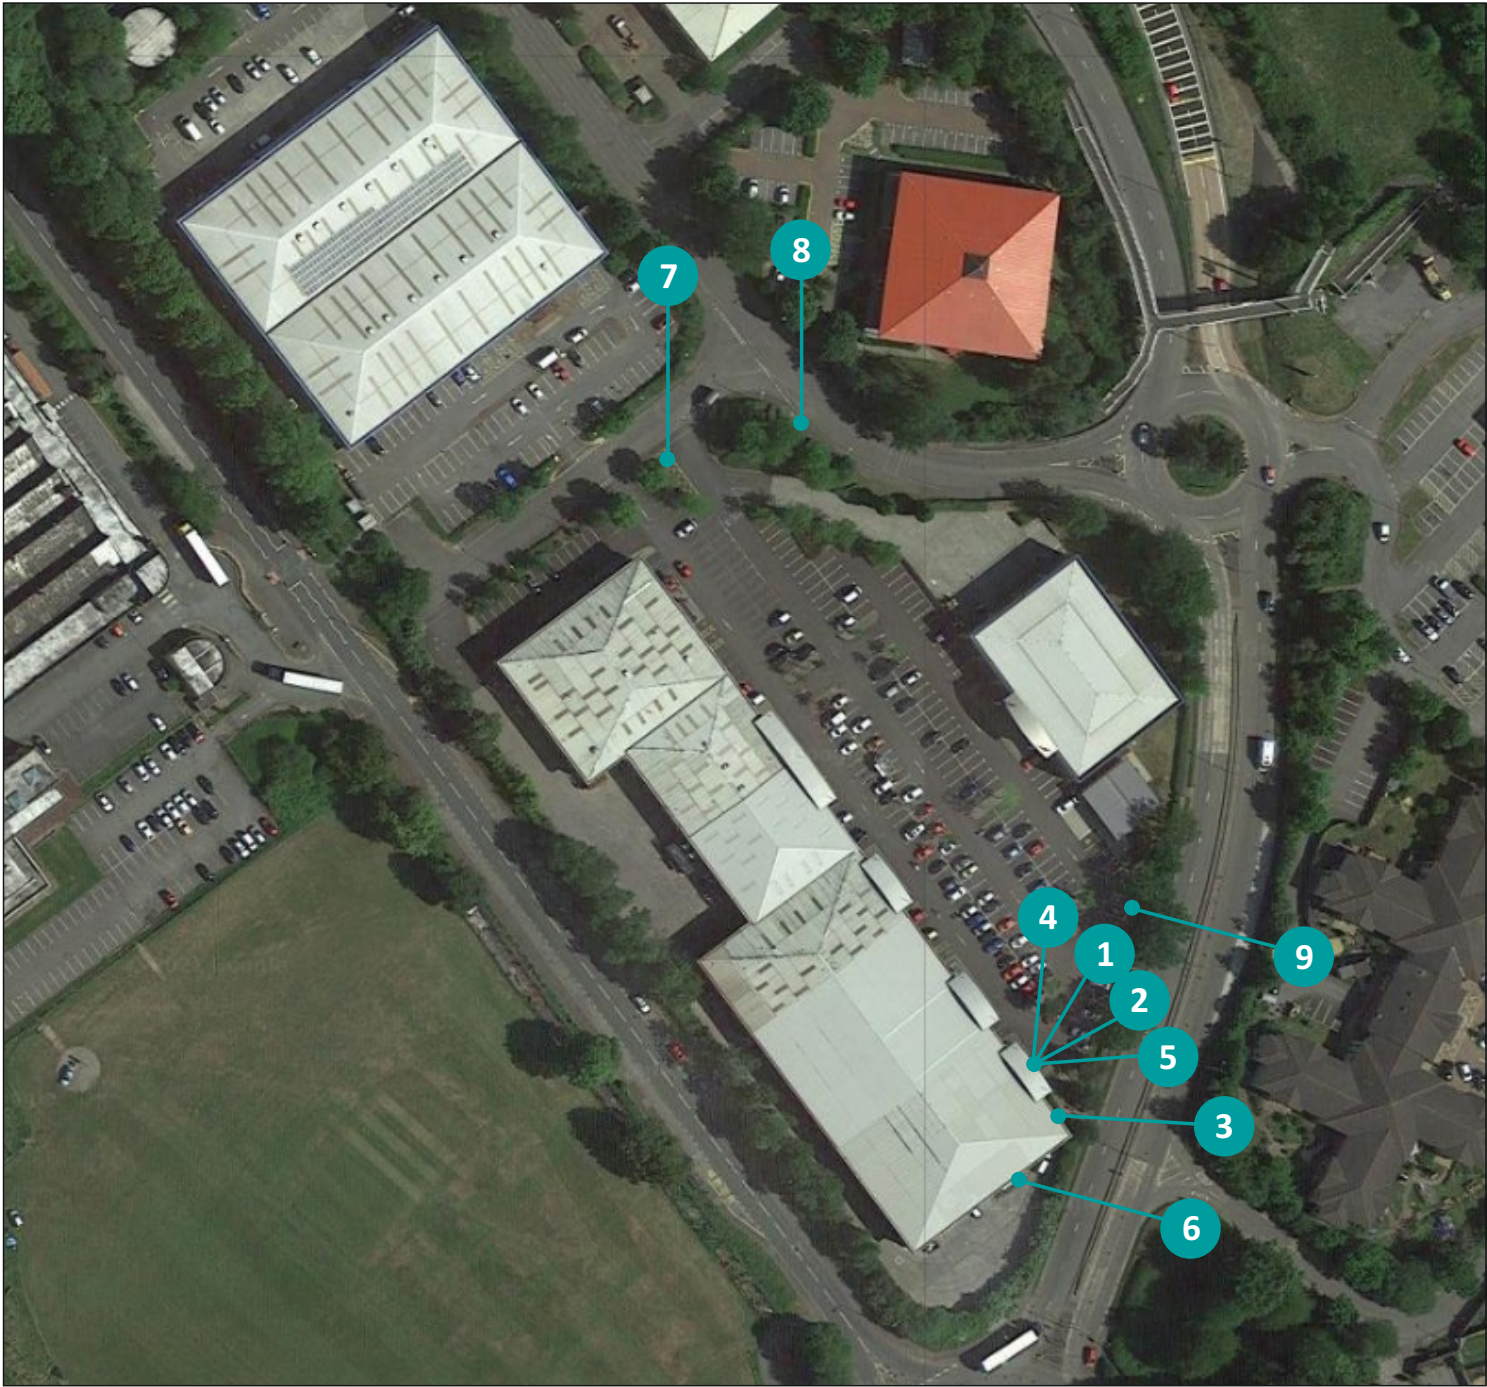

Page: 2 of 10	Date: 26.1.21	Visual: \\10.0.0.4\Shared Folders\Clients\Clients 2021\P\PURE GYM\P404 Pure Gym - Merthyr\9729 Pure Gym - Merthyr - Externals\6_Visuals\9729-1 Pure Gym Merthyr Externals - Issue 5
Scale @ A3: n/a	Issue no: 5	Production:





Front Elevation

- 1

1no High Level Flex Face Sign
Flex face SignComp box
to match RAL 9005 satin c/w
printed skin and full internal
full face LED illumination

11,000mm x 3,700mm x 198mm

Enlarged
cross section

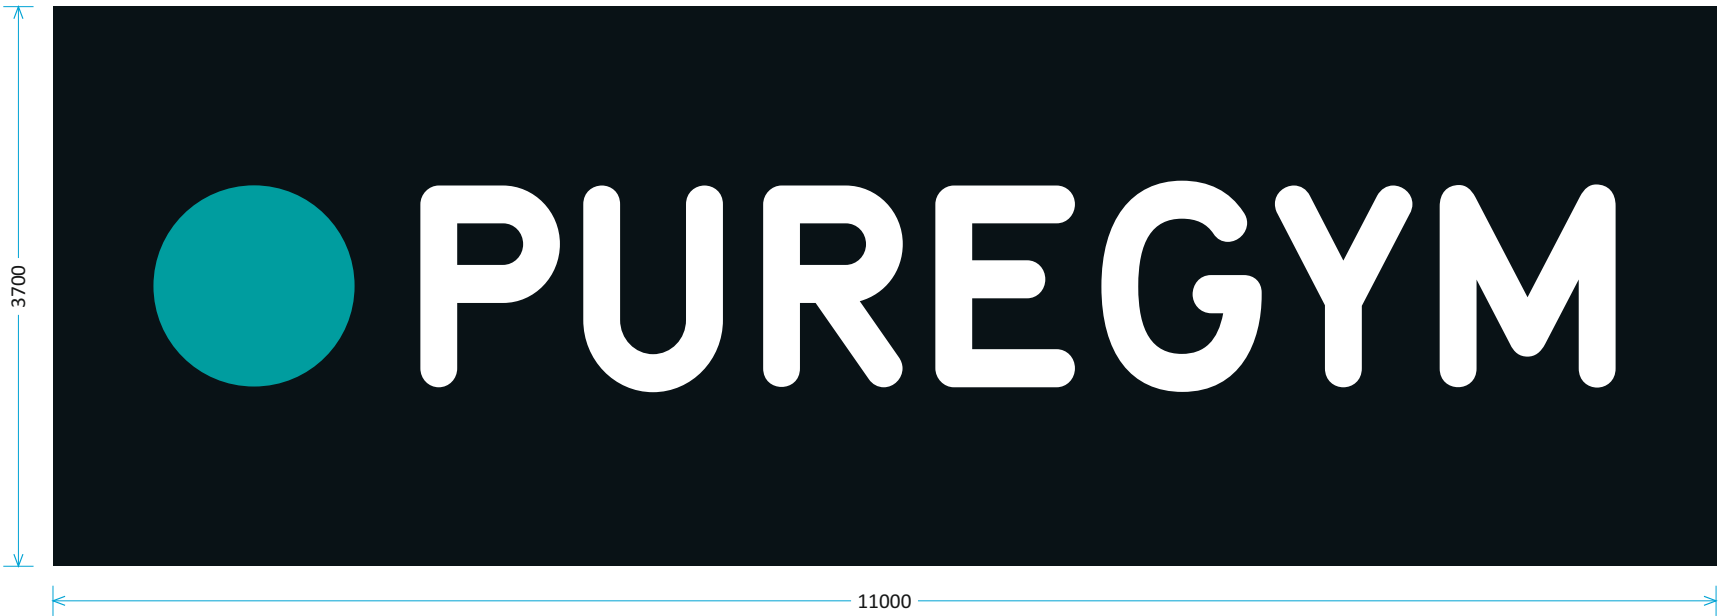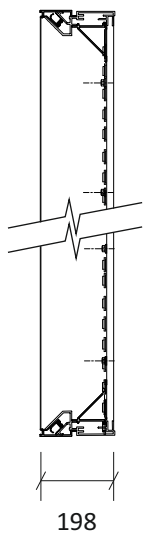

Colours



RAL
9005 satin



CMYK
30 0 0 100



CMYK
96 3 41 13

Existing



Proposed



Front Elevation

- 2
- 1no Internally Illuminated Aluminium Sign**

1no folded 3mm aluminium sign with 80mm returns and 20mm upstand coated to match RAL 9005 satin c/w aperture cut logo backed in opal acrylic to illuminate via LEDs.

Translucent vinyl applied to front face of circle.

Supplied with full 2mm aluminium back tray with 60mm deep returns and internal strengthening supports

5500mm x 800mm x 80mm



Side Profile



Colours



RAL
9005 satin



MT-665-380
Teal translucent

Existing



Proposed



Page: 4 of 11	Date: 26.1.21	Visual: \\10.0.0.4\Shared Folders\Clients\Clients 2021\P\PURE GYM\P404 Pure Gym - Merthyr\9729 Pure Gym - Merthyr - Externals\6_Visuals\9729-1 Pure Gym Merthyr Externals - Issue 5
Scale @ A3: 1:30	Issue no: 5	Production:





Front Elevation

- 1

1no Flex Face Sign
Flex face SignComp box
to match RAL 9005 satin c/w
printed skin and full internal
full face LED illumination

2500mm x 2500mm x 198mm

Enlarged
cross section

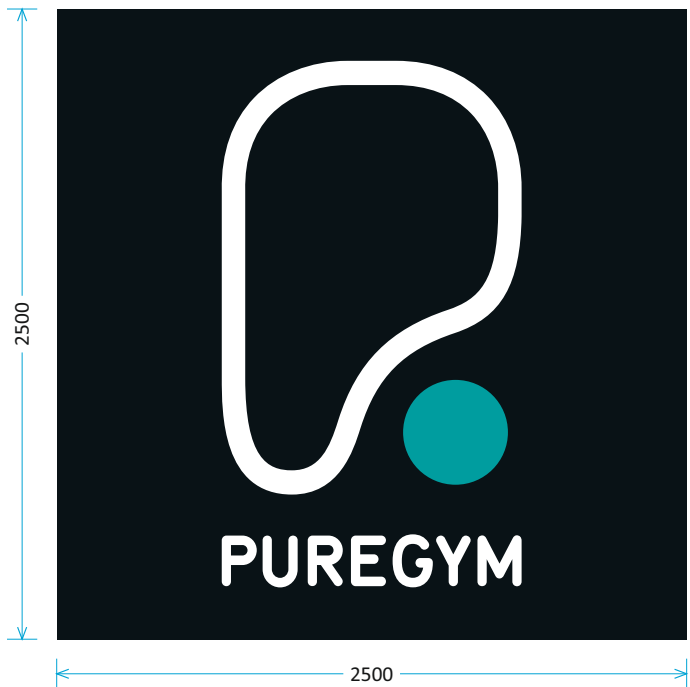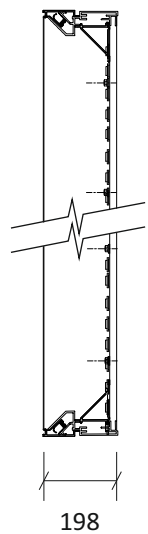

Colours



RAL
9005 satin



CMYK
30 0 0 100



CMYK
96 3 41 13

Existing




Proposed



Front Elevation

4 Window Manifestations - Permanent
Digitally printed matt laminated vinyl graphics

See visual

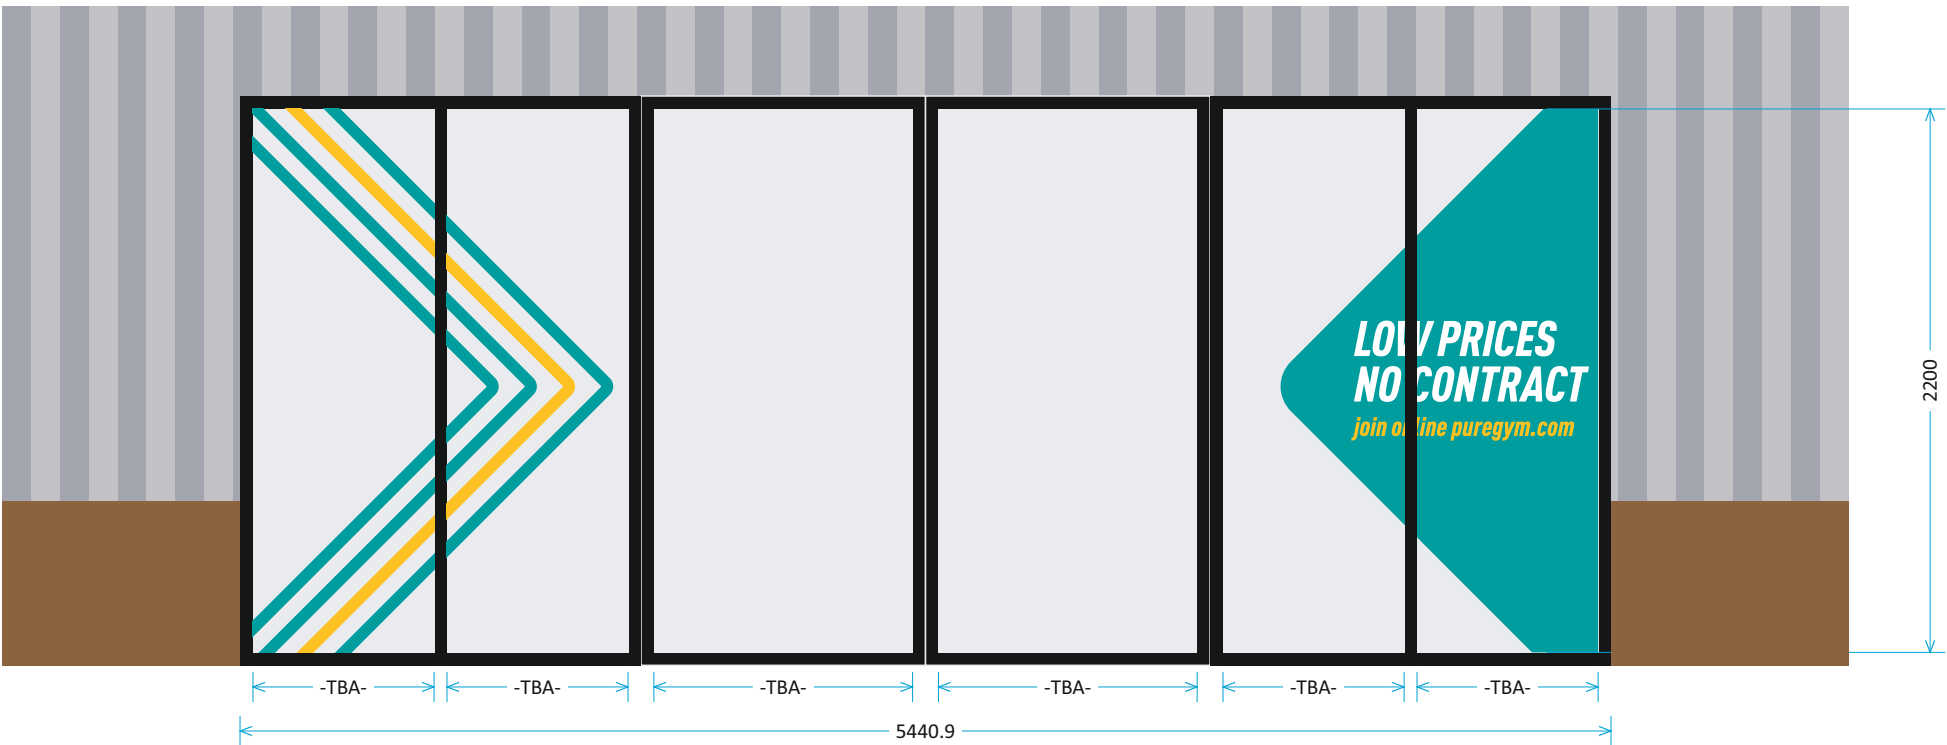


Colours



Oracal 551
Water blue gloss



APS 706-01 PF
Sun yellow gloss

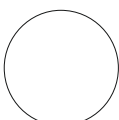

White gloss



Frosted vinyl

Existing



Proposed



Front Elevation

- 5
- Window Manifestations - Pre-sales

Digitally printed matt laminated vinyl graphics

See visual


Colours



Oracal 551
Water blue gloss




APS 706-01 PF
Sun yellow gloss

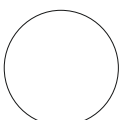

White gloss



Frosted vinyl

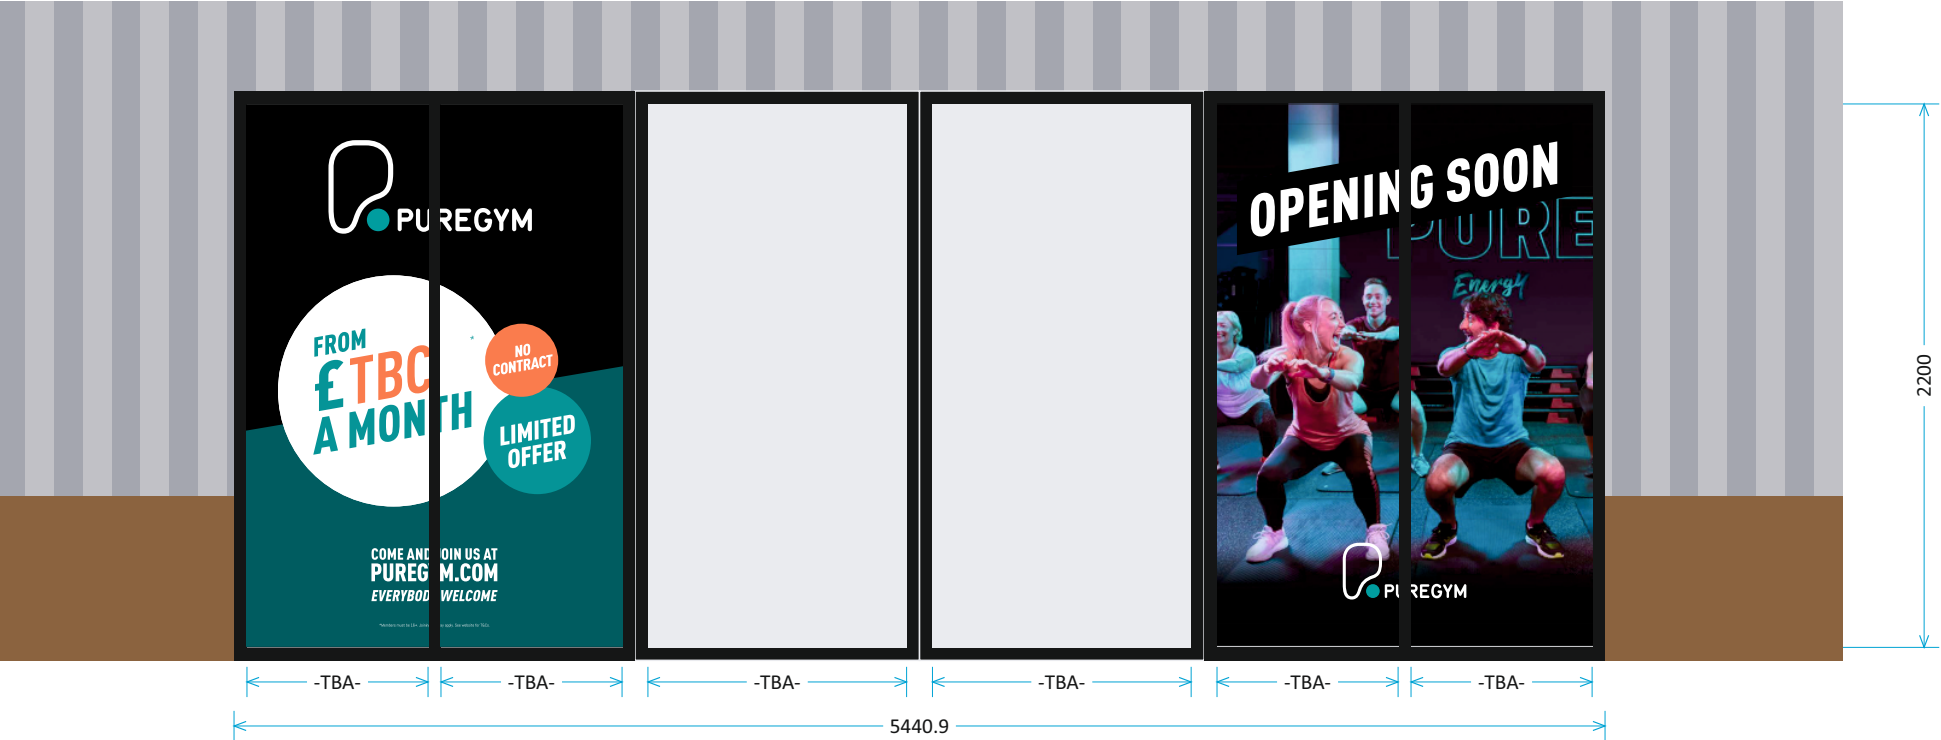

Existing



Proposed



Side Elevation

- 6

1no High Level Flex Face Sign
Flex face SignComp box
to match RAL 9005 satin c/w
printed skin and full internal
full face LED illumination

4500mm x 850mm x 198mm

Colours



RAL
9005 satin





CMYK
30 0 0 100



CMYK
96 3 41 13

Enlarged
cross section

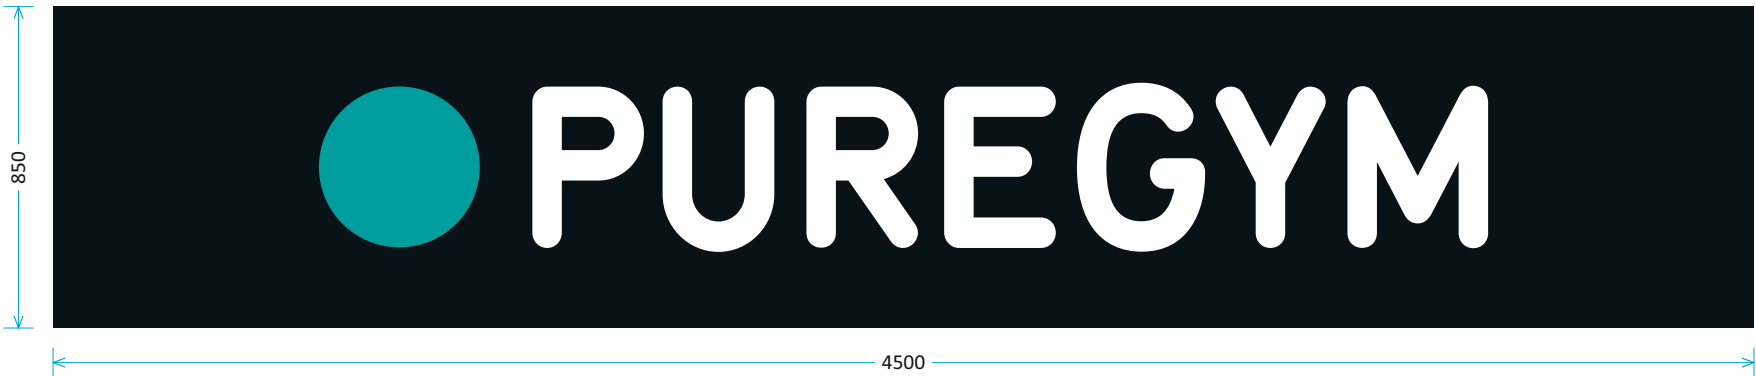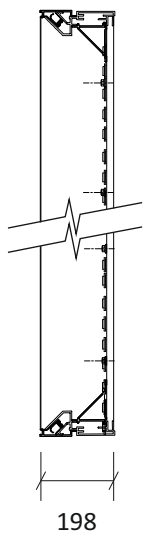

Existing



Proposed



Car Park Elevation

- 7

Internally Illuminated Totem

1no. Single sided internally illuminated totem. Aluminium panels finished RAL 9005 satin with stencil cut logo & text backed up in acrylic. Dot to have translucent vinyl applied to backer. Hidden fixings to sides with cover trim. Base shroud to be aluminium finished silver. Internal steel framework c/w LED illumination. Installed with ground fixing cages.


Illumination levels:- 400cd/m2

1620mm x 4000mm x 200mm

Existing



Proposed

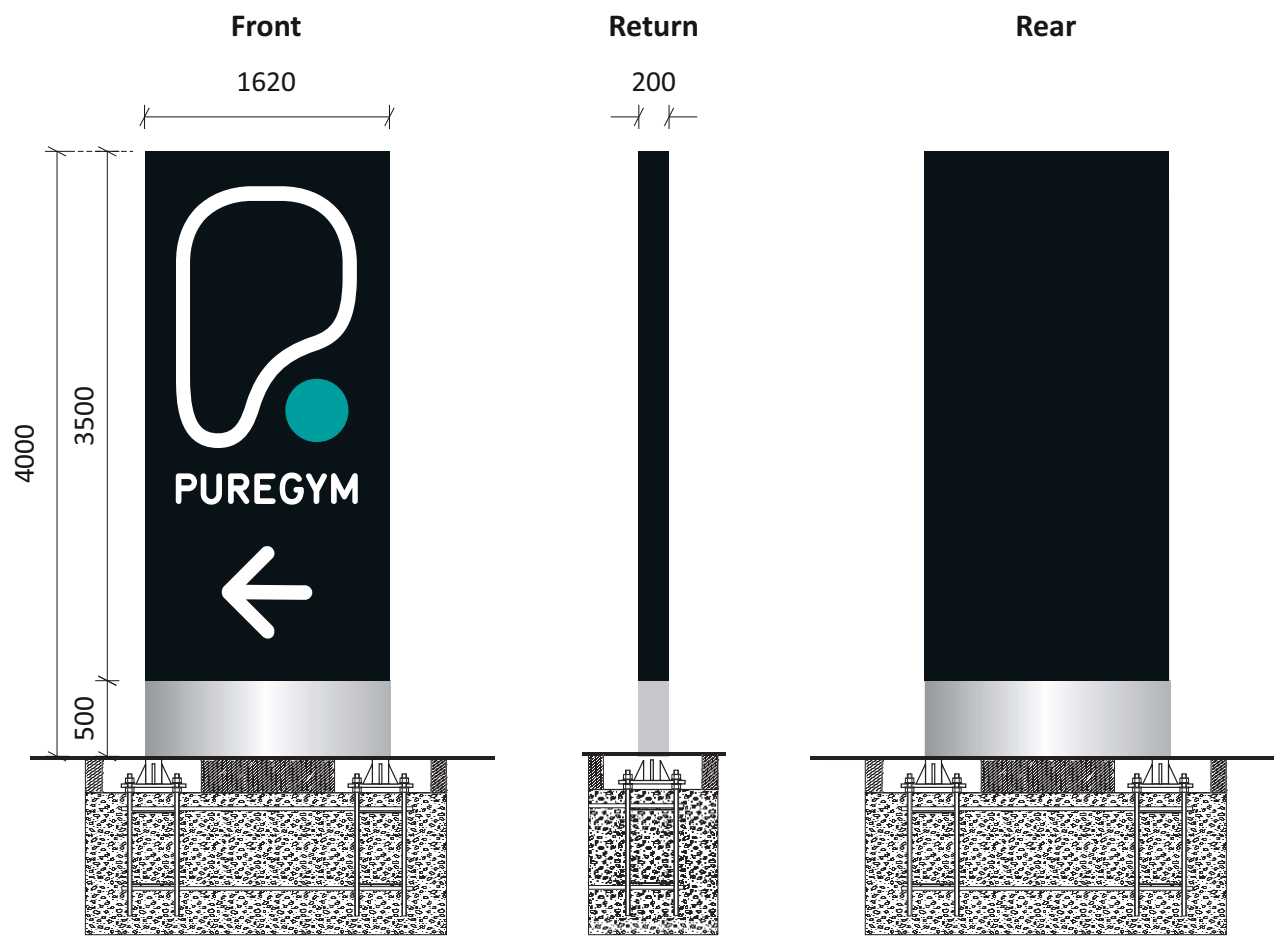

Totem requested to be solar powered

Colours



RAL
9005 satin



Metamark
MT-665-380 Teal
translucent vinyl


Main Entrance Elevation

- 8

PVC Banner & Frame

1no PVC banner with taped hems & eyelets
c/w frame to hold banner

3000mm x 760mm

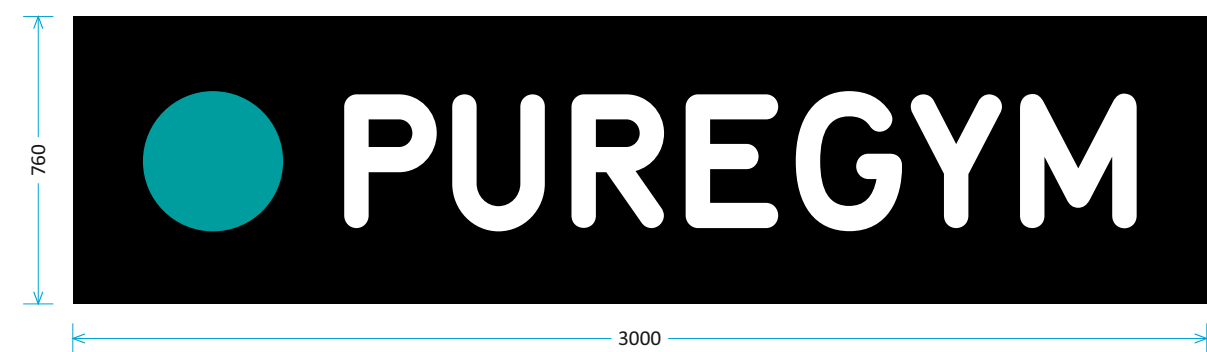

Colours



RAL
9005 satin



Oracal
551 water blue
gloss

Proposed Location




Main Entrance Elevation

- 9
- Vinyl Overlay for existing tenant totem**

2no Digitally printed overlay graphic applied to the face of existing tenant sign

1500mm x 222mm

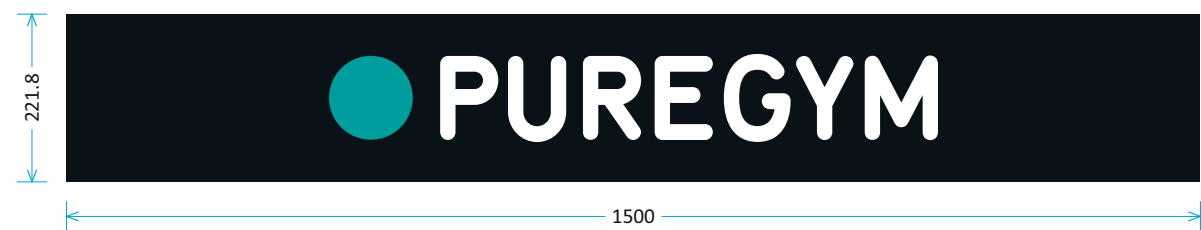

Existing



Proposed



Colours


CMYK
100 100 100 100


CMYK
85 15 40 15

Existing



Proposed

