



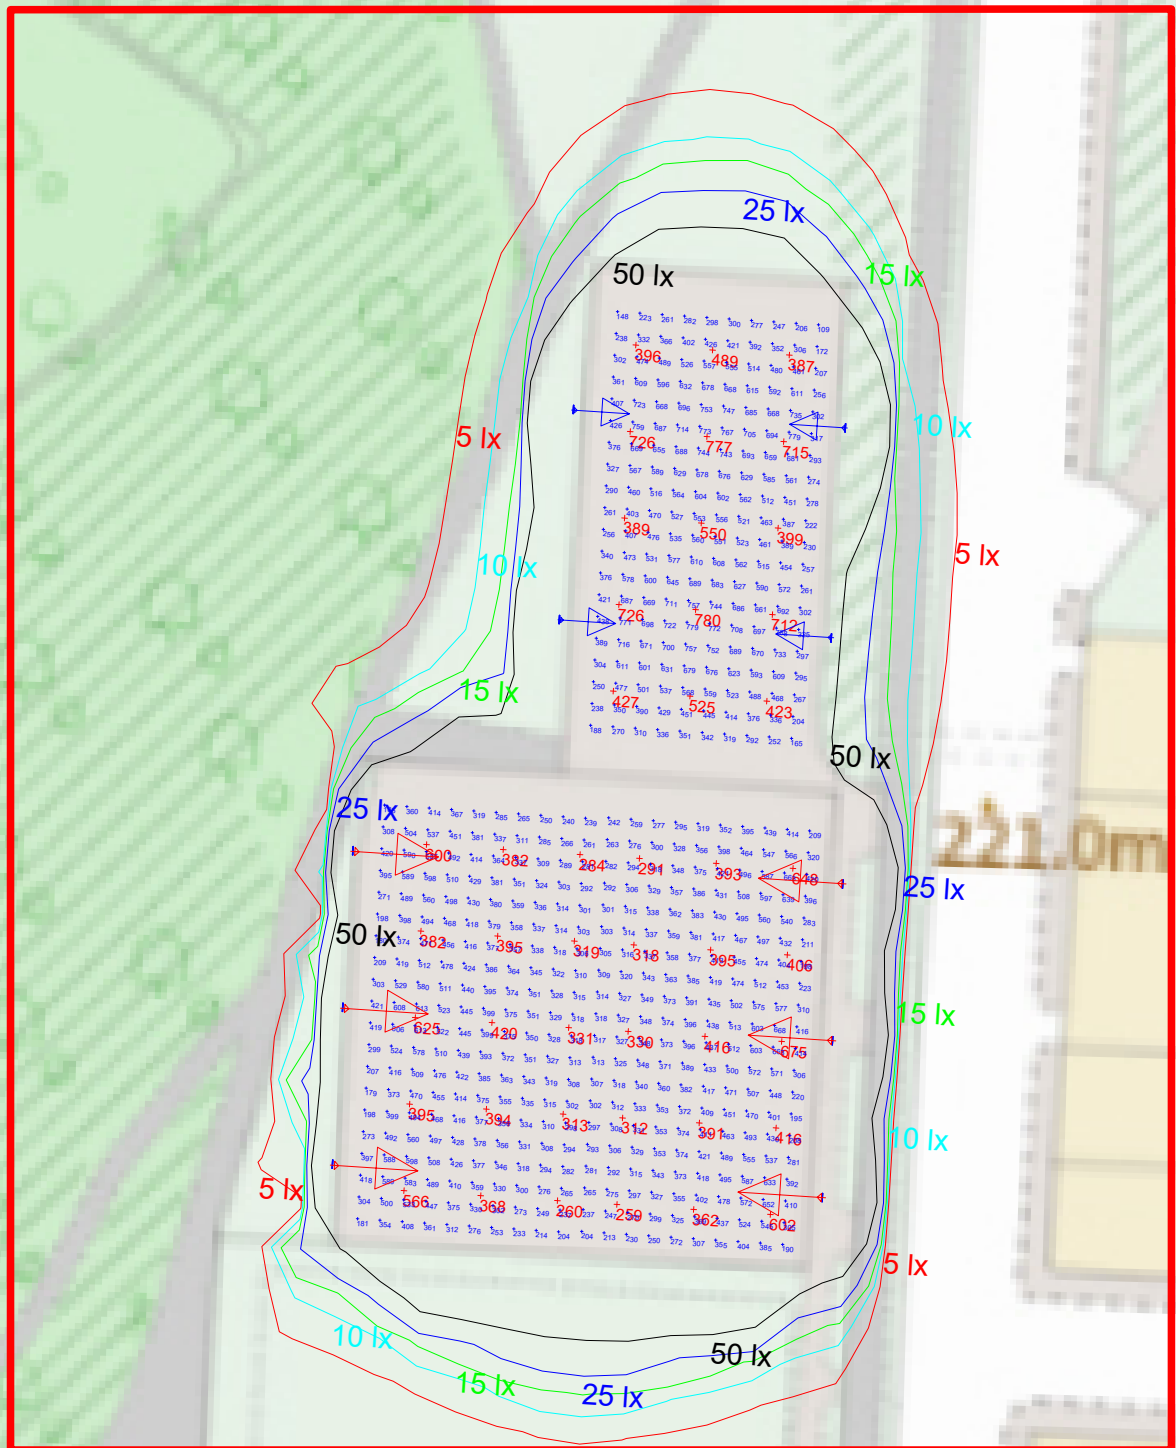

Bowling Green

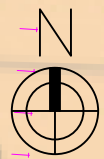

Tolerances unless otherwise specified:
 0 decimal places = +/- 0.5mm
 1 decimal places = +/- 0.2mm
 2 decimal places = +/- 0.1mm
 Angular = +/- 1°

Detail of change:	 KINGFISHER LIGHTING LTD PATCHER WAY CROWN FARM INDUSTRIAL PARK MANSFIELD NOTTINGHAMSHIRE NG19 0PS	Title: Tennis Block Plan	
Detail of change:		Drawn: TF	Checked: E1
Detail of change:		Date: 01/02/2022	Issue: A4 - 1:500
Detail of change:		Material: N/A	All dimensions in mm(unless otherwise stated)