





OSMAP 1:1250

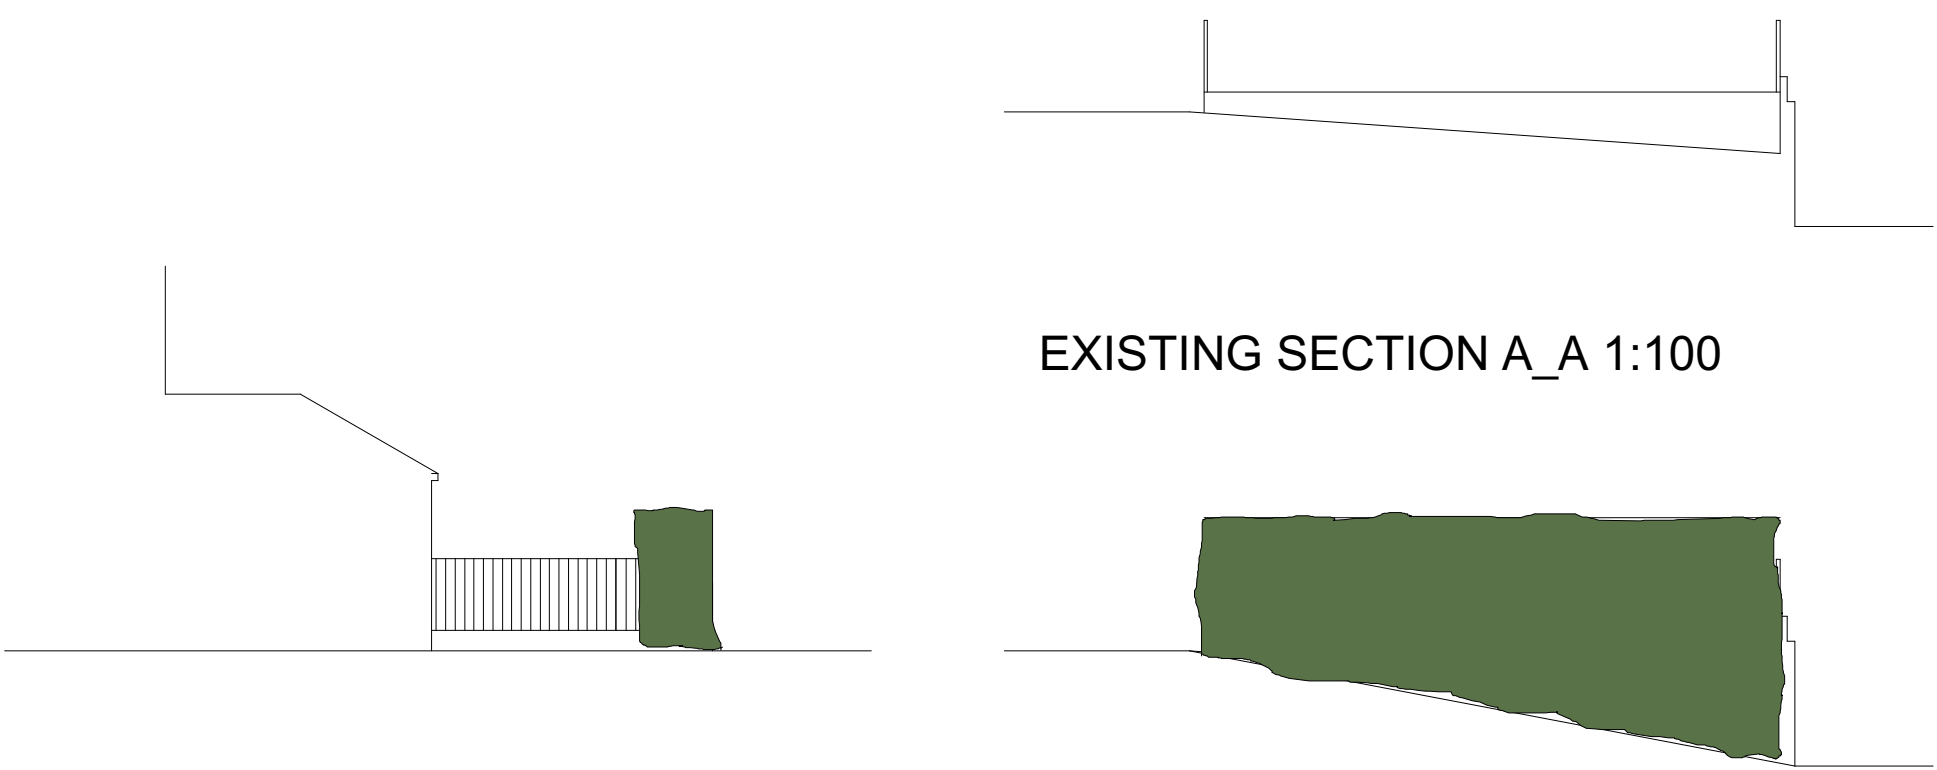

EXISTING SECTION A_A 1:100

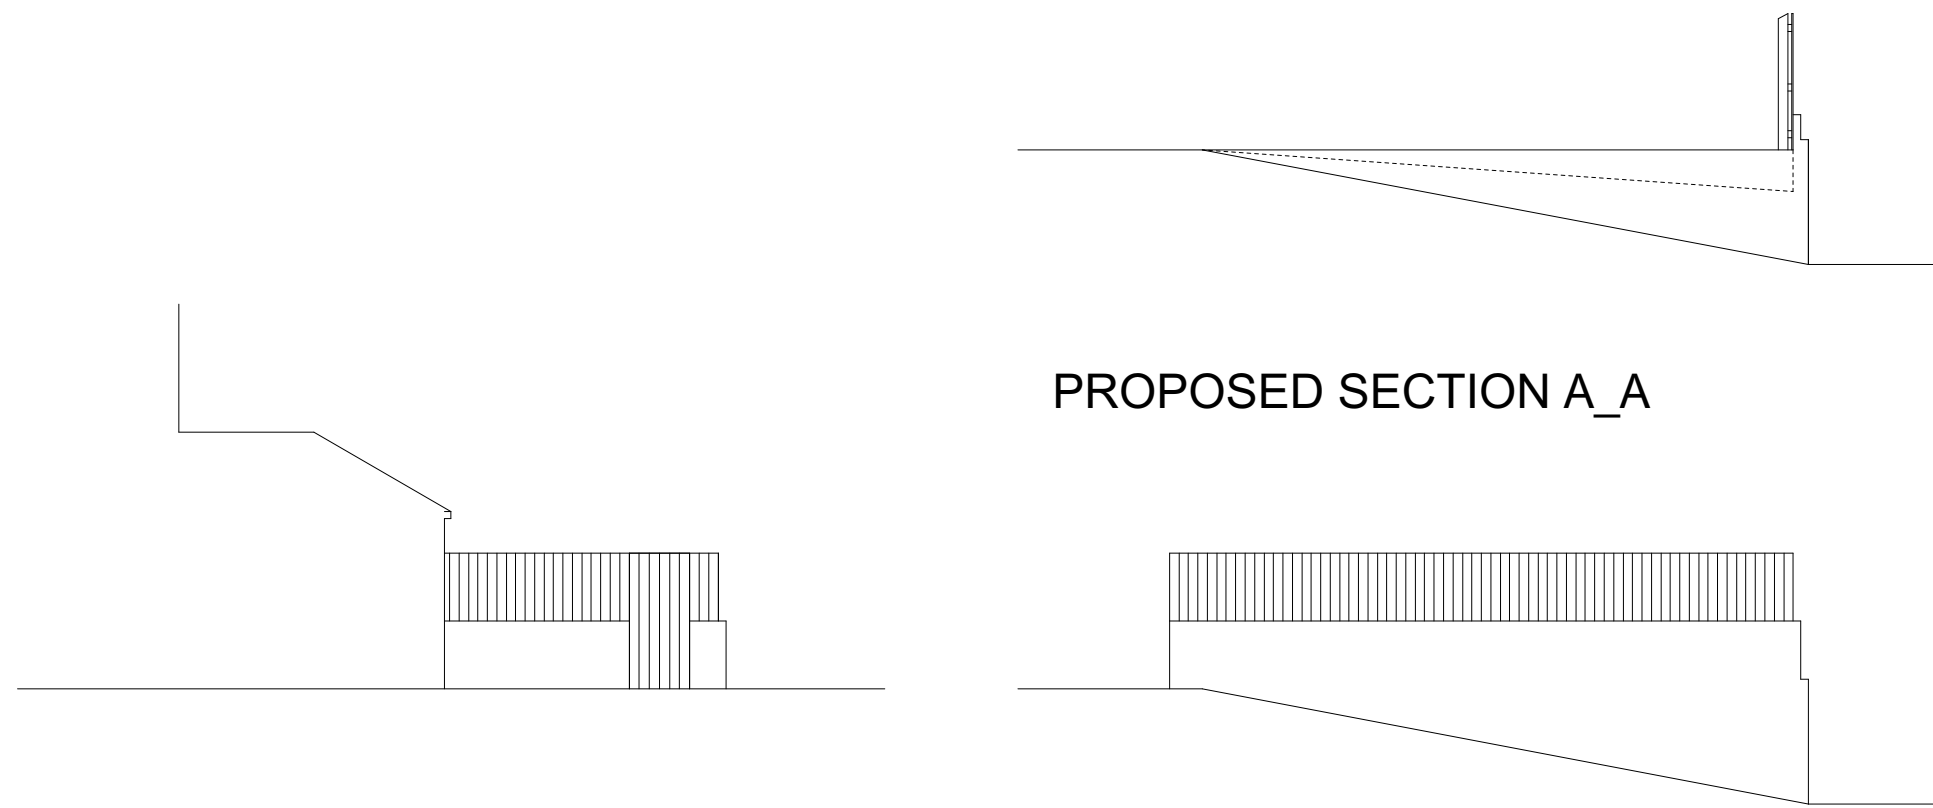


PROPOSED SECTION A_A

EXISTING ELEVATION
(inside drive area)


EXISTING ELEVATION FACING LANE 1:100

PROPOSED ELEVATION
(inside drive area)

PROPOSED ELEVATION
(facing lane)

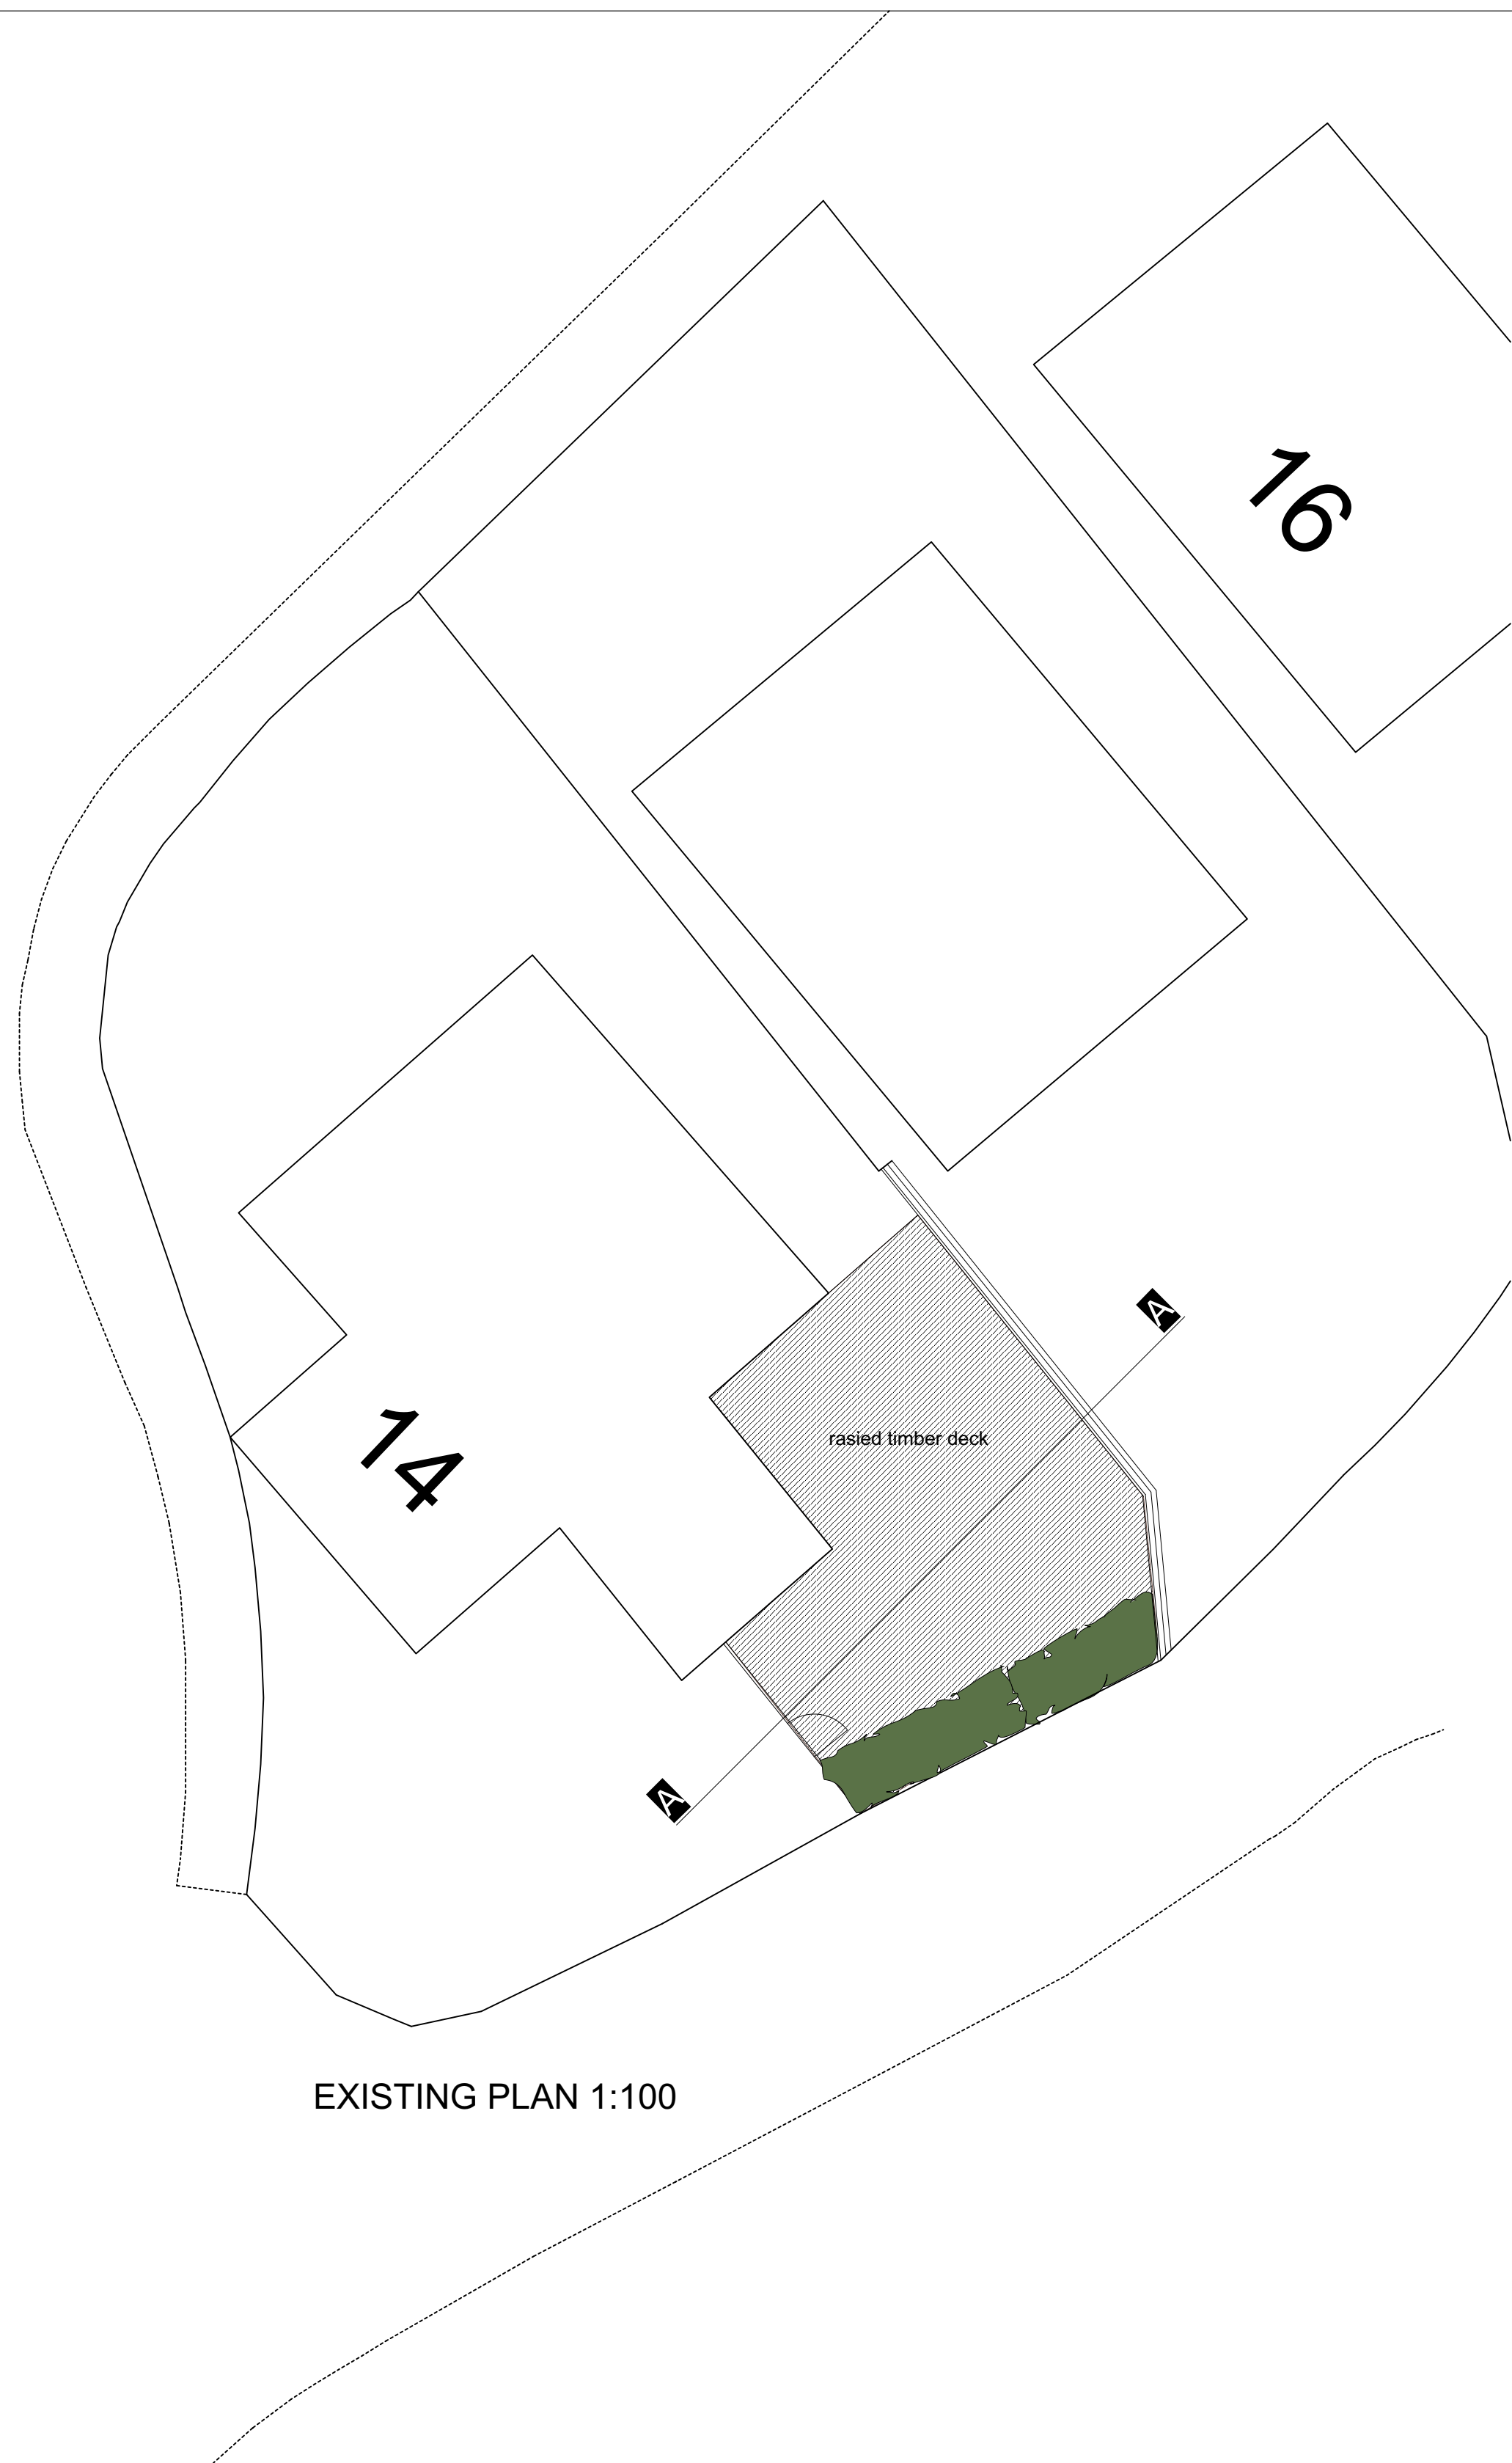

EXISTING PLAN 1:100

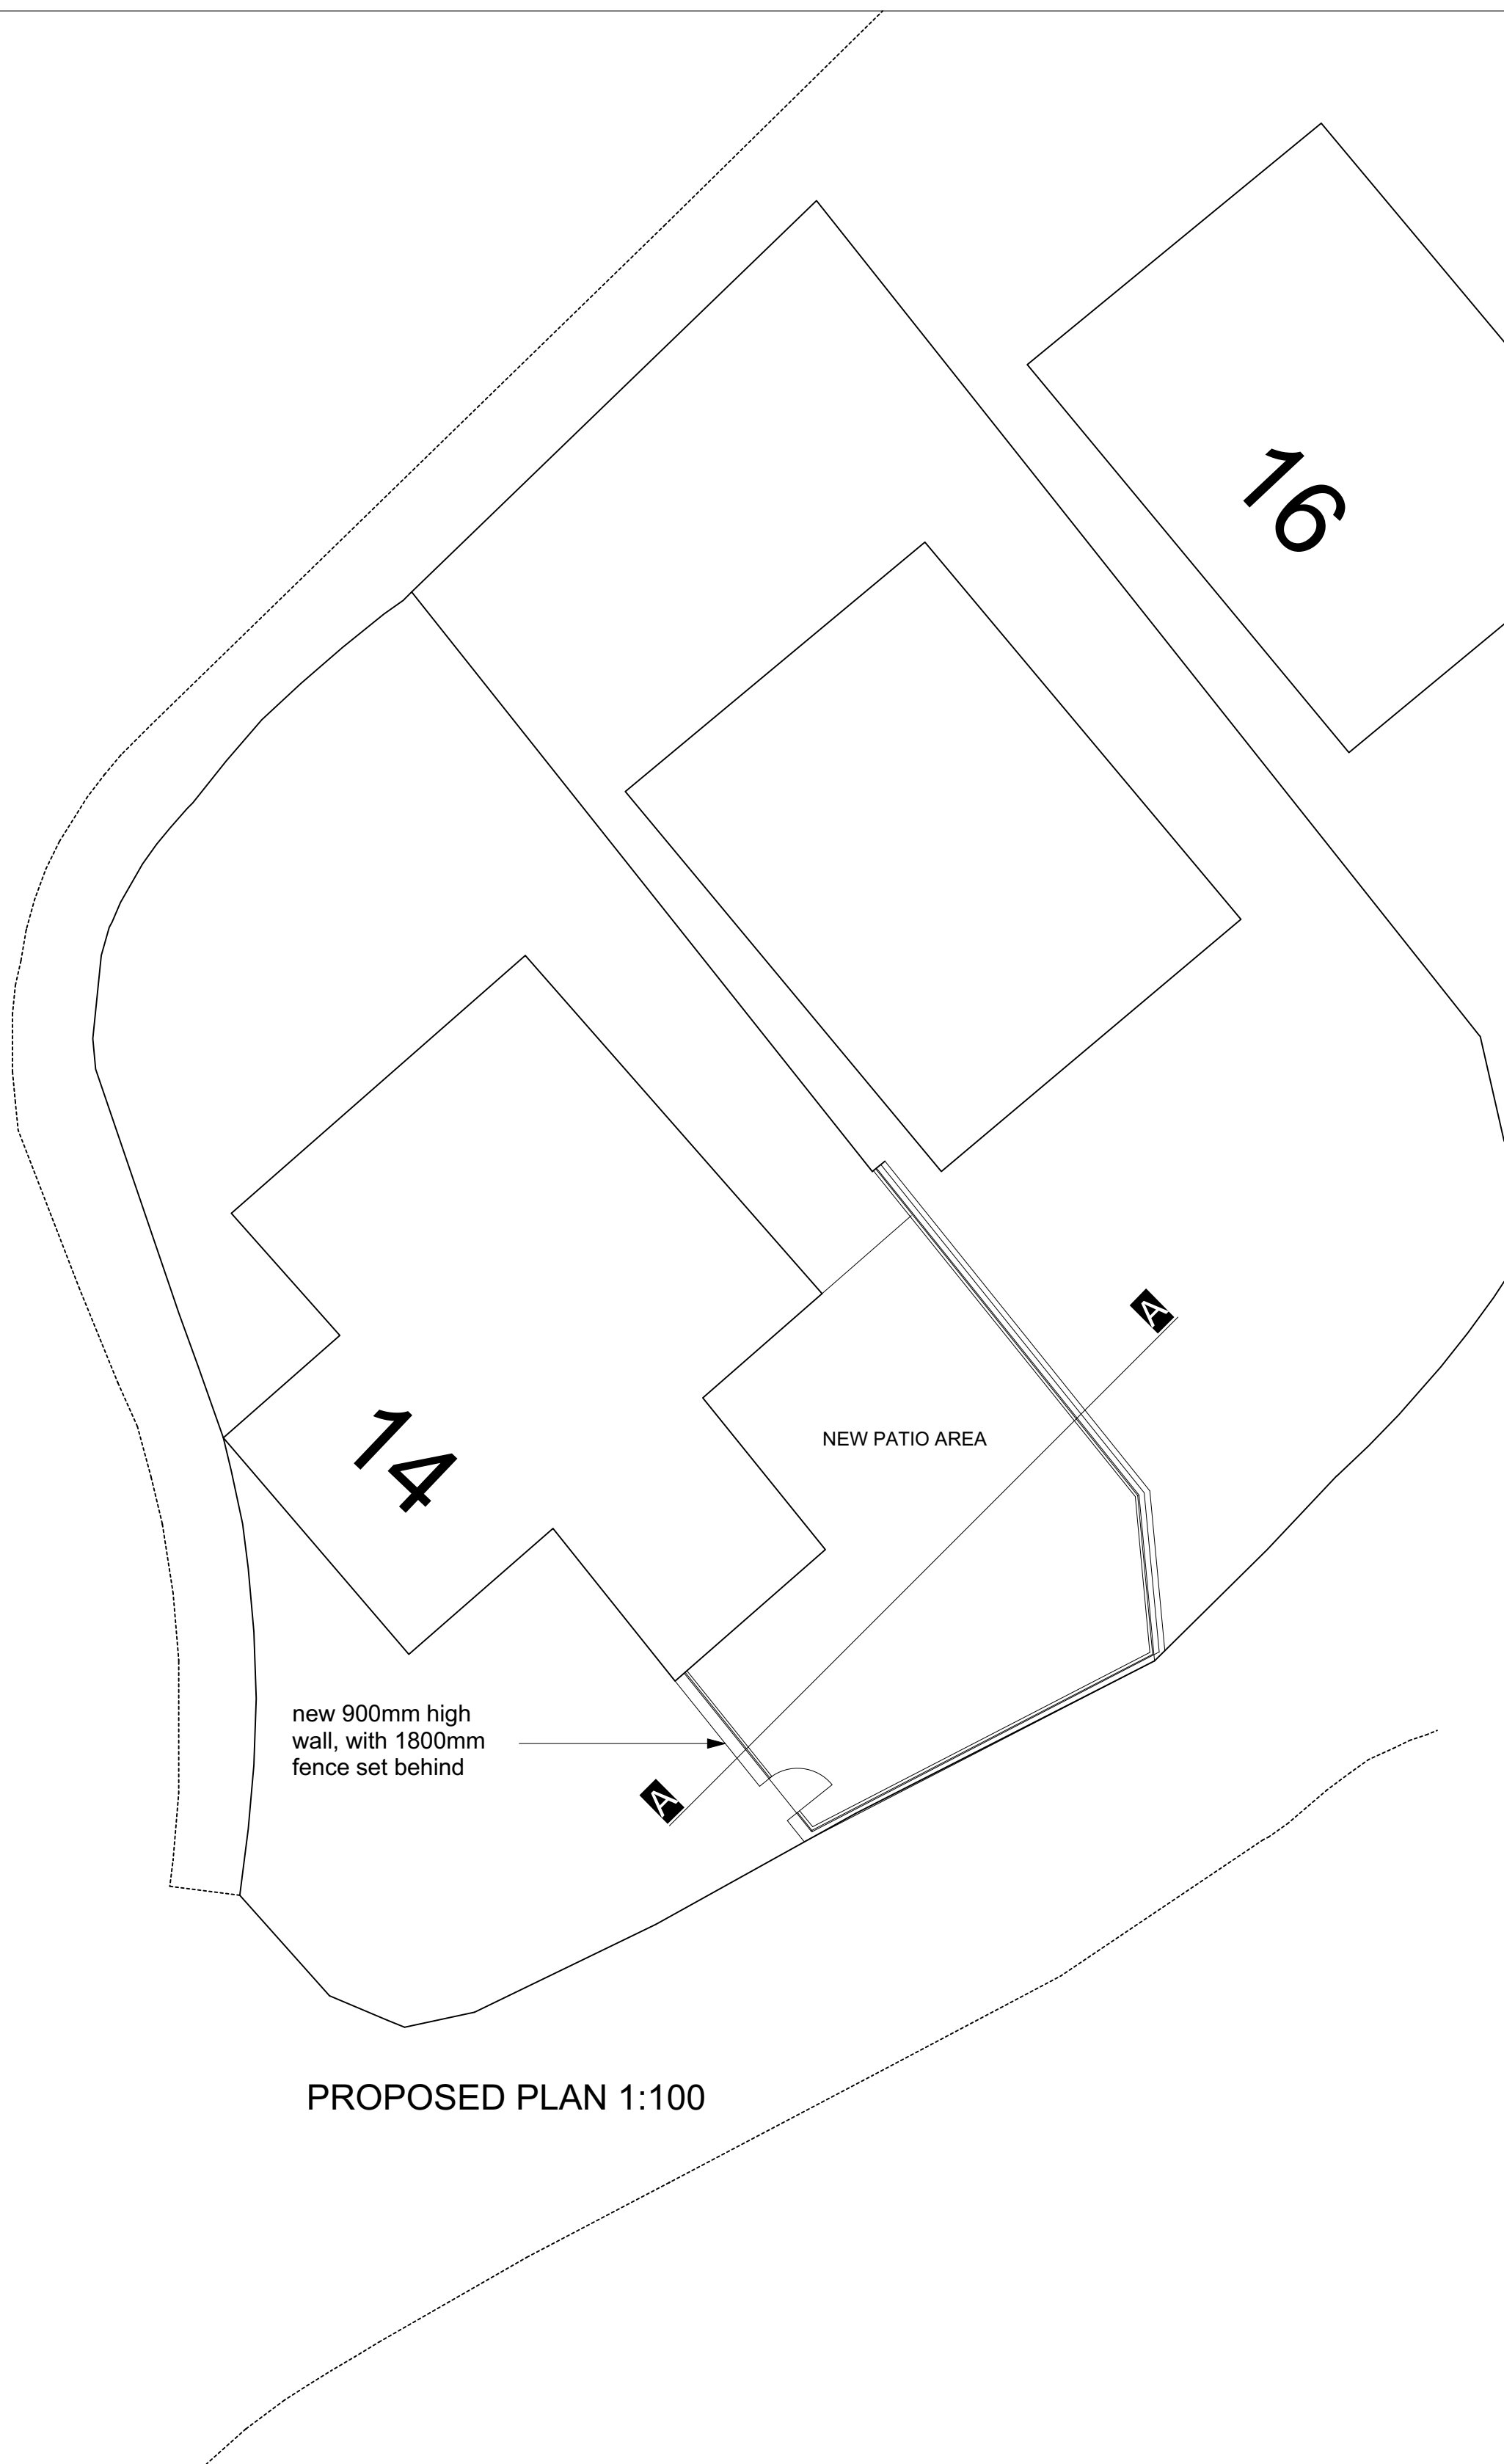

PROPOSED PLAN 1:100