



1 Oriel Window, Narrow Section Through Roof
Scale: 1:50

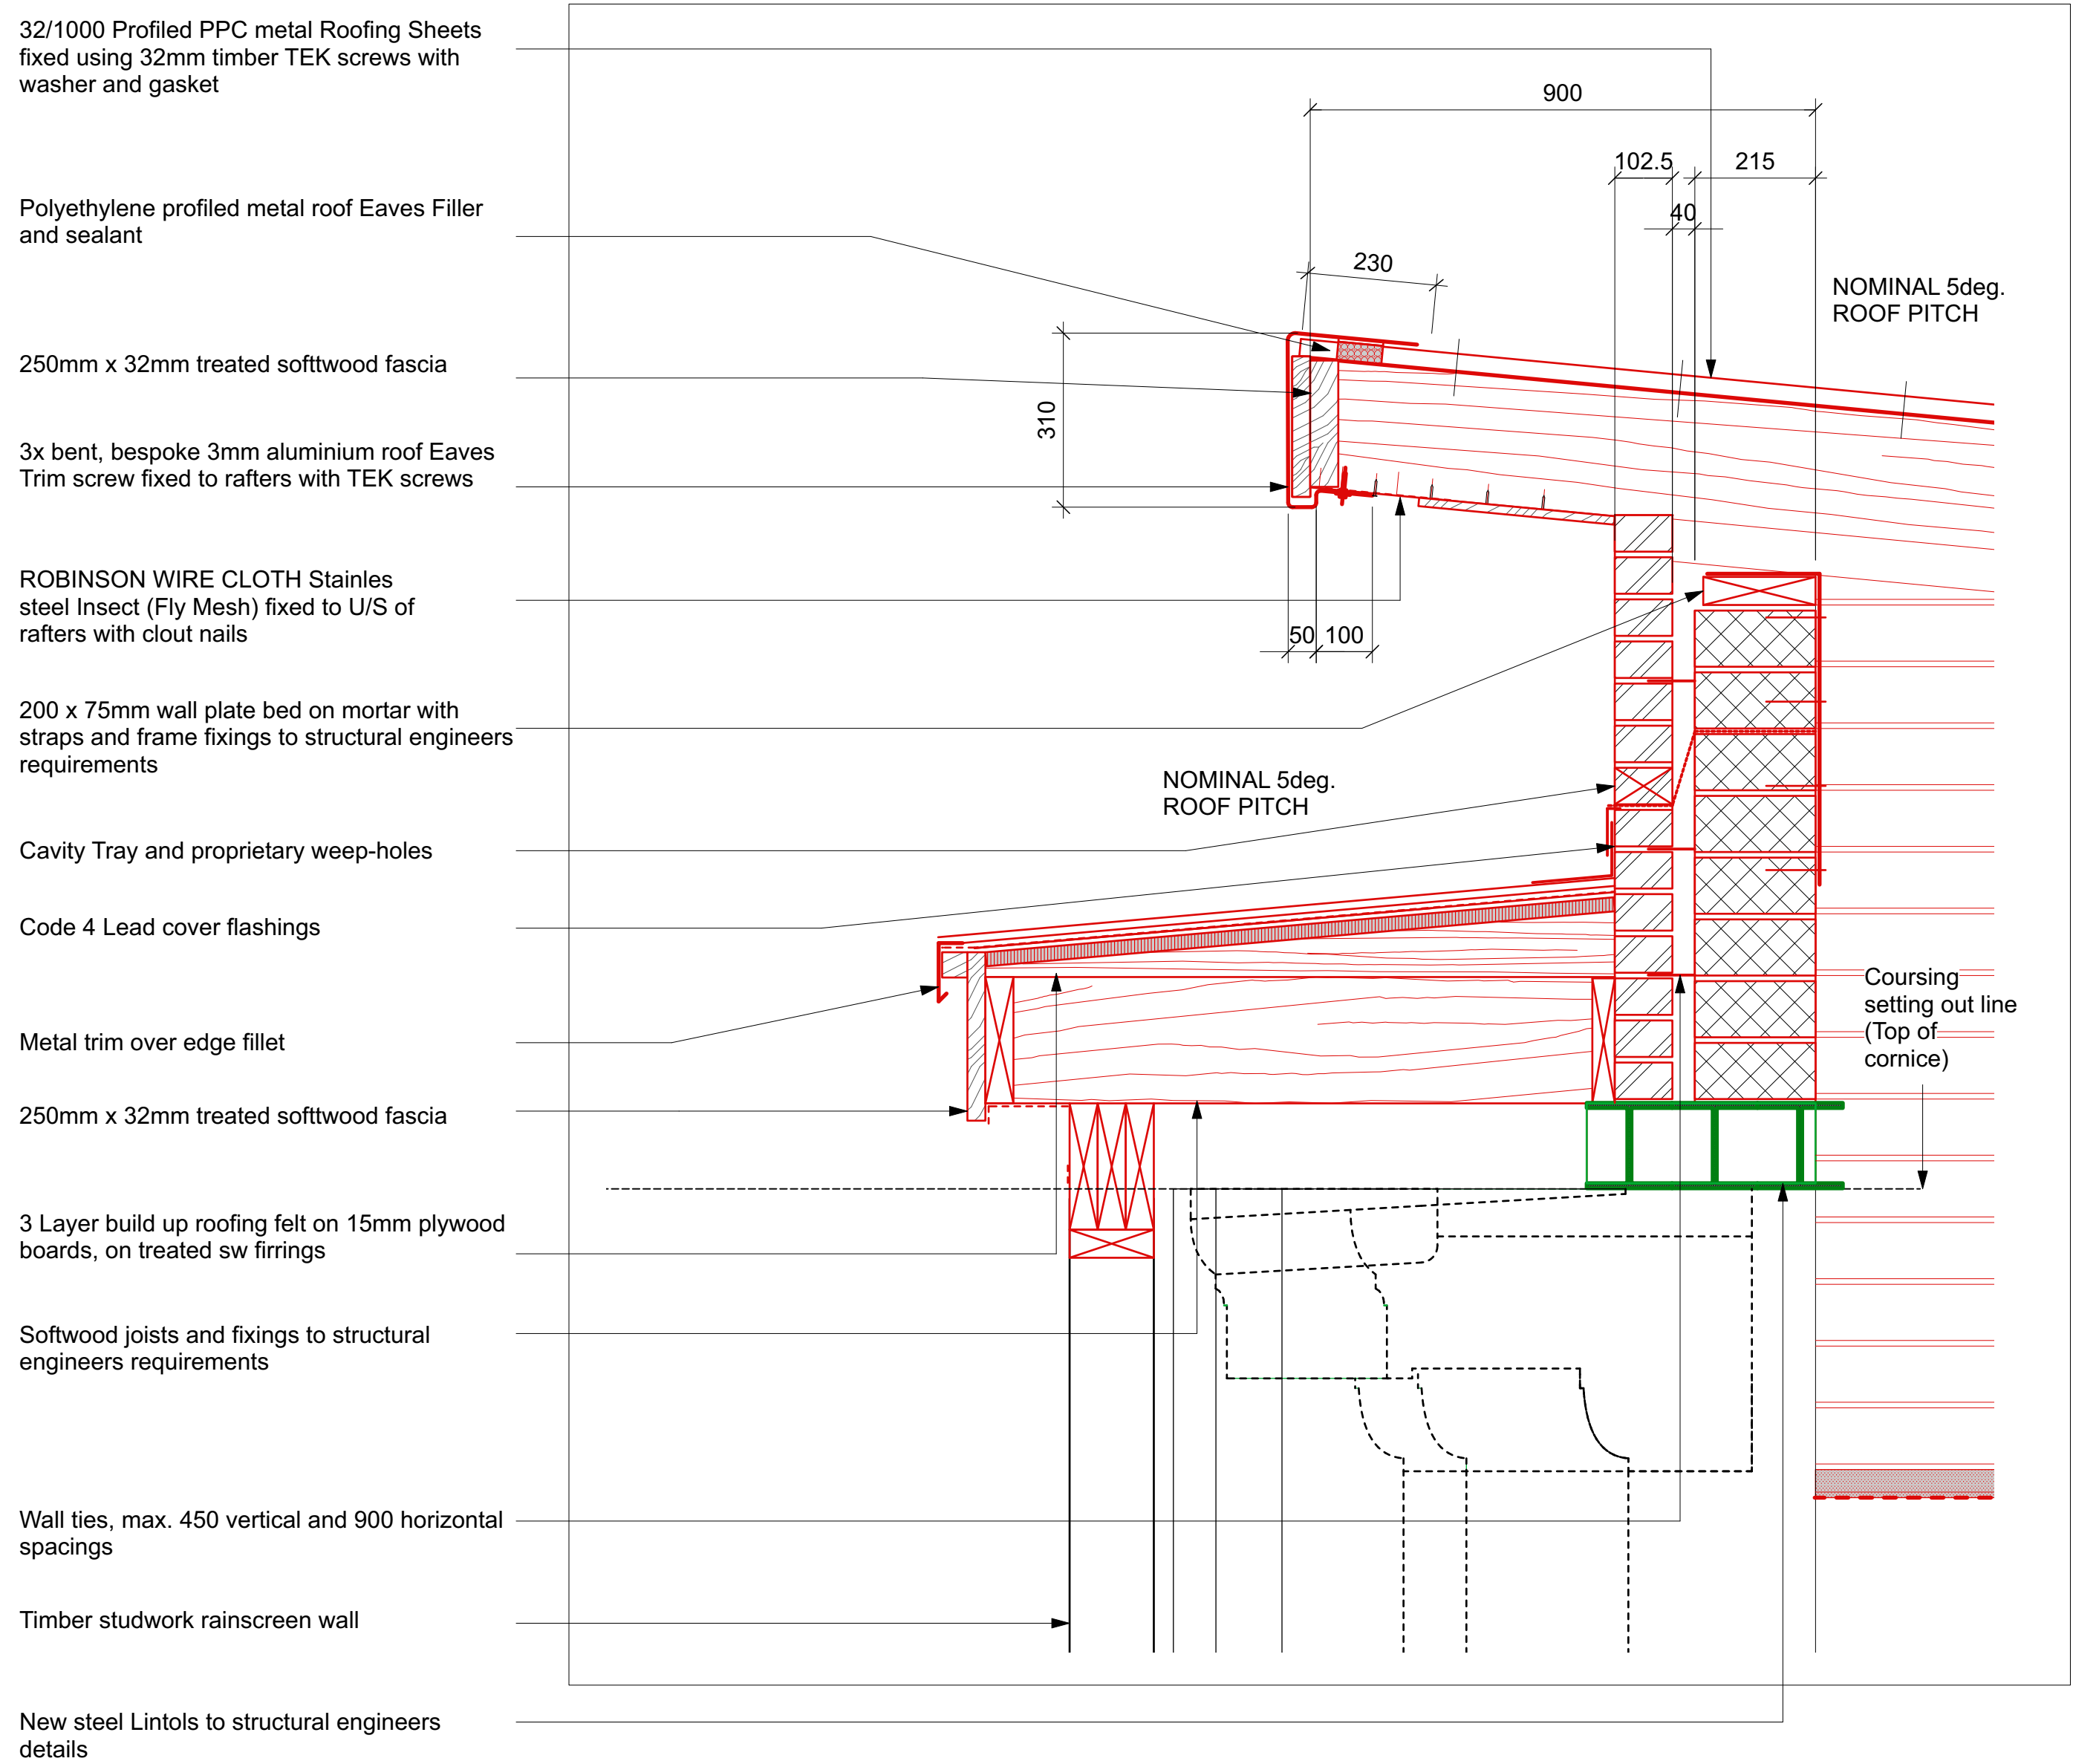

A DETAIL: Bay Roof Eaves Junction - South
Scale: 1:10

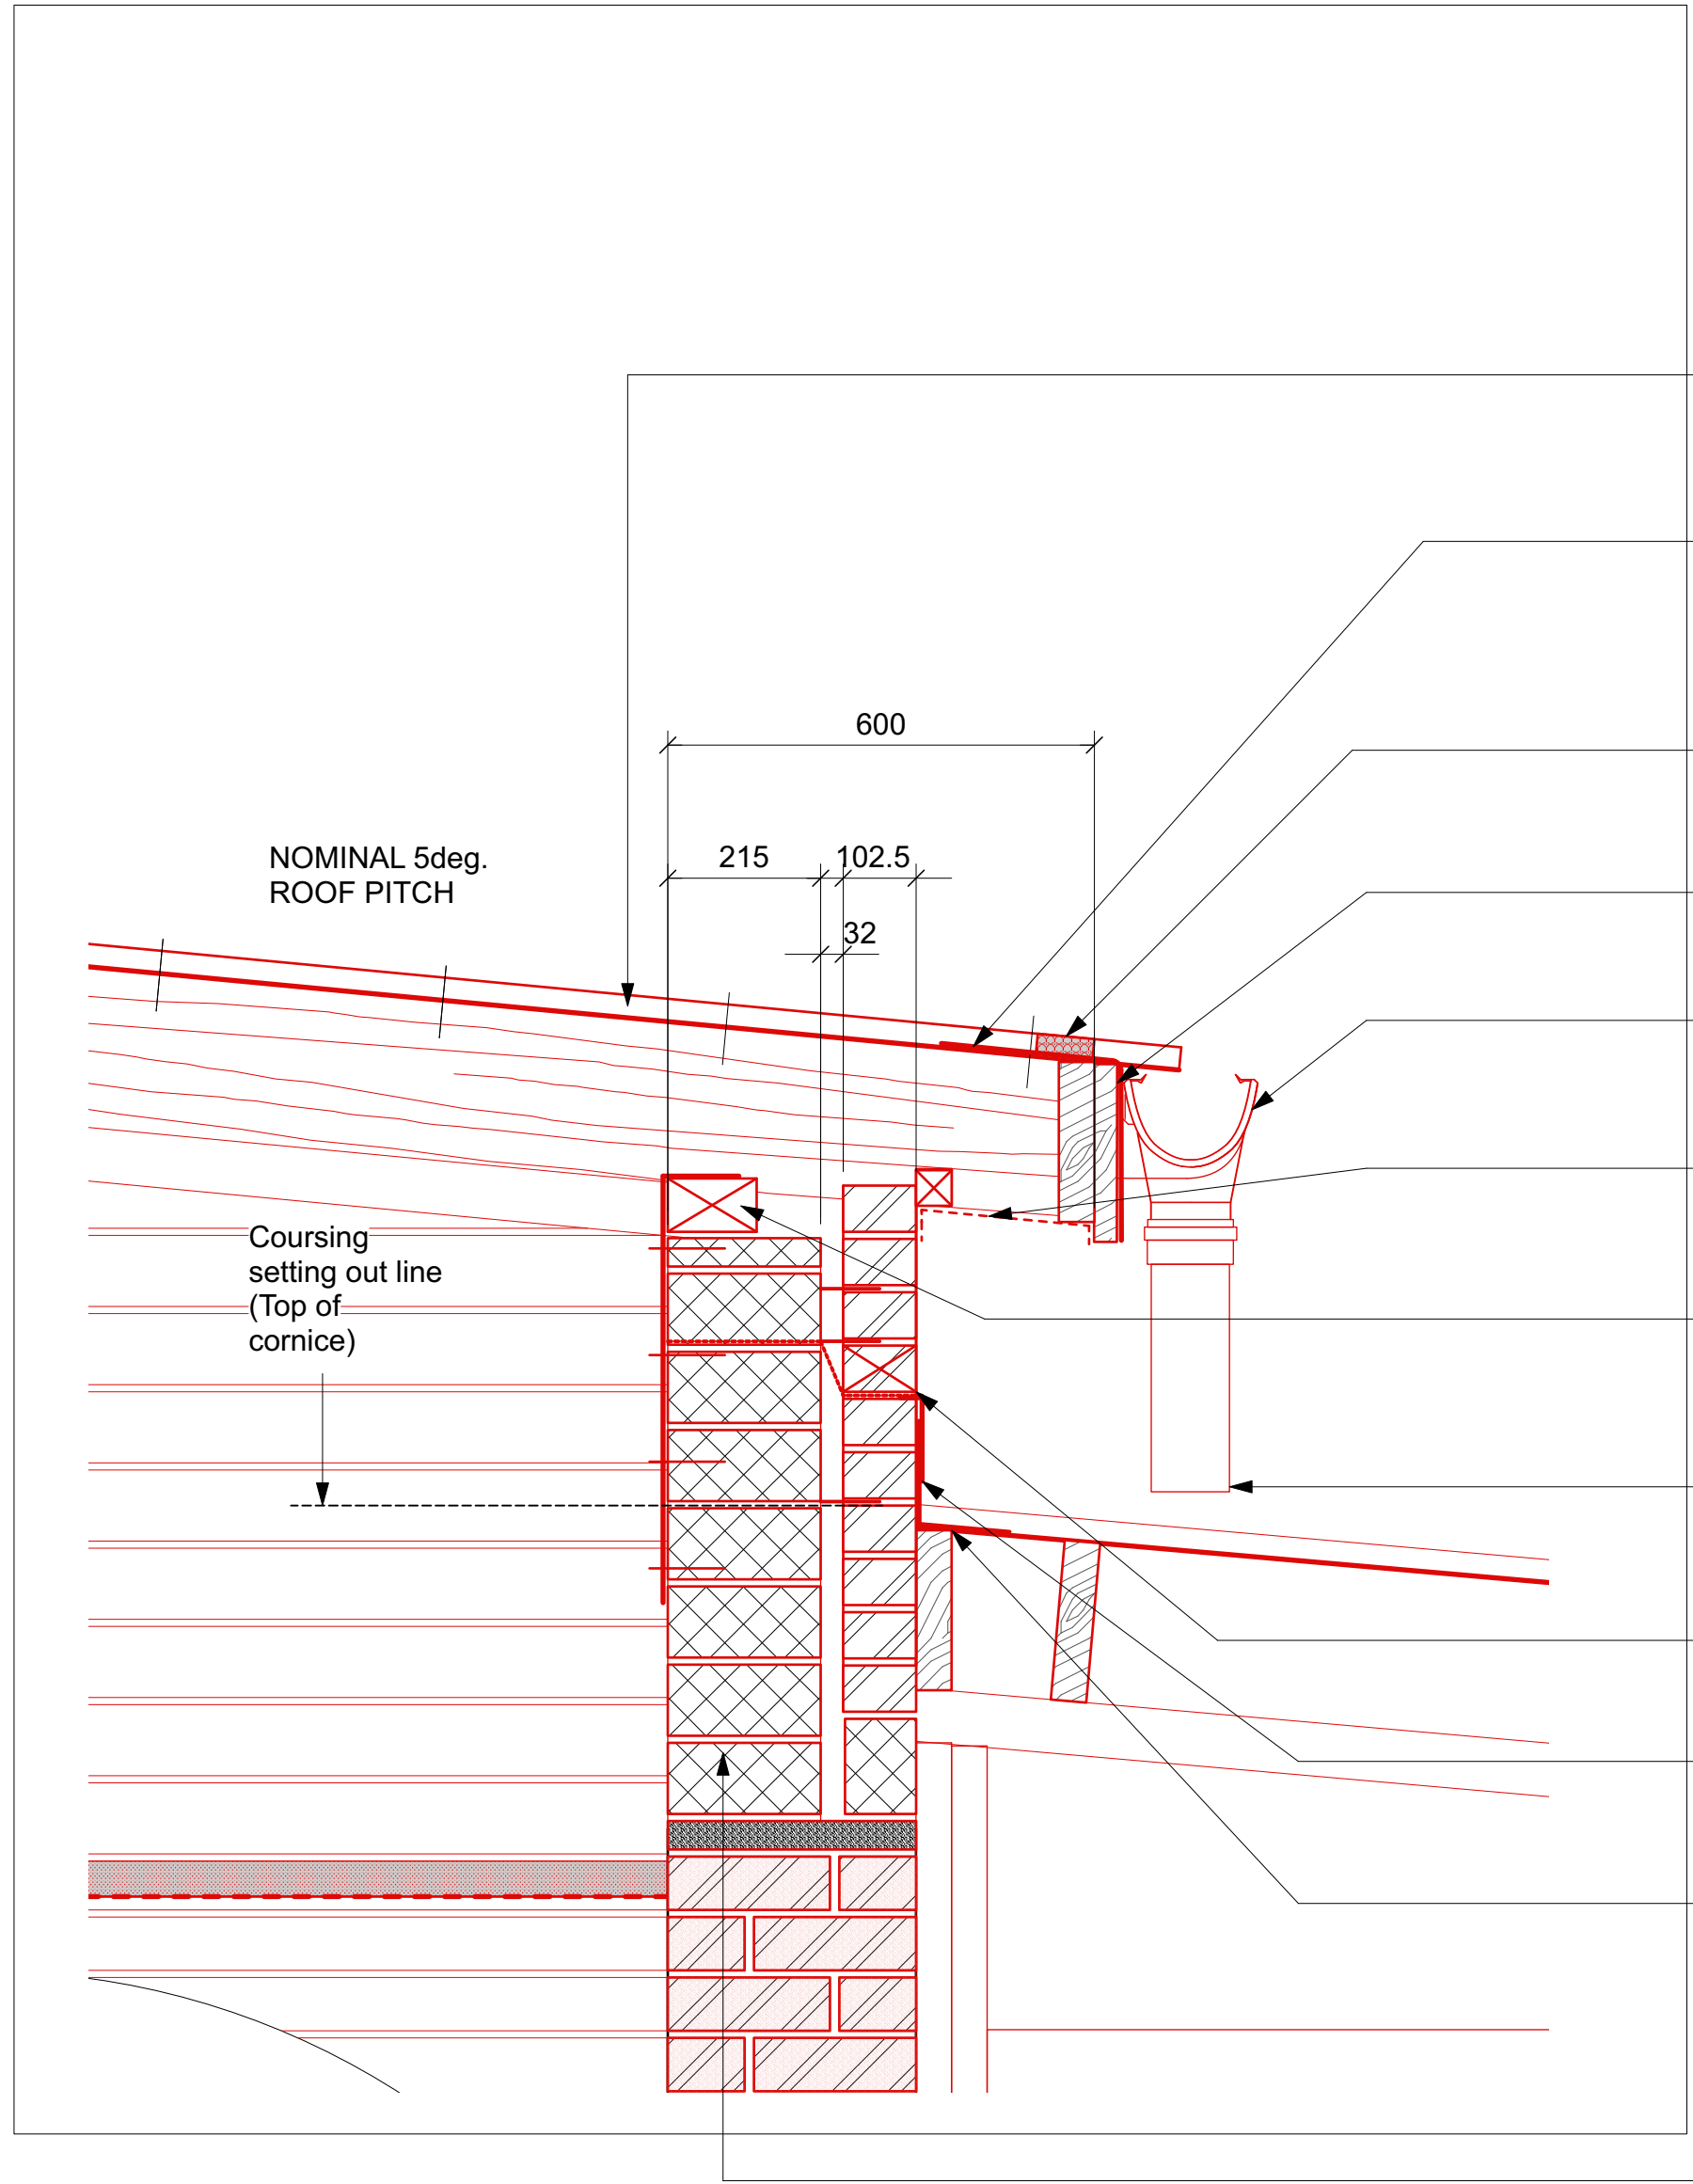


B DETAIL: Roof Eaves Junction - North
Scale: 1:10

Responsibility is not accepted for errors made by others scaling from this drawing.

All construction information should be taken from figured dimensions only. Dimensions are in millimetres unless otherwise stated.

All dimensions and conditions are to be checked on site prior to preparing drawings or commencing any work.

Any variations or supplementary drawings are to be approved by The Architect.

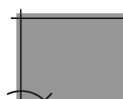CLIENT		Merthyr Tydfil CBC		 DAVIES SUTTON ARCHITECTS Penrhed Studios • Penrhed Street Grangestown • Cardiff • CF11 7LJ Tel: 029 2066 4455 • Fax: 029 2066 4411 E-mail: office@davies-sutton.co.uk Web: www.davies-sutton.co.uk	
PROJECT		YMCA, Merthyr, Temporary Roof			
DRAWING TITLE		Proposed Eaves Details 2			
DRAWING CHECKED		SCALE		DATE	
AA / KS		1:10 @ A3		06/04/2023	
DRAWING NO.		3510		C 411	
REV.		B			

DO NOT SCALE FOR CONSTRUCTION PURPOSES - ALL DIMENSIONS TO BE CHECKED ON SITE - NOTIFY ARCHITECT OF ALL DISCREPANCIES - THIS DRAWING IS COPYRIGHTED

DO NOT SCALE FOR CONSTRUCTION PURPOSES • ALL DIMENSIONS TO BE CHECKED ON SITE • NOTIFY ARCHITECT OF ALL DISCREPANCIES • THIS DRAWING IS COPYRIGHT