

1 Long Section Through Upper Roof, Looking South
Scale: 1:50

Responsibility is not accepted for errors made by others scaling from this drawing.

All construction information should be taken from figured dimensions only. Dimensions are in millimetres unless otherwise stated.

All dimensions and conditions are to be checked on site prior to preparing drawings or commencing any work.

Any variations or supplementary drawings are to be approved by The Architect.

32/1000 Profiled PPC metal Roofing Sheets fixed using 32mm timber TEK screws with washer and gasket

125 x 75mm wall plate bed on mortar with straps and frame fixings to structural engineers requirements

ROBINSON WIRE CLOTH Stainless steel Insect (Fly Mesh) fixed to U/S of rafters with clout nails

250mm x 32mm treated softwood fascia

3x bent, bespoke 3mm aluminium verge Trim screw fixed to rafters with TEK screws

Dense concrete blockwork to course

Cavity tray


Buff coloured brick

DPC and proprietary weep-holes

50mm string course


Dense concrete blockwork

NOMINAL 5deg. ROOF PITCH

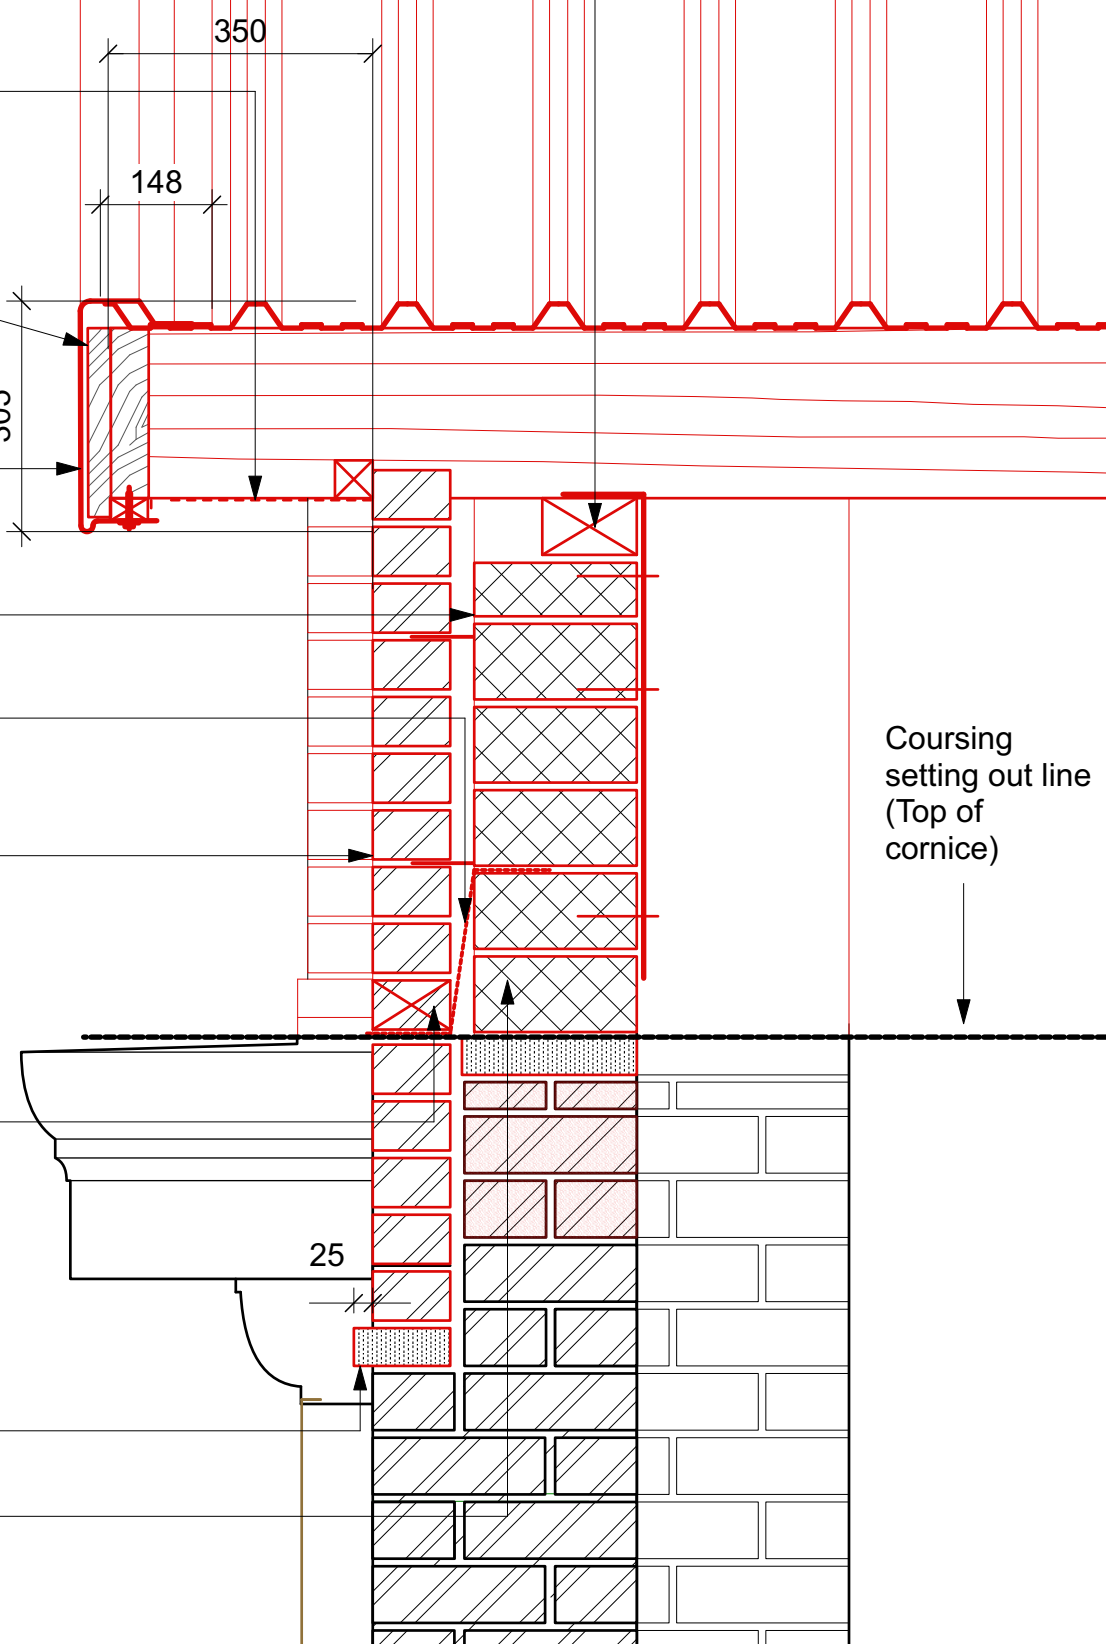

A DETAIL: Typical Roof Eaves Junction - East
Scale: 1:10

NOMINAL 5deg. ROOF PITCH

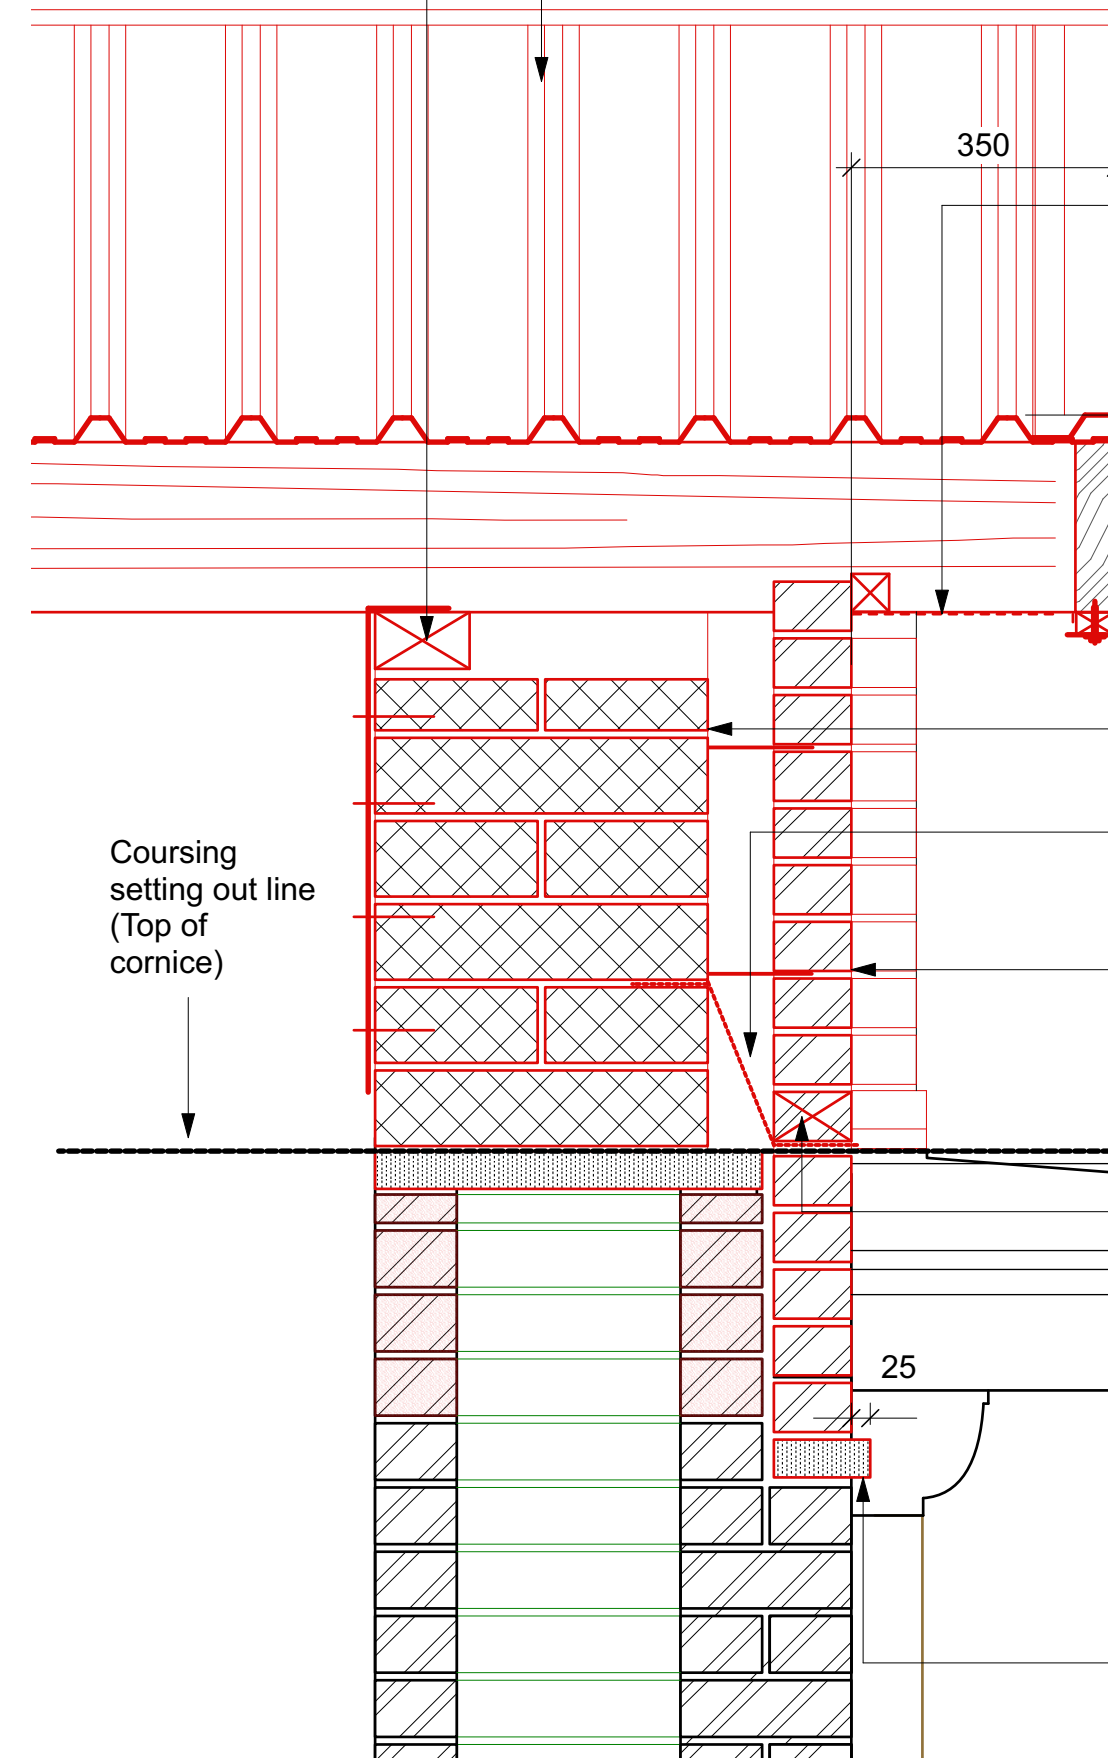

B DETAIL: Chimney Capping Roof Eaves Junction - West
Scale: 1:10

32/1000 Profiled PPC metal Roofing Sheets fixed using 32mm timber TEK screws with washer and gasket

125 x 75mm wall plate bed on mortar with straps and frame fixings to structural engineers requirements

ROBINSON WIRE CLOTH Stainless steel Insect (Fly Mesh) fixed to U/S of rafters with clout nails

250mm x 32mm treated softwood fascia

3x bent, bespoke 3mm aluminium verge Trim screw fixed to rafters with TEK screws

Dense concrete blockwork laid on flat

Cavity tray

Buff coloured brick

DPC and proprietary weep-holes

50mm string course

CLIENT		DAVIES SUTTON ARCHITECTS			
PROJECT					
DRAWING TITLE					
Merthyr Tydfil CBC		Penrhod Studios • Penrhod Street Grange Town • Cardiff • CF11 7LJ Tel: 029 2066 4455 • Fax: 029 2066 4411 E-mail: office@davies-sutton.co.uk Web: www.davies-sutton.co.uk			
YMCA, Merthyr, Temporary Roof					
Proposed Verge Details					
DRAWING CHECKED	SCALE	DATE	DRAWING NO.	REV.	
AA / KS	1:10 @ A3	06/04/2023	3510	C 412	B
DO NOT SCALE FROM CONSTRUCTION PAGES. ALL DIMENSIONS TO BE CHECKED ON SITE. NOTIFY ARCHITECT IF ANY DIMENSIONS ARE NOT AS SHOWN. THIS DRAWING IS CONFIDENTIAL.					

DO NOT SCALE FOR CONSTRUCTION PURPOSES • ALL DIMENSIONS TO BE CHECKED ON SITE • NOTIFY ARCHITECT OF ALL DISCREPANCIES • THIS DRAWING IS COPYRIGHT