


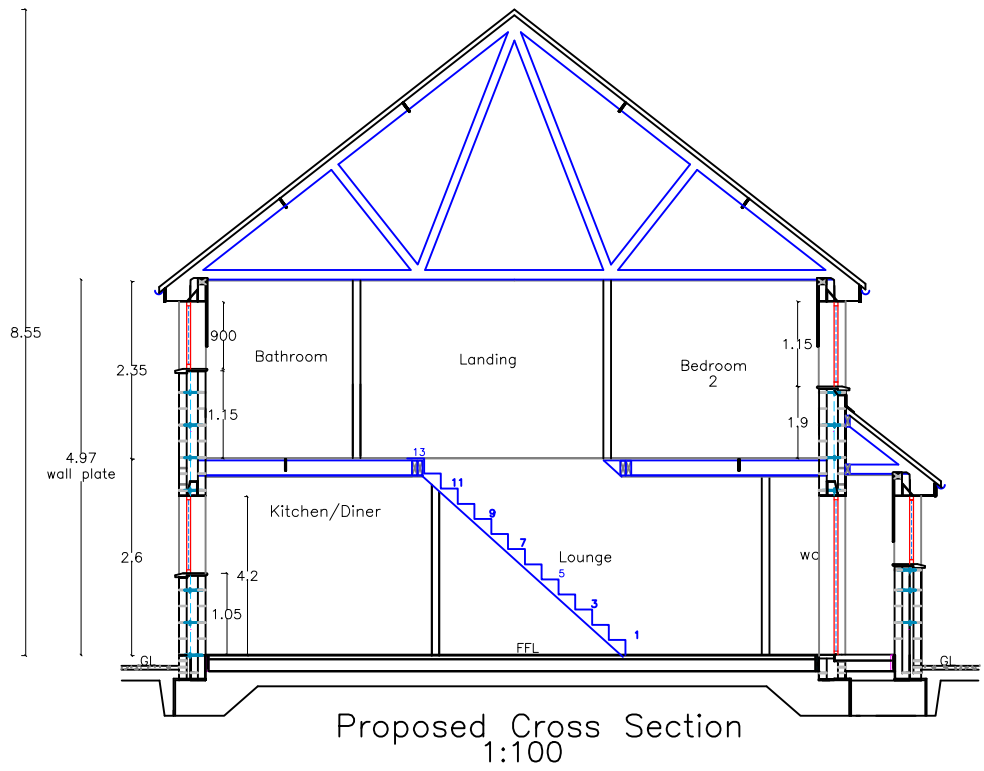
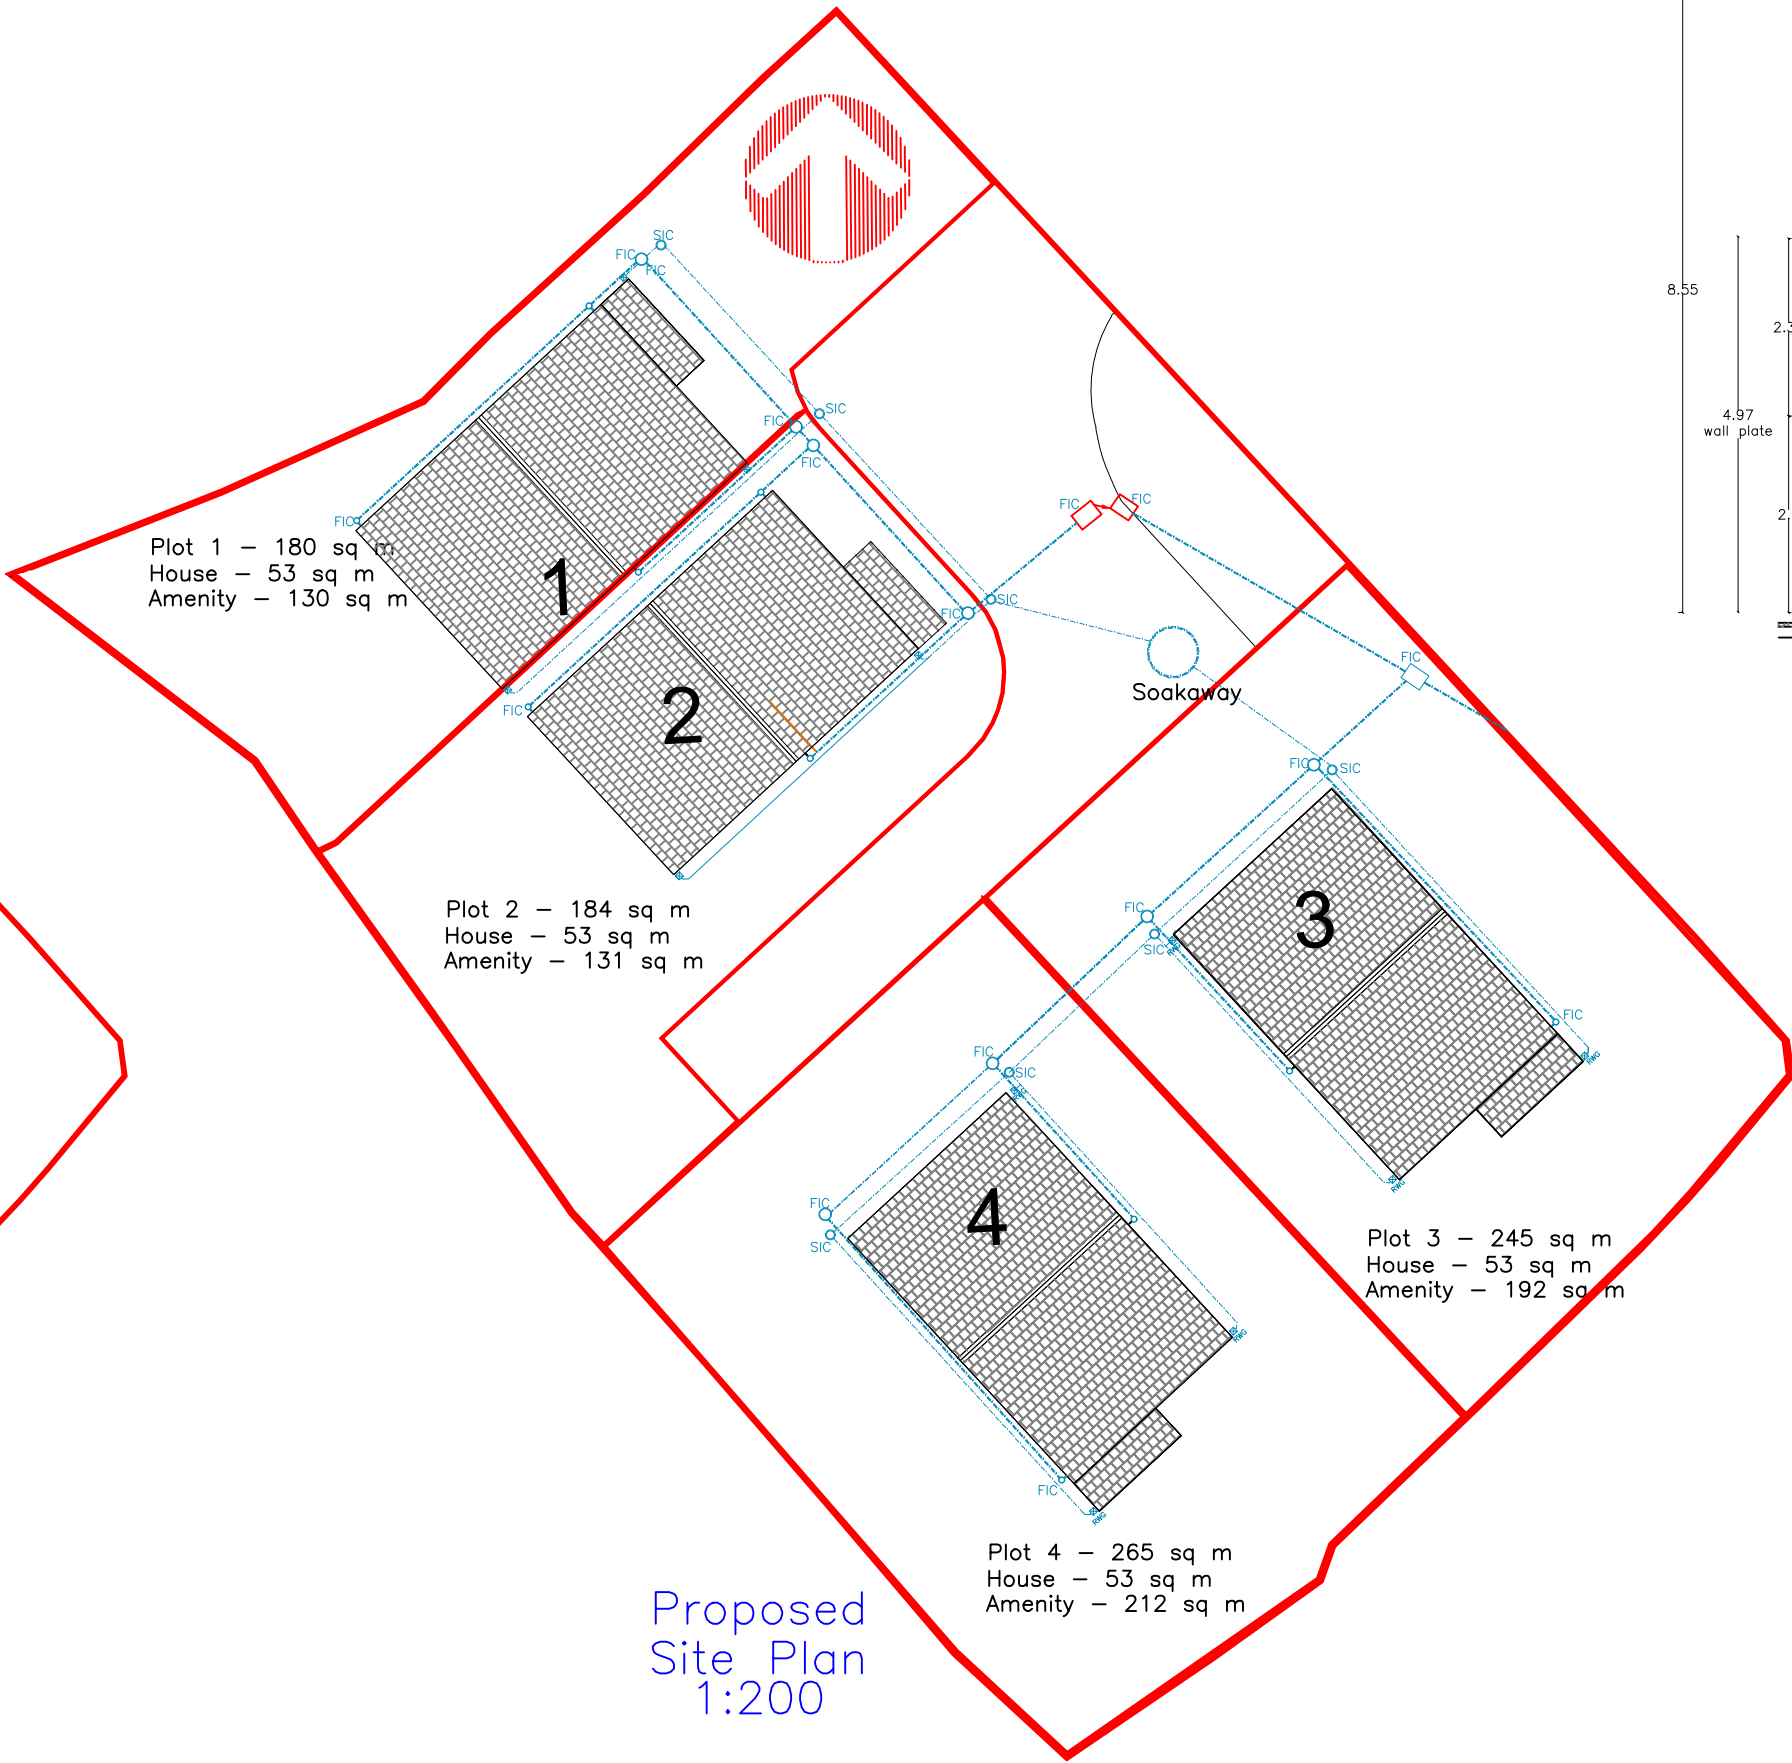
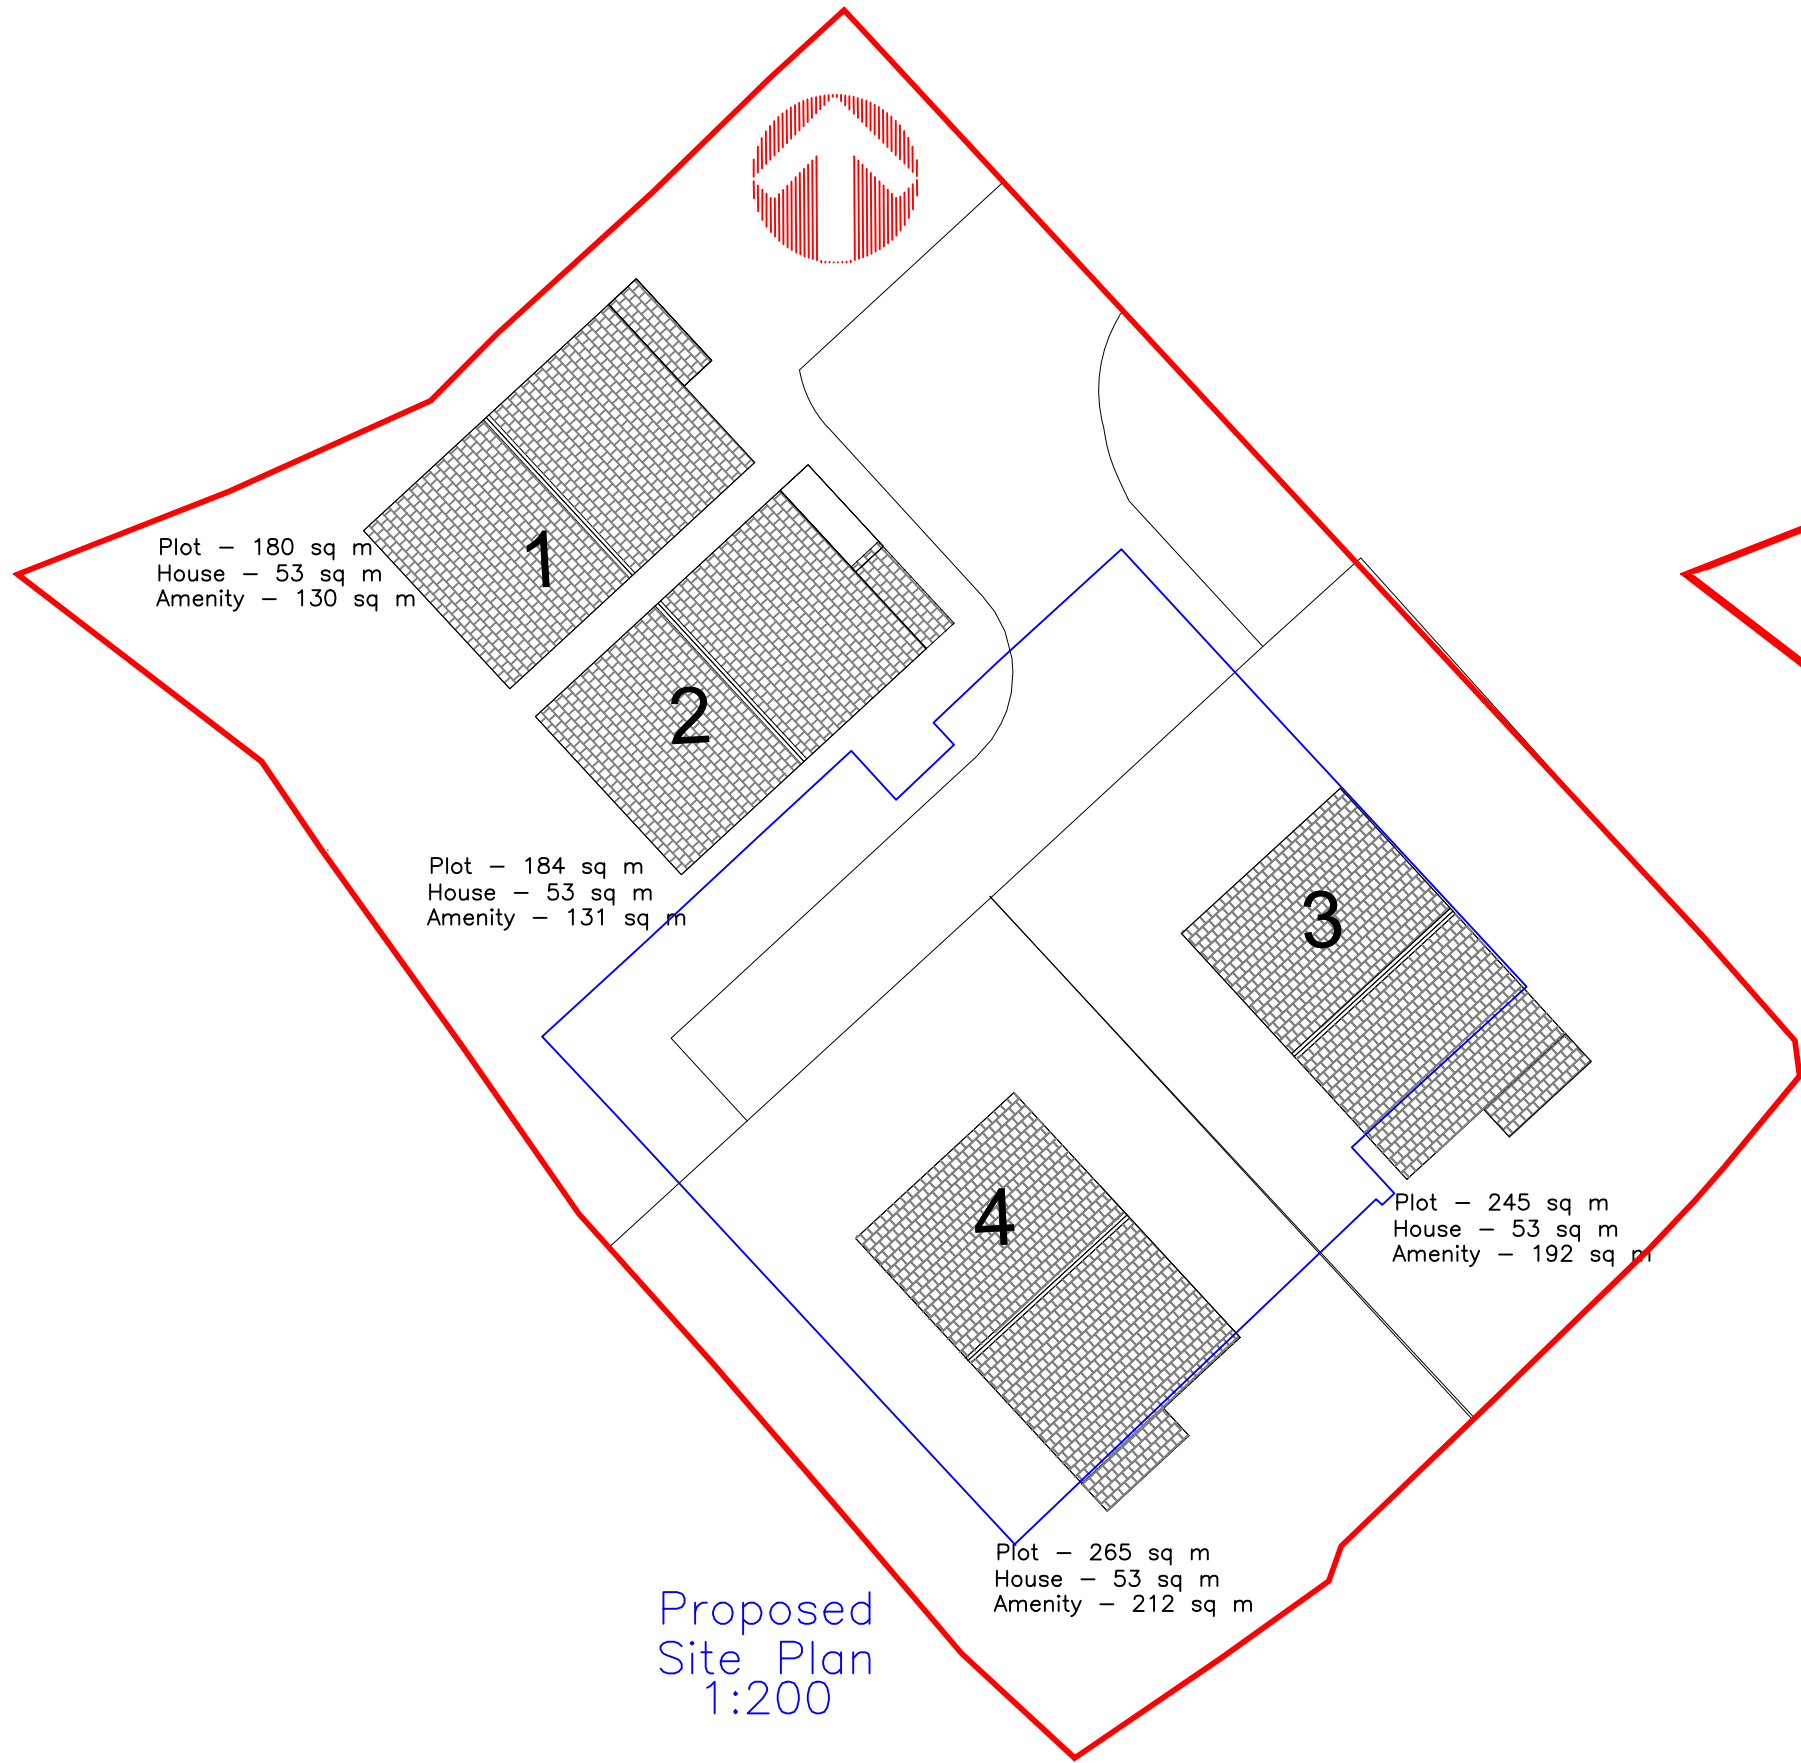
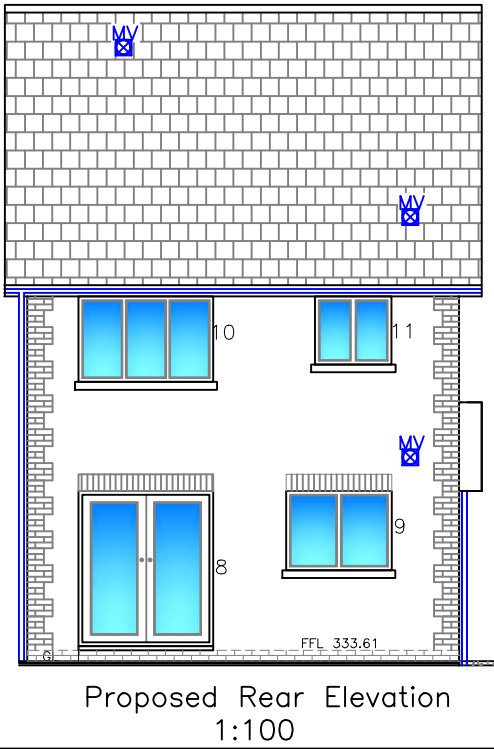


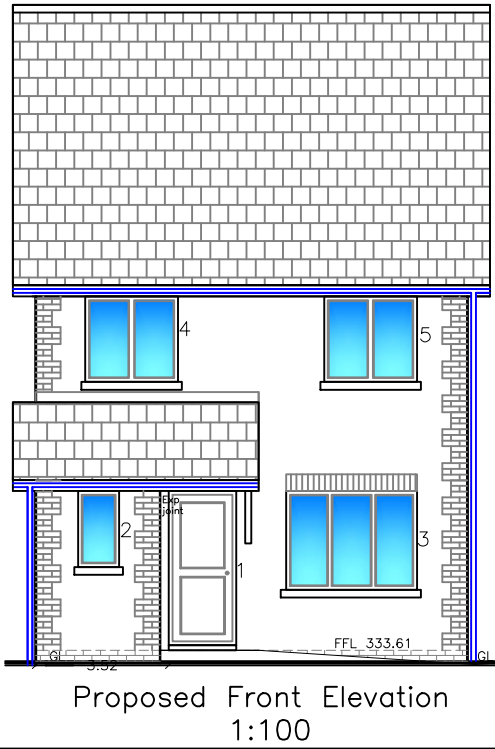

N.B.
All dimensions are
between structural components

Materials:	
Roof:	Slate substitute matching existing
External walls:	Fined down silk wall render in cream colour matching existing
Windows/Doors:	White uPVC matching existing
Fascia/RWG's:	White uPVC matching existing
Boundary:	Face brick Staffordshire Blue matching Staffordshire Blue with close boarded timber fence
Drive:	Tarmac

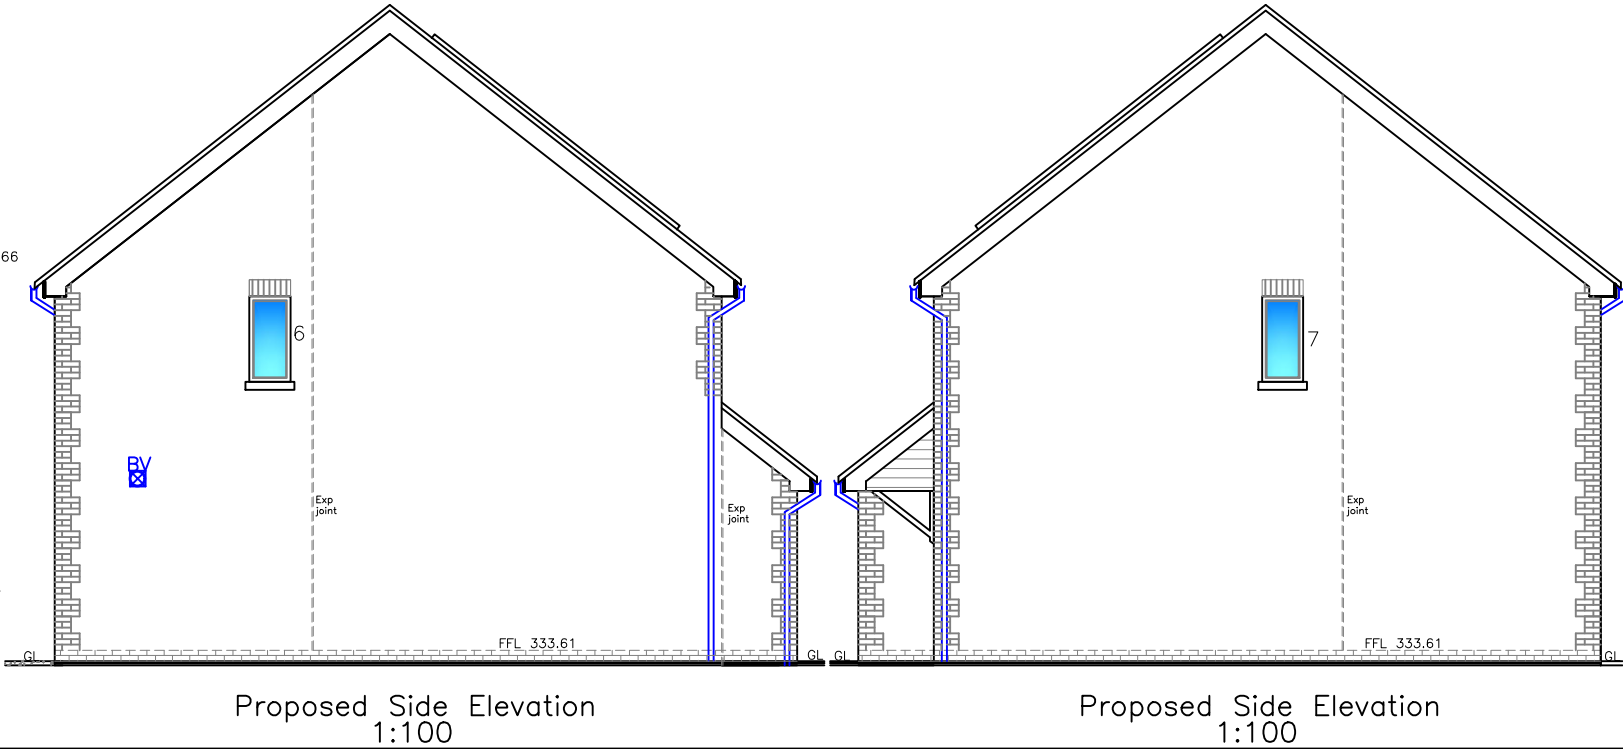

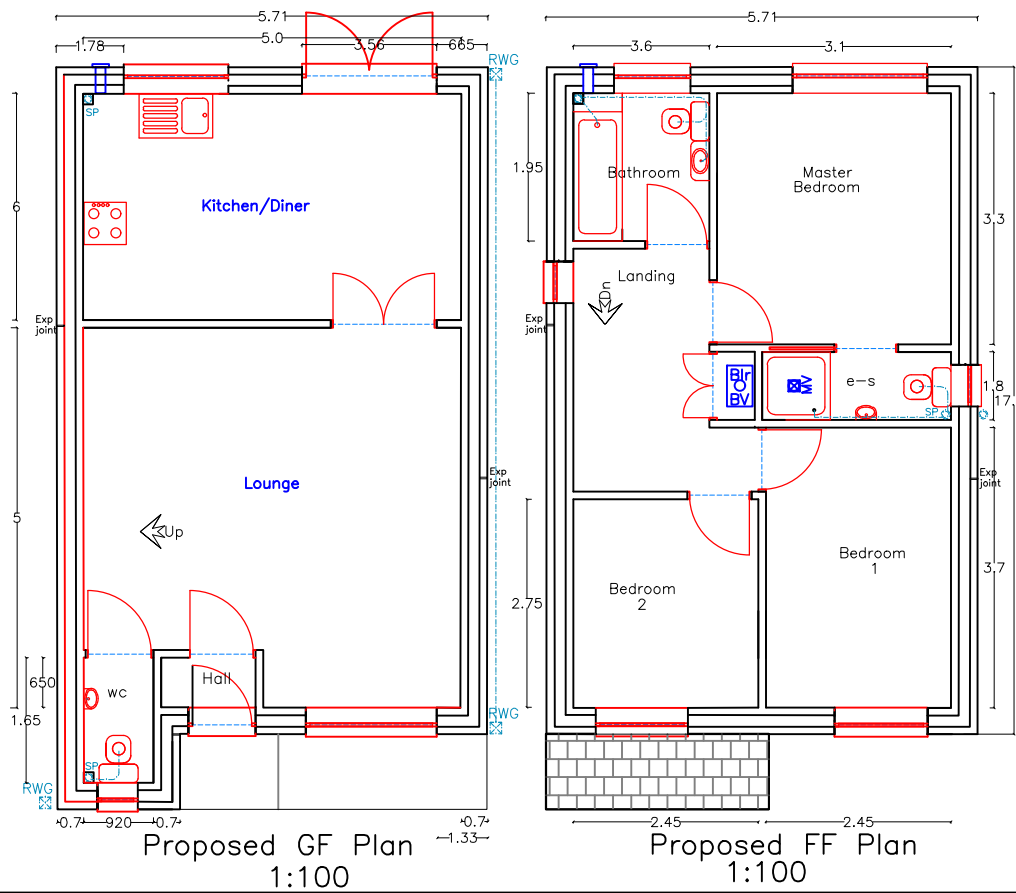

Utopia Design
Architectural Services

Building Planning Application Support
Paul Thomas: BSc (Hons)
Tel: 01685 559230. Mob: 07908 725065
Issued Only for Purpose Indicated
Drawing Status: FOR PLANNING PURPOSES ONLY

Address: CAERSALEM
The Rise
Pant, Dowlais
Merthyr Tydfil
CF48 2BN

Project: Demolition of Existing Chapel
with Erection of
4 Detached Dwellings and
Associated Access Roads/Parking

Drawn by: PT Date: MAR 26 Paper: A2
Title: Proposed Plans & Elevations Scale: 1:100
1:200
Drwg No: CAERSALEM PRPSD 02