


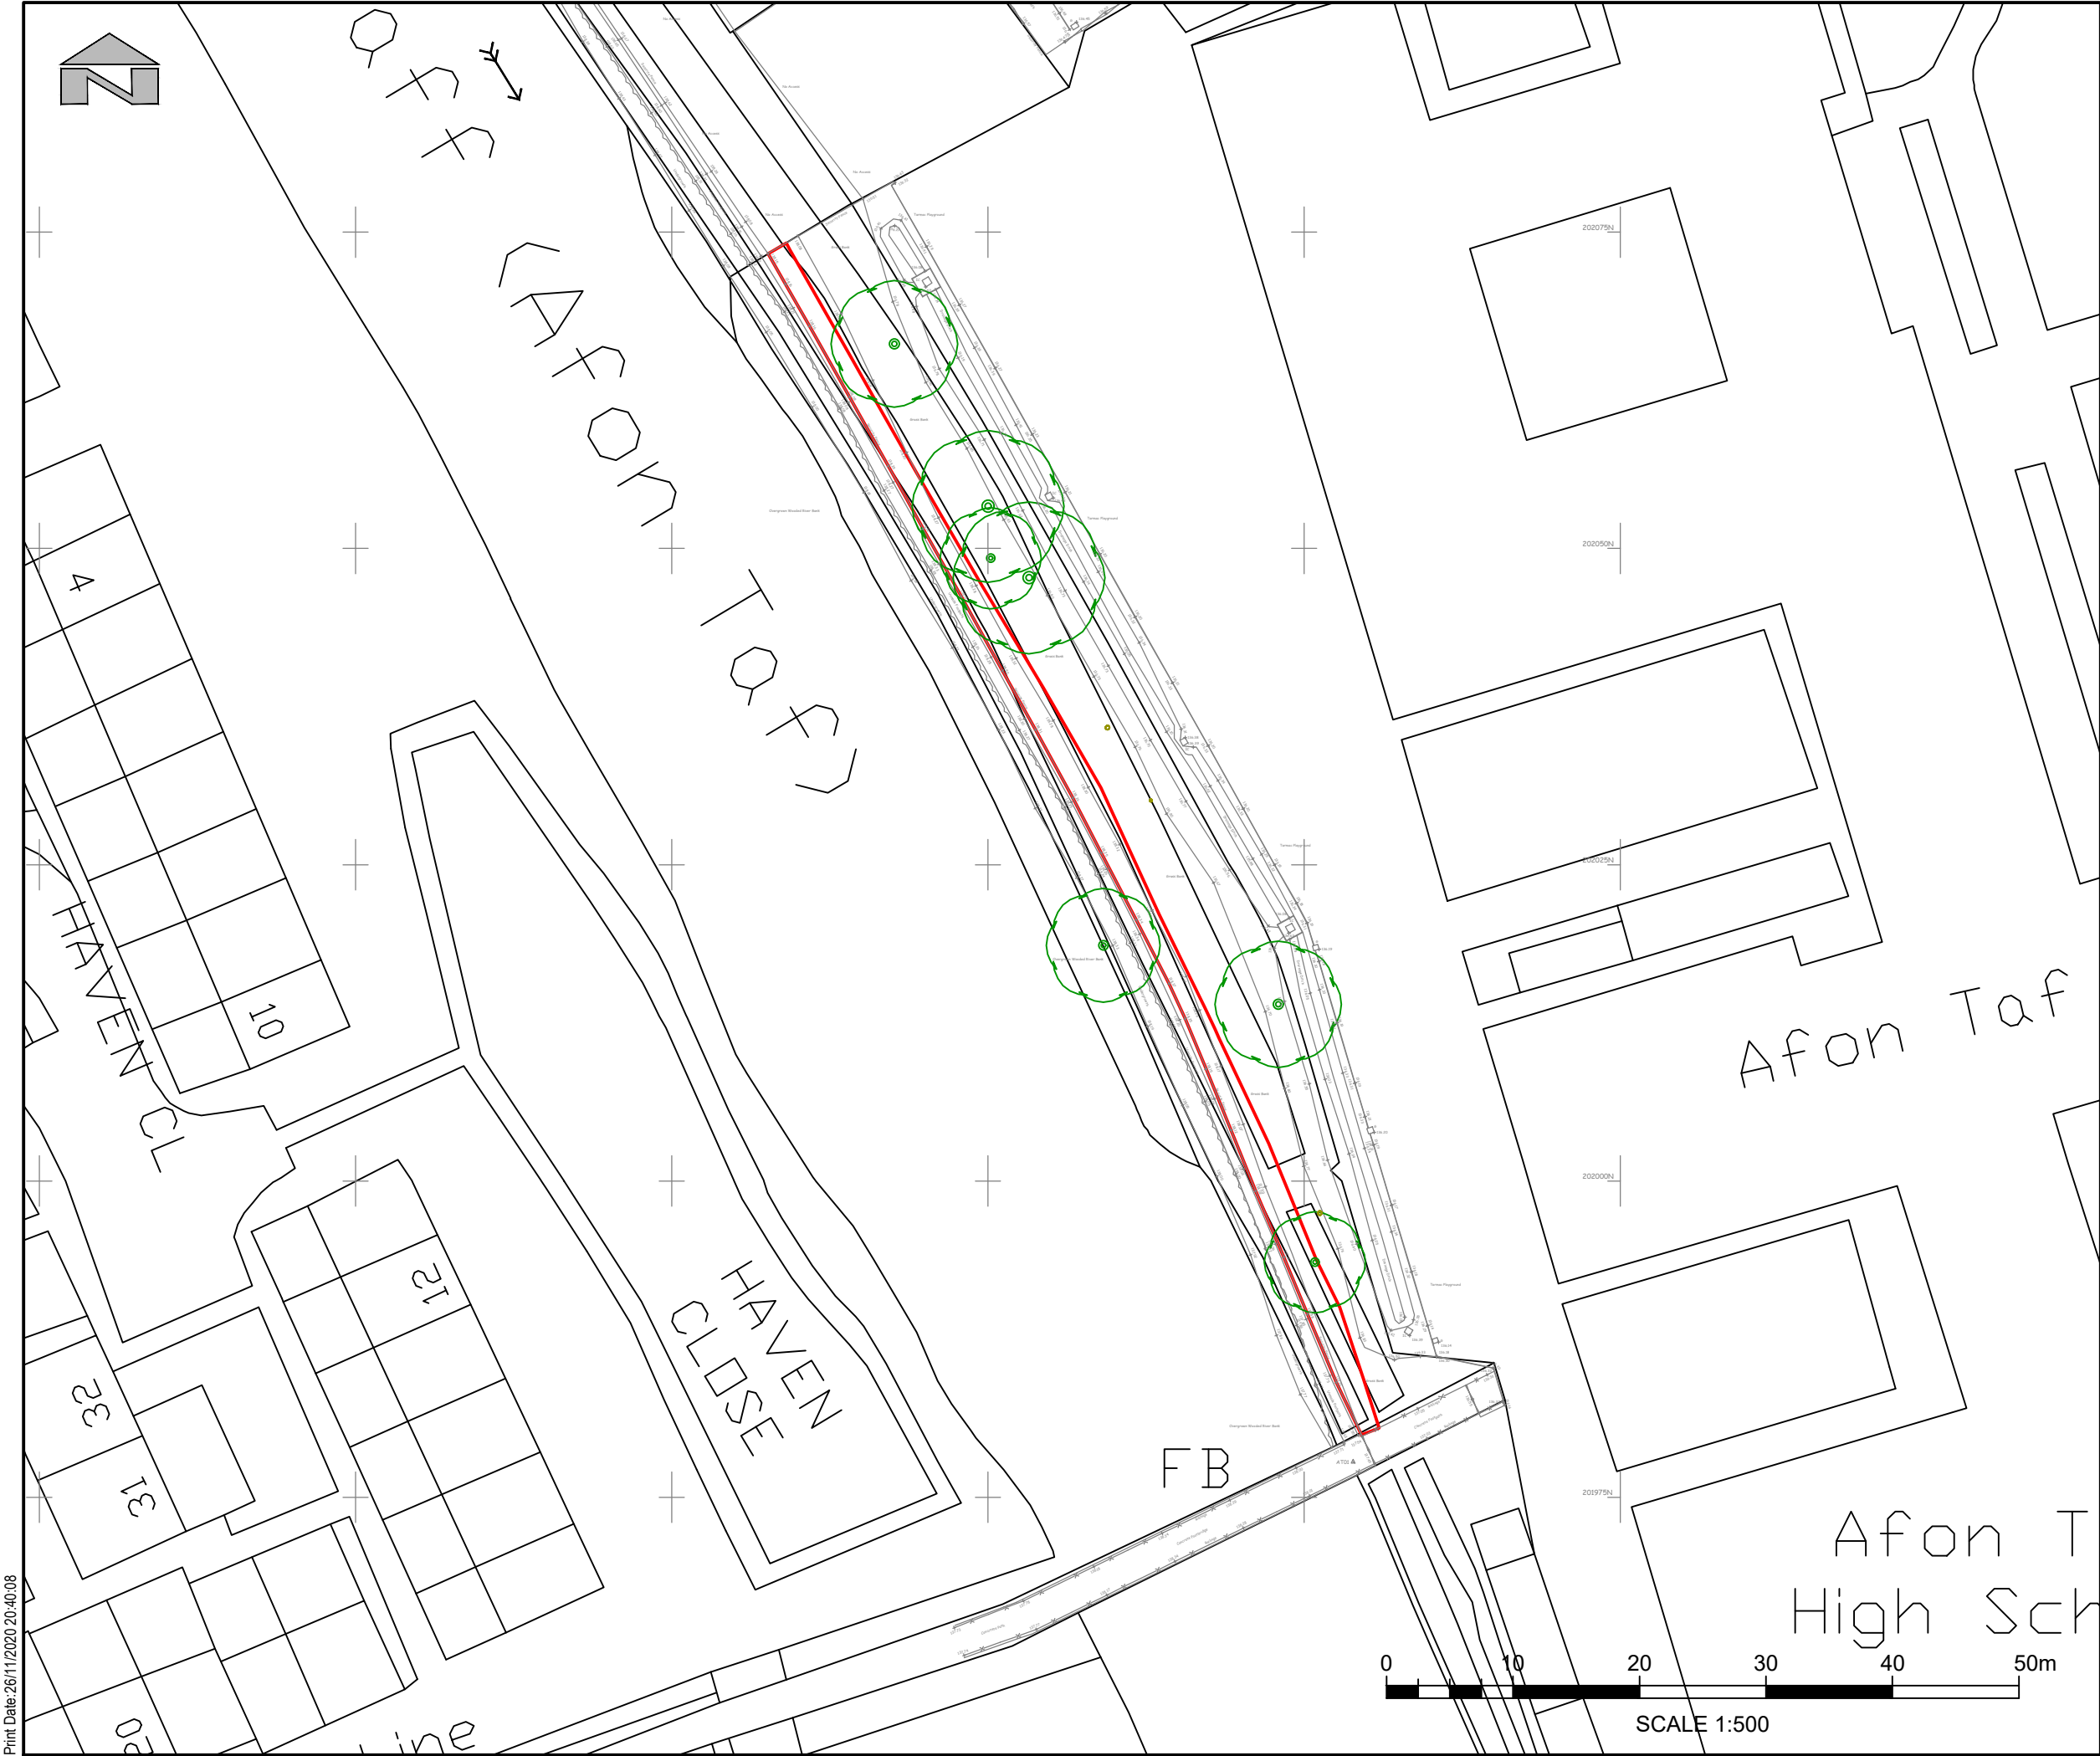

Legend

Proposed area required for new footway, total area 208m²

OS Co-ordinates
307085, 202035

© Crown copyright and database rights 2010 Ordnance Survey 100025302
© Hawlfraint y Goron a hawliau cronfa ddata 2010 Arolwg Ordans 100025302

P01	LTG	PH	PS	First Issue	27/11/2020
Rev	Dwn	Chk'd	App'd	Description	Date

Purpose of Issue
S0 - Work in Progress

Classification
Commercial in Confidence

Client
Merthyr Tydfil
County Borough Council

Project
Afon Taf School to Troedyrhiw
Active Travel

Drawing
Potential Land Take for Improved
Active Travel Footway

Scale @ A3	Drawn	Checked	Approved
1:500	LTG	PH	PS

Project No.	Date
GC/00	Nov 2020

Drawing Identifier	BS1192 Compliant
Project - Originator - Zone - Level - File Type - Role - Number	rev
GC-RED-26-XB-SK-C-0002	P01



St David's House, Pascal Close, St Mellons, Cardiff, CF3 0LW
www.redstartwales.com