




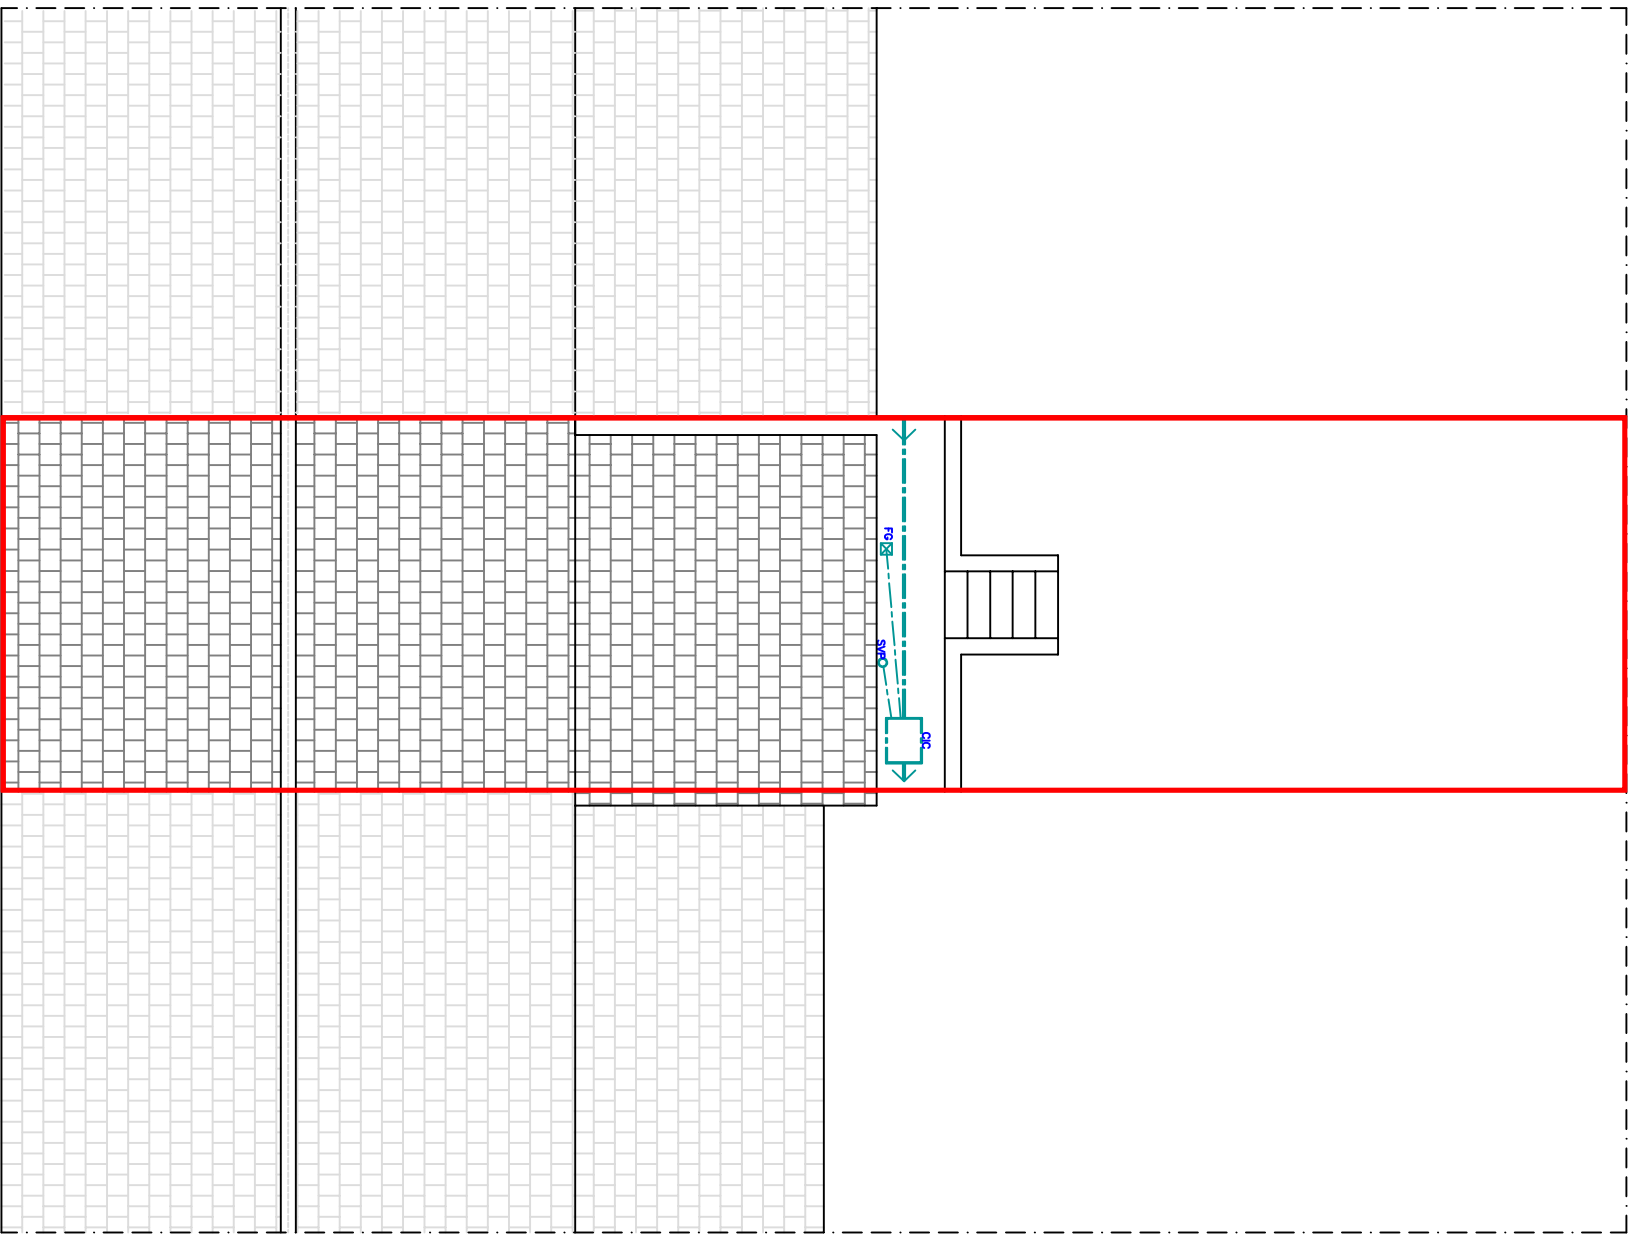


Existing Block Plan
1:100

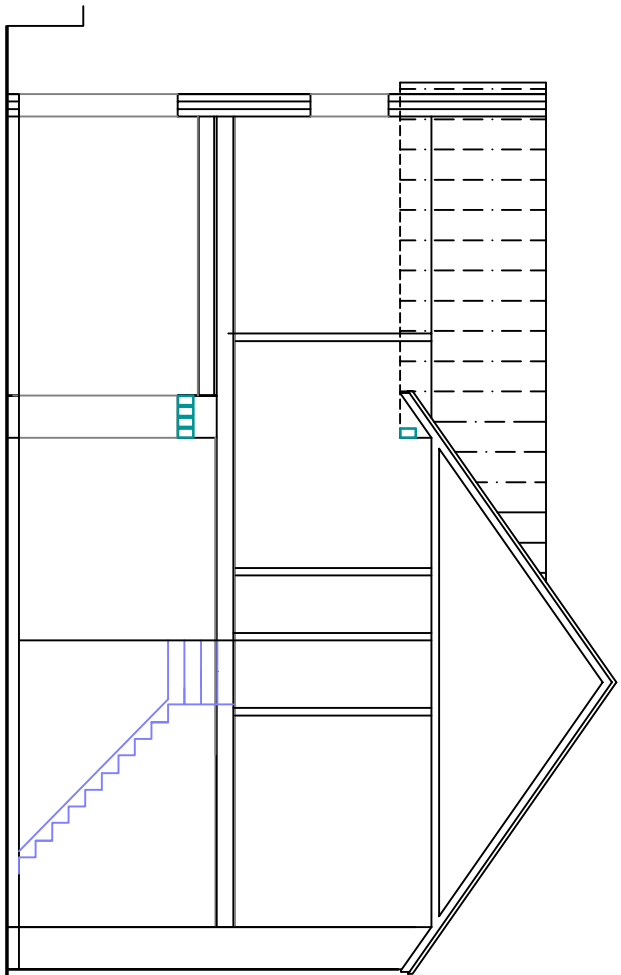

Proposed Section
1:100

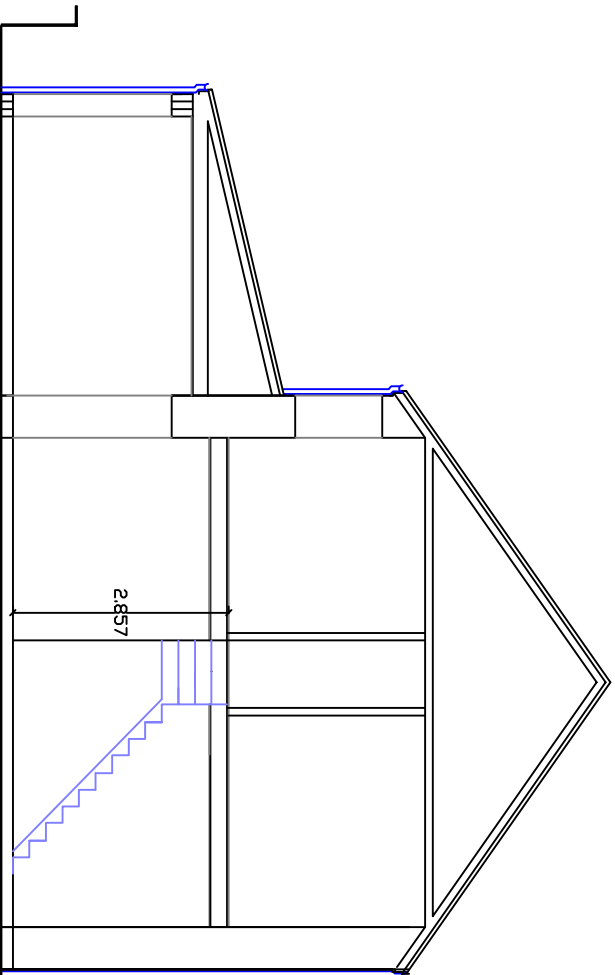

Existing Section
1:100

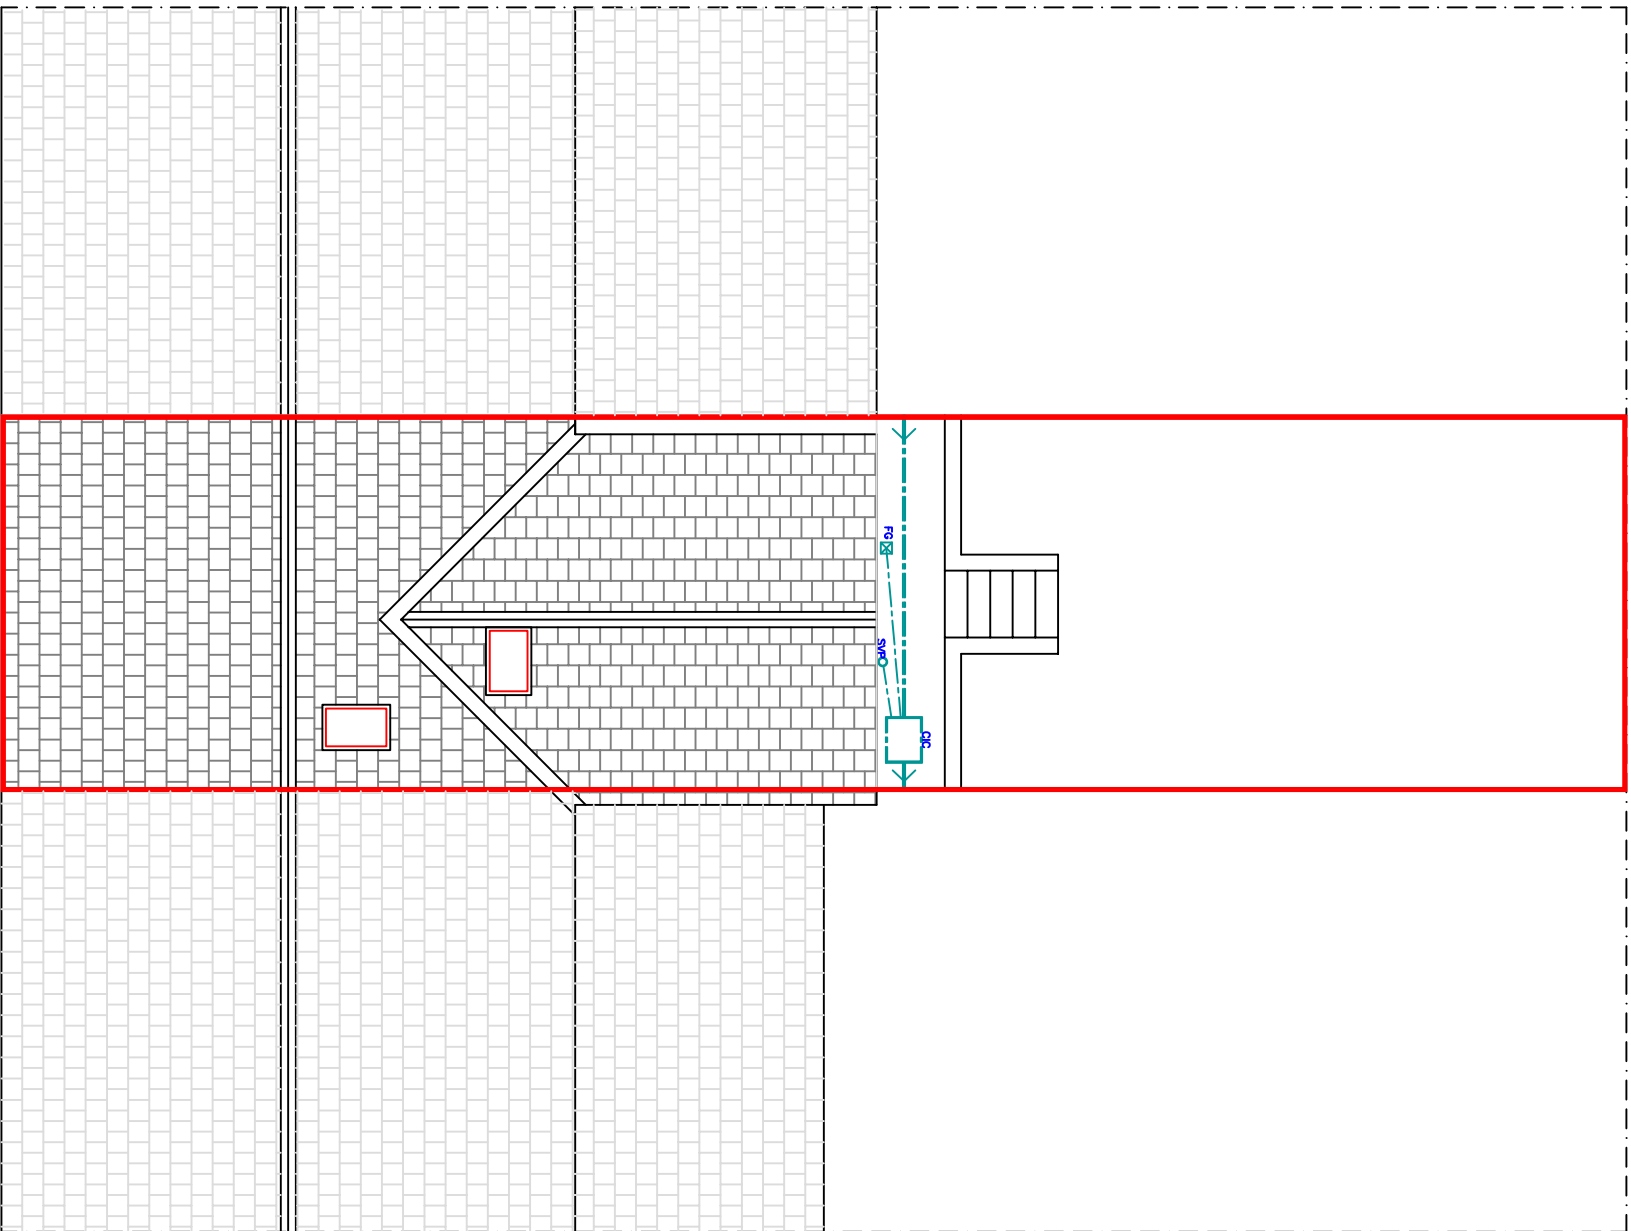

Proposed Block Plan
1:100