




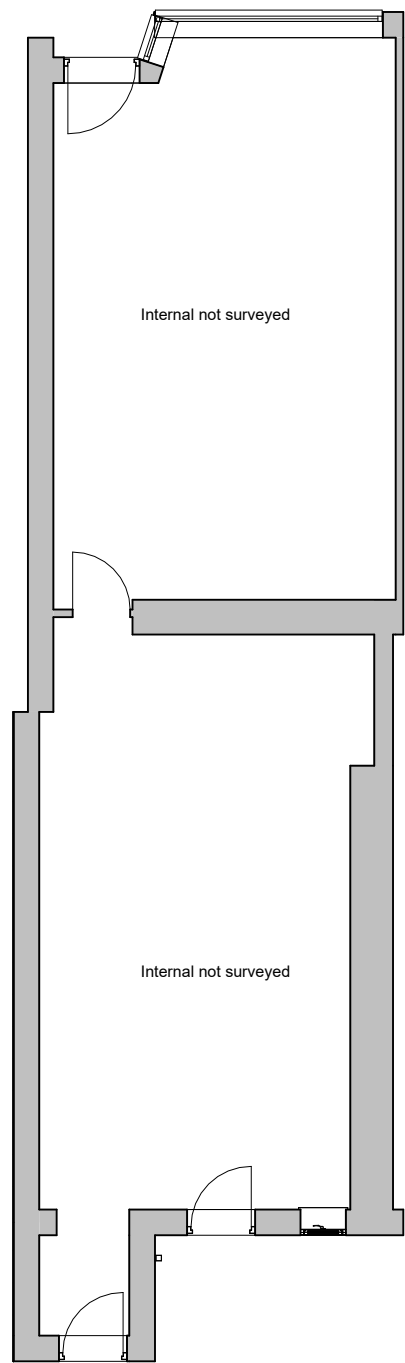


1 Existing Ground Floor
1 : 100

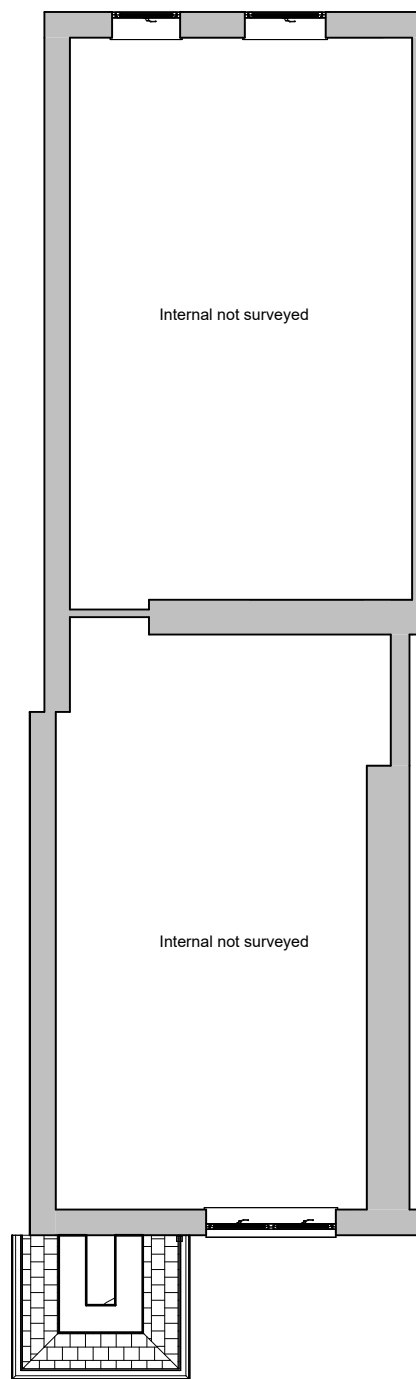

2 Existing First Floor
1 : 100

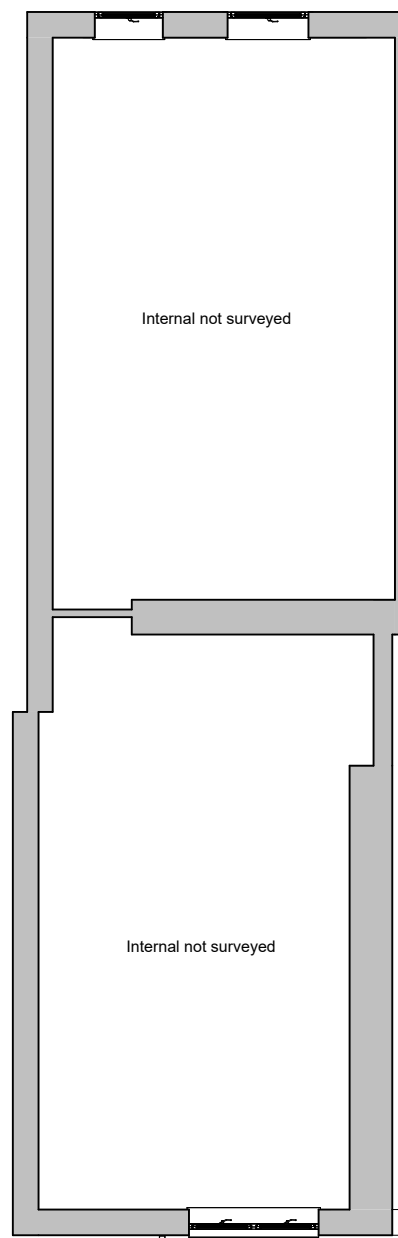

3 Second Floor
1 : 100

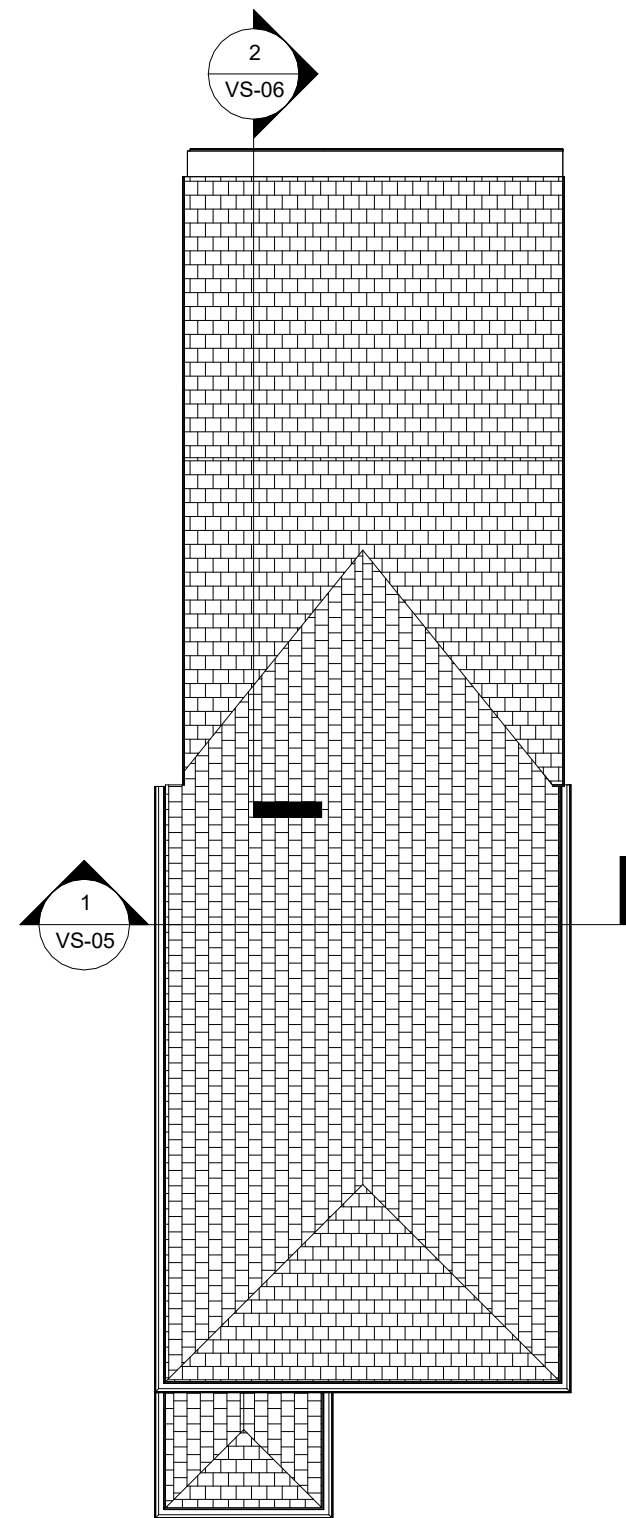

4 Existing Site
1 : 100

INDIGO DESIGN (Part of 3dcadwales Ltd) 5 Ashlea Drive,
Merthyr Tydfil, CF47 0NY Tele 01685 385746 Mob -
07940913216 Email: philip@3dcadwales.co.uk

This Drawing is Copyright,
Dimensions to be checked
on site and not scaled from
this drawing



PURPOSE OF ISSUE	DRWAING NUMBER
Planning Approval	VS-01


PROJECT
Solar Panels to main roof

SHEET
Existing Plans


30 Victoria St, Merthyr Tydfil CF47 8BW
Address

Checked by	Drawn by	Scale (@ A3)
JH	PH	1 : 100


Rev No	Description	Date
A	Issue	07/06/2024
B	Sections added	05/07/2024

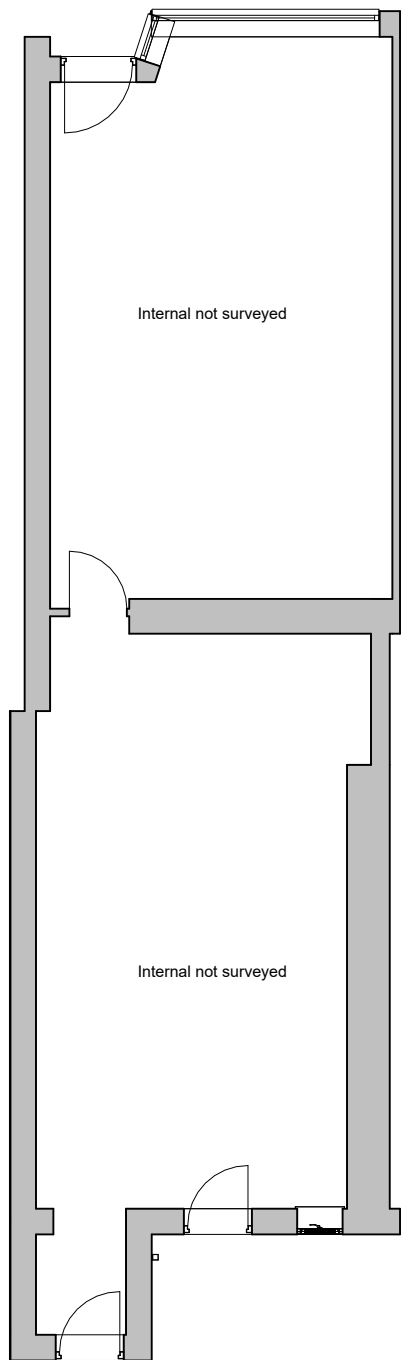


1 Proposed Ground Floor
1 : 100

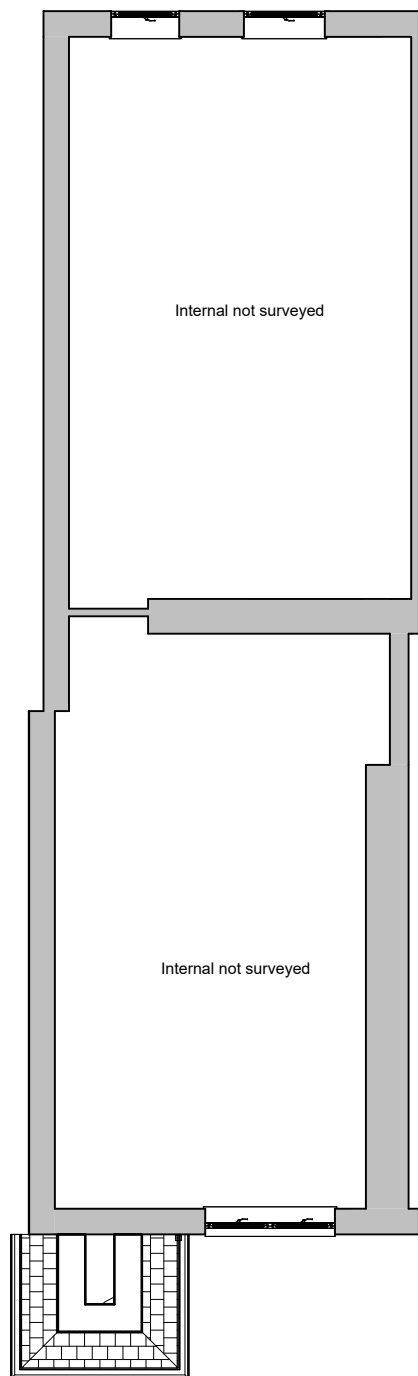

2 Proposed First Floor
1 : 100

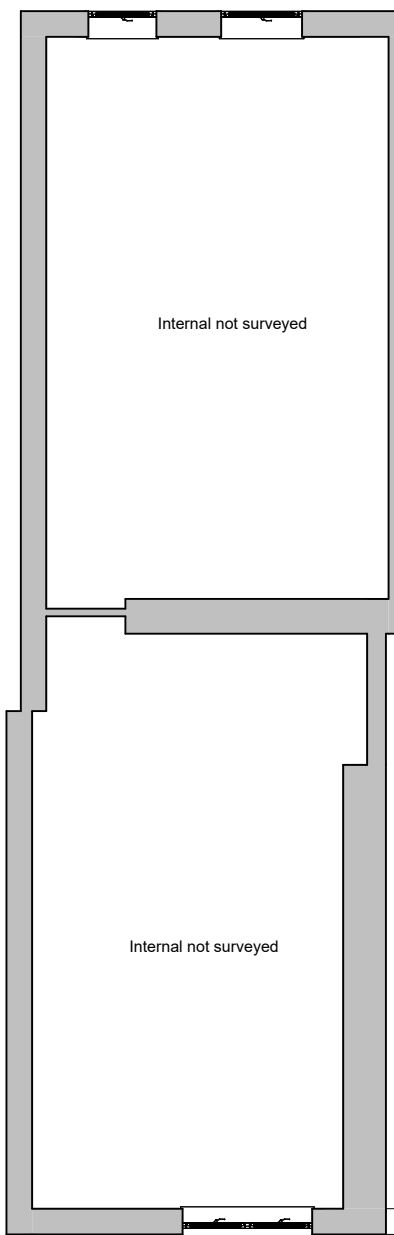

3 Proposed Second Floor
1 : 100

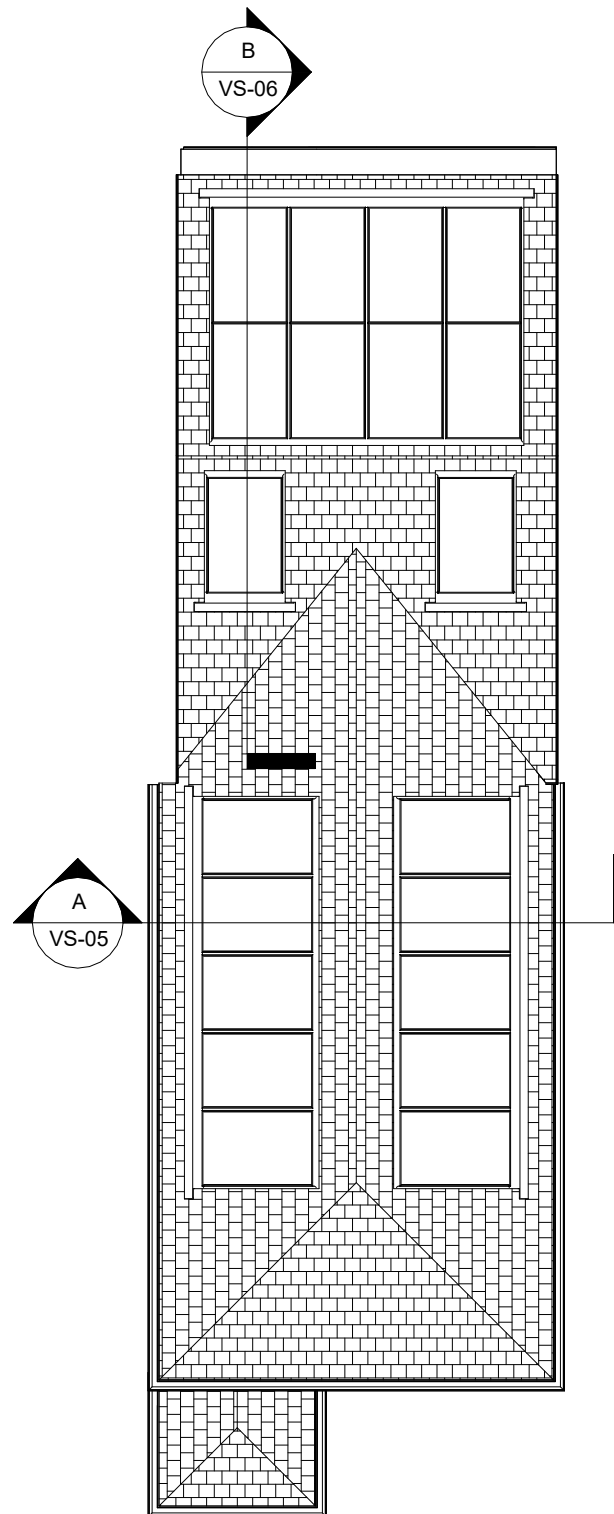

4 Proposed Site
1 : 100

INDIGO DESIGN (Part of 3dcadwales Ltd) 5 Ashlea Drive,
Merthyr Tydfil, CF47 0NY Tele 01685 385746 Mob -
07940913216 Email: philip@3dcadwales.co.uk

This Drawing is Copyright,
Dimensions to be checked
on site and not scaled from
this drawing



PURPOSE OF ISSUE	DRWAING NUMBER
Planning Approval	VS-03


PROJECT	Solar Panels to main roof
---------	---------------------------

SHEET	Proposed Plans
-------	----------------


30 Victoria St, Merthyr Tydfil CF47 8BW
Address

Checked by	Drawn by	Scale (@ A3)
JH	PH	1 : 100

Rev No	Description	Date
A	Issue	07/06/2024
B	Sections added	05/07/2024

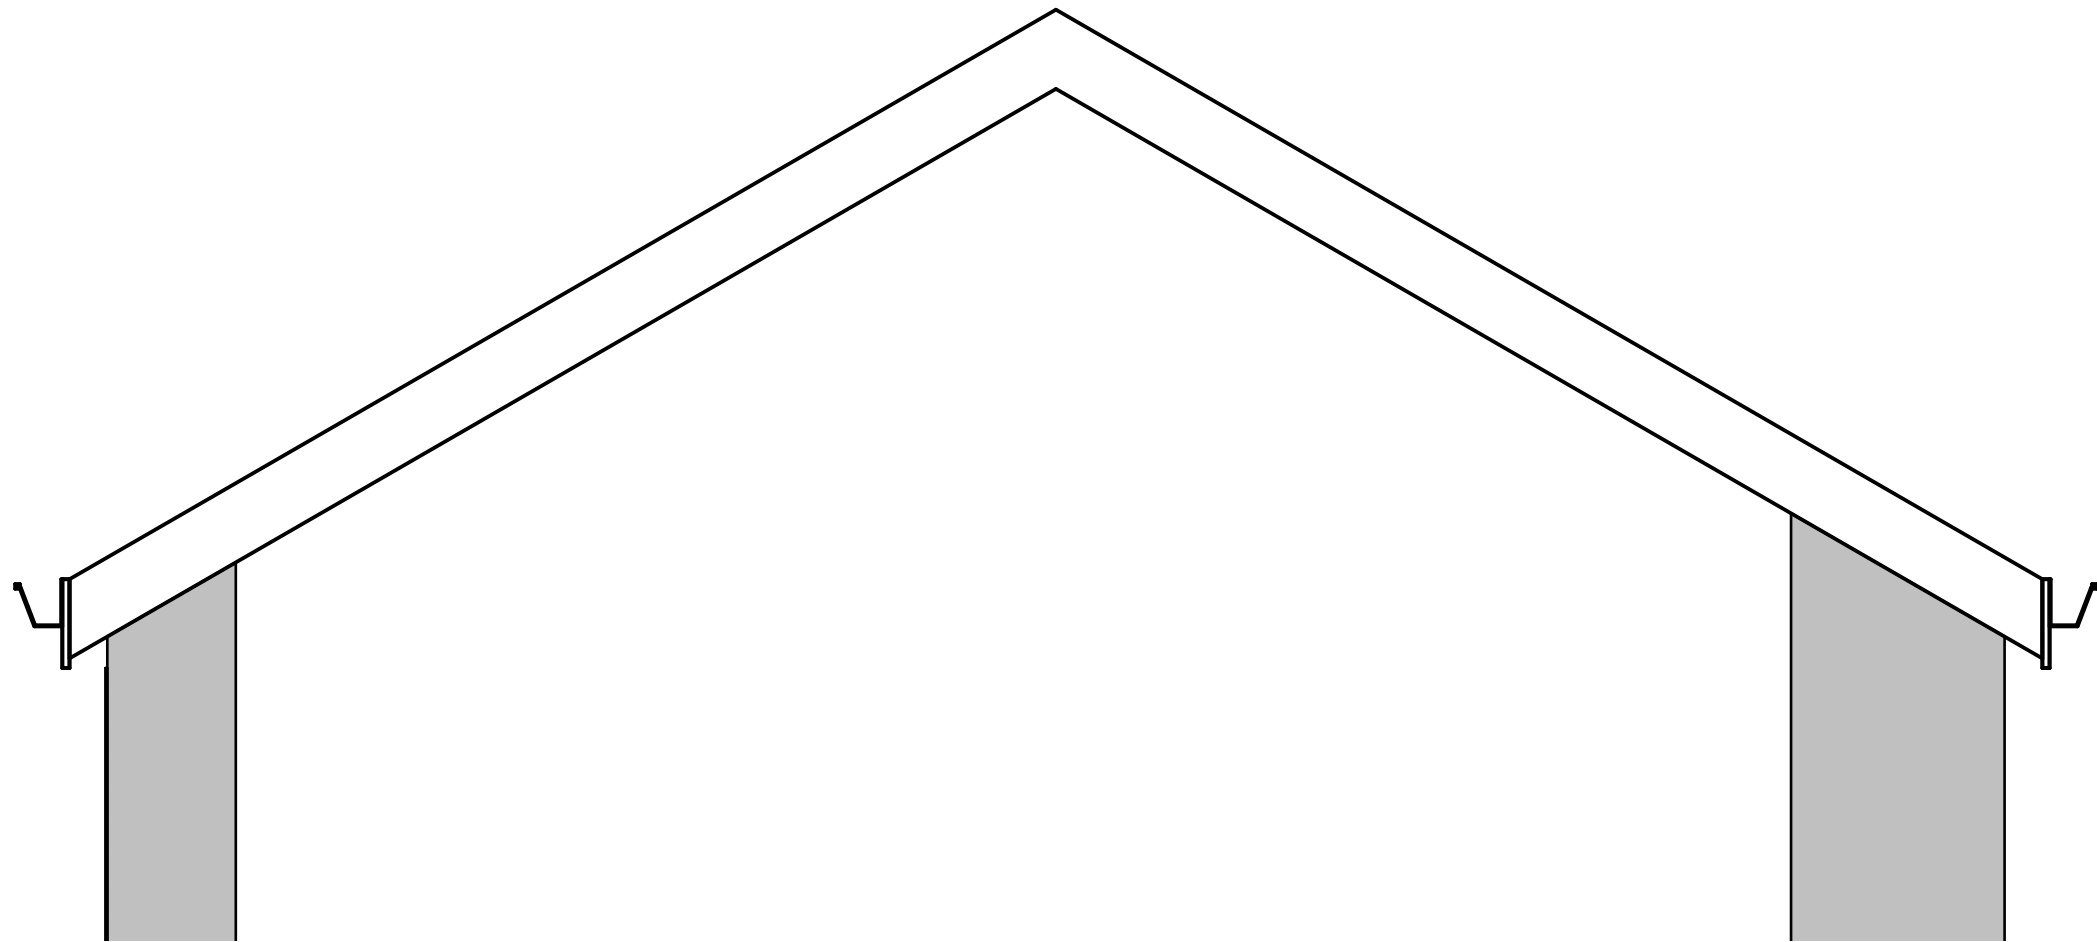

① Existing Section 1
1 : 20

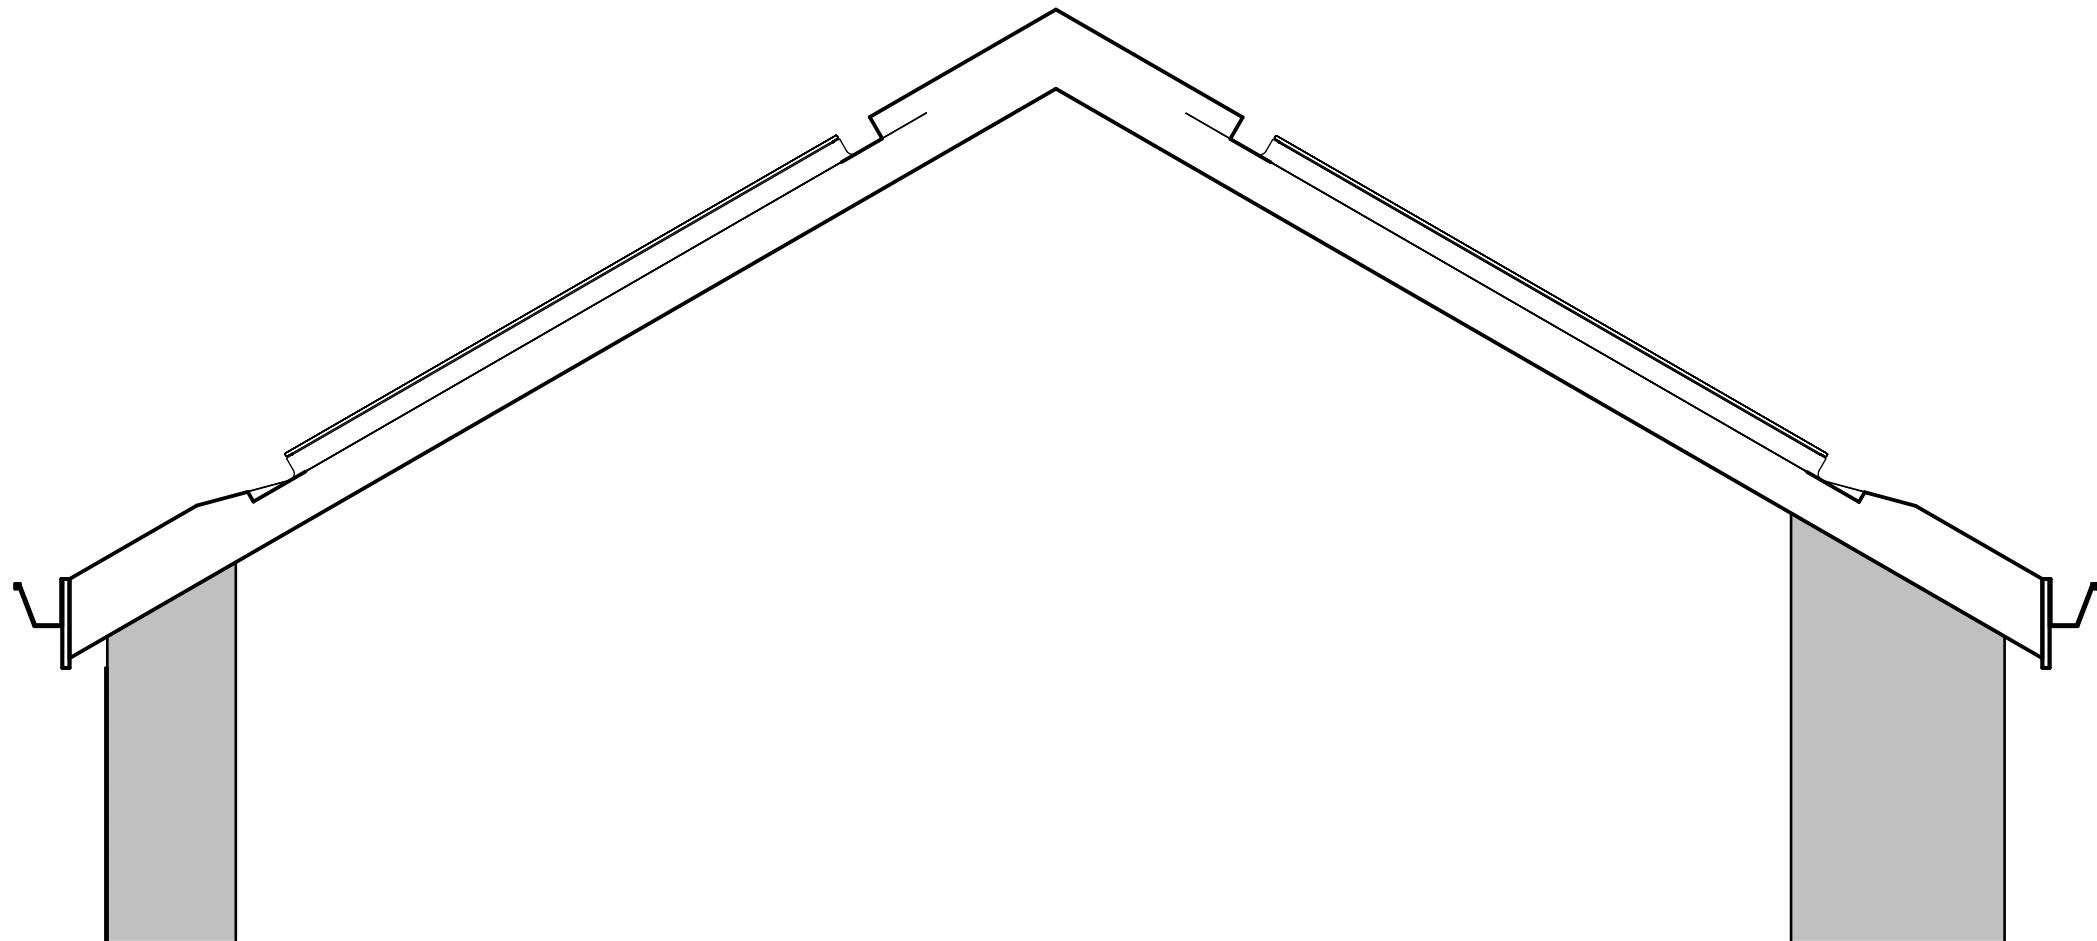

Ⓐ Proposed Section A
1 : 20

INDIGO DESIGN (Part of 3dcadwales Ltd) 5 Ashlea Drive,
Merthyr Tydfil, CF47 0NY Tele 01685 385746 Mob -
07940913216 Email: philip@3dcadwales.co.uk

This Drawing is Copyright,
Dimensions to be checked
on site and not scaled from
this drawing



PURPOSE OF ISSUE	DRWAING NUMBER
Planning Approval	VS-05


PROJECT
Solar Panels to main roof

SHEET
Solar Panel Sections A


Address
30 Victoria St, Merthyr Tydfil CF47 8BW

Checked by	Drawn by	Scale (@ A3)
JH	PH	1 : 20

Rev No	Description	Date
A	Issue	07/06/2024

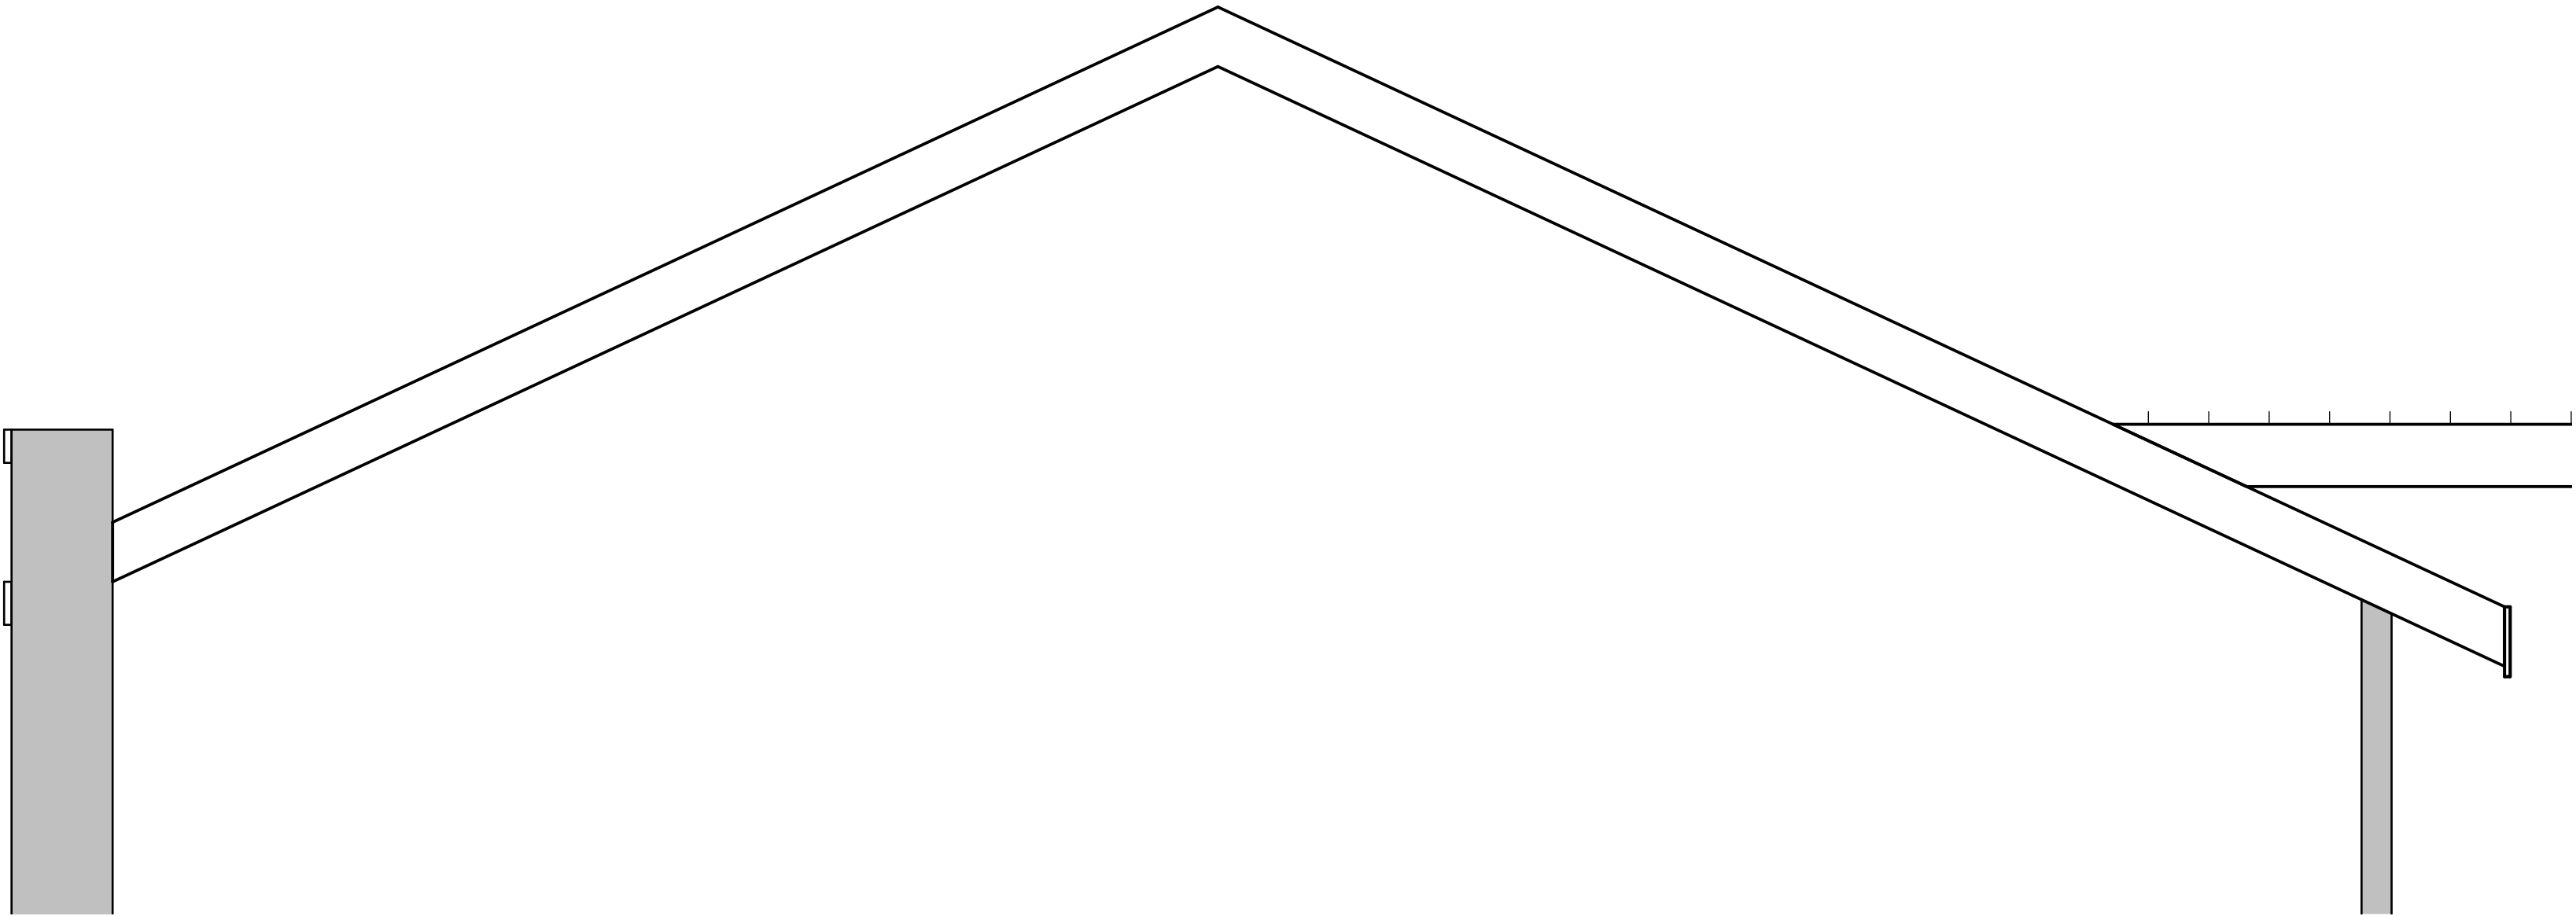

2 Existing Section 2
1 : 20

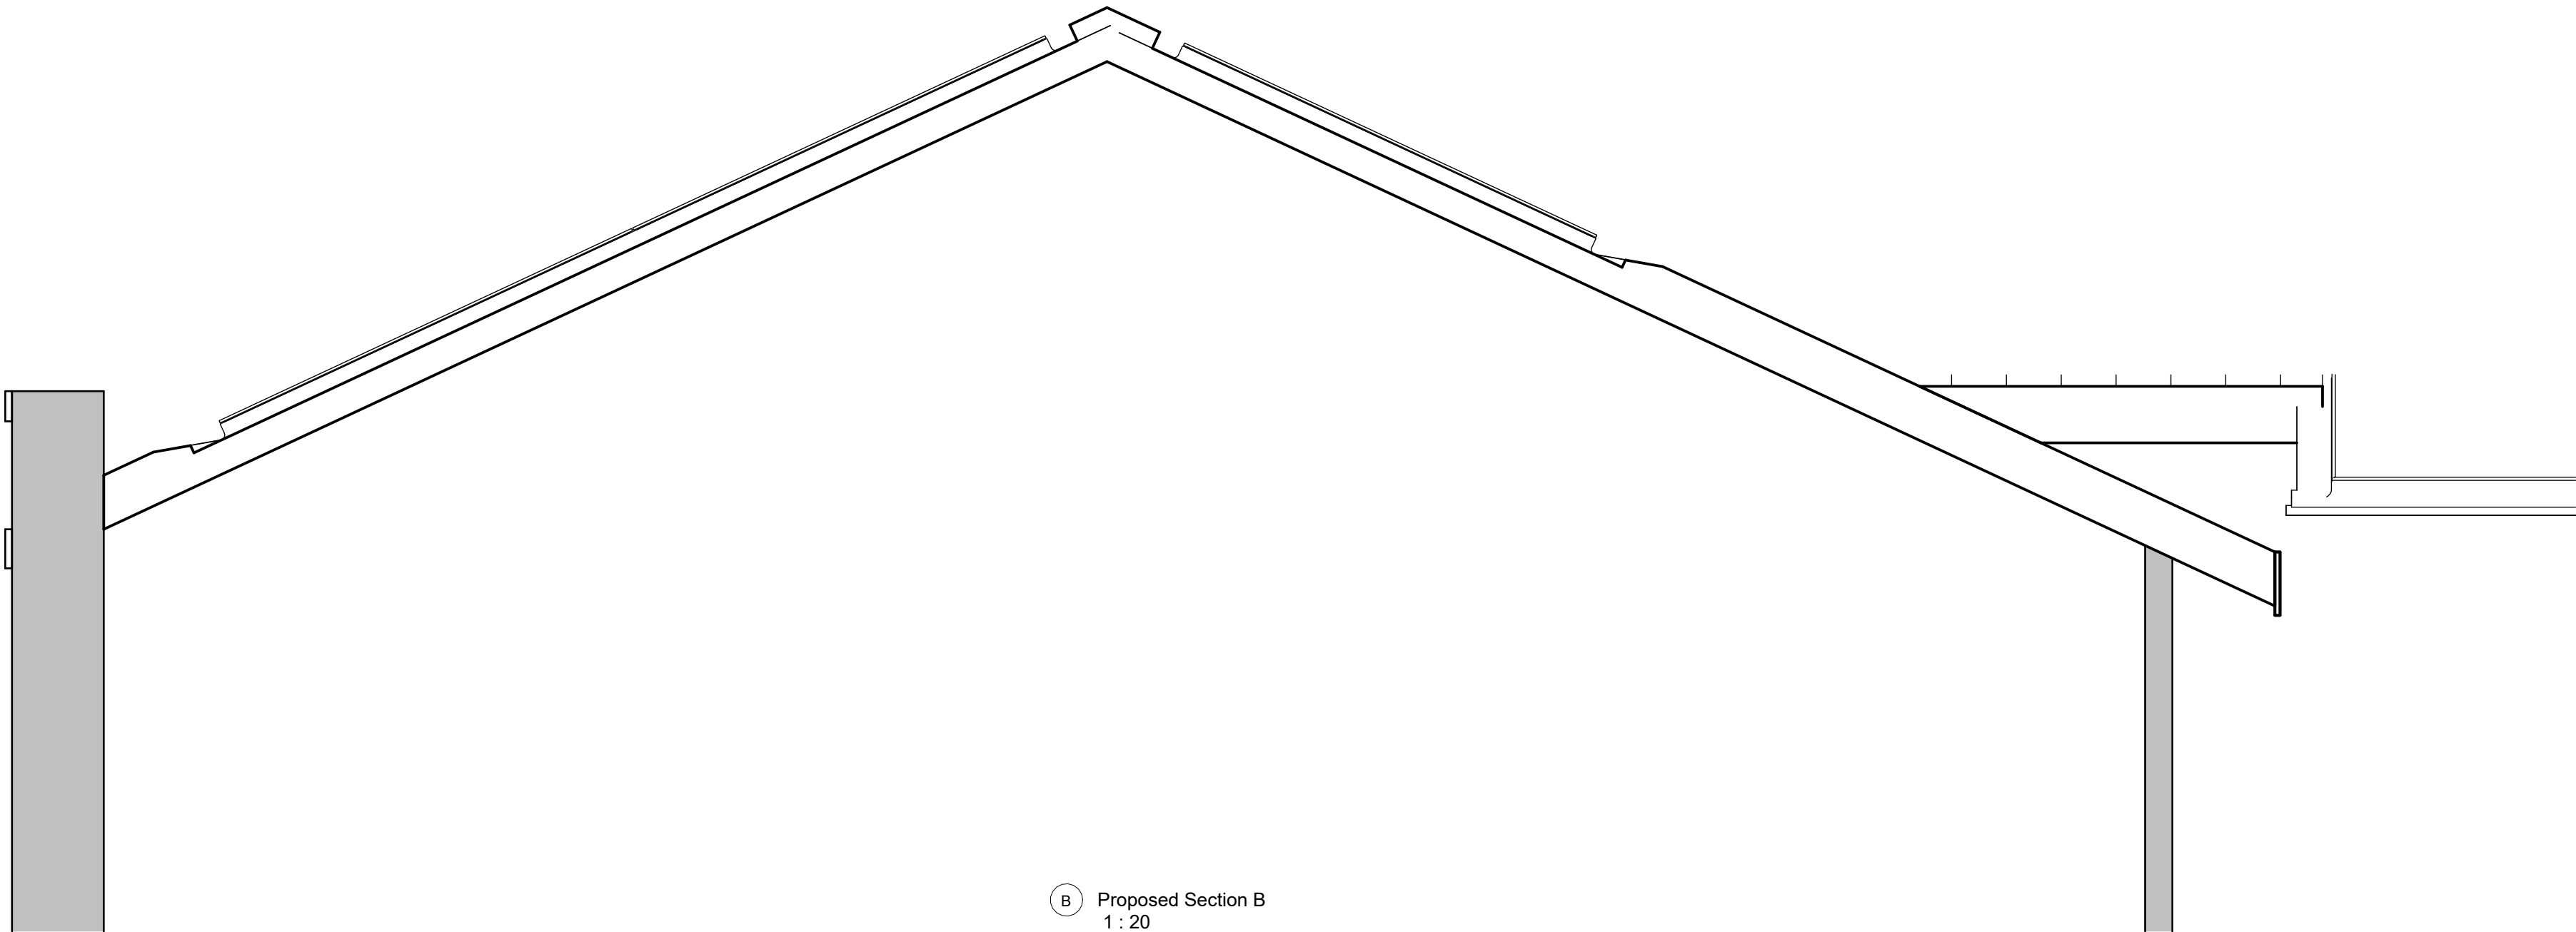

B Proposed Section B
1 : 20

INDIGO DESIGN (Part of 3dcadwales Ltd) 5 Ashlea Drive,
Merthyr Tydfil, CF47 0NY Tele 01685 385746 Mob -
07940913216 Email: enquiries@indigo-3d-design.co.uk

This Drawing is Copyright,
Dimensions to be checked
on site and not scaled from
this drawing



PURPOSE OF ISSUE	DRWAING NUMBER
Planning Approval	VS-06

PROJECT
Solar Panels to main roof

SHEET
Solar Panel Sections B

Address	30 Victoria St, Merthyr Tydfil CF47 8BW
---------	---

Checked by	Drawn by	Scale (@ A2)
JH	PH	1 : 20

Rev No	Description	Date