

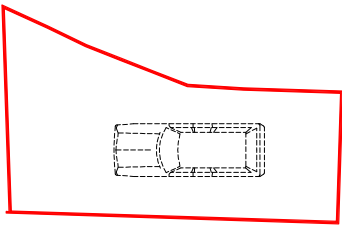
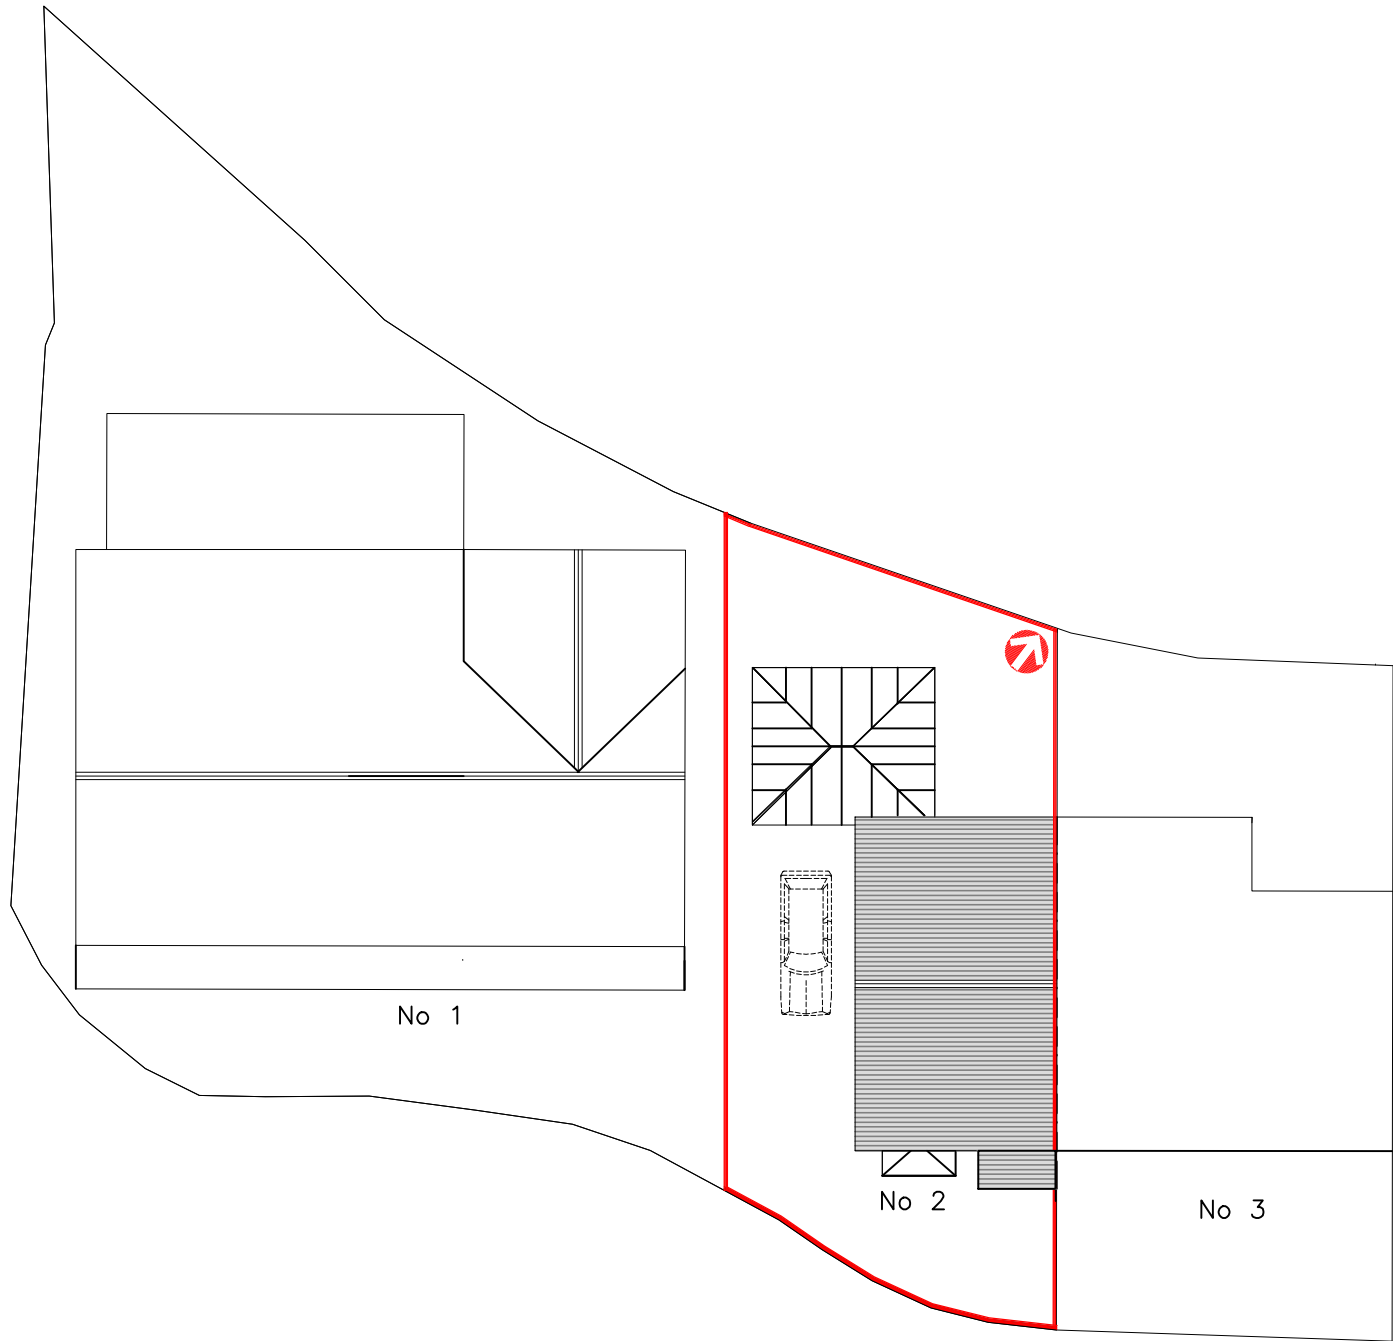


Finishes	
Roof:	Concrete tile matching existing
External walls:	FB/Render matching existing
Windows/Doors:	Woodgrain uPVC matching existing
Fascia/RWG's:	White uPVC matching existing

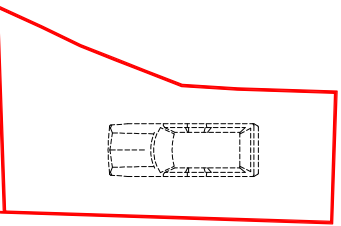

Existing Block Plan
1:200

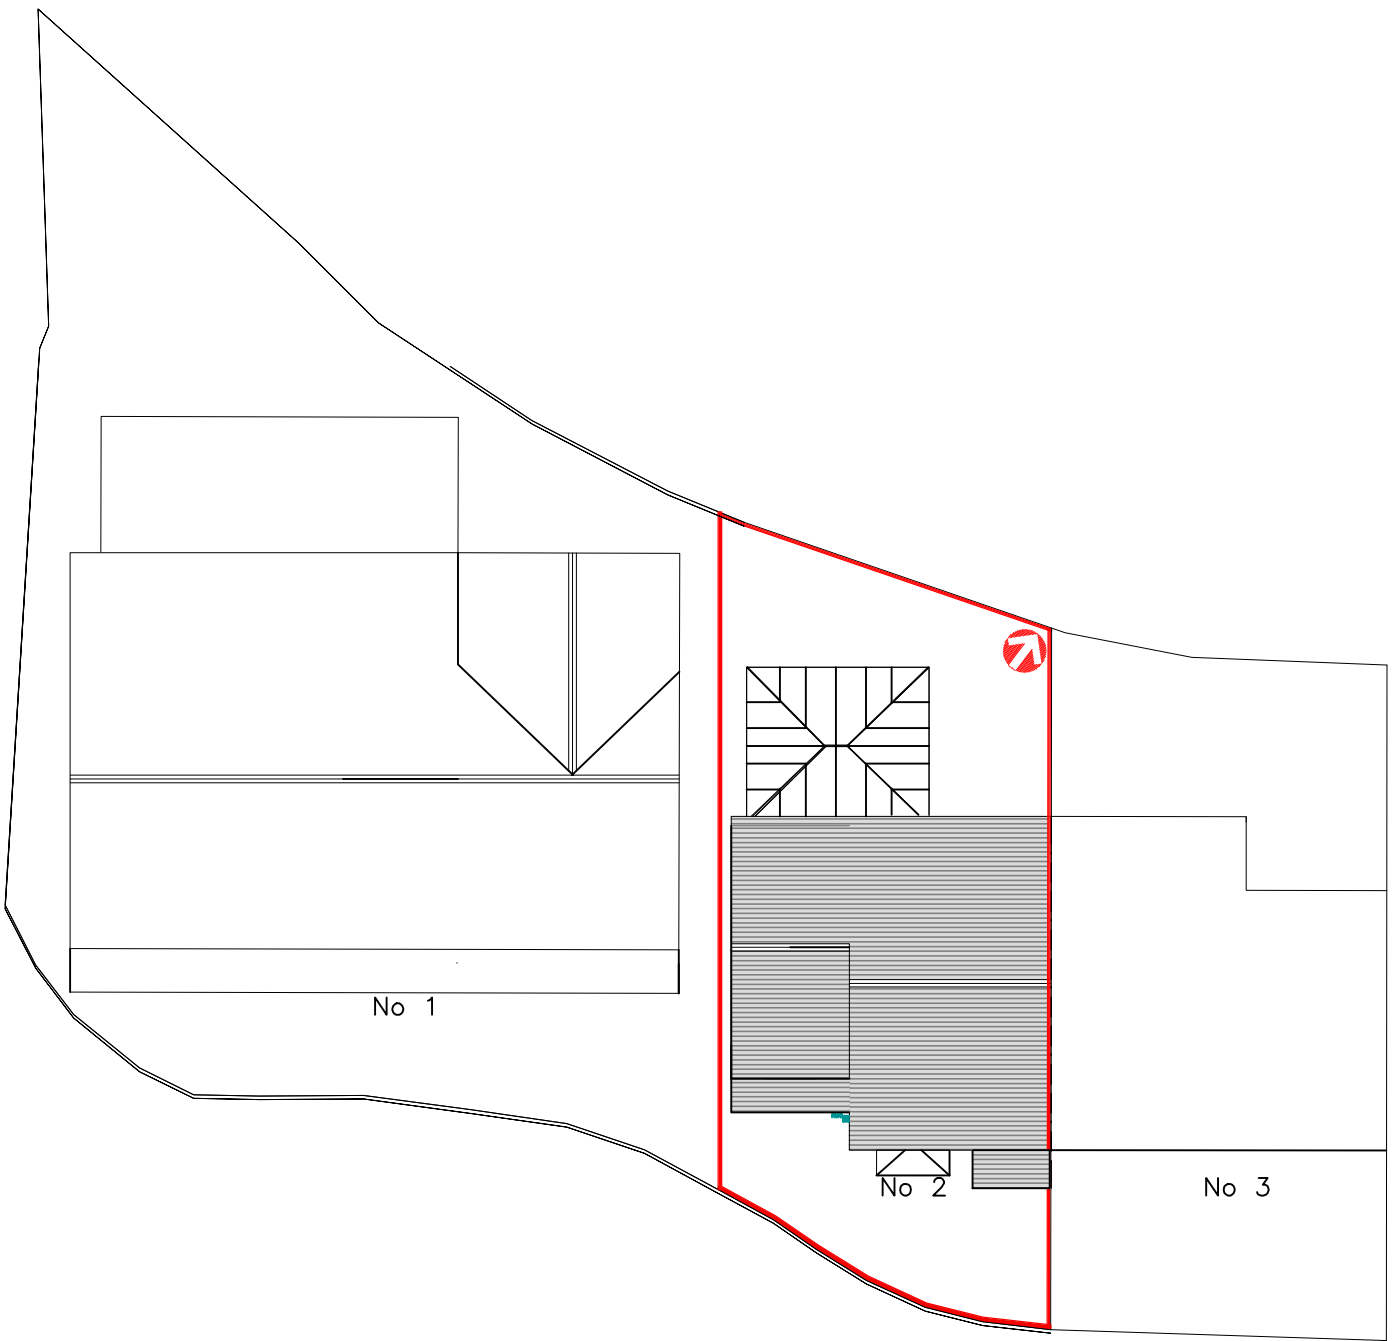

Proposed Block Plan
1:200



Proposed Street Scene
1:200

Utopia Design Architectural Services	
Utopia Design Architectural Services	
Building Planning Application Support Paul Thomas: BSc (Hons) Tel: 01685 559230. Mob: 07908 725065	
Issued Only for Purpose Indicated	
Drawing Status: FOR PLANNING/BUILD CONTROL PURPOSES ONLY	
Address 2, Plymouth Gardens Pentrebach Merthyr Tydfil CF48 4BA	
Project Proposed Two Storey Side Extension with Alterations	
Drawn by PT	Date 25.07.2021
Title Existing & Proposed Plans, Elevations	Scale 1:200
Dwg No PLYMOUTH 2 02A	