




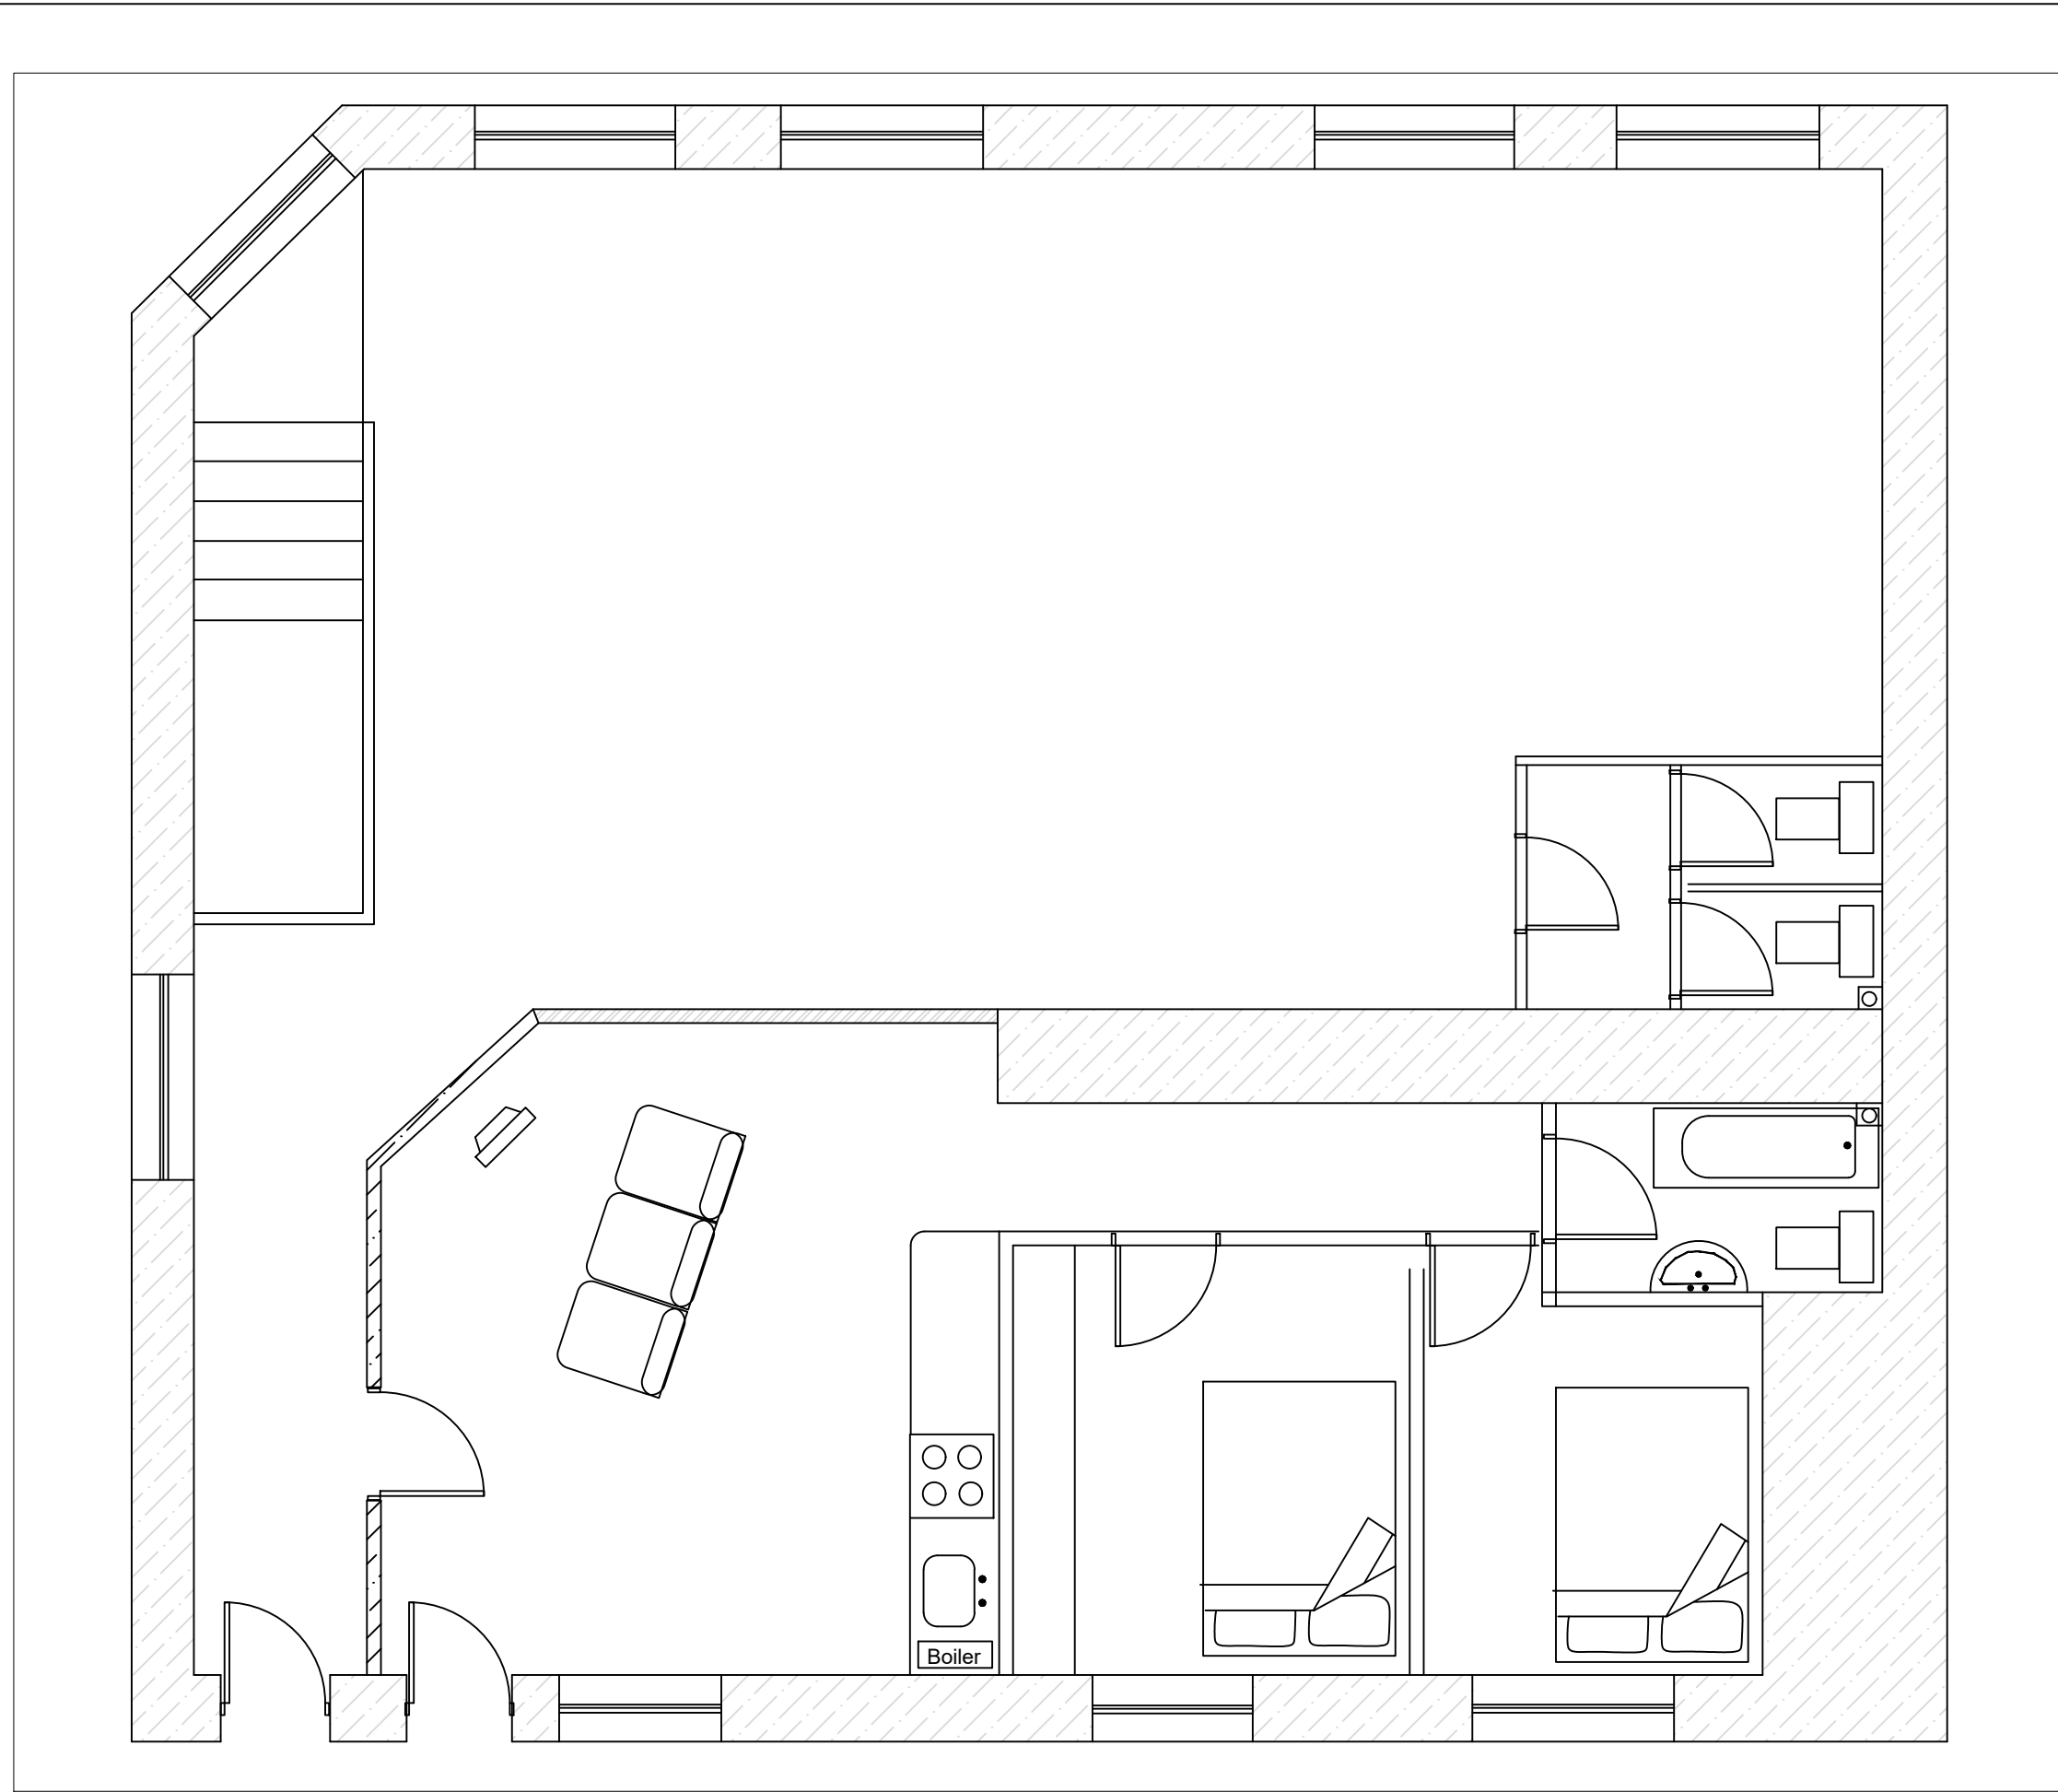

Existing First Floor Plan 1:50

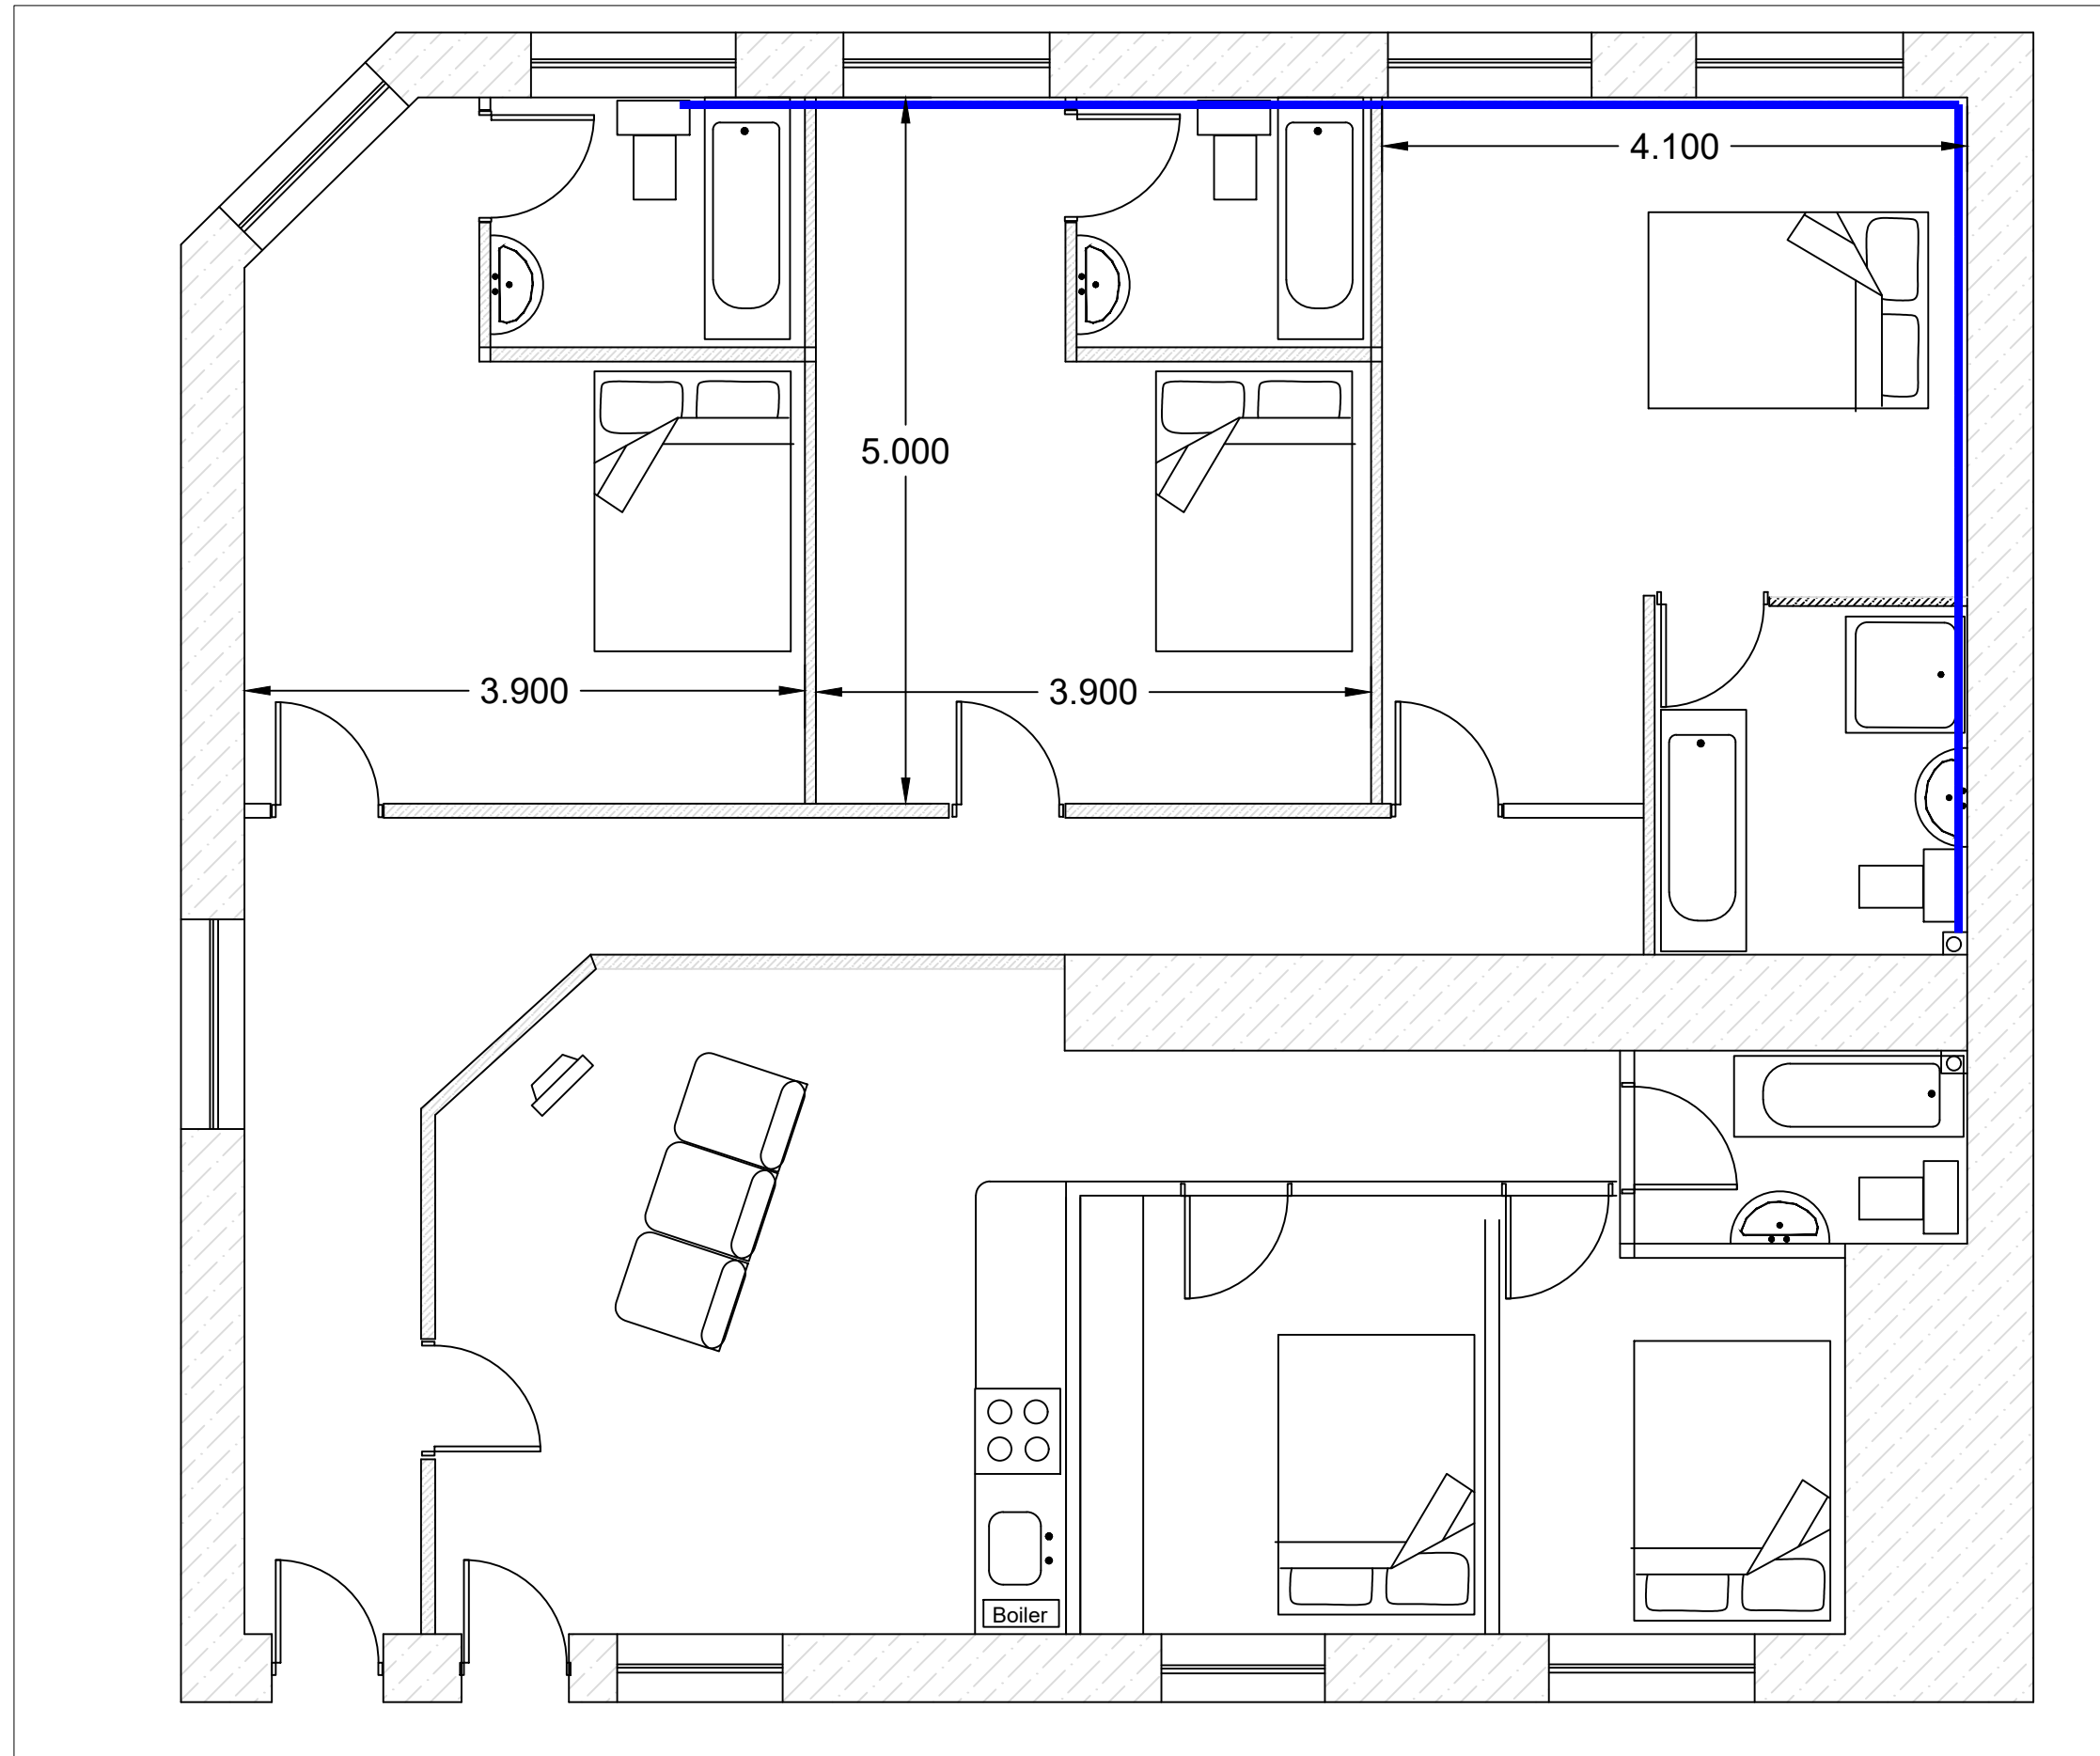

Proposed First Floor Plan 1:50

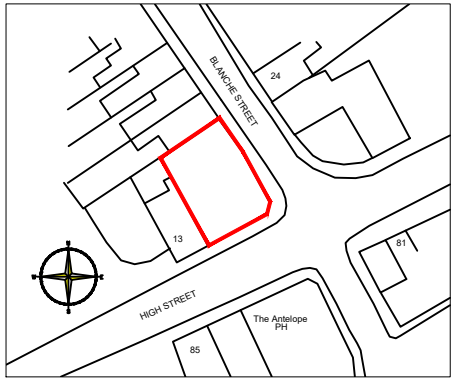

Location Plan 1:1250



Proposed Alterations
Q Min Resturant
Dowlais
Merthyr Tydfil
CF48 3HB