REAR AND SIDE BOUNDARY FENCE
Timber Close Boarded Fence

Front View

Rear View

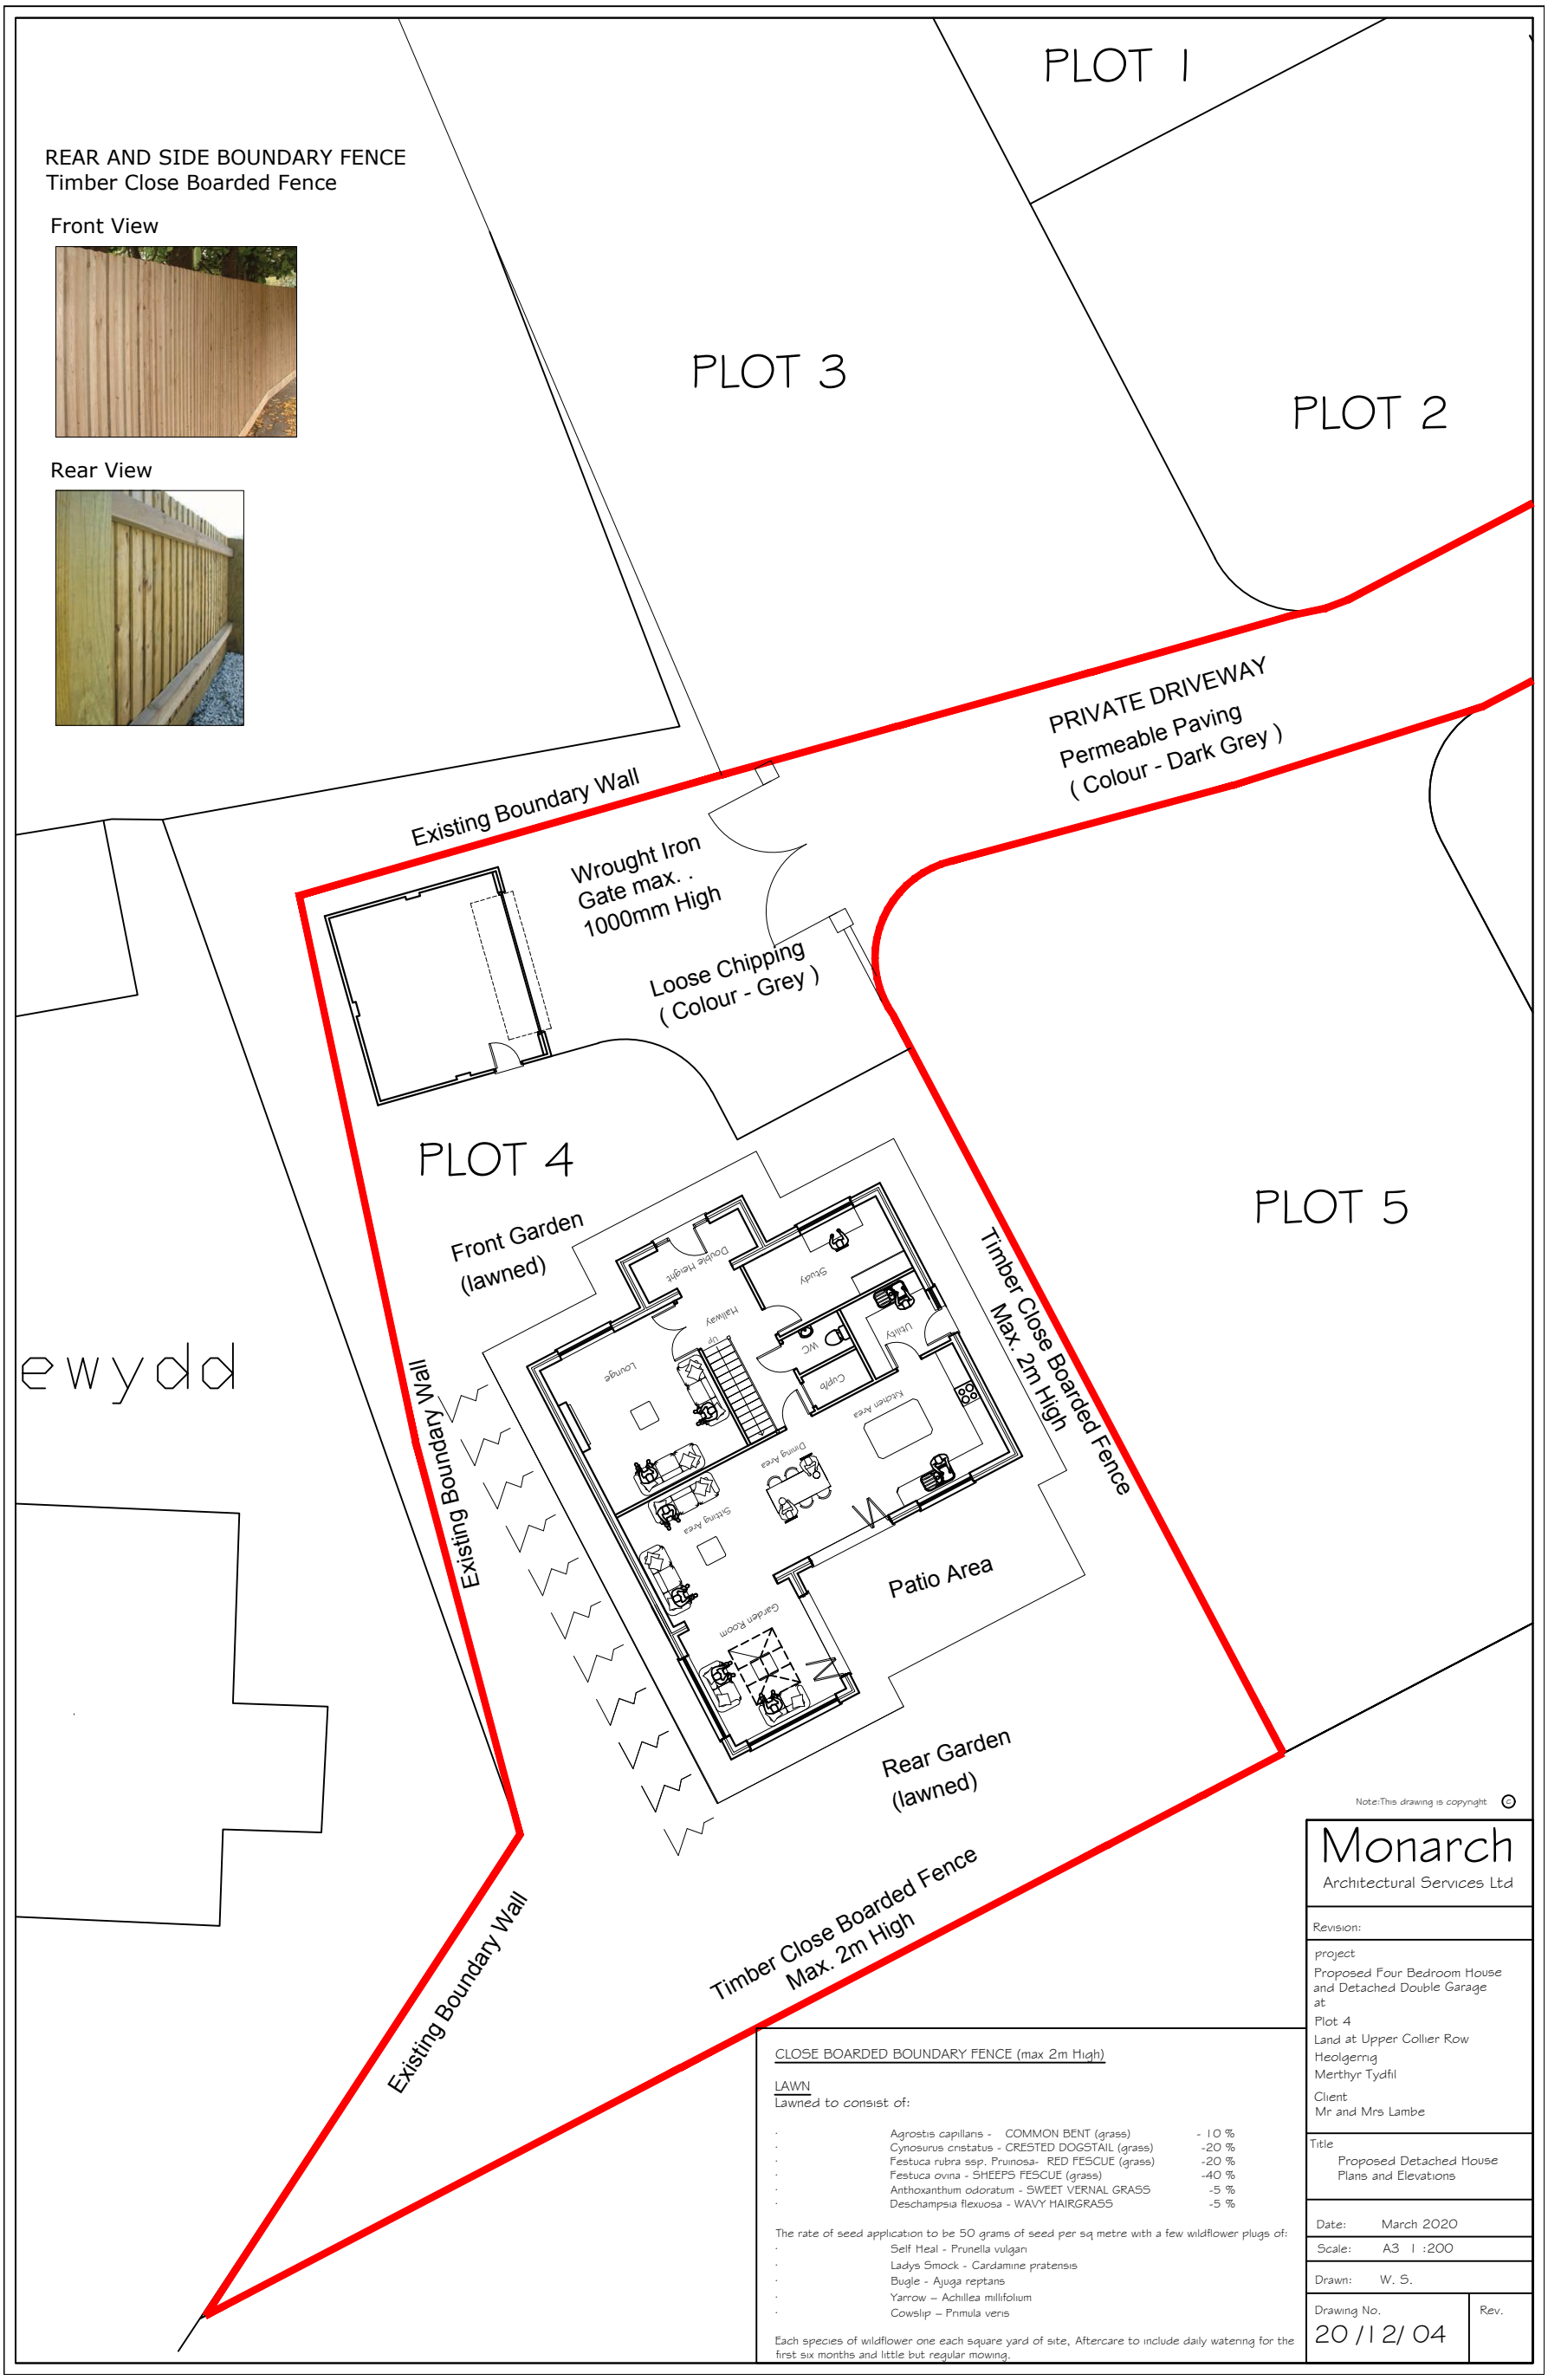

CLOSE BOARDED BOUNDARY FENCE (max 2m High)

LAWN
Lawned to consist of:

·	Agrostis capillans - COMMON BENT (grass)	- 10 %
·	Cynosurus cristatus - CRESTED DOGSTAIL (grass)	-20 %
·	Festuca rubra ssp. Pruinosa- RED FESCUE (grass)	-20 %
·	Festuca ovina - SHEEPS FESCUE (grass)	-40 %
·	Anthoxanthum odoratum - SWEET VERNAL GRASS	-5 %
·	Deschampsia flexuosa - WAVY HAIRGRASS	-5 %

The rate of seed application to be 50 grams of seed per sq metre with a few wildflower plugs of:

- Self Heal - Prunella vulgan
- Ladys Smock - Cardamine pratensis
- Bugle - Ajuga reptans
- Yarrow – Achillea millifolium
- Cowslip – Primula veris

Each species of wildflower one each square yard of site, Aftercare to include daily watering for the first six months and little but regular mowing.

Note:This drawing is copyright ©

Monarch
Architectural Services Ltd

Revision:

project
Proposed Four Bedroom House and Detached Double Garage
at
Plot 4
Land at Upper Collier Row
Heolgerrig
Merthyr Tydfil

Client
Mr and Mrs Lambe

Title
Proposed Detached House
Plans and Elevations

Date: March 2020
Scale: A3 1 :200
Drawn: W. S.
Drawing No. 20 /1 2/ 04
Rev.