



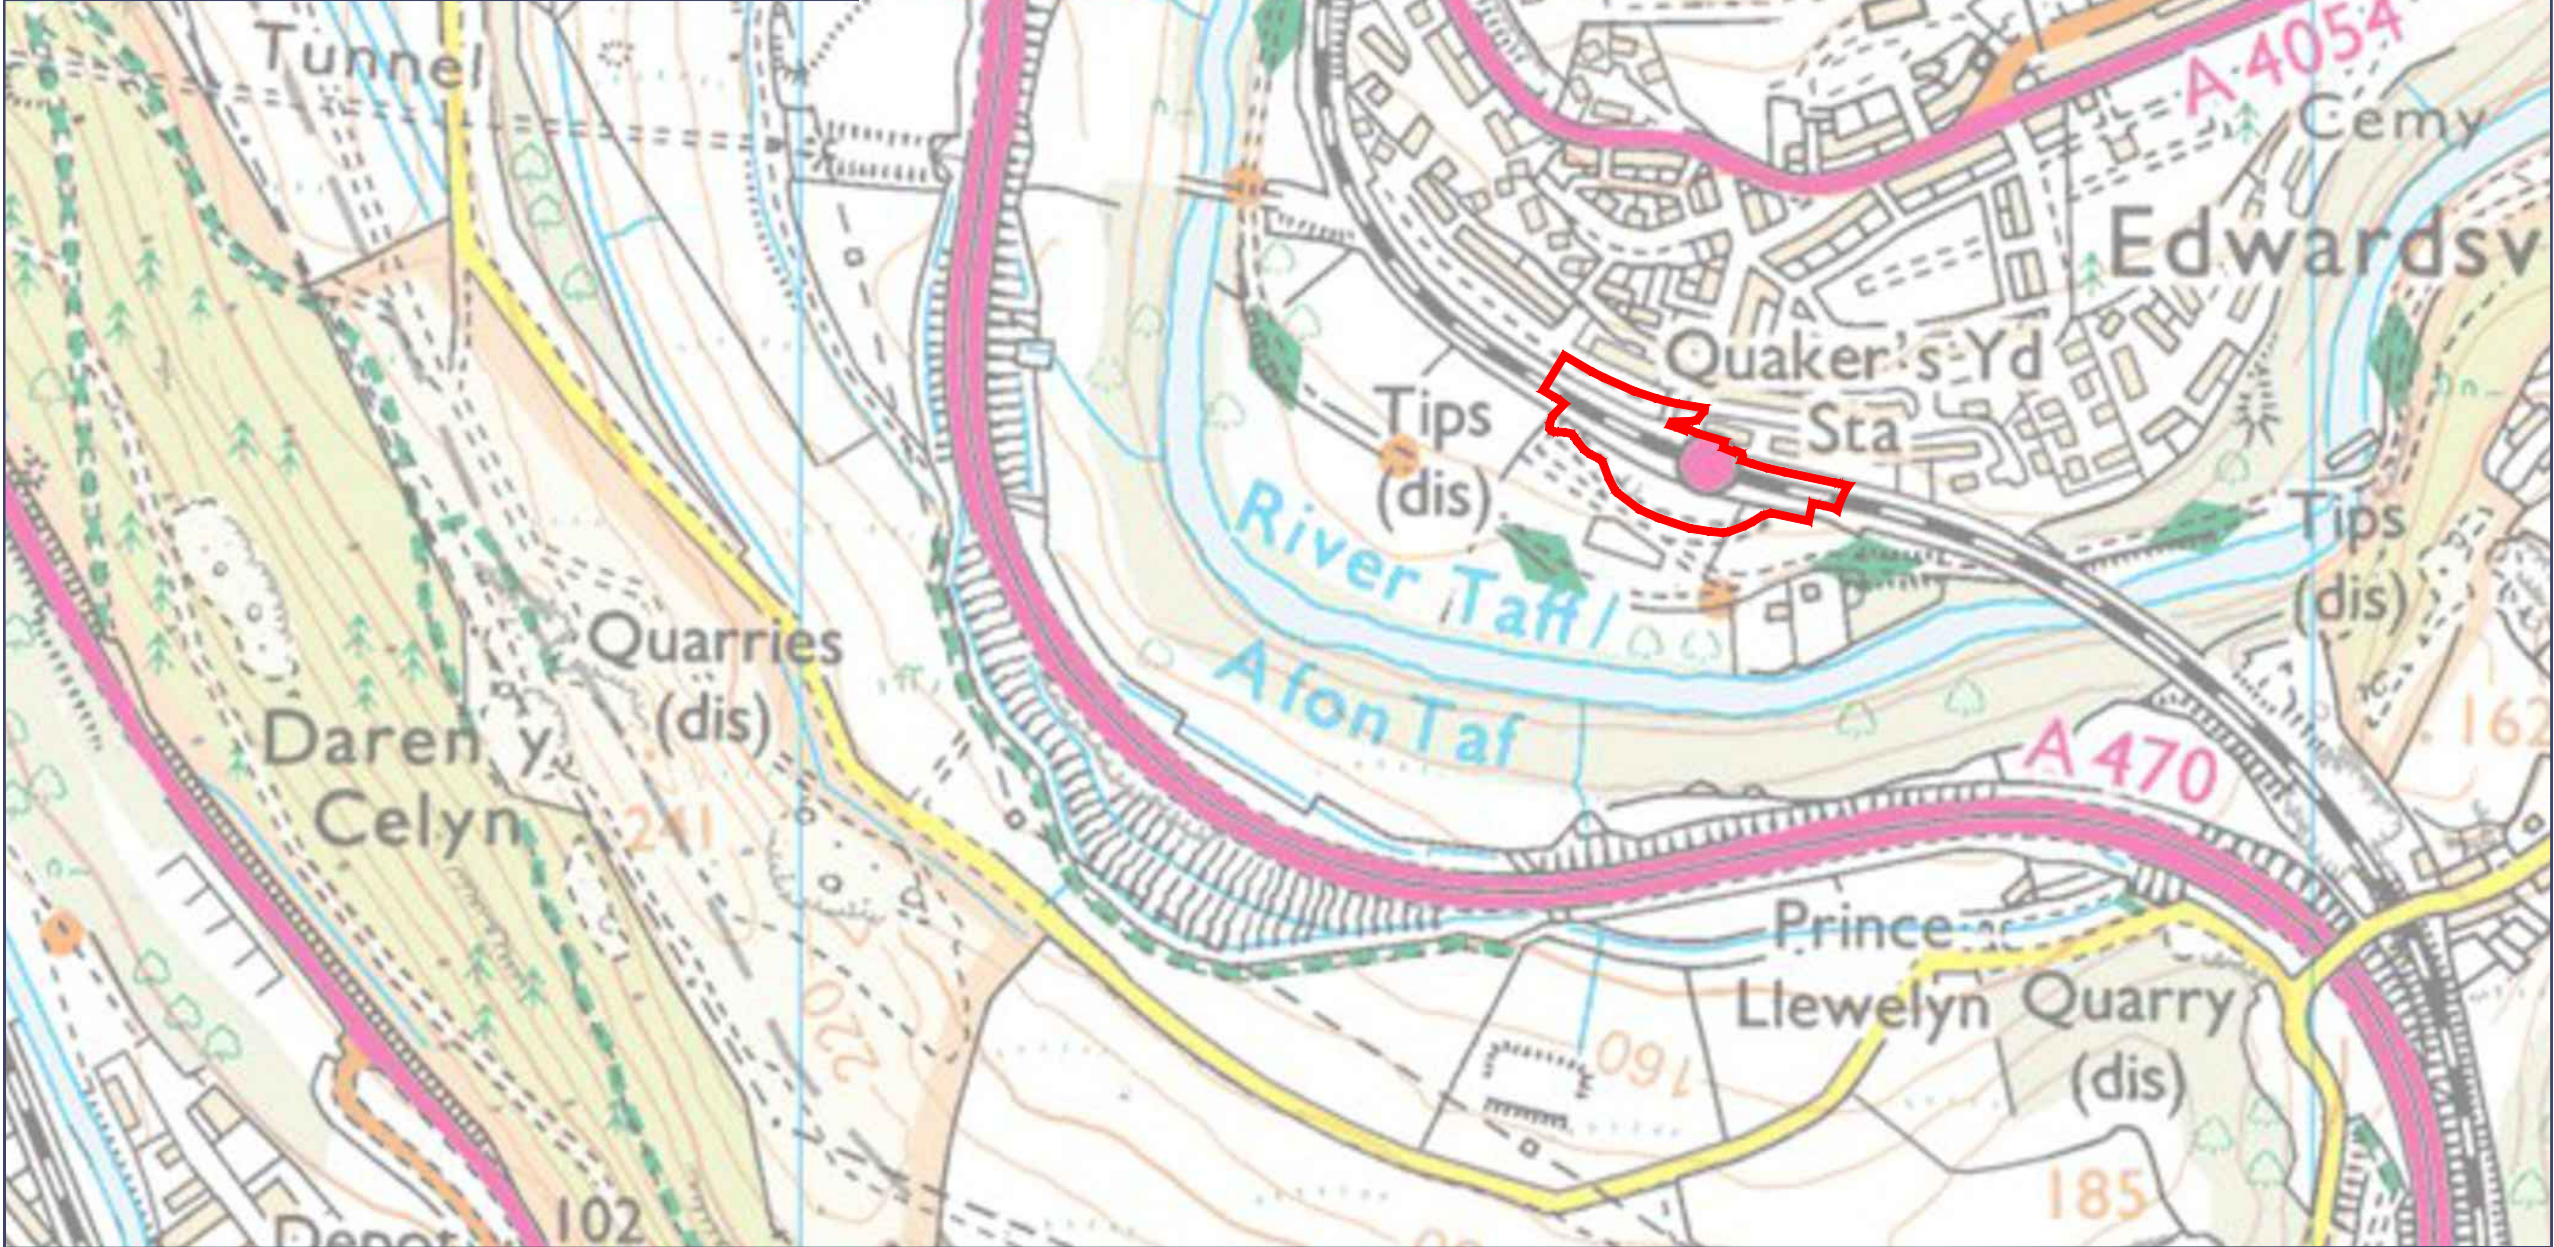

Application Boundary

Site Location

0344 8700 007
axis.co.uk

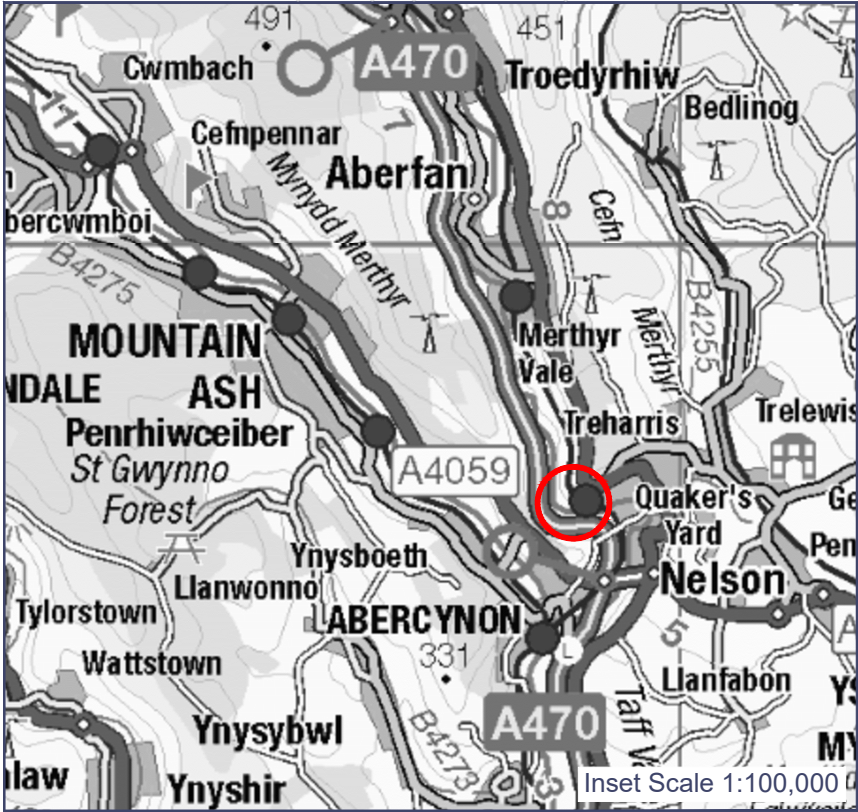

Client

Ameys Infrastructure Wales

Project

Quakers Yard

Drawing Title

Location Plan

Scale

1:5000 @A3

Date

April 2023

Dwg no

2511-01-01

Status

--

Drawn

SK

Checked

BC

Rev

