


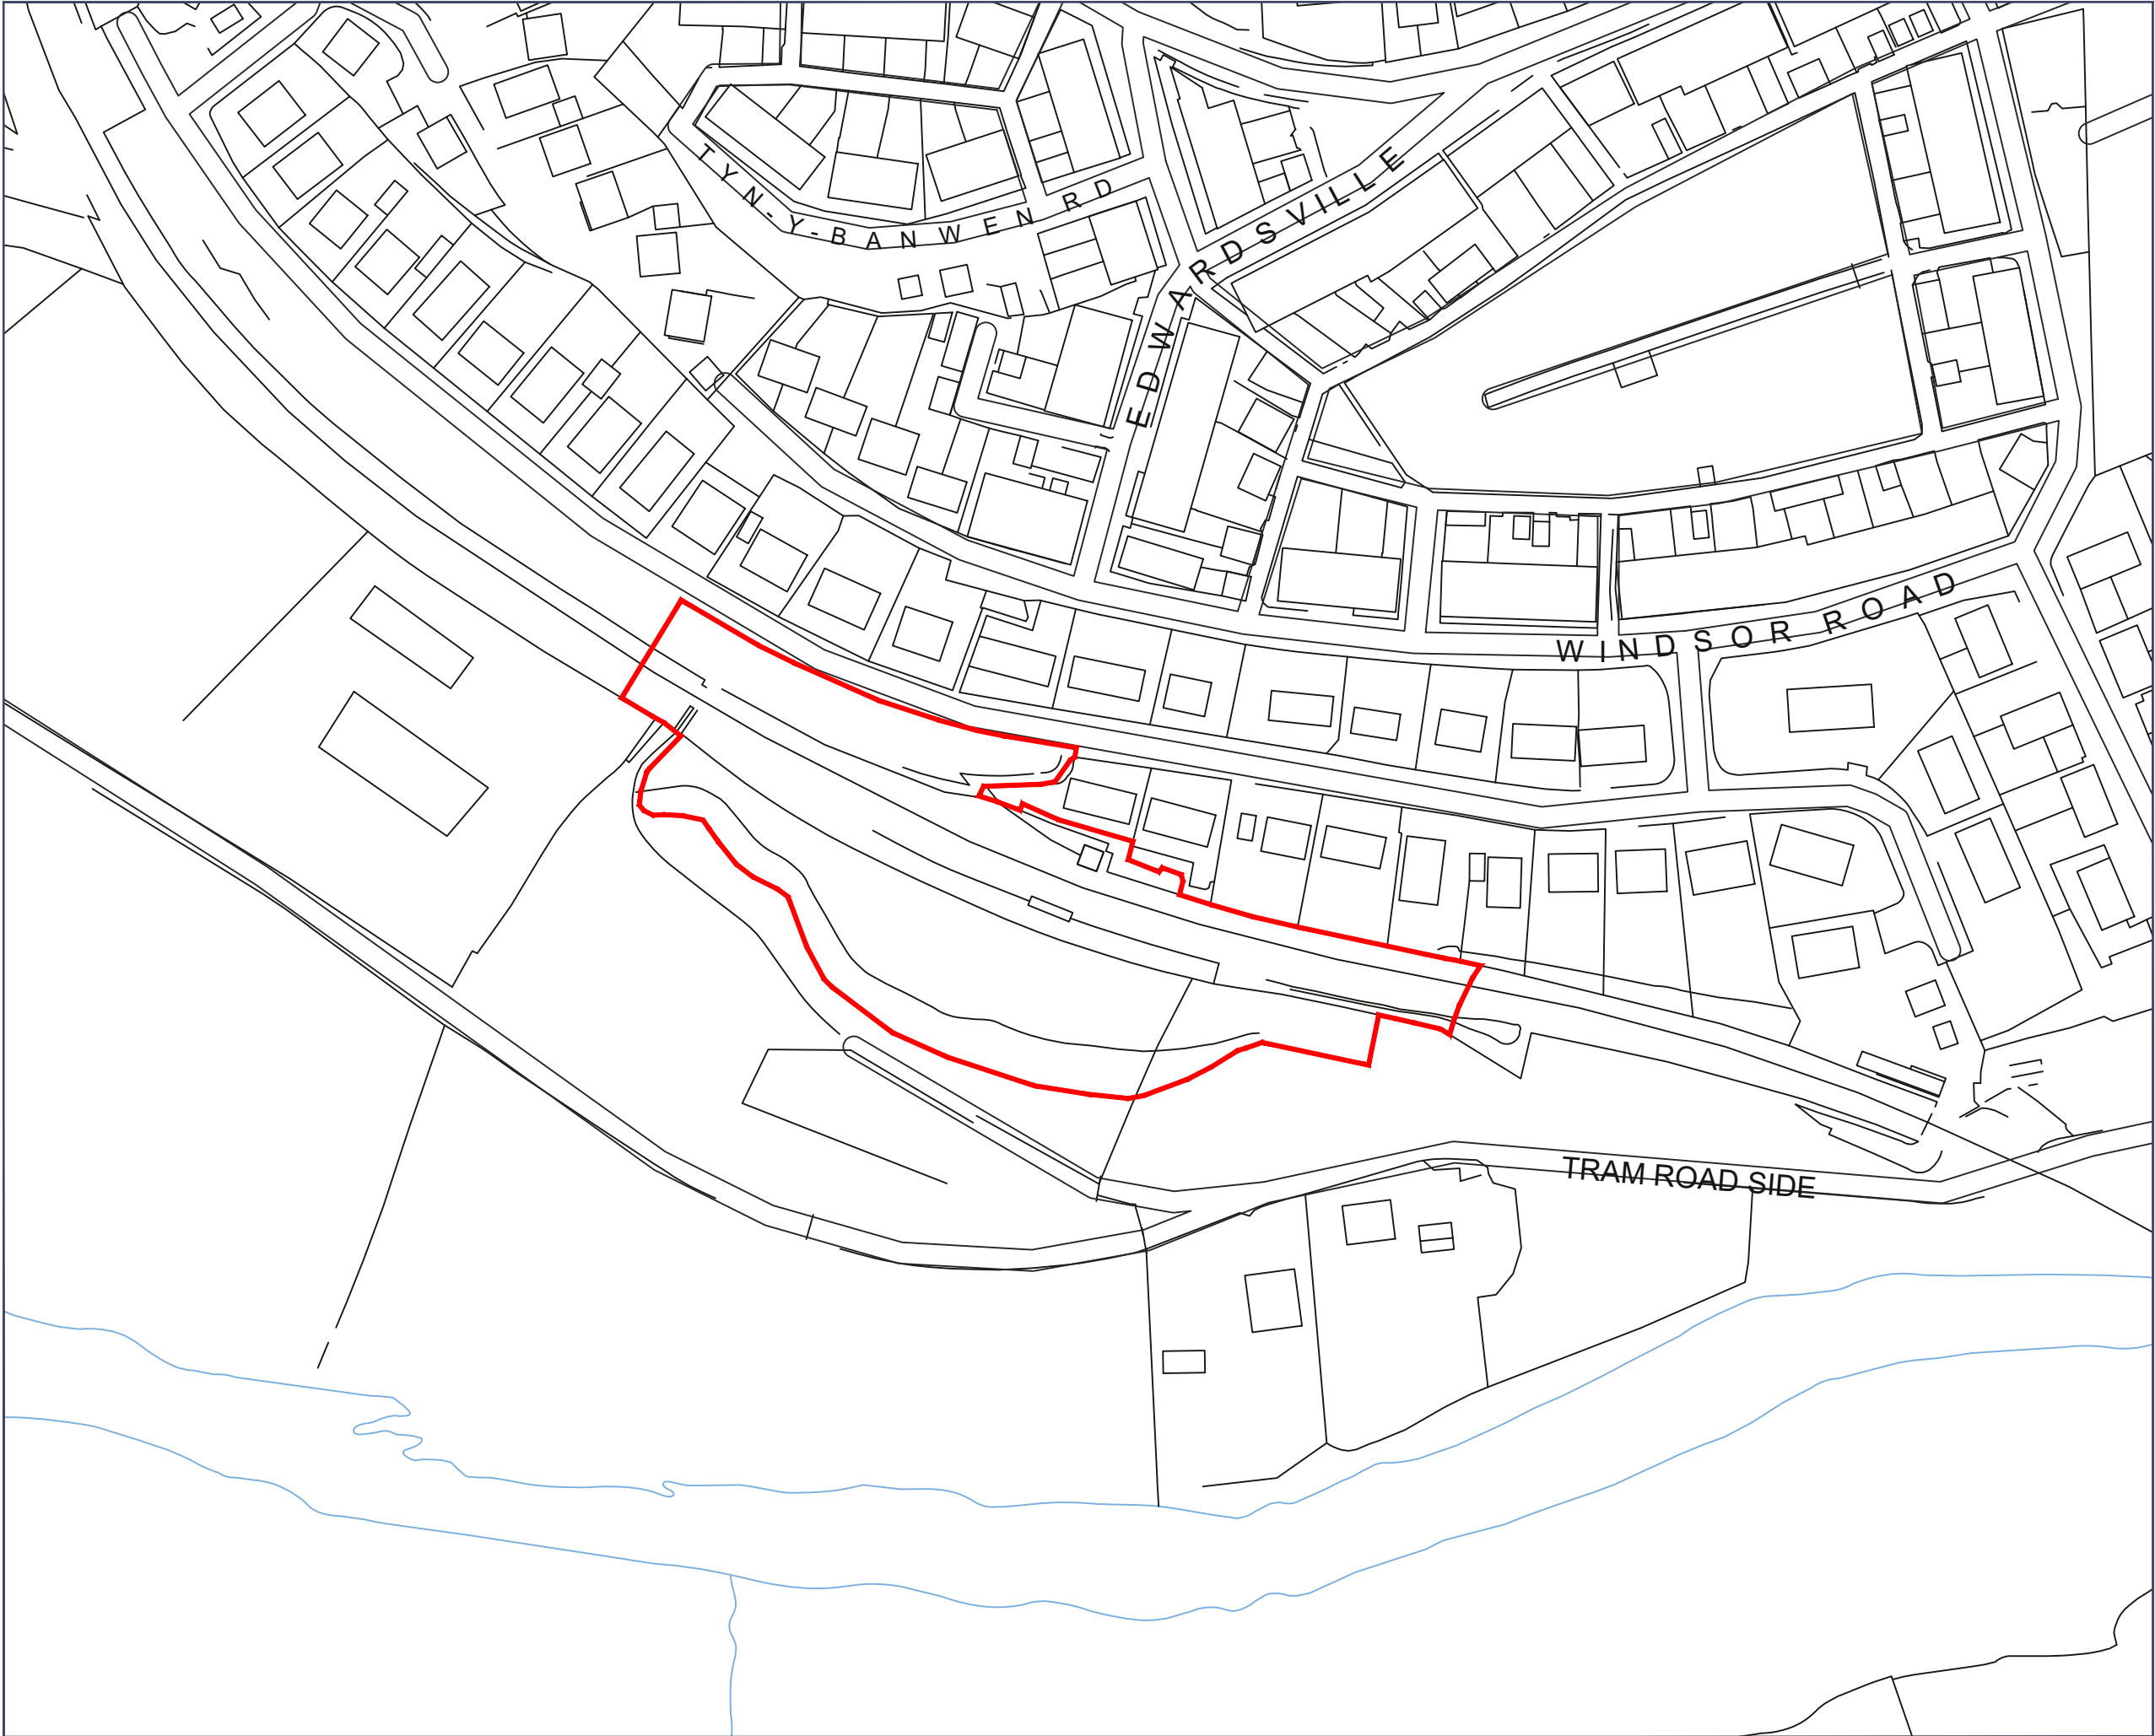

Application Boundary
(9913m²)

0344 8700 007
axis.co.uk



Client
Amey Infrastructure Wales
Project
Quakers Yard
Drawing Title

Statutory Plan

Scale
1:1500 @A3
Date
April 2023

Status
--
Drawn
SK
Checked
BC

Dwg no
2511-01-02
Rev

