


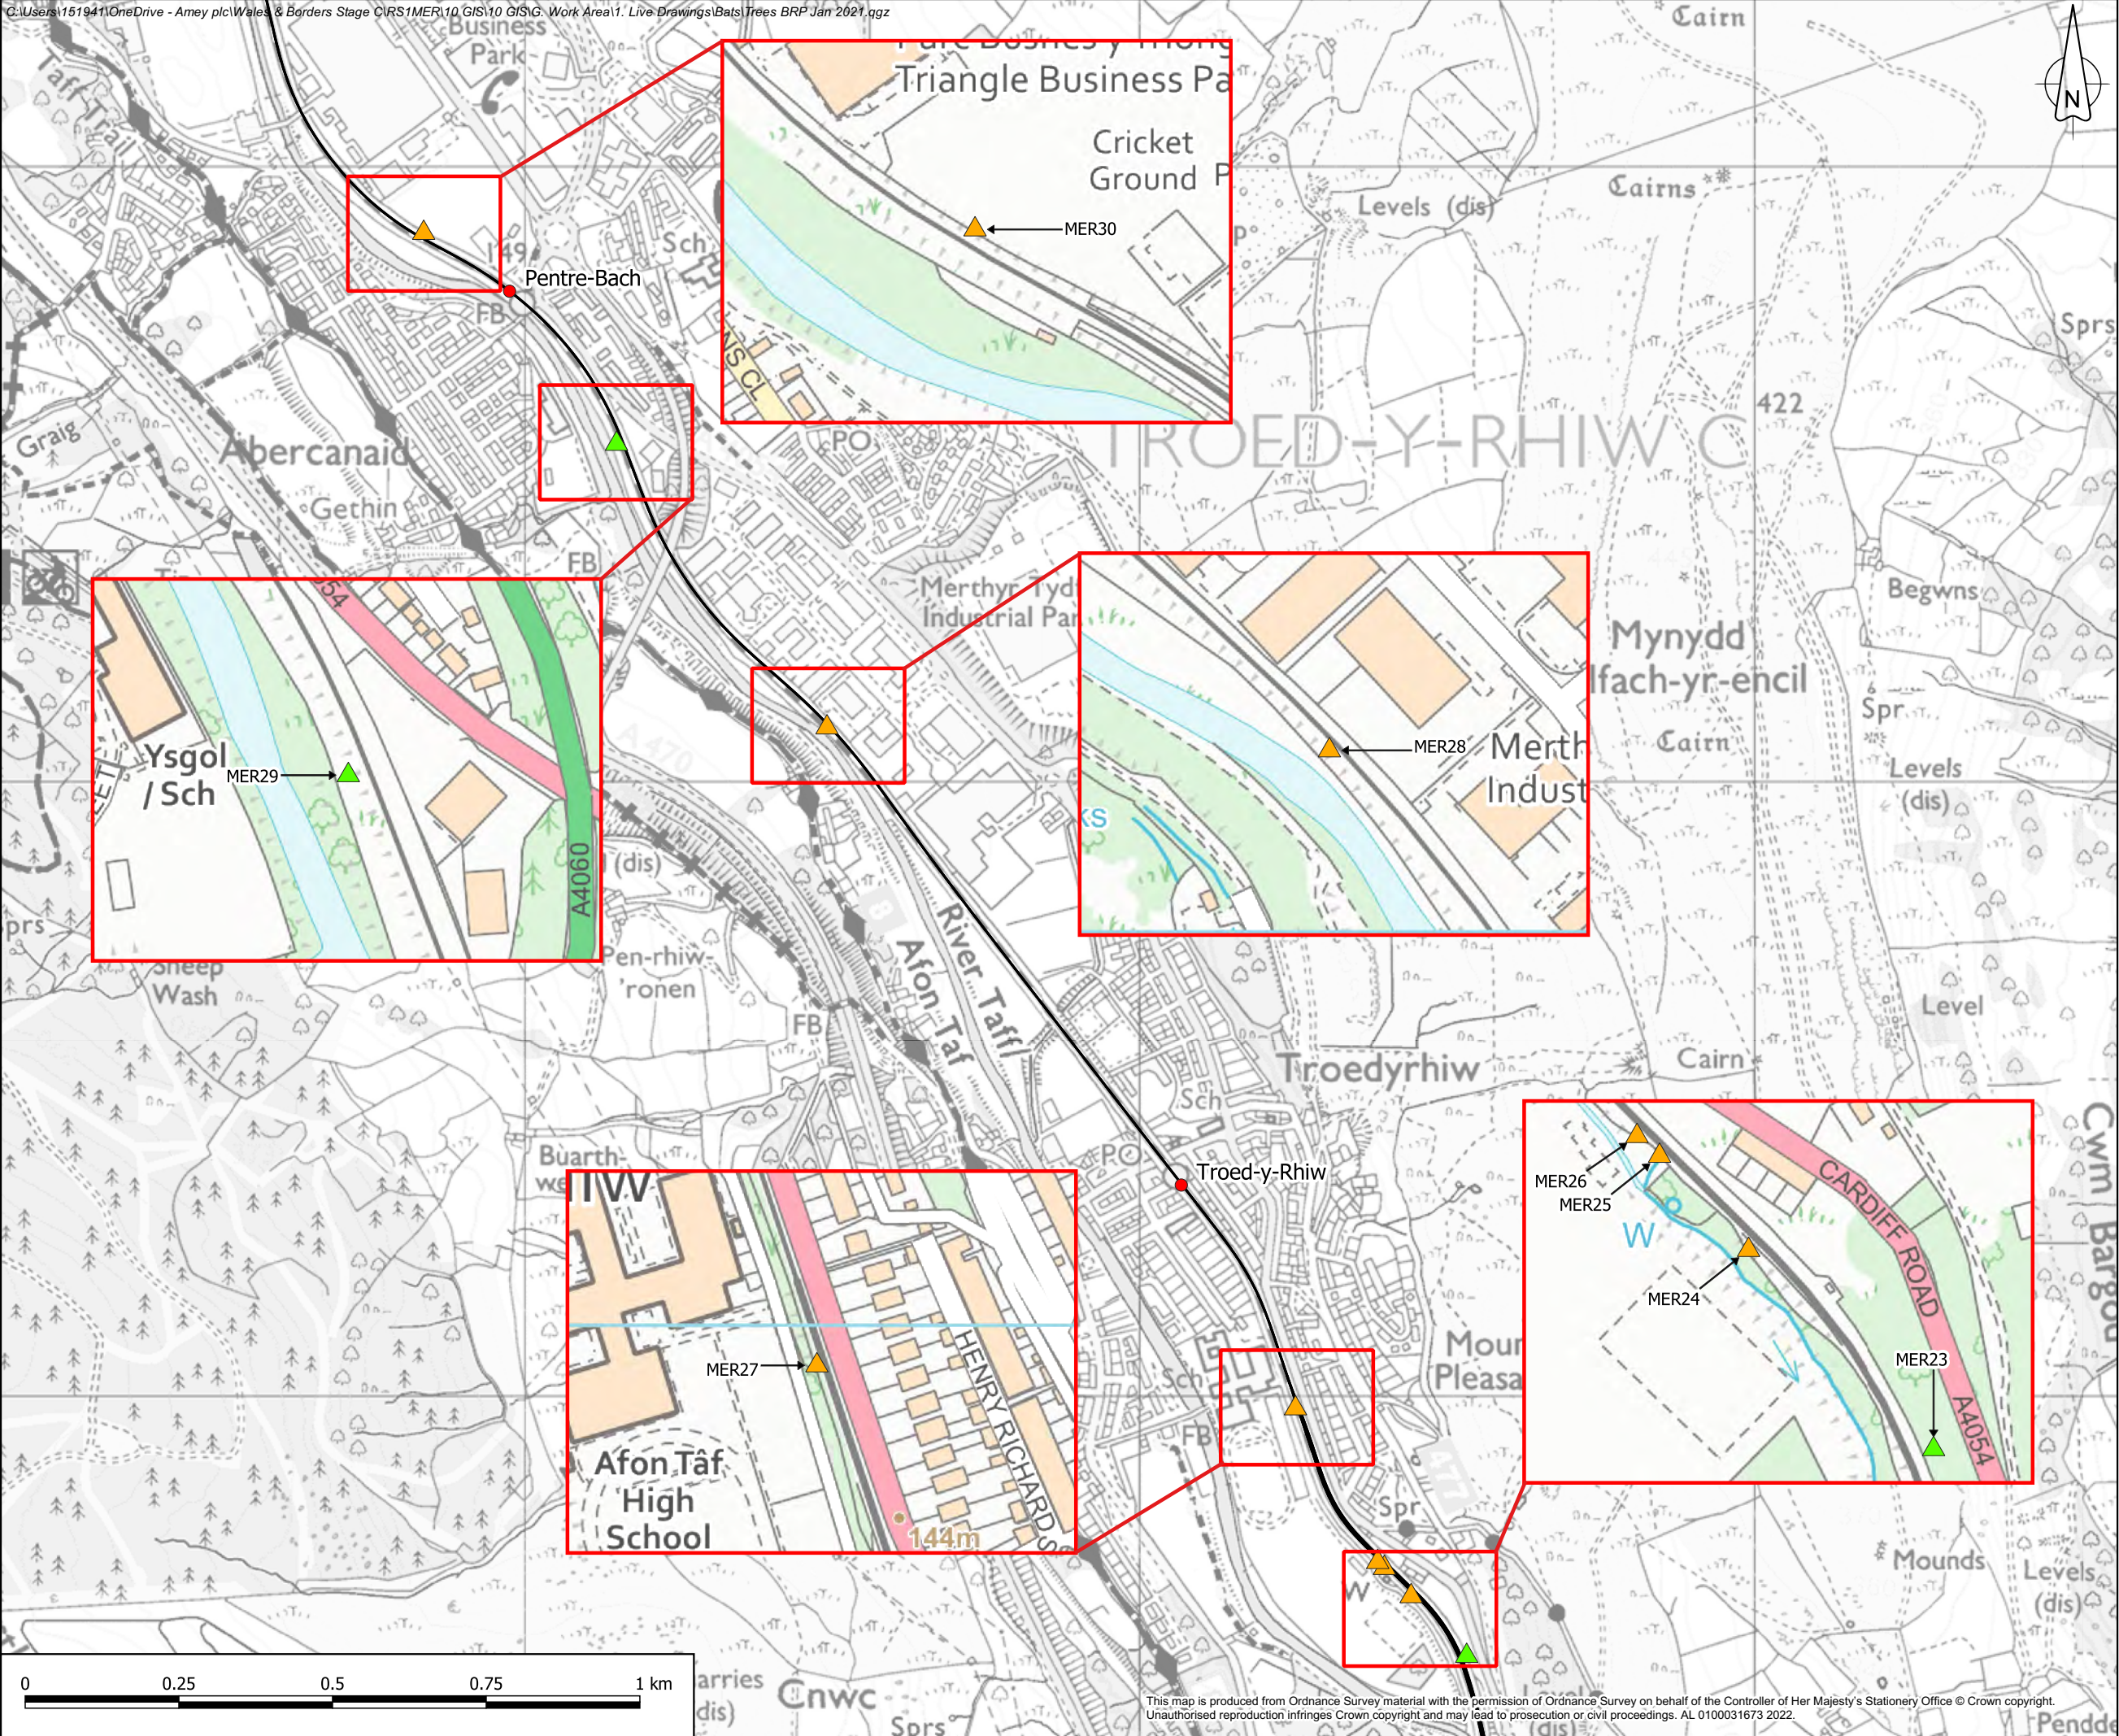

Legend

- Stations
- Track Alignment
- Trees with Bat Roost Potential
 - Low
 - Moderate

P02	Minor Amendments	ES	MC	MP	17/06/2022
P01	Initial Drawing	ES	OS	ZCM	06/10/2021
Rev	Revision Details	Drwn	Chkd	Appd	Date:

Designed: OS	Date: 20/07/2021
Drawn: ES	Date: 17/06/2022
Checked: MC	Date: 17/06/2022
Approved: MP	Date: 17/06/2022



Project Name :

Merthyr Branch
Wales & Borders

Drawing Title :

Trees with Bat Roost Potential

Original Drg Size : A3	Scale : 1:10,000
Dimensions :	Page : 2 of 5

Drawing Status : Fit for Construction Approval	Suitability S4
---	-------------------

Figure No : -	
------------------	--

Drawing No : TRAN01-KAW-R1-MER-YPA-Y-EN-000456	Rev P02
---	------------