


Existing hedge with an approximate height of 0.5-1m planted to front garden of neighbouring property. The entire height to be approximately 1.5-2m including wall to property boundary

Existing vegetation on a slope with an approximate height of 2-3m

Existing hedge with a height of 1-2m planted to a retaining structure along the ramp. The entire height to be approximately 2-3m.


002
EXISTING
INDICATIVE SECTION B-B
SCALE 1 TO 150

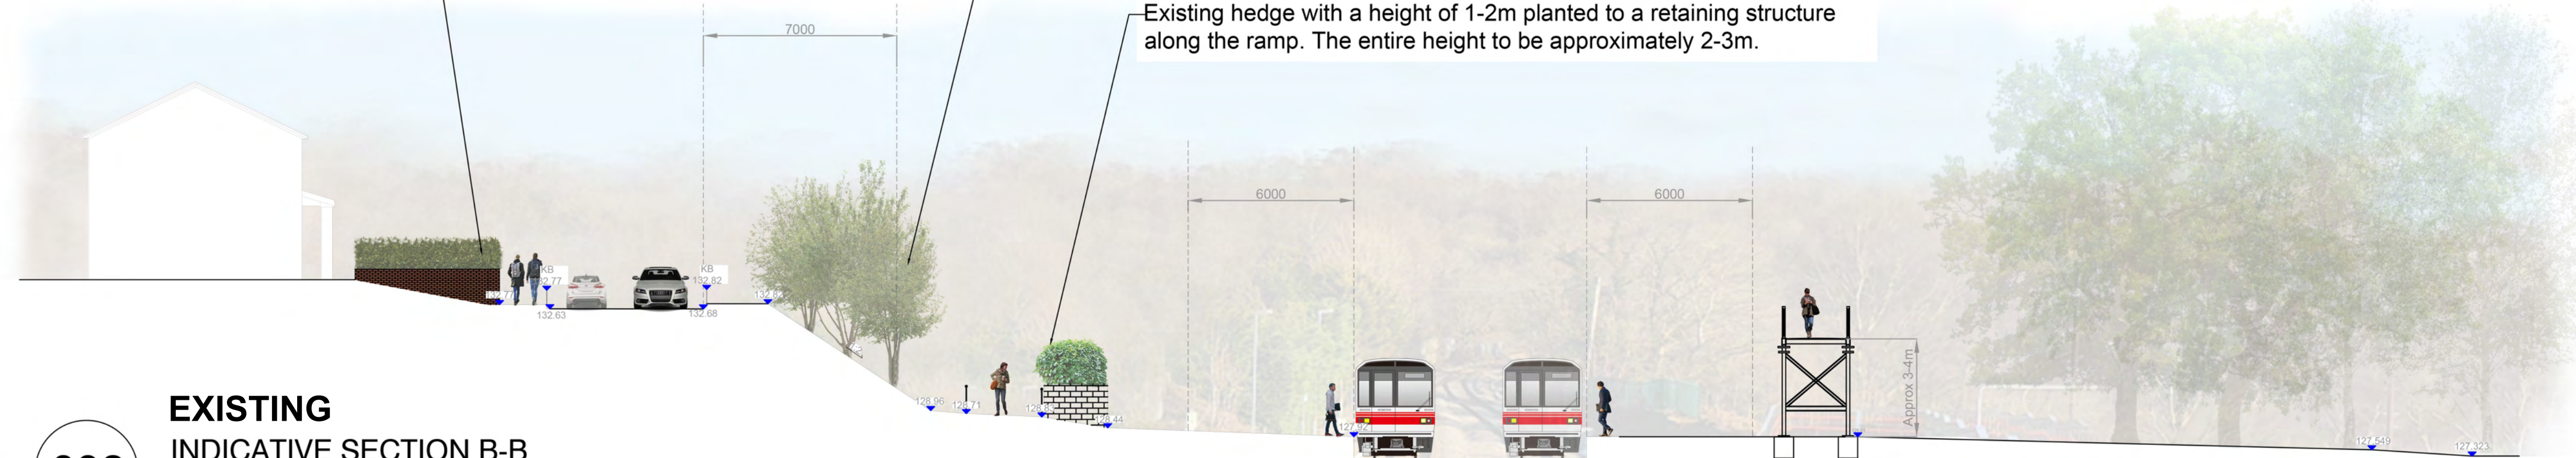

002
PLANTING - YEAR 1
INDICATIVE SECTION B-B
SCALE 1 TO 150




002
PLANTING - YEAR 15
INDICATIVE SECTION B-B
SCALE 1 TO 150

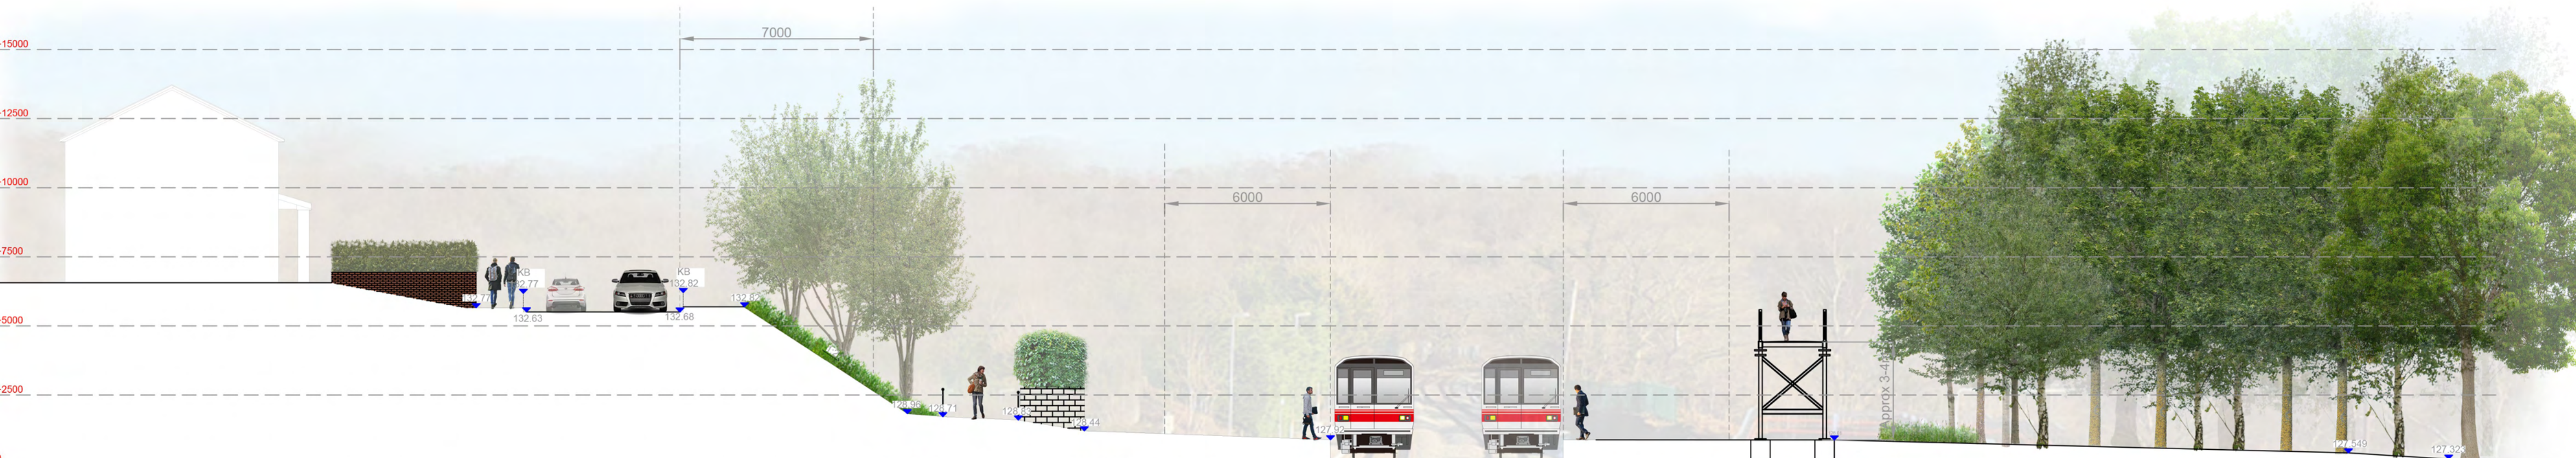

NOTES

1. DRAWINGS TO BE PRINTED IN COLOUR.
2. Unless otherwise stated all dimensions are shown in millimeters.
3. Do not measure off this drawing. This drawing is for reference only and is not to be scaled.
4. Any discrepancies between this drawing and any other information is to be reported to the landscape architect for clarification.
5. Contractor to be aware of any utilities running through the site.
6. Proposed section locations and lengths are approximate and indicative.
7. Principal Contractor to confirm actual locations on site.

LOCATION PLAN : NTS

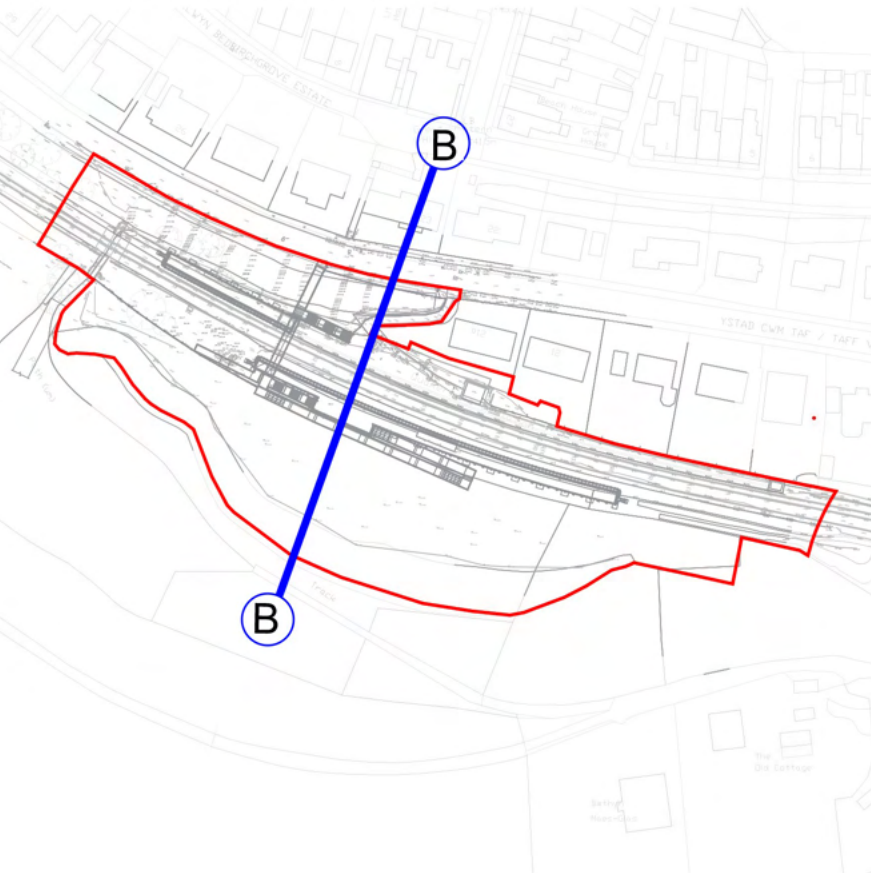

P01	Text	Rev	Revision details	Drwn	Chkd	Appd	Date
Designed:	AAM	Date:	28/03/2023				
Drawn:	AJ	Date:	31/03/2023				
Checked:	AAM	Date:	31/03/2023				
Approved:		Date:					



Project Name	Merthyr Branch Wales & Borders
Drawing Title	Quakers Yard Indicative Site Section B-B

Original Drawing Size : A1	Scale : As Shown
Dimensions : mm	

Drawing Status	Suitability
FOR PLANNING	S4

Drawing No	Rev
CODWBD15EMER-AMEY-ELS-XX-DR-LL-004	P01