




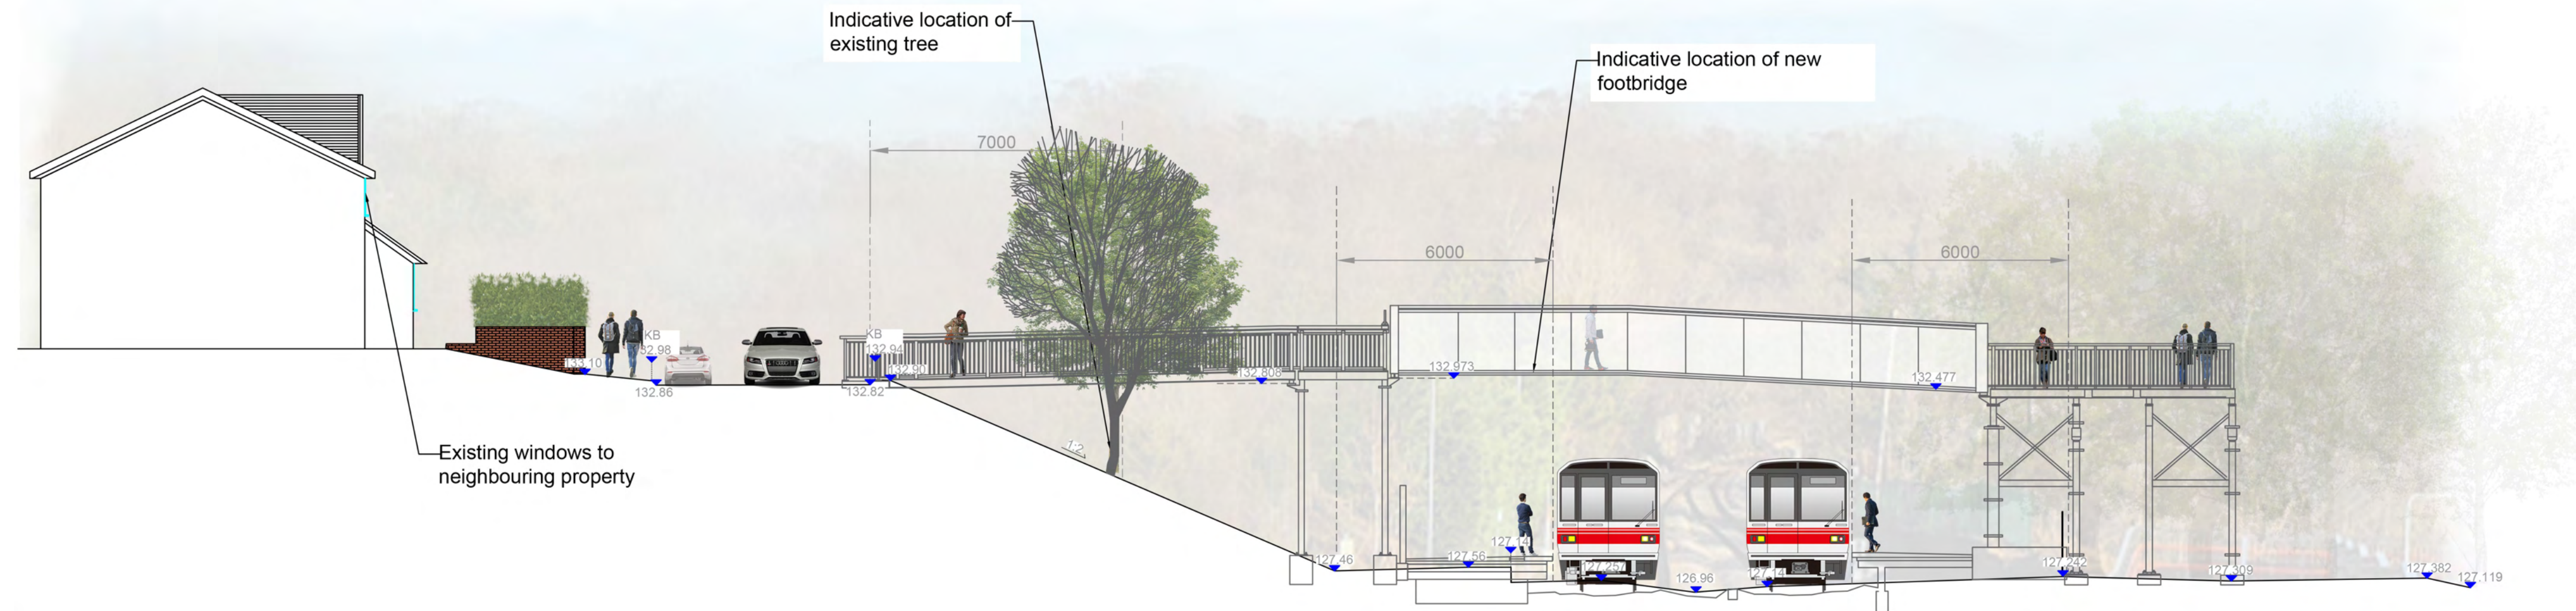

003 EXISTING
INDICATIVE SECTION C-C
SCALE 1 TO 125

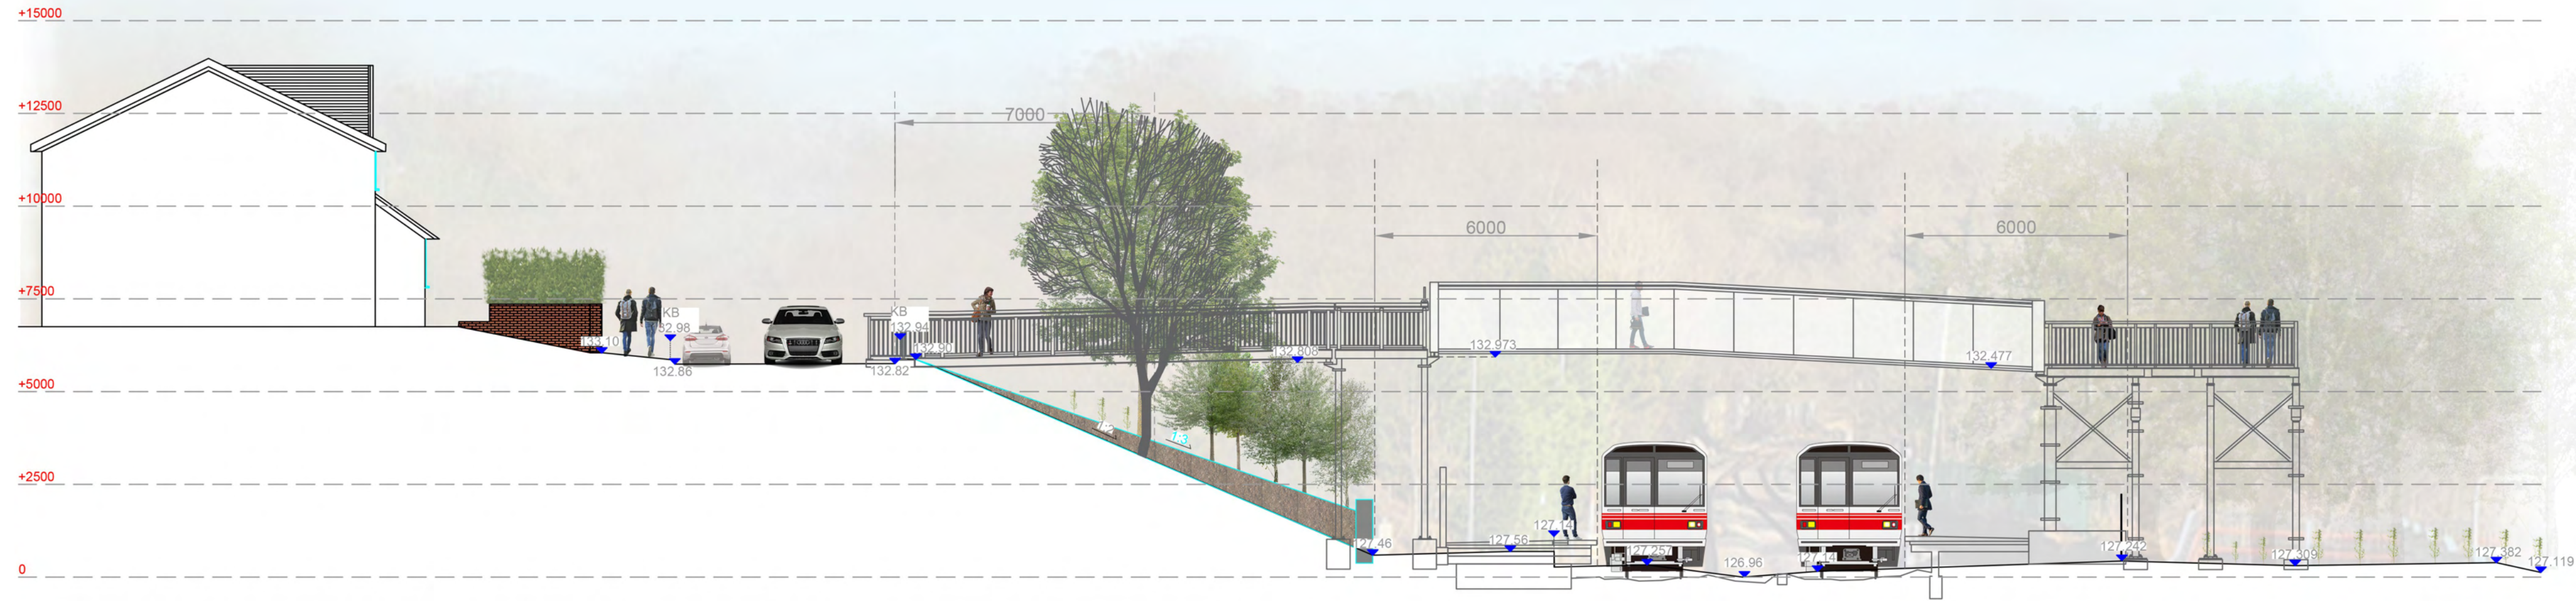

003 PLANTING -YEAR 1
INDICATIVE SECTION C-C
SCALE 1 TO 125

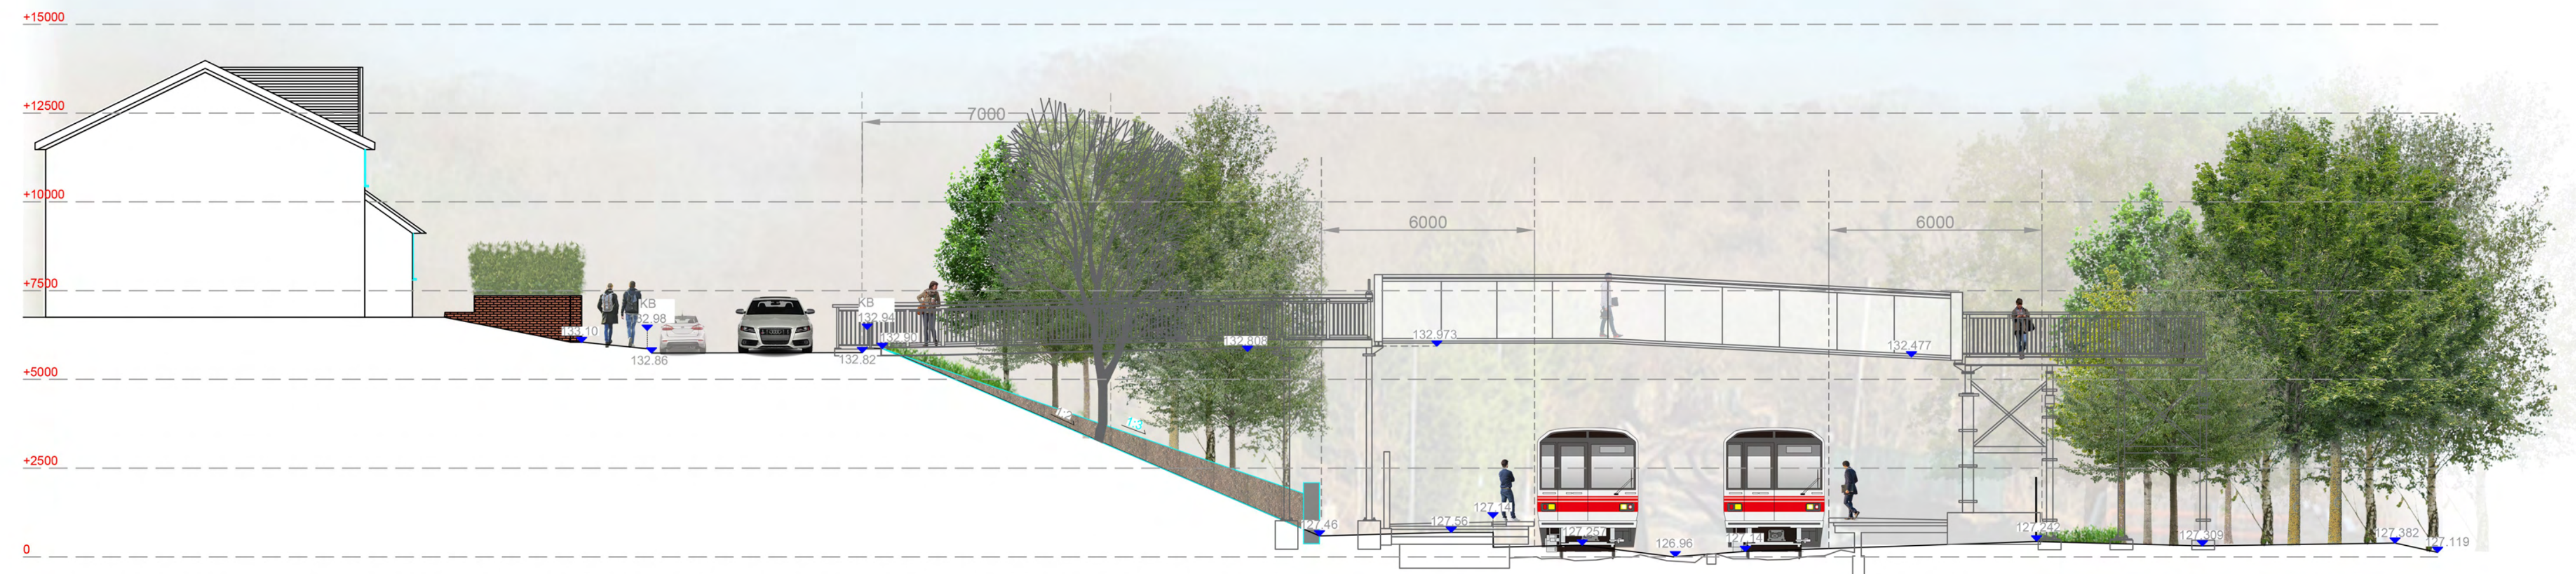


003 PLANTING -YEAR 15
INDICATIVE SECTION C-C
SCALE 1 TO 125

NOTES

1. DRAWINGS TO BE PRINTED IN COLOUR.
2. Unless otherwise stated all dimensions are shown in millimeters.
3. Do not measure off this drawing. This drawing is for reference only and is not to be scaled.
4. Any discrepancies between this drawing and any other information is to be reported to the landscape architect for clarification.
5. Contractor to be aware of any utilities running through the site.
6. Proposed section locations and lengths are approximate and indicative.
7. Principal Contractor to confirm actual locations on site.

LOCATION PLAN : NTS

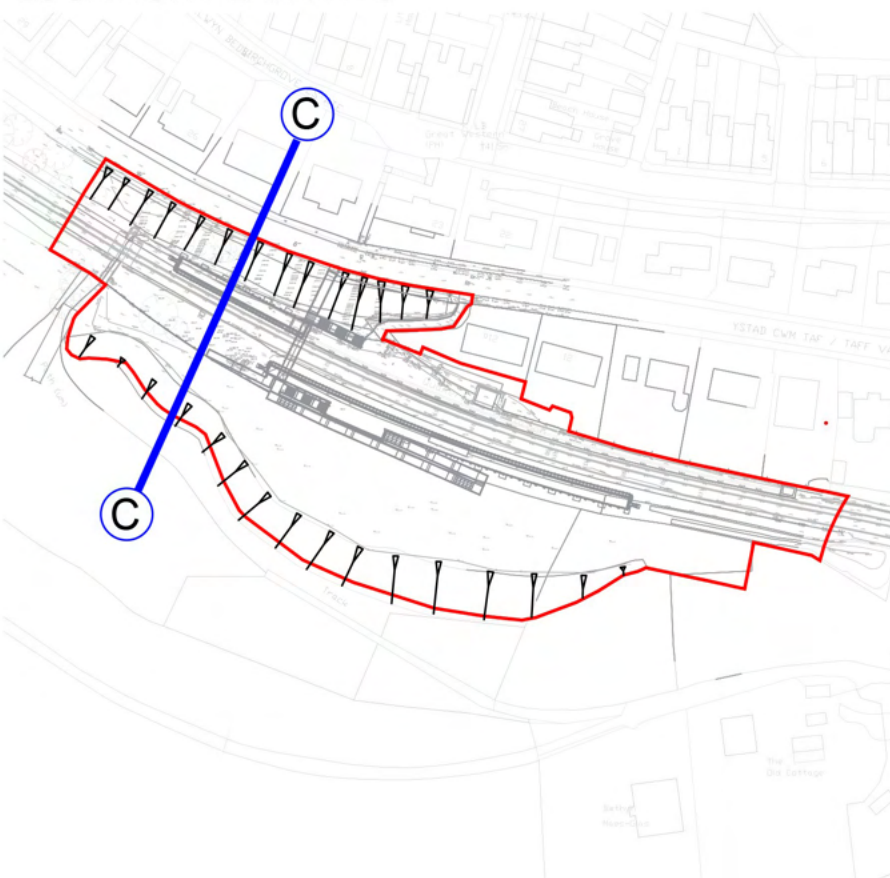

P01	Text	Rev	Revision details	Drwn	Chkd	Appd	Date
1	Designed: AAM						28/03/2023
2	Drawn: AJ						31/03/2023
3	Checked: AAM						31/03/2023
4	Approved:						

Copyright in this design © Amey

amey consulting

www.amey.co.uk

Client

TRAFNIDIAETH CYMRU
TRANSPORT FOR WALES

amey
S E I L W A I T H
I N F R A S T R U C T U R E

Project Name

Merthyr Branch
Wales & Borders

Drawing Title

Quakers Yard
Indicative Site Section C-C

Original Drawing Size : A1

Scale : As Shown

Dimensions : mm

Drawing Status

FOR PLANNING

Suitability

S4

Drawing No

CODWBD15EMER-AMEY-ELS-XX-DR-LL-005

Rev

P01