


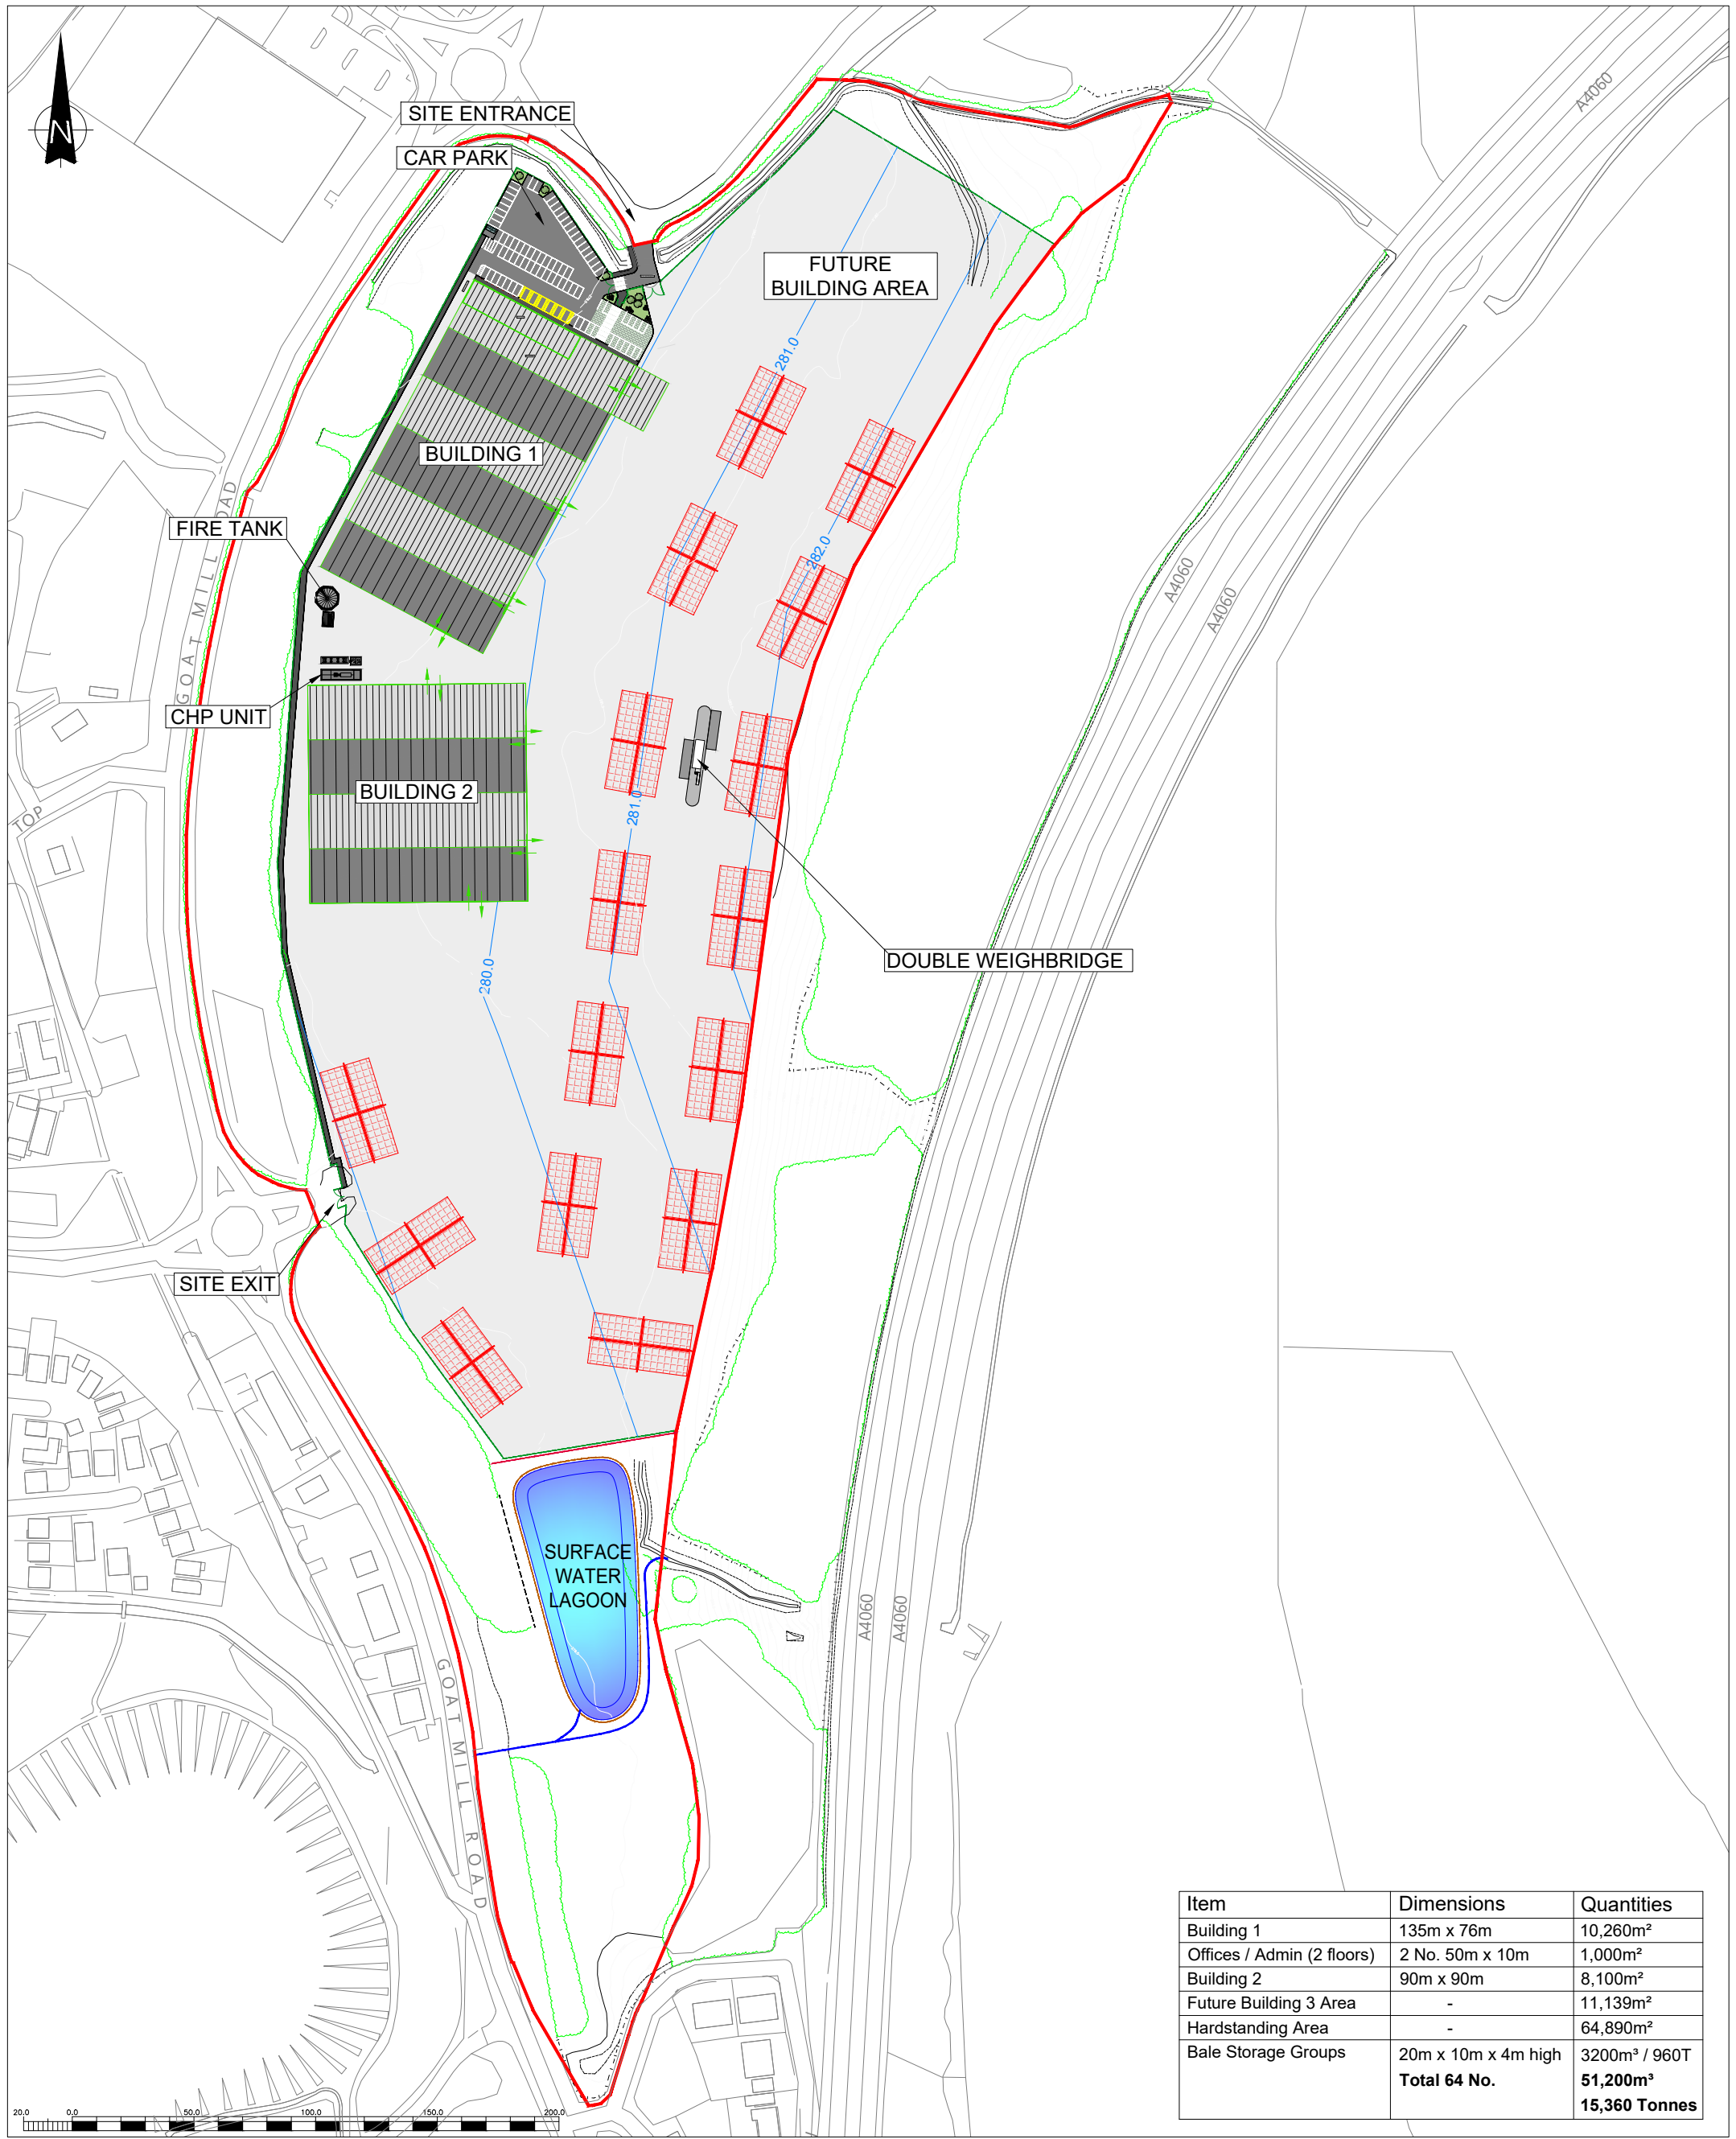

| Item                       | Dimensions          | Quantities                                         |
|----------------------------|---------------------|----------------------------------------------------|
| Building 1                 | 135m x 76m          | 10,260m <sup>2</sup>                               |
| Offices / Admin (2 floors) | 2 No. 50m x 10m     | 1,000m <sup>2</sup>                                |
| Building 2                 | 90m x 90m           | 8,100m <sup>2</sup>                                |
| Future Building 3 Area     | -                   | 11,139m <sup>2</sup>                               |
| Hardstanding Area          | -                   | 64,890m <sup>2</sup>                               |
| Bale Storage Groups        | 20m x 10m x 4m high | 3200m <sup>3</sup> / 960T                          |
|                            | <b>Total 64 No.</b> | <b>51,200m<sup>3</sup></b><br><b>15,360 Tonnes</b> |



REPRODUCED FROM ORDNANCE SURVEY SUPERPLAN DATA WITH THE PERMISSION OF THE CONTROLLER OF HER MAJESTY'S STATIONARY OFFICE, CROWN COPYRIGHT. ALL RIGHTS RESERVED. LICENCE NUMBER: 10001998

JOB TITLE  
GOAT MILL ROAD, MERTHYR

DRAWING TITLE  
SITE LAYOUT

- KEY
- PLANNING APPLICATION BOUNDARY
  - PROPOSED DEVELOPMENT PLATFORM CONTOURS
  - PROPOSED PALADIN SECURITY FENCE
  - PROPOSED TIMBER CLOSE BOARDED FENCE
  - PROPOSED TIMBER POST AND RAIL FENCE
  - PROPOSED FOOTPATH
  - PROPOSED BALE STORAGE

THIS INFORMATION IS CONFIDENTIAL AND THE PROPERTY OF SIRIUS. IT IS RELEASED ON CONDITION THAT NONE OF THE INFORMATION SHALL BE DISCLOSED TO ANY THIRD PARTY OR REPRODUCED IN WHOLE OR PART WITHOUT THE PRIOR CONSENT IN WRITING OF SIRIUS.

|        |                    |                |          |
|--------|--------------------|----------------|----------|
| 1      | BUILDING 2 AMENDED | 8/8/22         | S.T      |
| REV    | DESCRIPTION        | DATE           | BY       |
| DRAWN  | DATE               | APPROVED       | DATE     |
| S.T    | 8/8/2022           | D.B            | 8/8/2022 |
| SCALE  | SHEET              | DRAWING NUMBER | REVISION |
| 1:2500 | A3P                | JAY1001/04/06  | 1        |